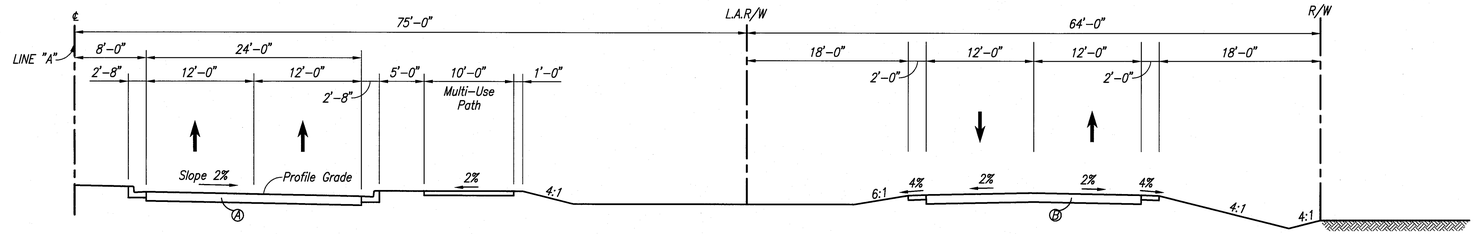

EAST BOUND LANES

4 LANE WITH MEDIAN PRINCIPAL ARTERIAL (EASTBOUND)

FRONTAGE ROAD

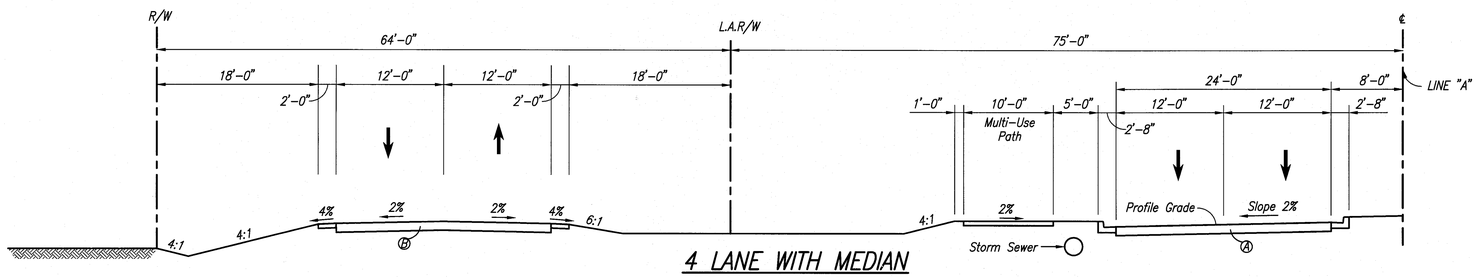

FRONTAGE ROAD

4 LANE WITH MEDIAN PRINCIPAL ARTERIAL (WESTBOUND)

WEST BOUND LANES

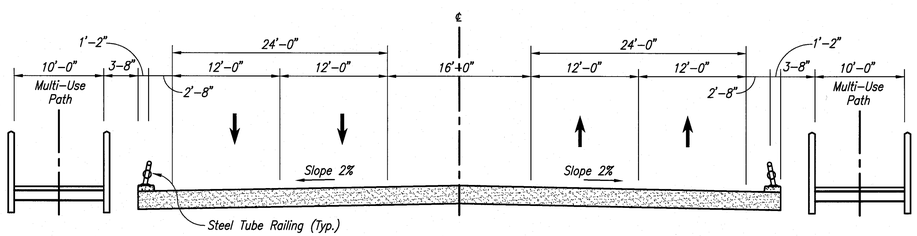

TYPICAL BRIDGE SECTION

Ⓐ Mainline Full Depth Asphalt Pavement, 14 inch

Ⓑ Full Depth Asphalt Pavement, 12 inch

File Name: P:\ADB2\07-410\dwg\General Sheets\Typical Section.dwg Plot Date: 7/27/2008 Plotted By: Crossland, Matt

UNITED Consulting

1625 N. Post Road
Indianapolis, Indiana 46219
Phone: 317-895-2585
Fax: 317-895-2596 Web: www.ucindy.com

MICHAEL A. ROWE REGISTERED No. 10001062 STATE OF INDIANA PROFESSIONAL ENGINEER

RECOMMENDED FOR APPROVAL Michael A. Rowe 7-24-08
DESIGN ENGINEER DATE

DESIGNED: MAR DRAWN: ALW
CHECKED: JPS CHECKED: MAR

HIGHWAY DEPARTMENT
HAMILTON COUNTY

WEST 146TH STREET ALIGNMENT
TYPICAL CROSS SECTIONS

HORIZONTAL SCALE	BRIDGE FILE
1/8"=1'	
VERTICAL SCALE	DESIGNATION
N/A	
SURVEY BOOK	SHEETS
	2 of 16
CONTRACT	HCHD PROJECT
	HCHD# PM-08-0002