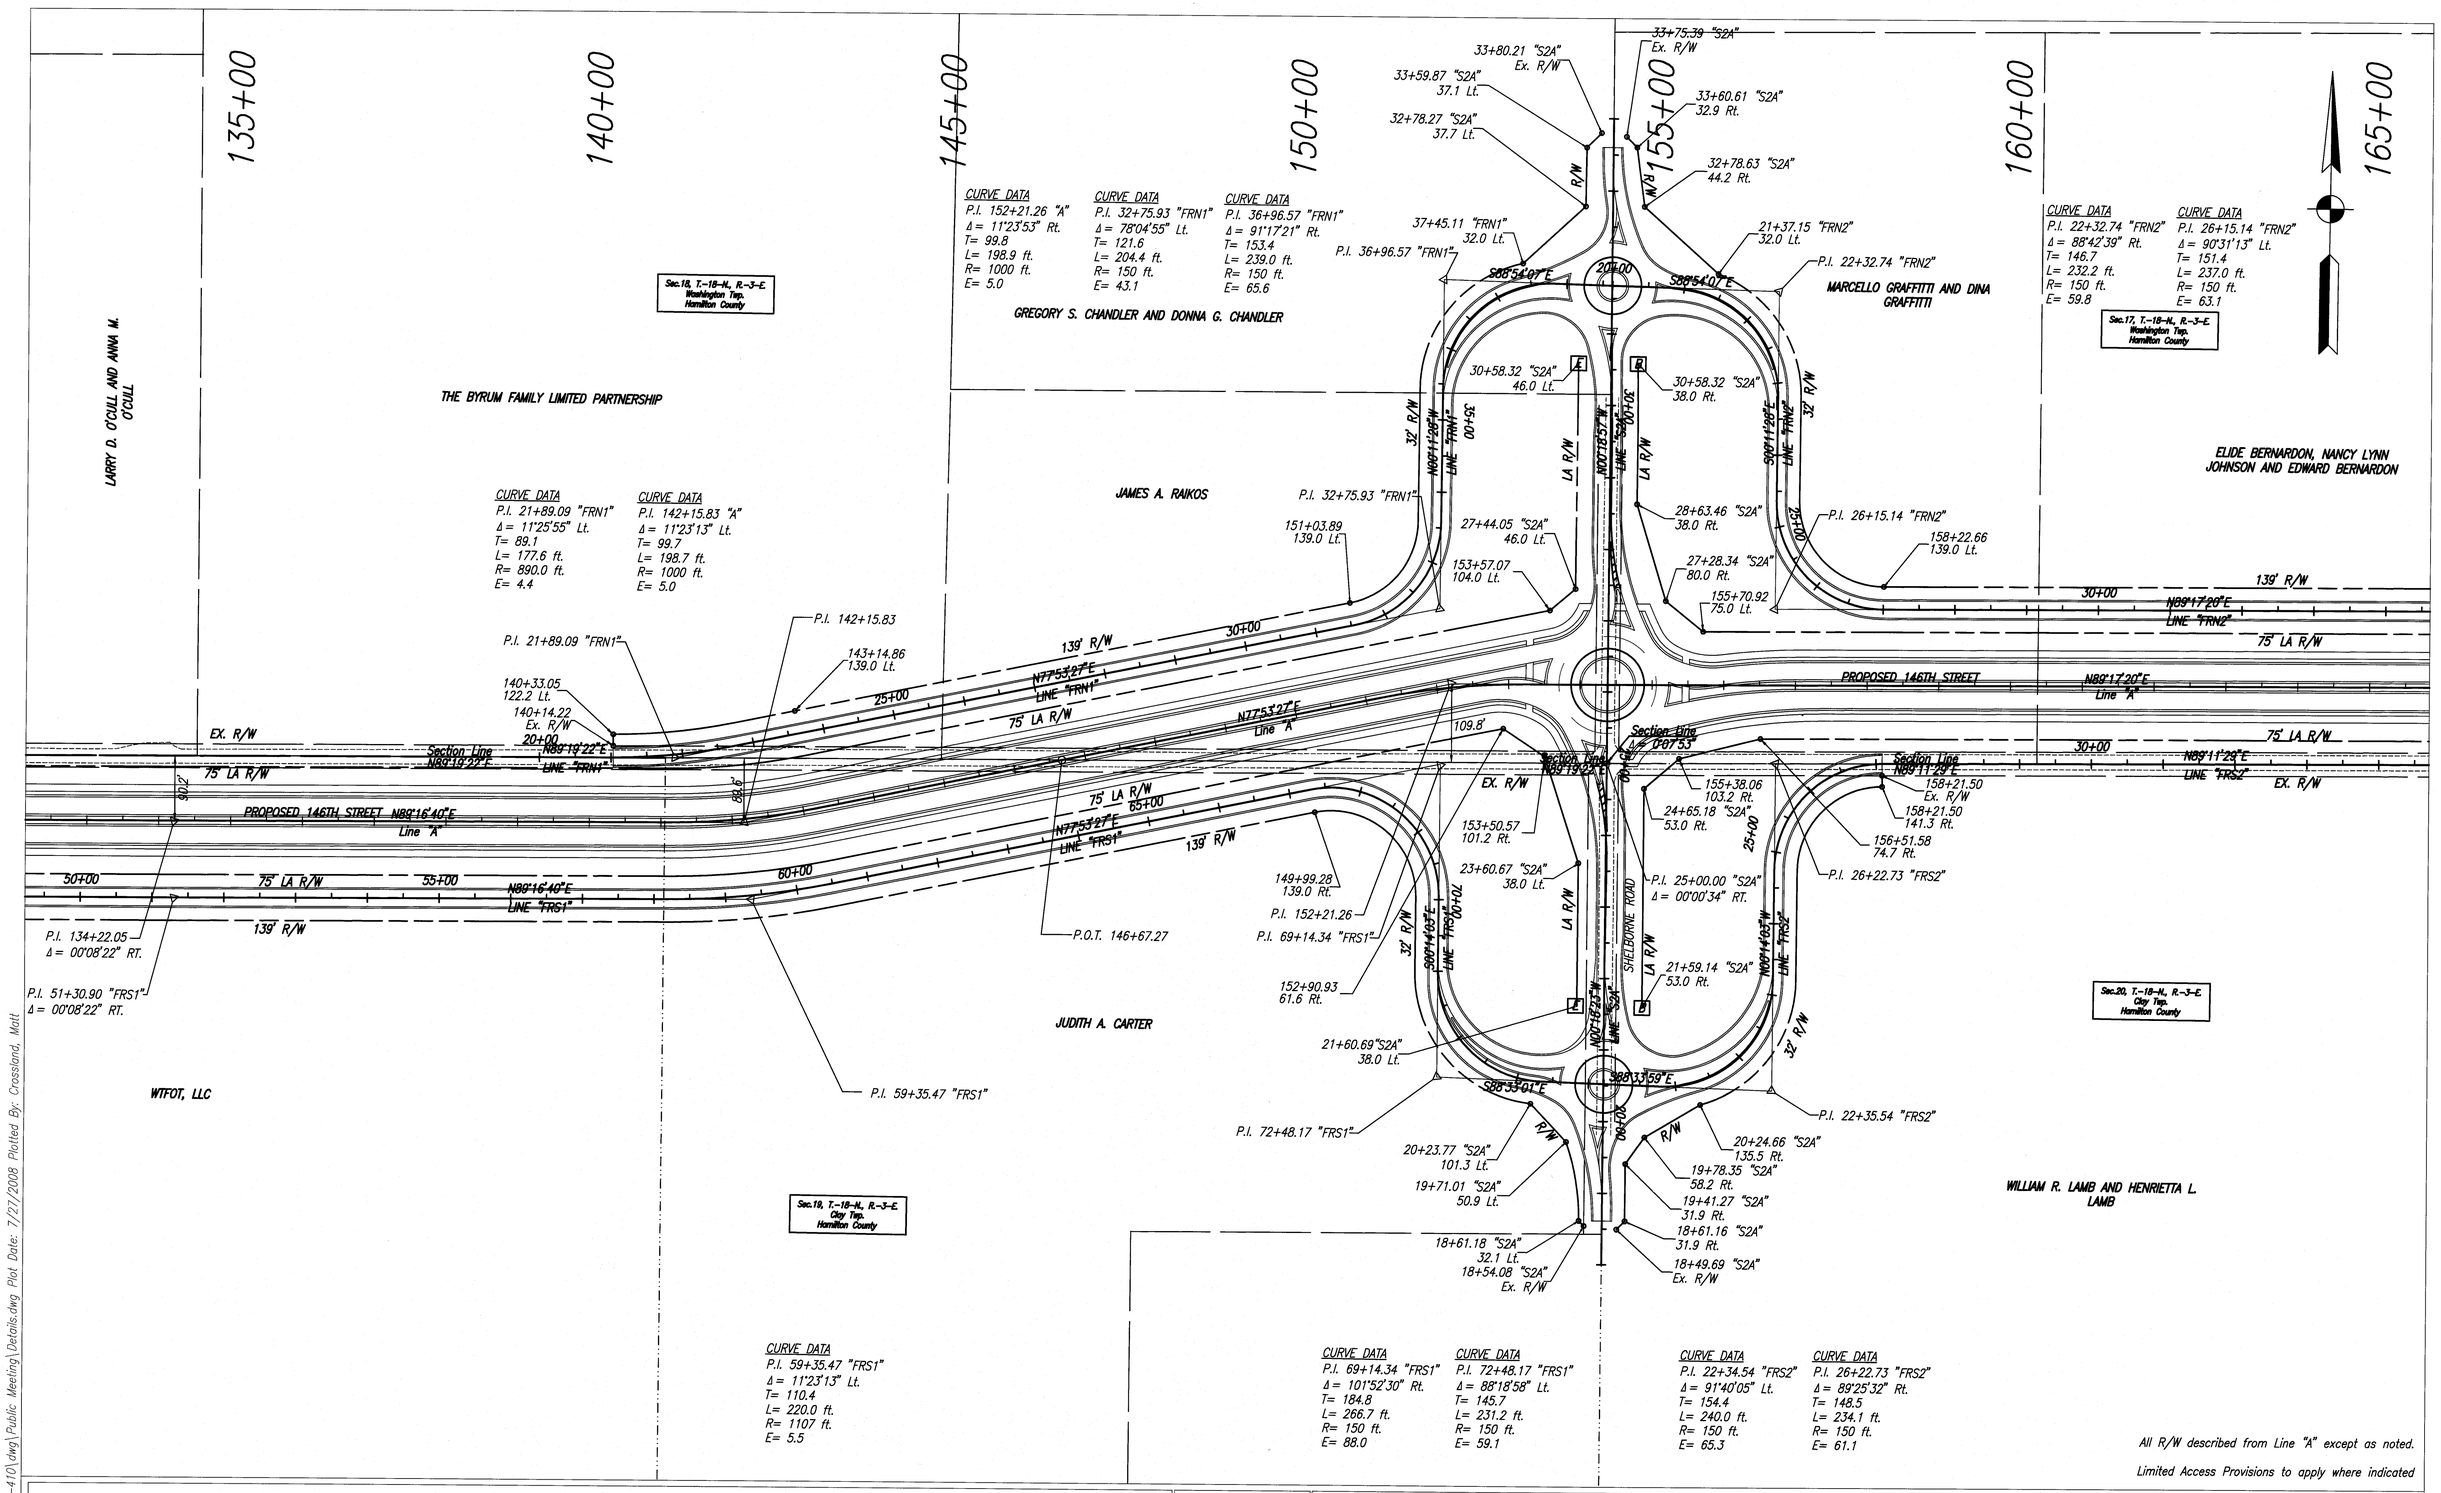

All R/W described from Line "A" except as noted.

Limited Access Provisions to apply where indicated

File Name: P:\LDD2\07-410\dwg\Public Meeting\Details.dwg Plot Date: 7/27/2008 Plotted By: Crossland, Matt

MICHAEL A. ROWE REGISTERED No. 10001062 STATE OF INDIANA PROFESSIONAL ENGINEER

RECOMMENDED FOR APPROVAL M. A. Rowe 7-24-08
DESIGN ENGINEER DATE

DESIGNED: BWC DRAWN: MAC
CHECKED: MAR CHECKED: MAR

HAMILTON COUNTY HIGHWAY DEPARTMENT

WEST 146TH STREET ALIGNMENT GEOMETRIC LAYOUT

HORIZONTAL SCALE 1" = 100'	BRIDGE FILE
VERTICAL SCALE	DESIGNATION
SURVEY BOOK	SHEETS 6 of 16
CONTRACT	HCHD PROJECT HCHD# PM-08-0002