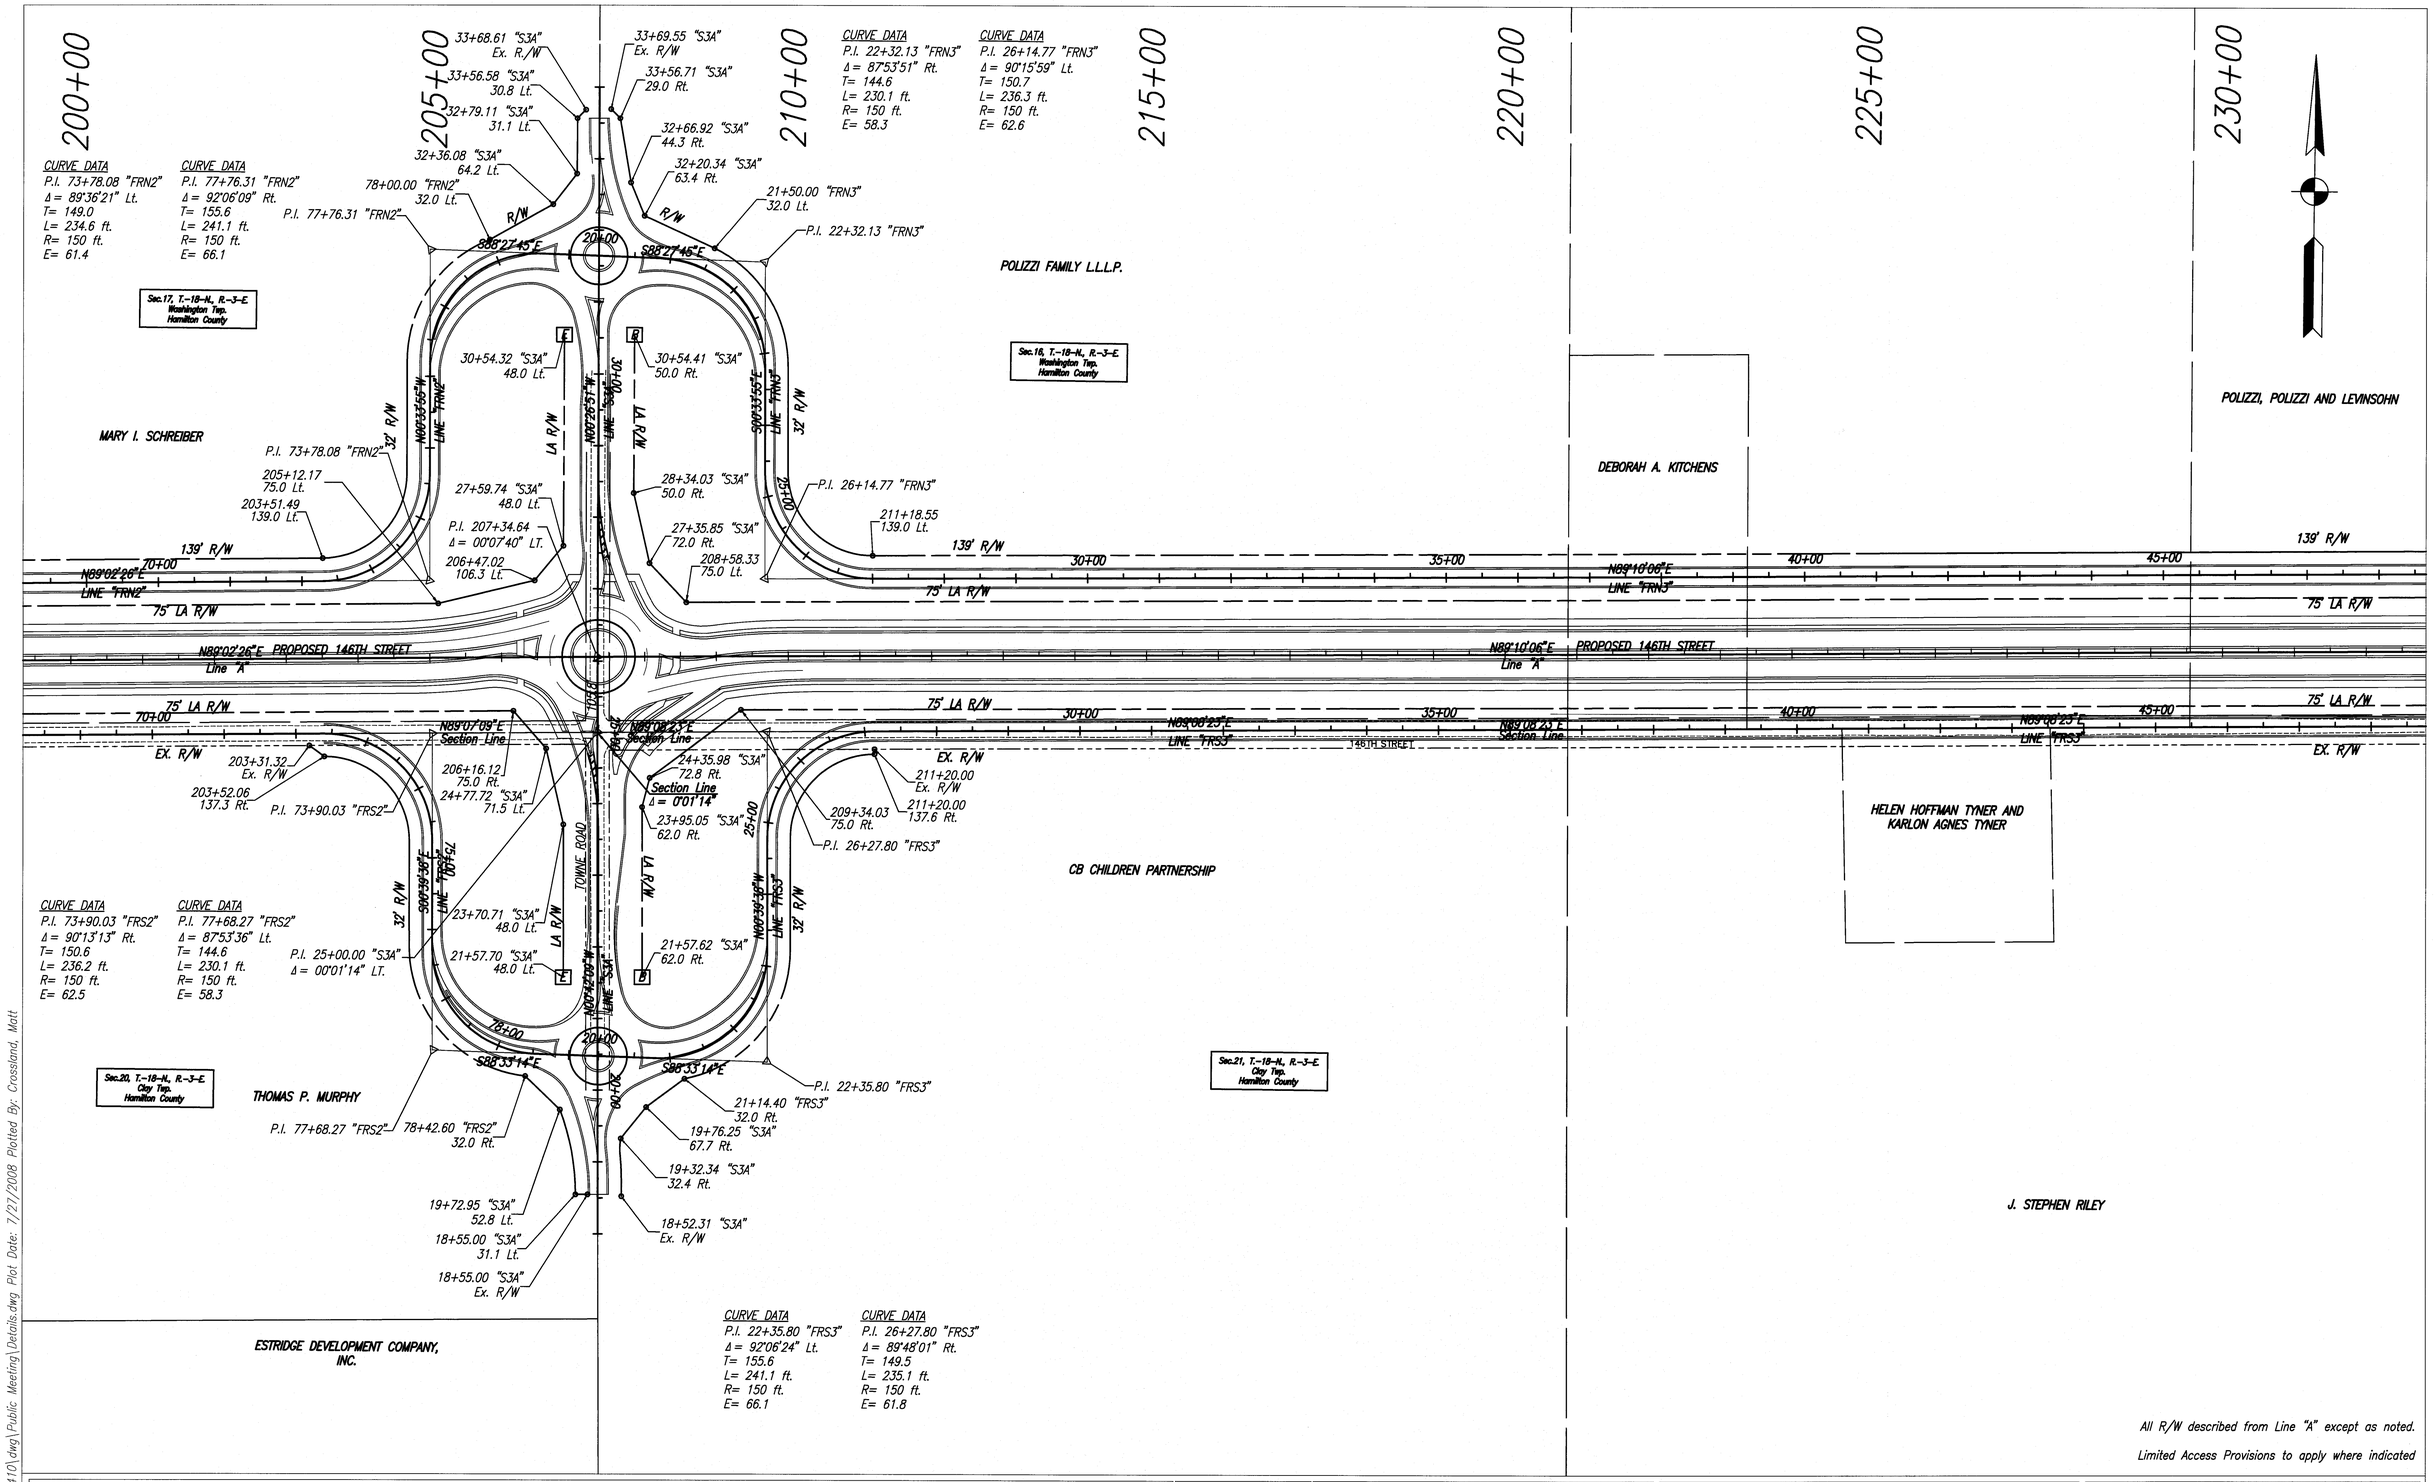

File Name: P:\L002\07-410\dwg\Public Meeting\Details.dwg Plot Date: 7/27/2008 Plotted By: Crossland, Matt

MICHAEL A. ROWE
REGISTERED
No. 10001062
STATE OF INDIANA
PROFESSIONAL ENGINEER

RECOMMENDED FOR APPROVAL — DESIGN ENGINEER — DATE 7-24-08

DESIGNED: BWC | DRAWN: MAC
CHECKED: MAR | CHECKED: MAR

HAMILTON COUNTY
HIGHWAY DEPARTMENT

WEST 146TH STREET ALIGNMENT
GEOMETRIC LAYOUT

HORIZONTAL SCALE	BRIDGE FILE
1" = 100'	
VERTICAL SCALE	DESIGNATION
SURVEY BOOK	SHEETS
	10 of 16
CONTRACT	HCHD PROJECT
	HCHD# PM-08-0002