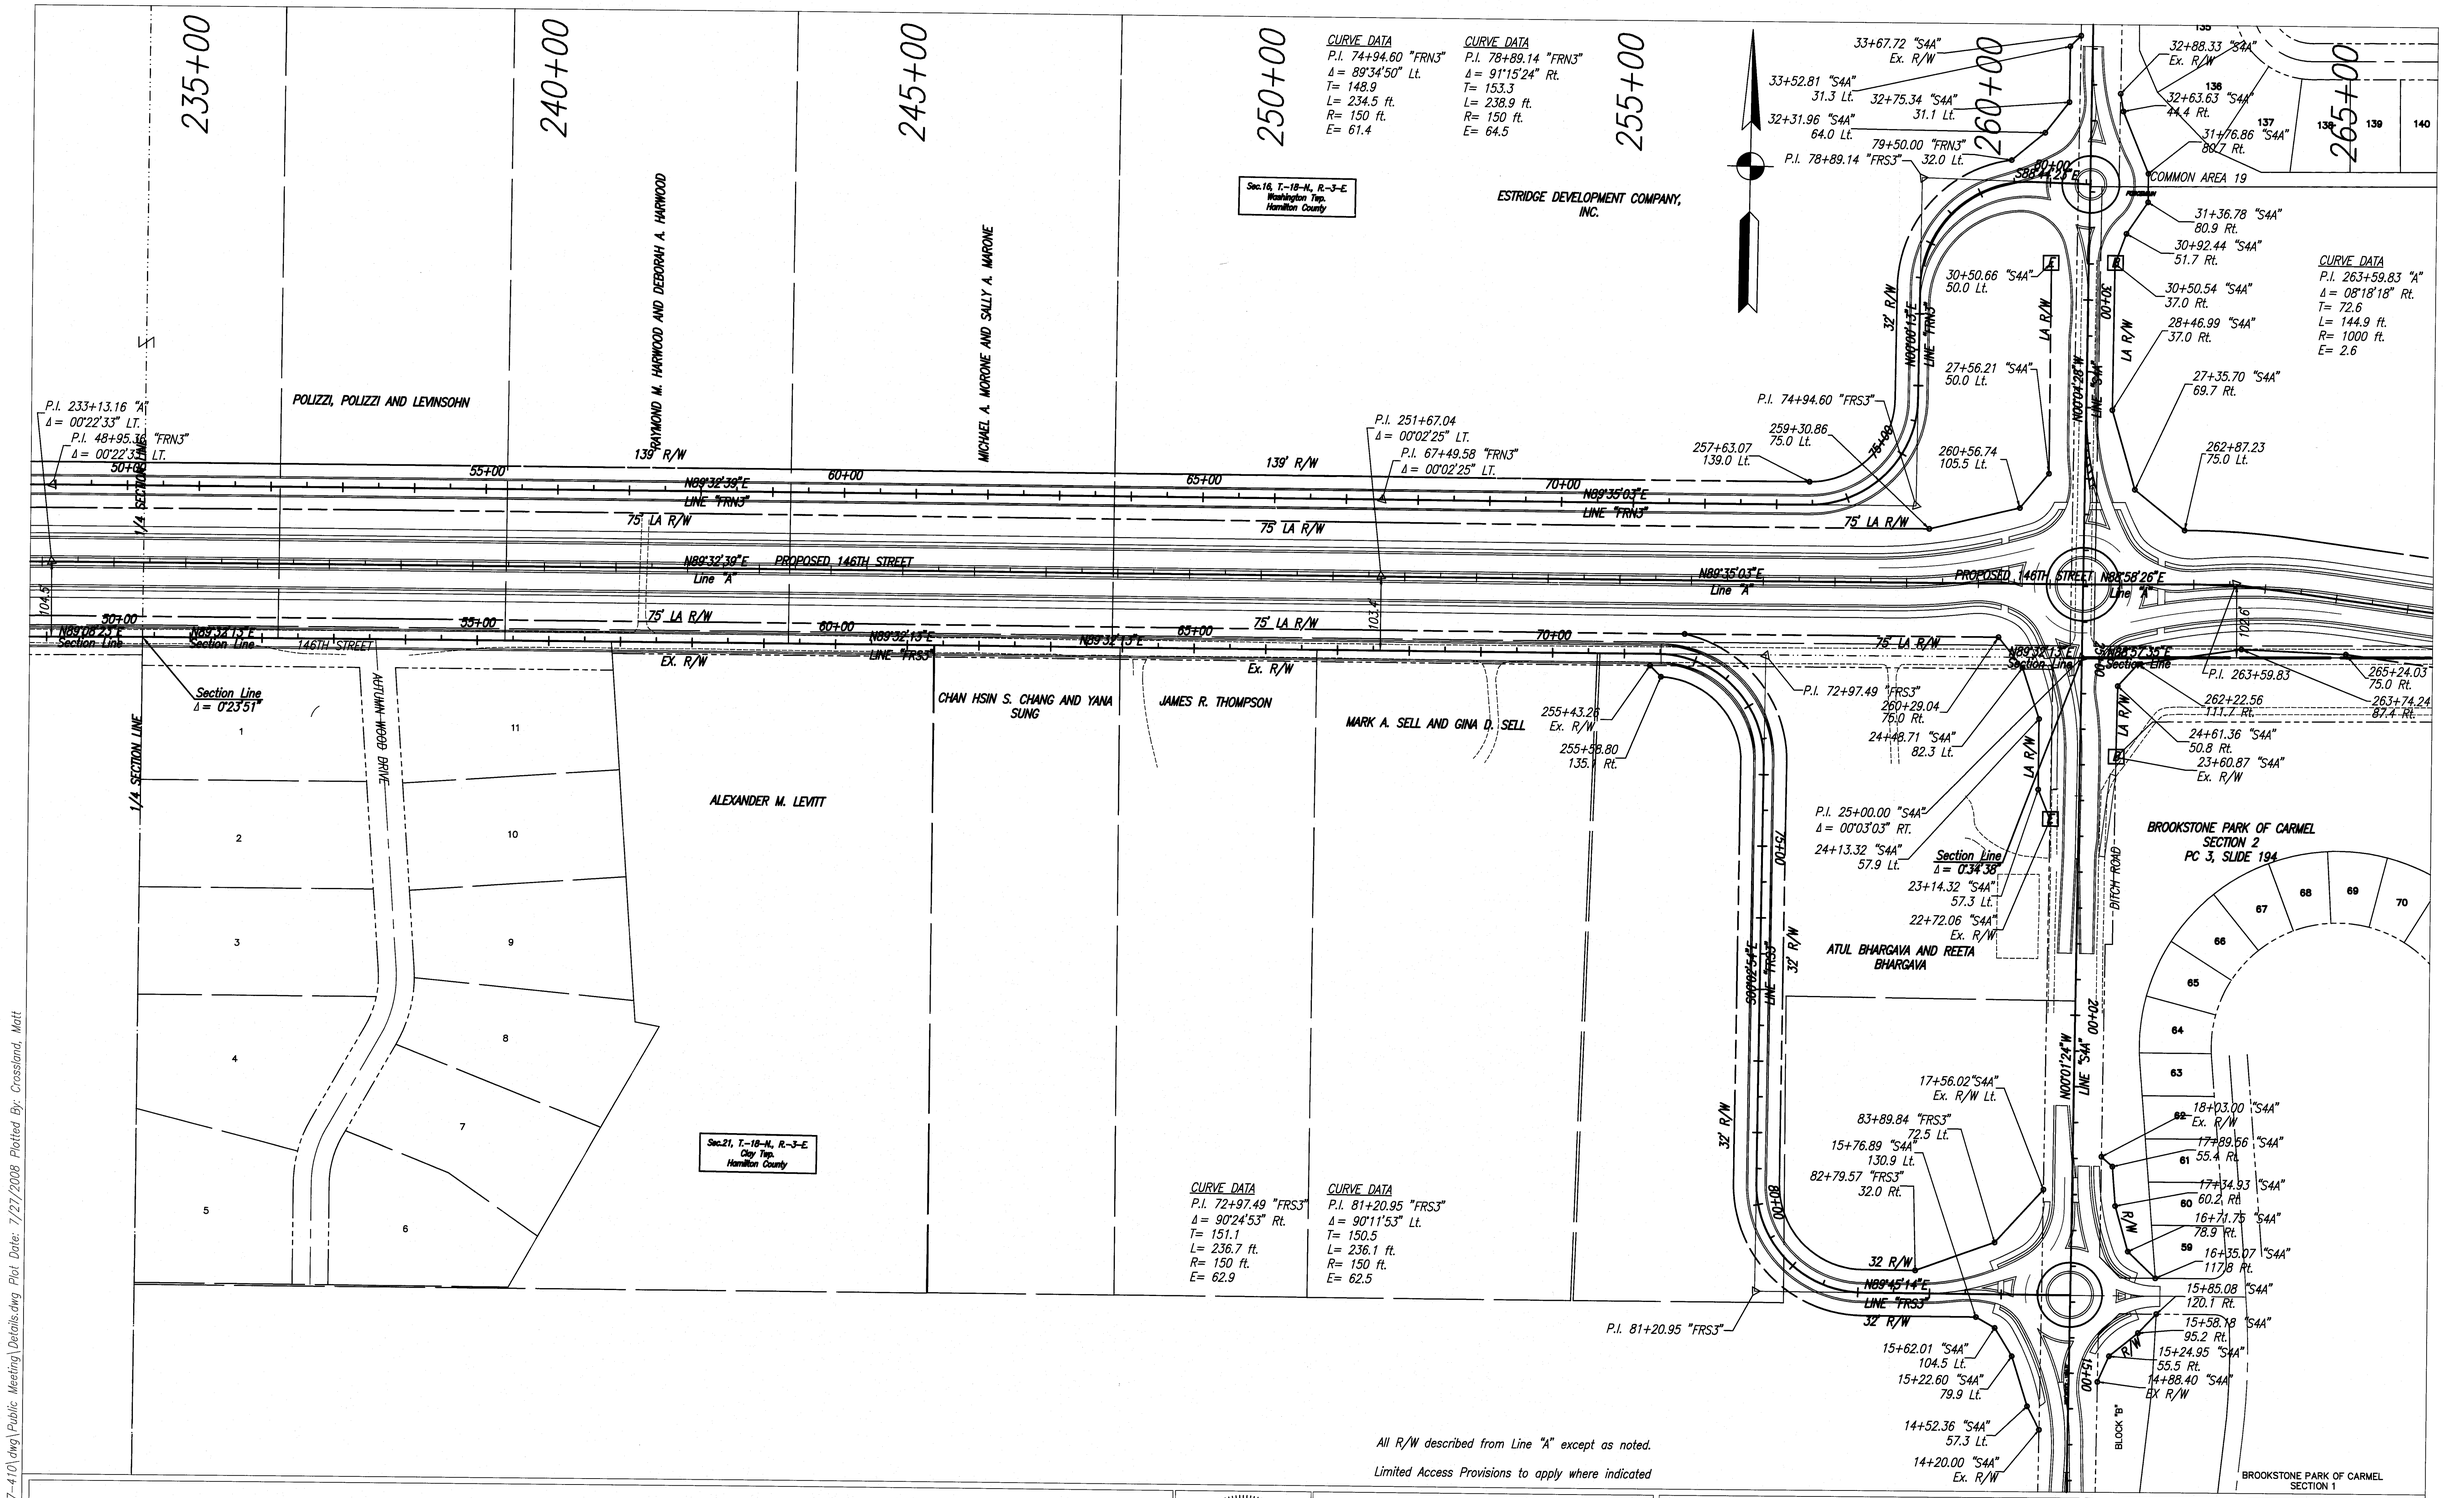


File Name: P:\LD02\07-410\dwg\Public Meeting\Details.dwg Plot Date: 7/27/2008 Plotted By: Crossland, Matt

MICHAEL A. ROWE
REGISTERED
No. 10001062
STATE OF INDIANA
PROFESSIONAL ENGINEER

RECOMMENDED FOR APPROVAL Michael A. Rowe 7-24-08
DESIGN ENGINEER DATE

DESIGNED: BWC | DRAWN: MAC
CHECKED: MAR | CHECKED: MAR

HAMILTON COUNTY HIGHWAY DEPARTMENT

WEST 146TH STREET ALIGNMENT GEOMETRIC LAYOUT

| HORIZONTAL SCALE | BRIDGE FILE |
|---|---|
| 1" = 100' | |
| VERTICAL SCALE | DESIGNATION |
| | |
| SURVEY BOOK | SHEETS |
| | 12 of 16 |
| CONTRACT | HCHD PROJECT |
| | HCHD# PM-08-0002 |