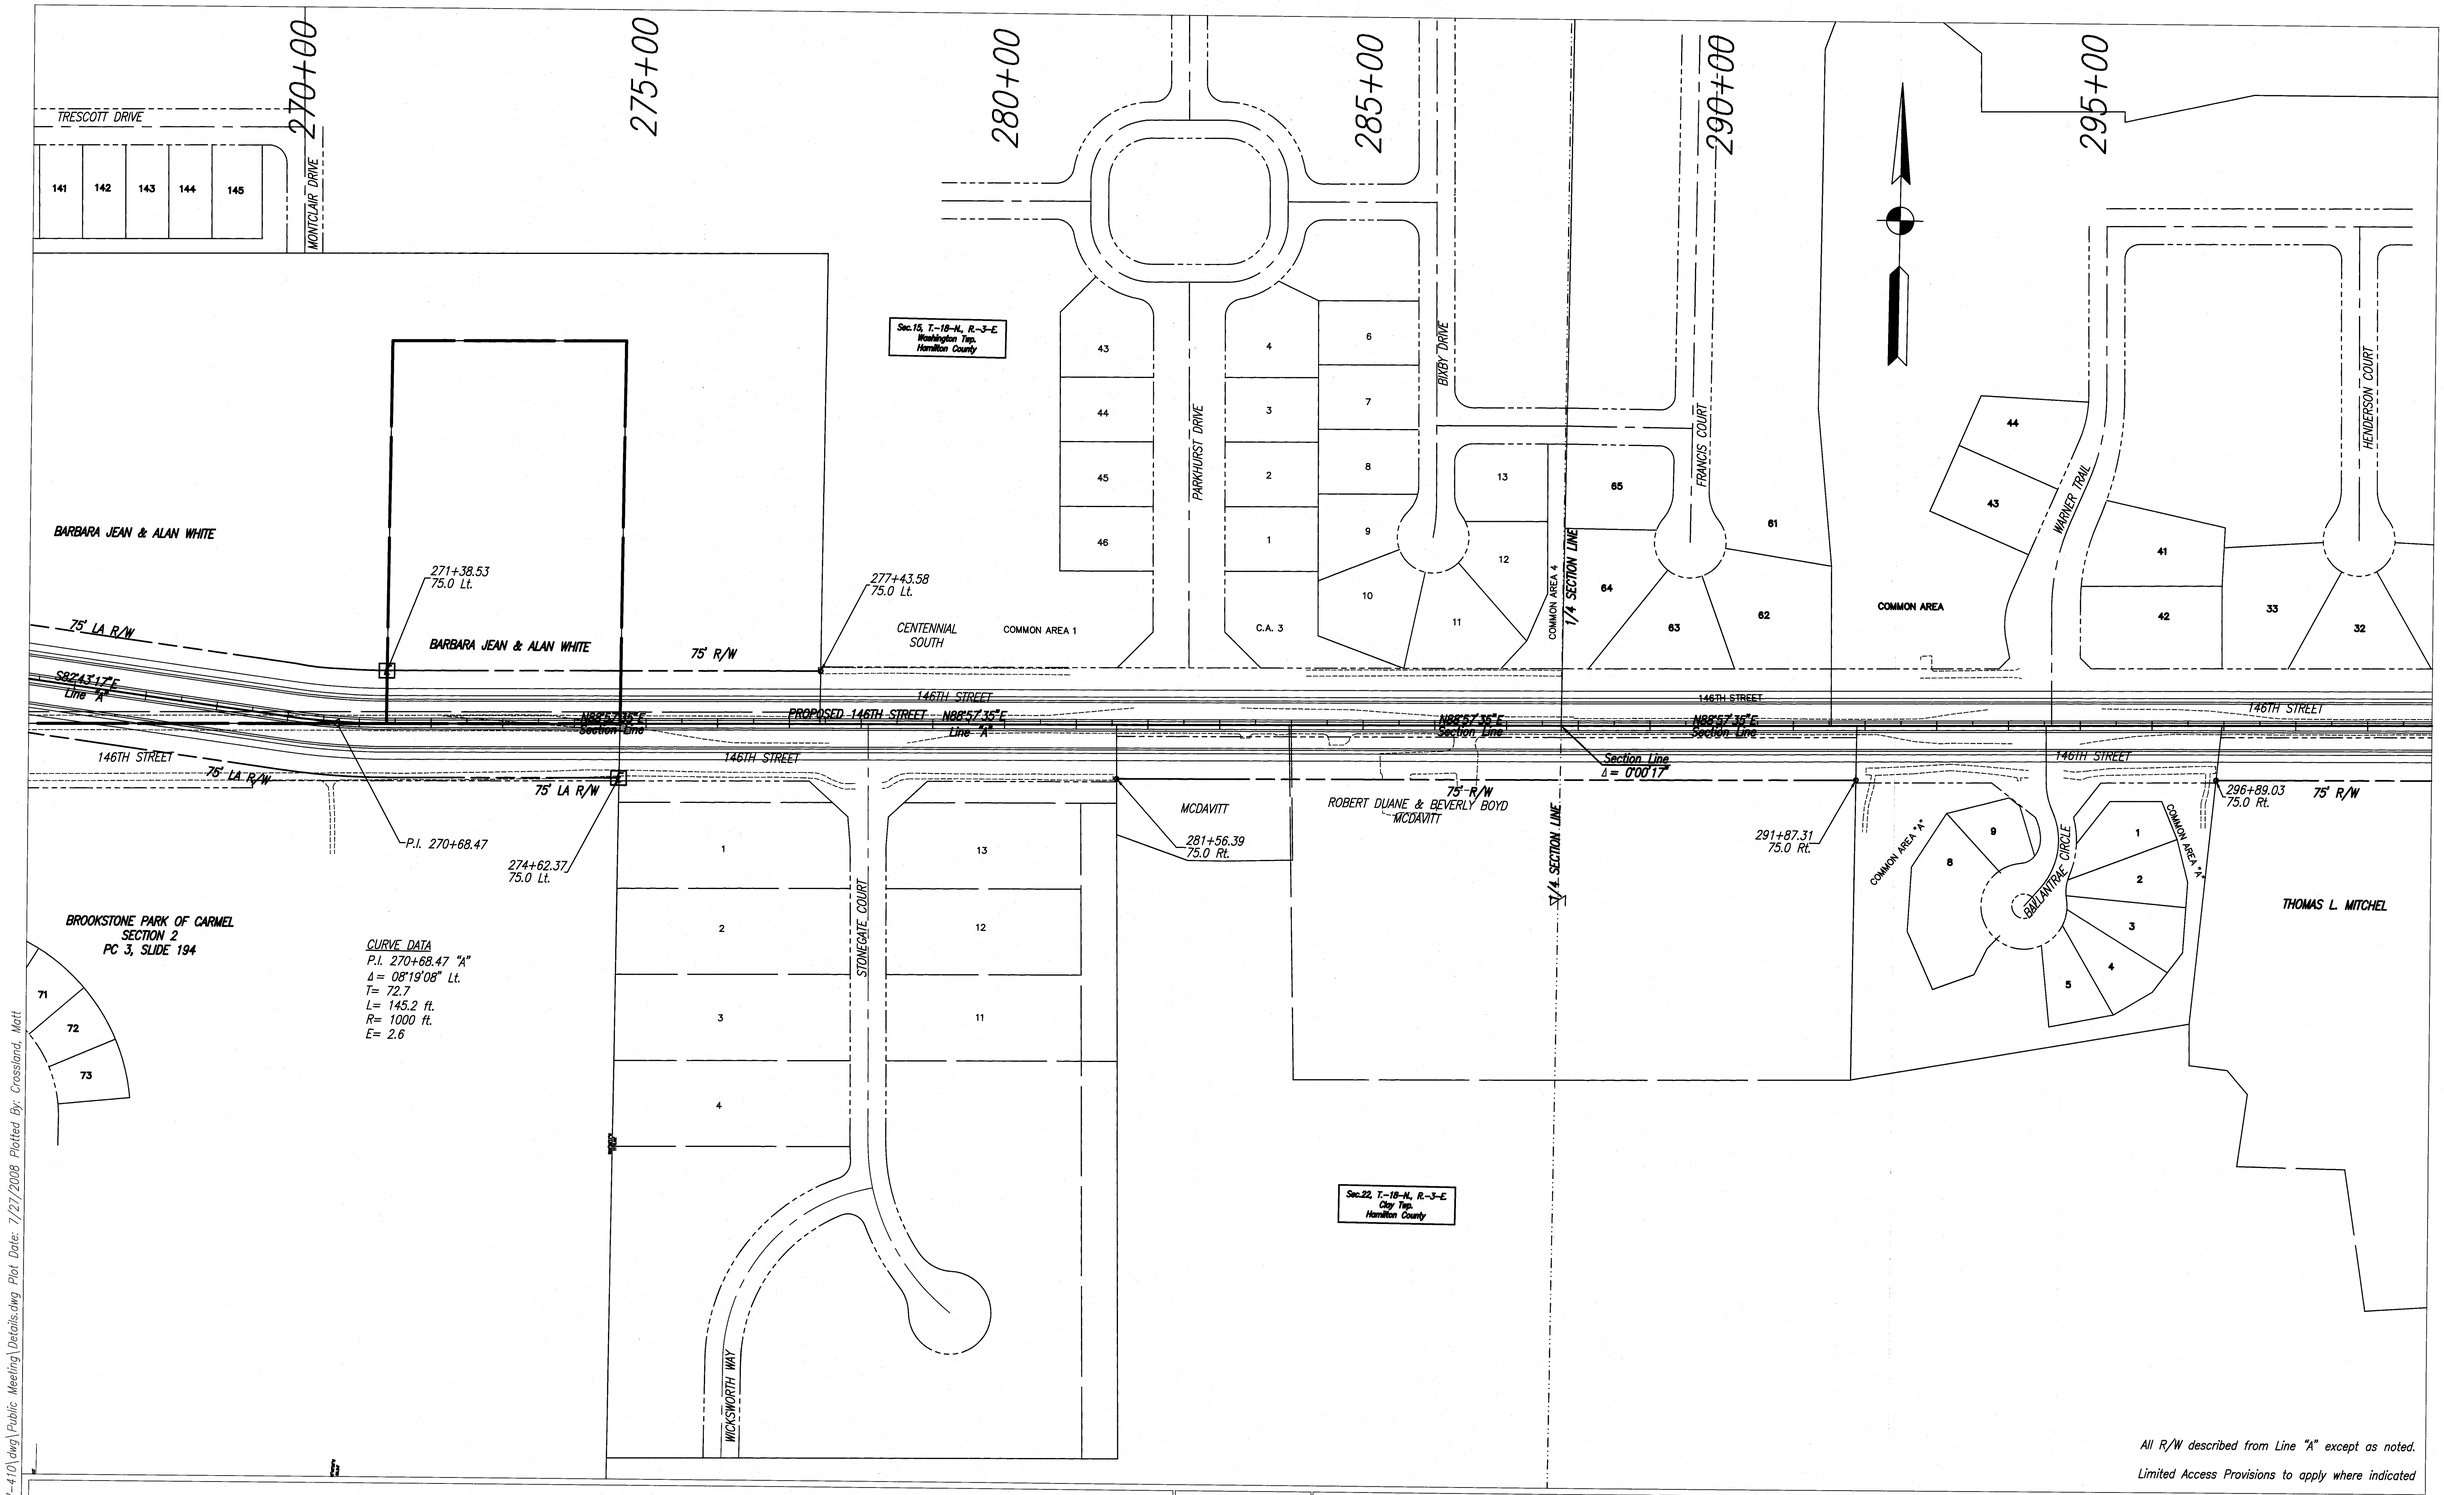

All R/W described from Line "A" except as noted.

Limited Access Provisions to apply where indicated

File Name: P:\LD02\07-410\dwg\Public Meeting\Details.dwg Plot Date: 7/27/2008 Plotted By: Crossland, Matt

MICHAEL A. ROWE
REGISTERED
No. 10001062
STATE OF INDIANA
PROFESSIONAL ENGINEER

RECOMMENDED FOR APPROVAL Michael A. Rowe 7-24-08
DESIGN ENGINEER DATE

DESIGNED: BWC
DRAWN: MAC
CHECKED: MAR
CHECKED: MAR

HAMILTON COUNTY
HIGHWAY DEPARTMENT

WEST 146TH STREET ALIGNMENT
GEOMETRIC LAYOUT

HORIZONTAL SCALE 1" = 100'	BRIDGE FILE
VERTICAL SCALE	DESIGNATION
SURVEY BOOK	SHEETS 14 of 16
CONTRACT	HCHD PROJECT HCHD# PM-08-0002