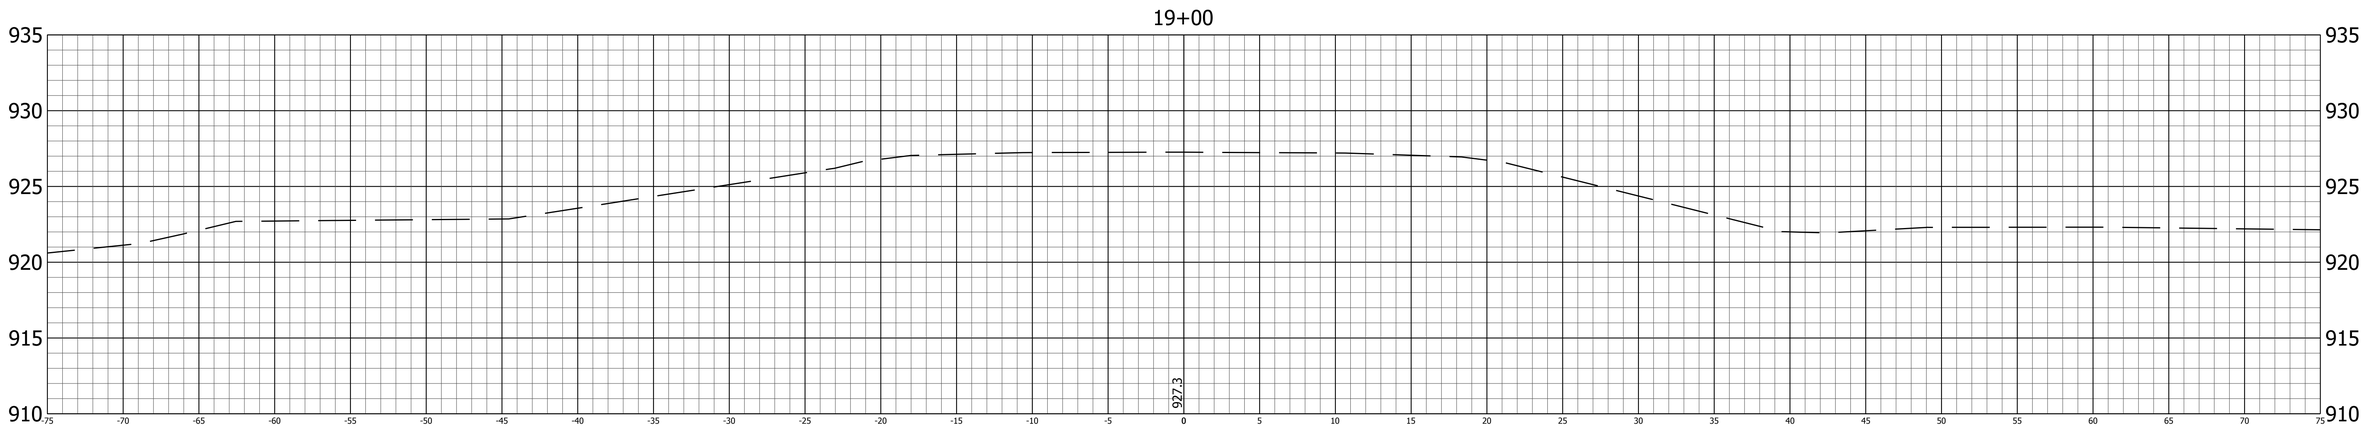

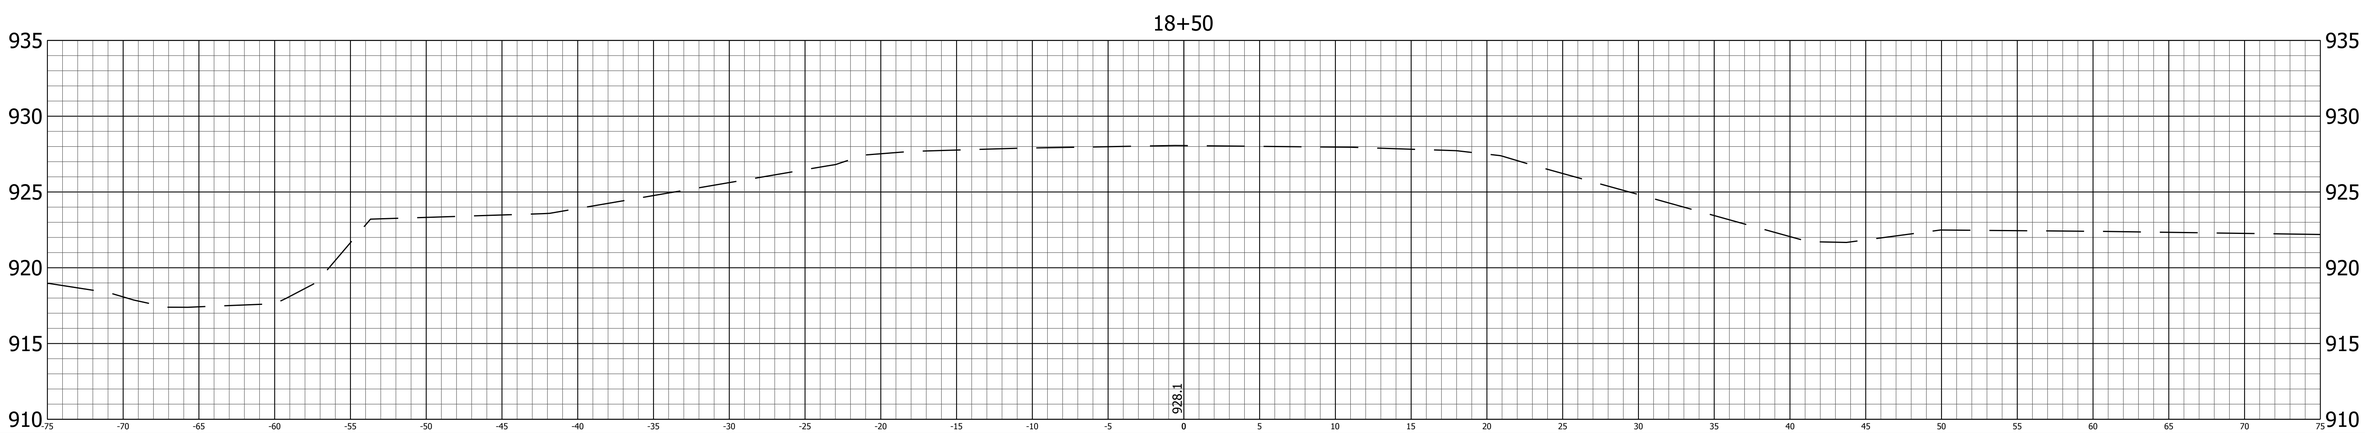

RECOMMENDED FOR APPROVAL

DESIGN ENGINEER DATE

DESIGNED: B.C.F. DRAWN: K.R.U.

CHECKED: R.D.S. CHECKED: B.C.F.

INDIANA
DEPARTMENT OF TRANSPORTATION

CROSS SECTIONS
LINE "PR-S-19-N"

HORIZONTAL SCALE	BRIDGE FILE
1" = 5'	N/A
VERTICAL SCALE	DESIGNATION
1" = 5'	1400760
SURVEY BOOK	SHEET
	56 of 140
CONTRACT	PROJECT
R-37741	1400760

PRINT DATE: 2/20/19
PLOT SCALE: 1:1 EDIT DATE: 7/12/11 - 4:48 PM EDITED BY: KUPSHAW DRAWING FILE: P:\516036-1\ACAD\10 X-SECS\RD_XSEC SHEET_PRS19N_05_01.DWG

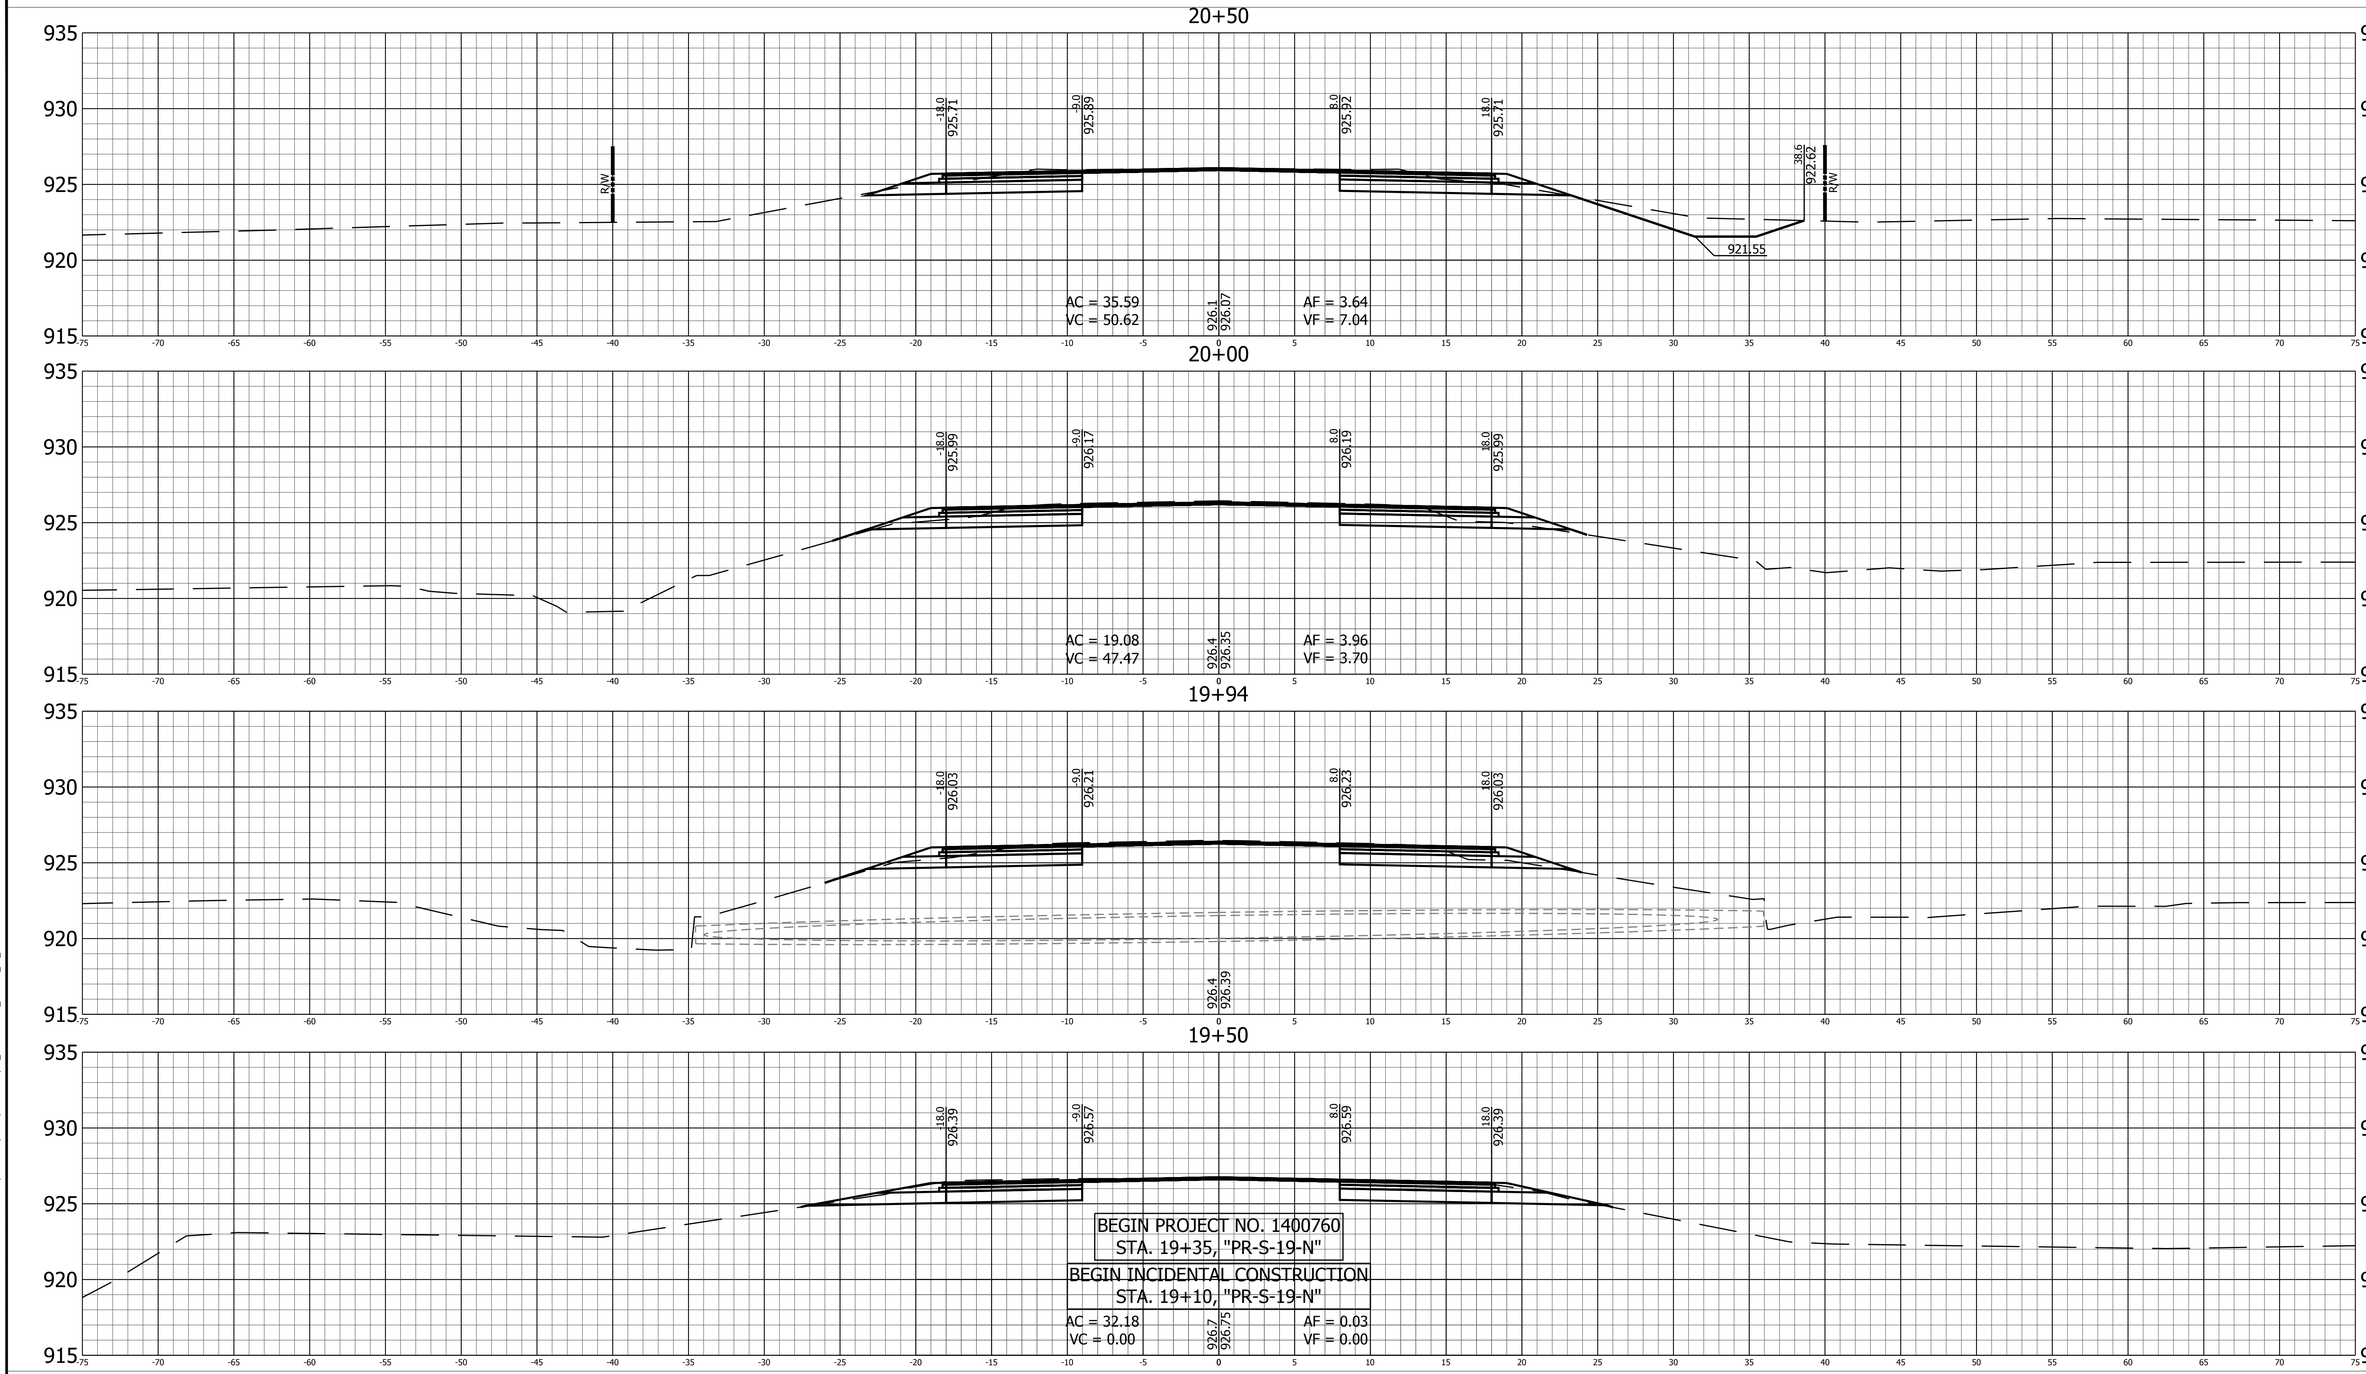

RECOMMENDED FOR APPROVAL

DESIGN ENGINEER DATE

DESIGNED: B.C.F. DRAWN: K.R.U.

CHECKED: R.D.S. CHECKED: B.C.F.

INDIANA
DEPARTMENT OF TRANSPORTATION

CROSS SECTIONS
LINE "PR-S-19-N"

HORIZONTAL SCALE	BRIDGE FILE
1" = 5'	N/A
VERTICAL SCALE	DESIGNATION
1" = 5'	1400760
SURVEY BOOK	SHEET
	57 of 140
CONTRACT	PROJECT
R-37741	1400760

PRINT DATE: 2/20/19
PLOT SCALE: 1:1 EDIT DATE: 7/12/11 - 4:48 PM EDITED BY: KUPSHAW DRAWING FILE: P:\516036-1\ACAD\10 X-SECS\RD_XSEC SHEET_PRS19N_05_01.DWG

22+00

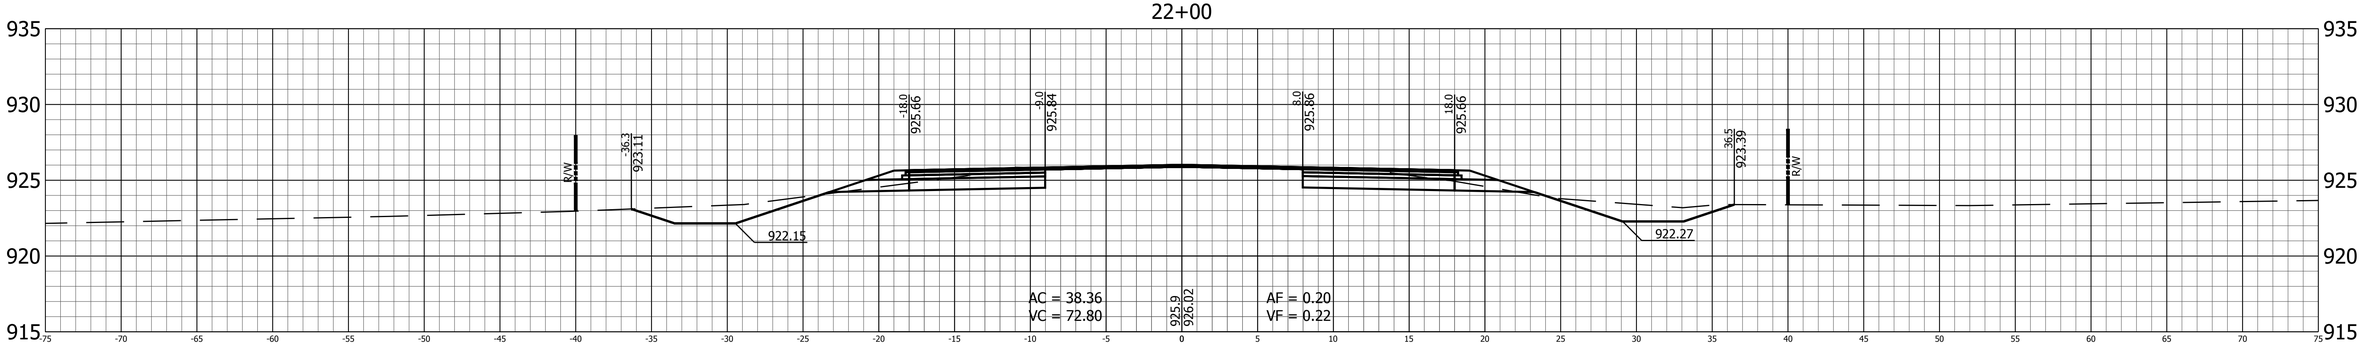

21+50

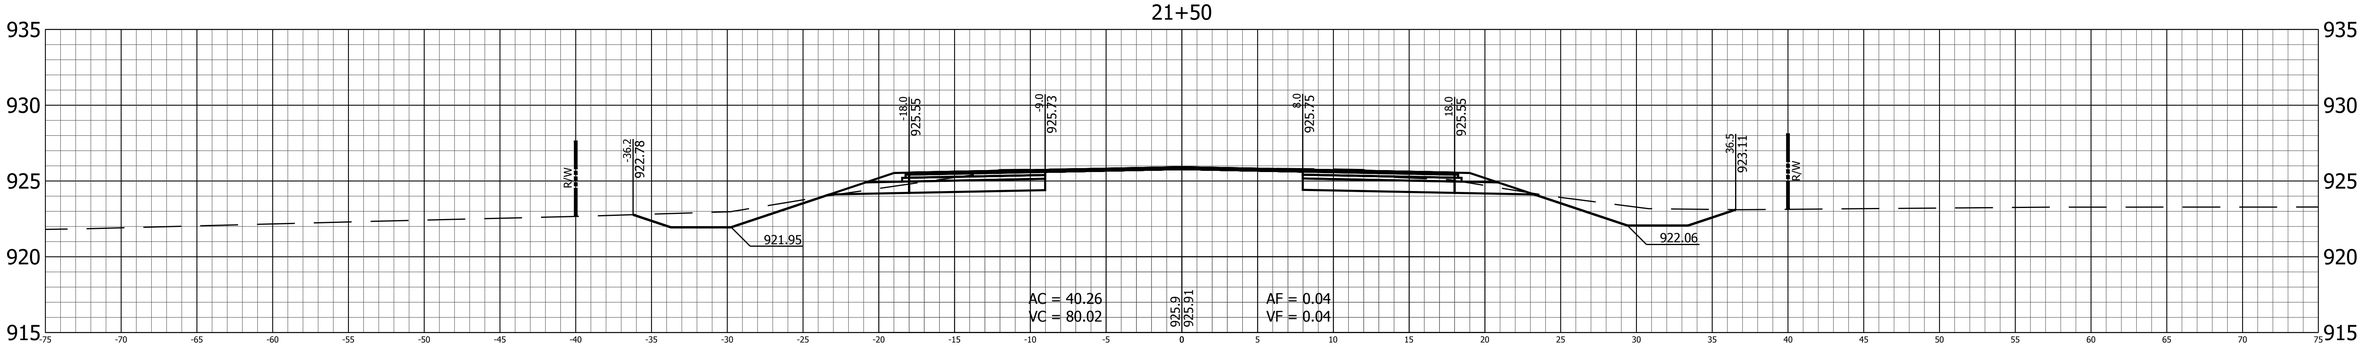

21+00

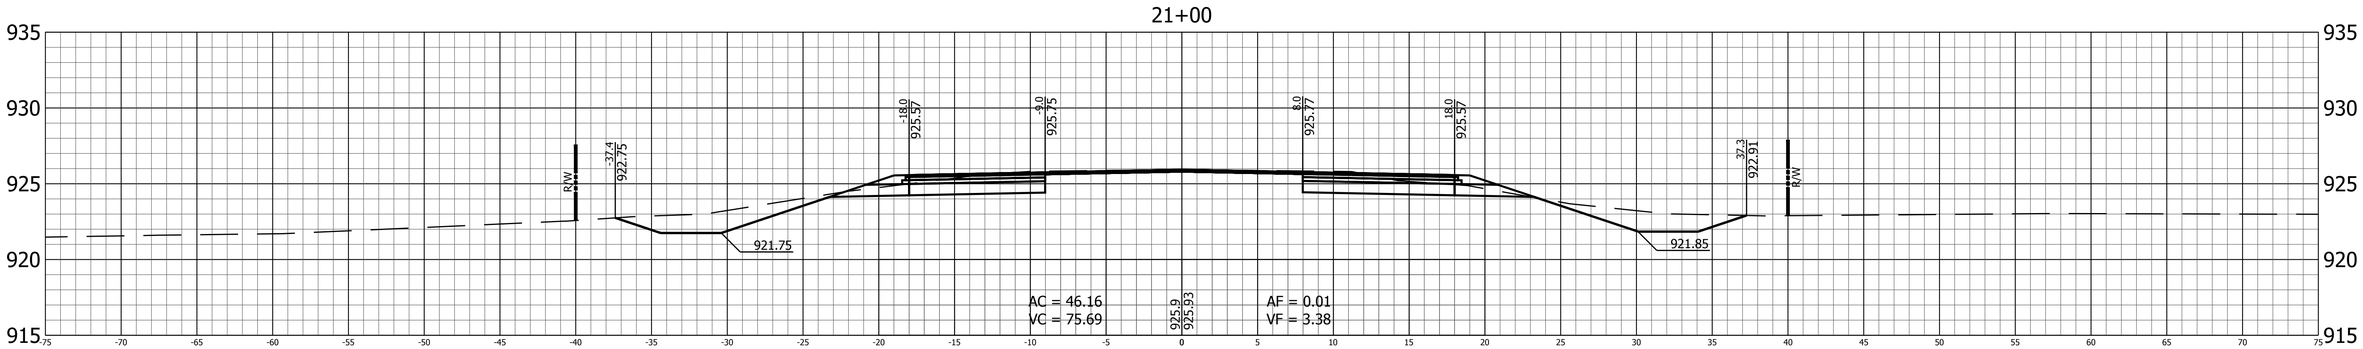

RECOMMENDED FOR APPROVAL

DESIGN ENGINEER DATE

DESIGNED: B.C.F. DRAWN: K.R.U.

CHECKED: R.D.S. CHECKED: B.C.F.

INDIANA
DEPARTMENT OF TRANSPORTATION

CROSS SECTIONS
LINE "PR-S-19-N"

HORIZONTAL SCALE	BRIDGE FILE
1" = 5'	N/A
VERTICAL SCALE	DESIGNATION
1" = 5'	1400760
SURVEY BOOK	SHEET
	58 of 140
CONTRACT	PROJECT
R-37741	1400760

PRINT DATE: 2/20/19
PLOT SCALE: 1:1 EDIT DATE: 7/12/11 - 4:48 PM EDITED BY: KUPSHAW DRAWING FILE: P:\516036-1\ACAD\10 X-SECS\RD_XSEC SHEET_PRS19N_05_01.DWG

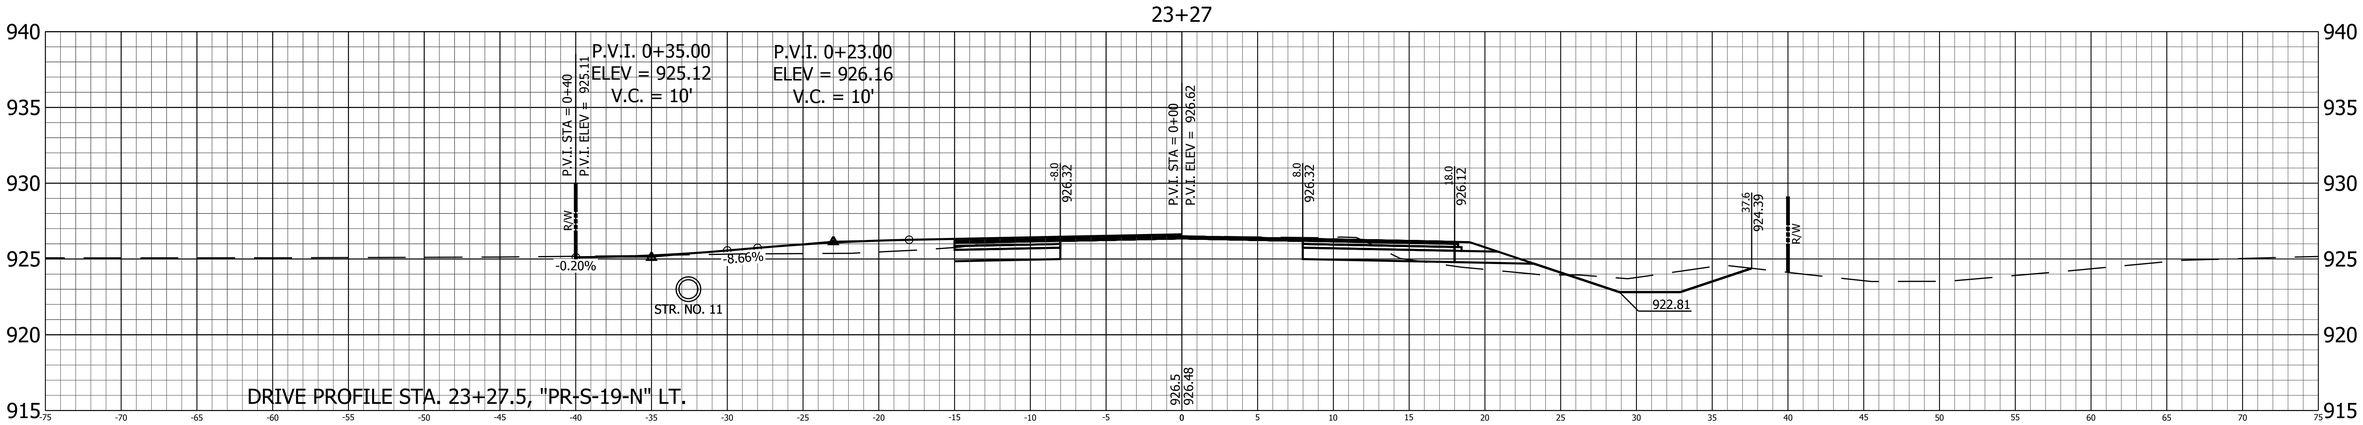

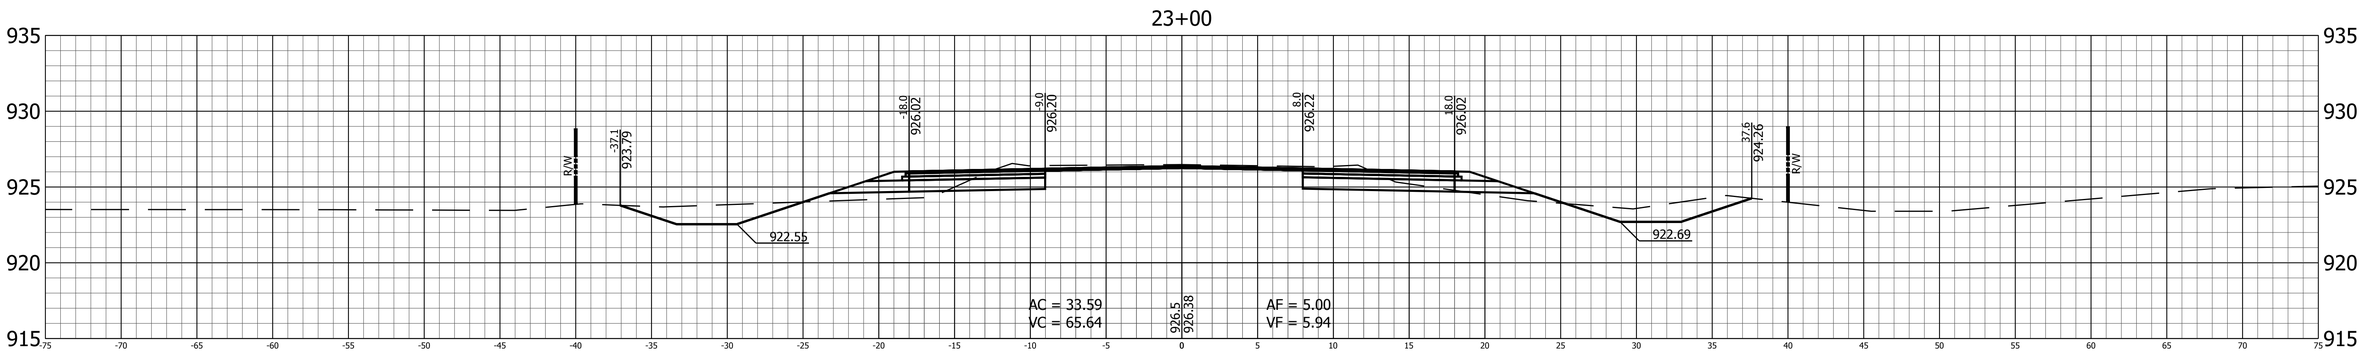

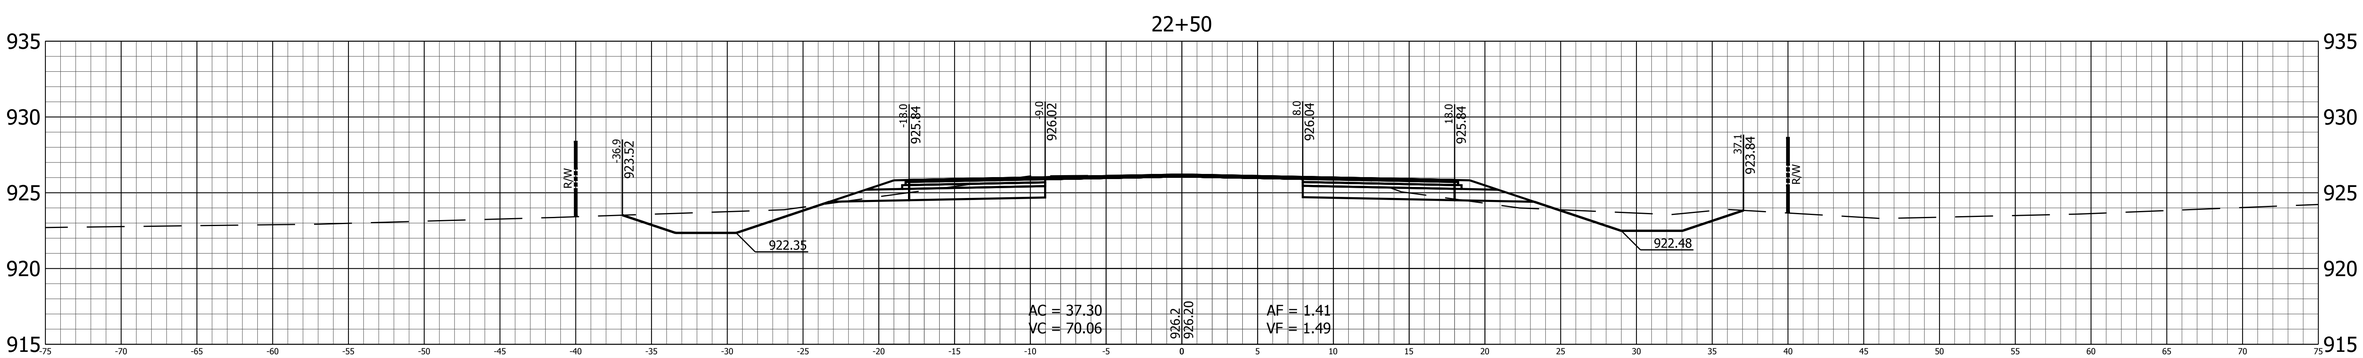

RECOMMENDED FOR APPROVAL _____ DESIGN ENGINEER DATE

DESIGNED: B.C.F. DRAWN: K.R.U.

CHECKED: R.D.S. CHECKED: B.C.F.

INDIANA
DEPARTMENT OF TRANSPORTATION

CROSS SECTIONS
LINE "PR-S-19-N"

HORIZONTAL SCALE	BRIDGE FILE
1" = 5'	N/A
VERTICAL SCALE	DESIGNATION
1" = 5'	1400760
SURVEY BOOK	SHEET
	59 of 140
CONTRACT	PROJECT
R-37741	1400760

PRINT DATE: 2/20/19
PLOT SCALE: 1:1 EDIT DATE: 7/12/11 - 4:48 PM EDITED BY: KUPSHAW DRAWING FILE: P:\516036-1\ACAD\10 X-SECS\RD_XSEC SHEET_PRS19N_05_01.DWG

24+50

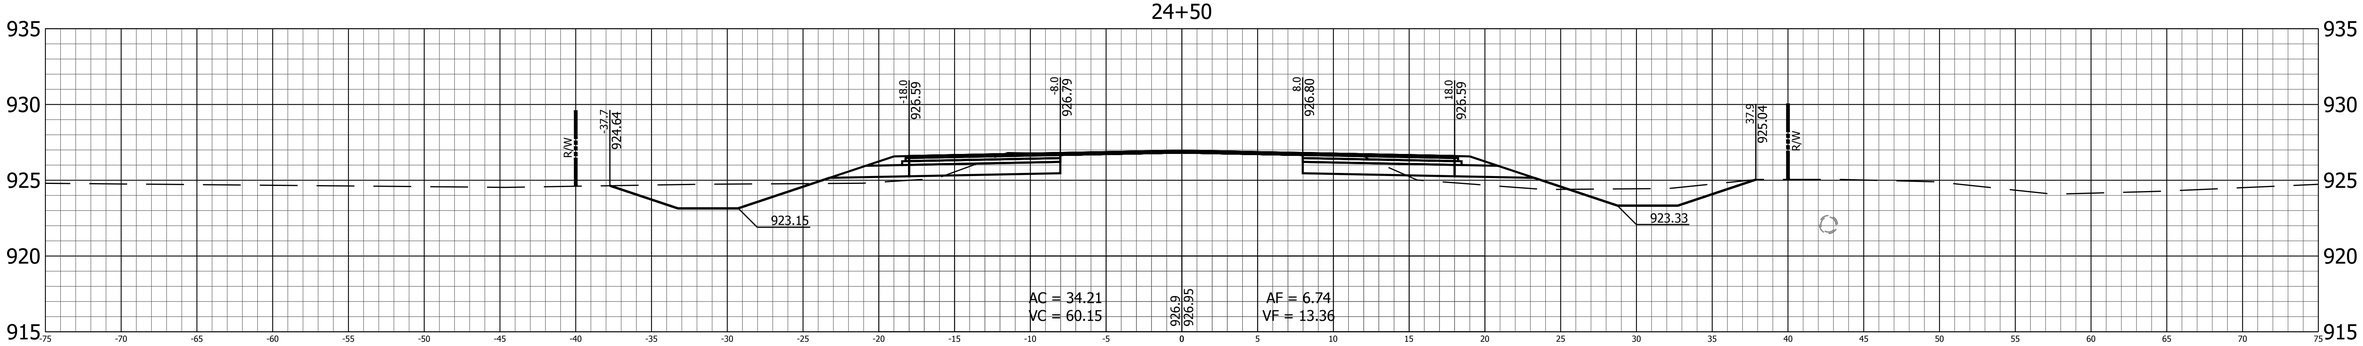

24+00

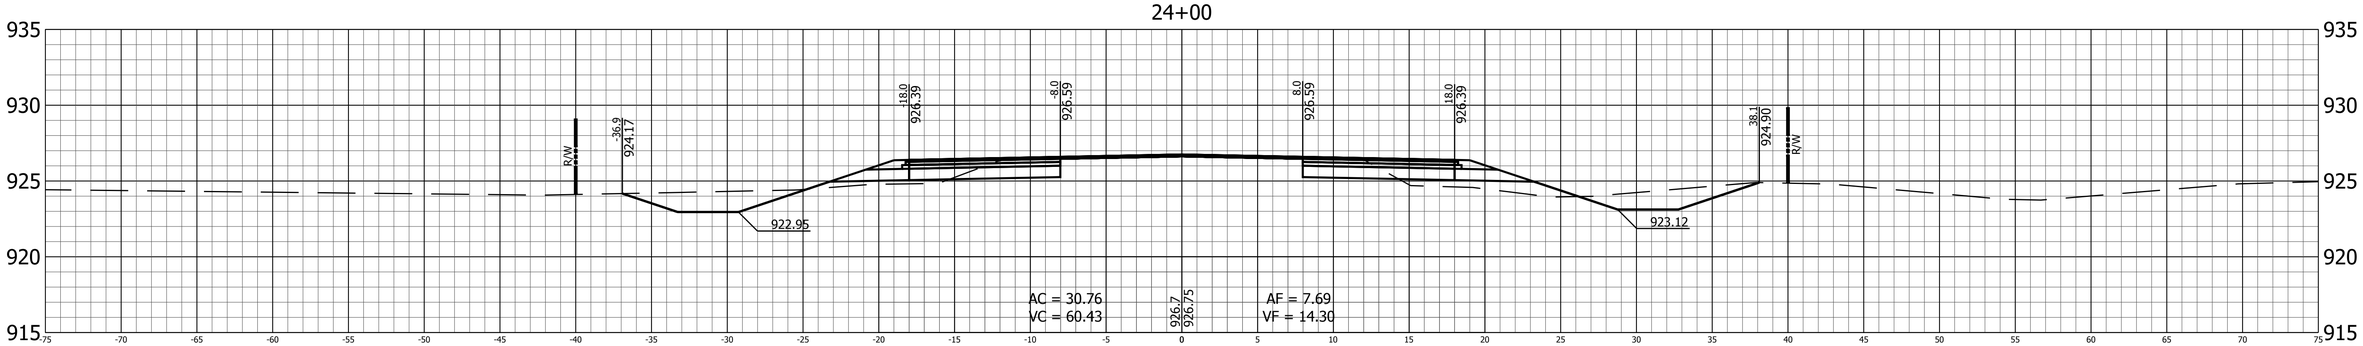

23+50

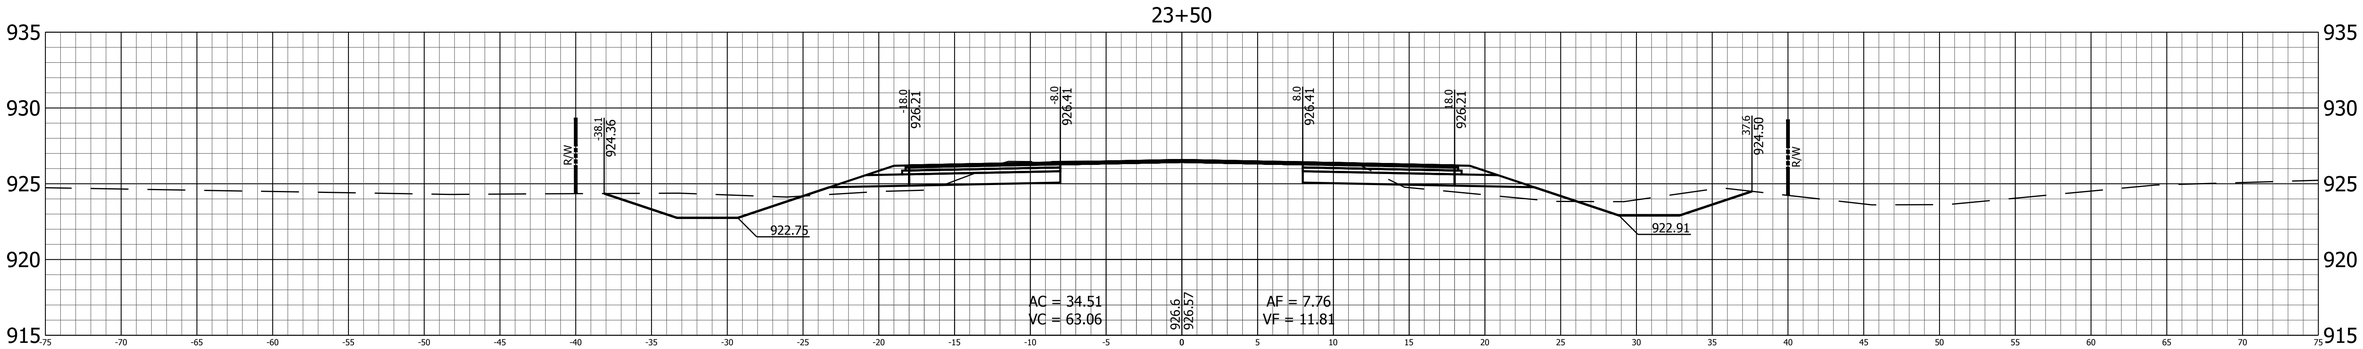

RECOMMENDED FOR APPROVAL _____ DESIGN ENGINEER DATE

DESIGNED: B.C.F. DRAWN: K.R.U.

CHECKED: R.D.S CHECKED: B.C.F.

INDIANA
DEPARTMENT OF TRANSPORTATION

CROSS SECTIONS
LINE "PR-S-19-N"

HORIZONTAL SCALE	BRIDGE FILE
1" = 5'	N/A
VERTICAL SCALE	DESIGNATION
1" = 5'	1400760
SURVEY BOOK	SHEET
	60 of 140
CONTRACT	PROJECT
R-37741	1400760

PRINT DATE: 2/20/19
PLOT SCALE: 1:1 EDIT DATE: 7/12/11 - 4:48 PM EDITED BY: KUPSHAW DRAWING FILE: P:\516036-1\ACAD\10 X-SECS\RD_XSEC SHEET_PRS19N_05_01.DWG

26+00

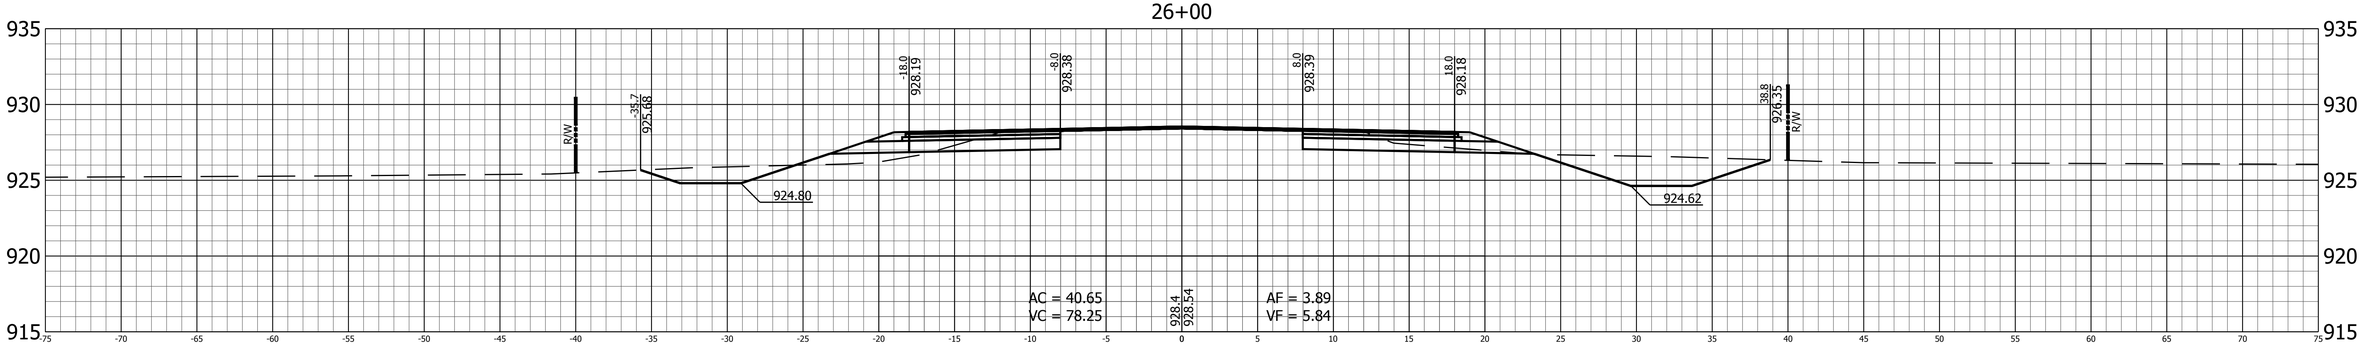

25+50

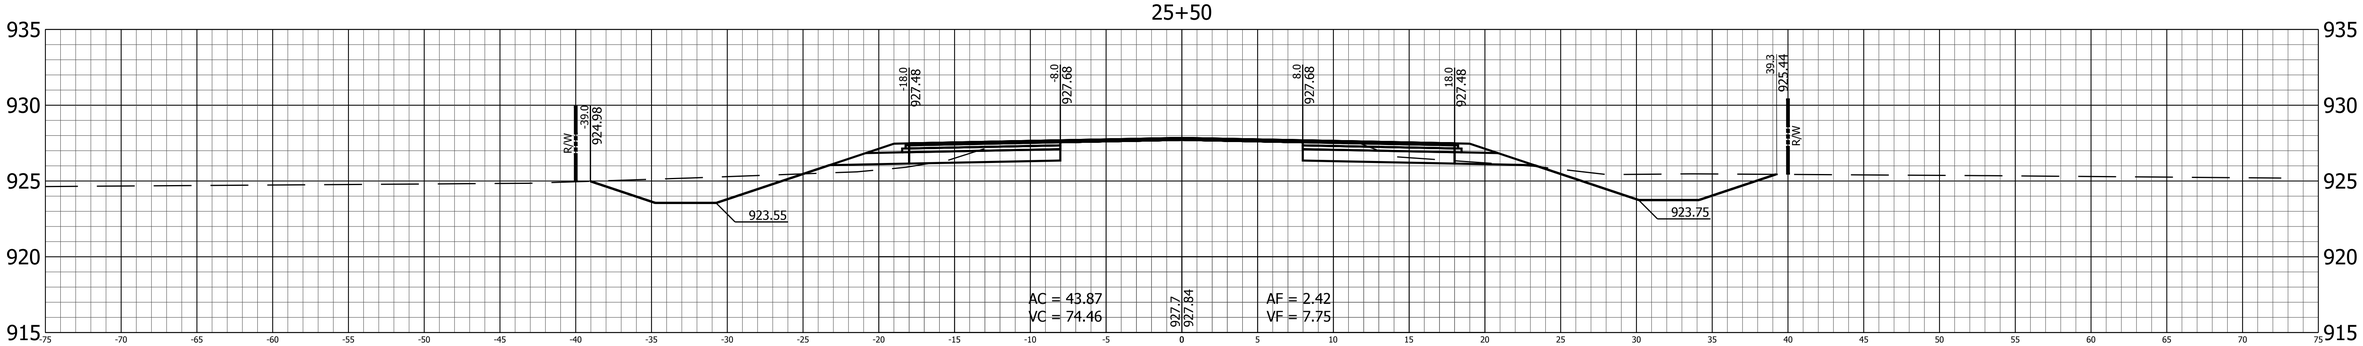

25+00

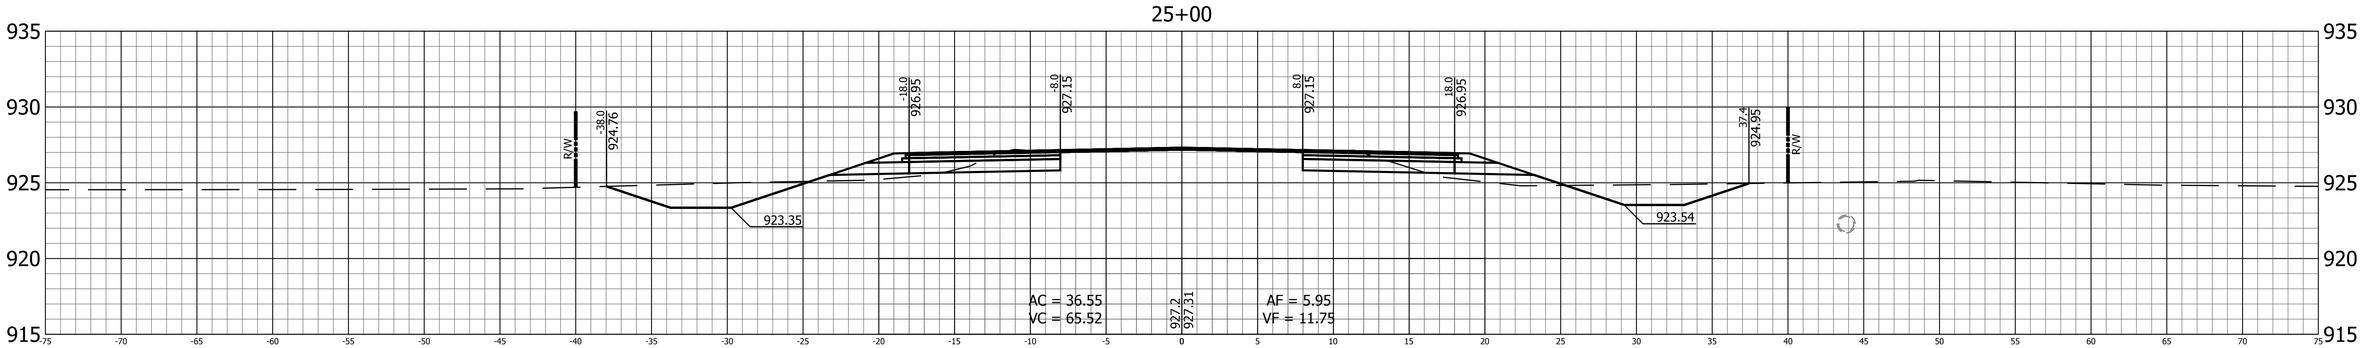

RECOMMENDED FOR APPROVAL _____ DESIGN ENGINEER DATE

DESIGNED: B.C.F. DRAWN: K.R.U.

CHECKED: R.D.S. CHECKED: B.C.F.

INDIANA
DEPARTMENT OF TRANSPORTATION

CROSS SECTIONS
LINE "PR-S-19-N"

HORIZONTAL SCALE	BRIDGE FILE
1" = 5'	N/A
VERTICAL SCALE	DESIGNATION
1" = 5'	1400760
SURVEY BOOK	SHEET
	61 of 140
CONTRACT	PROJECT
R-37741	1400760

PRINT DATE: 2/20/19
PLOT SCALE: 1:1 EDIT DATE: 7/12/11 - 4:48 PM EDITED BY: KUPSHAW DRAWING FILE: P:\516036-1\ACAD\10 X-SECS\RD_XSEC SHEET_PRS19N_05_01.DWG

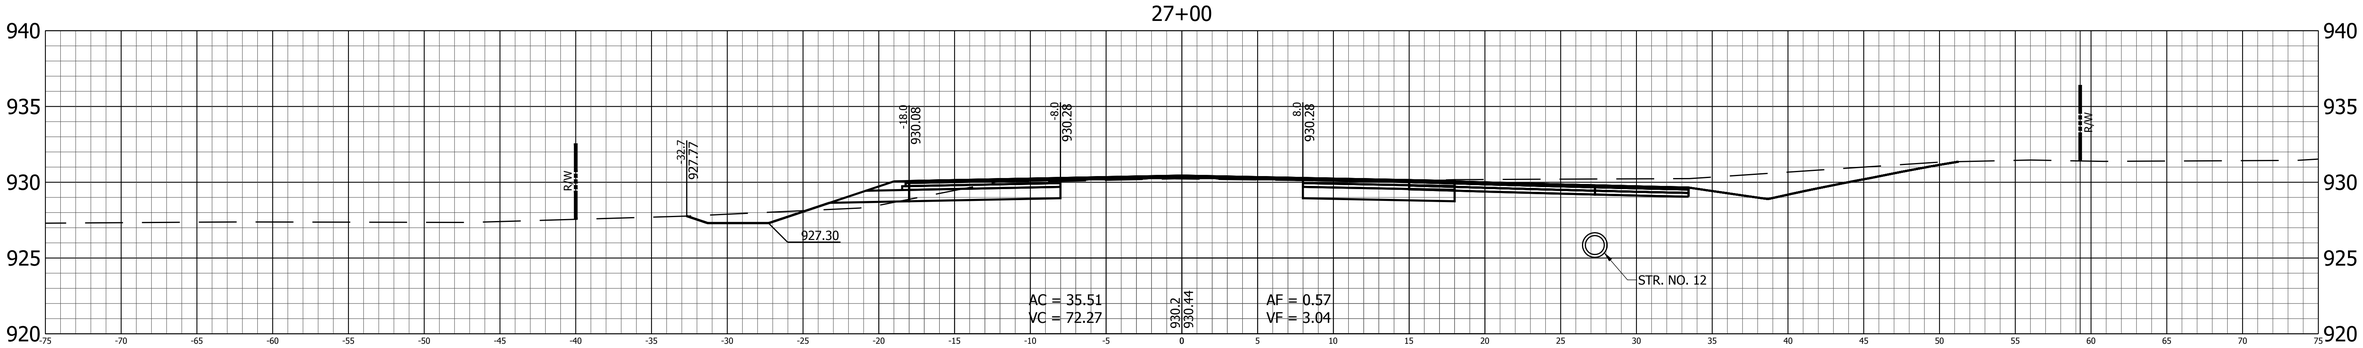

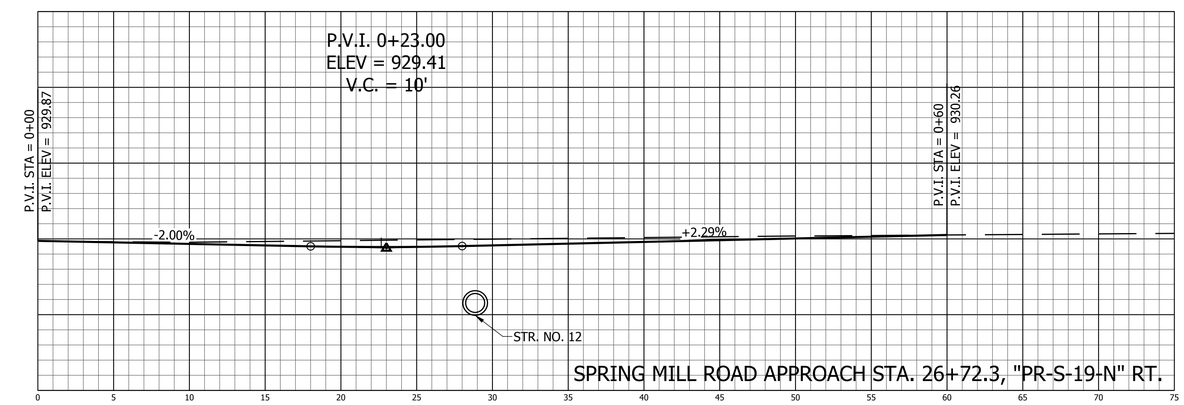

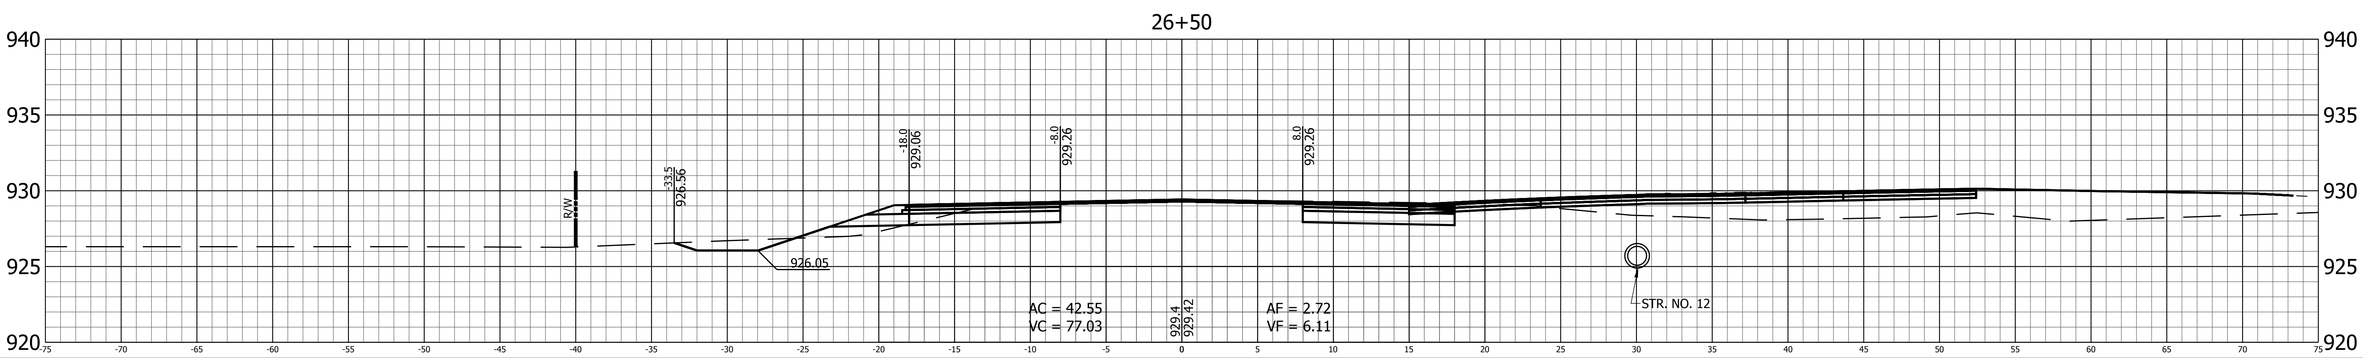

RECOMMENDED FOR APPROVAL

DESIGN ENGINEER DATE

DESIGNED: B.C.F. DRAWN: K.R.U.

CHECKED: R.D.S. CHECKED: B.C.F.

INDIANA
DEPARTMENT OF TRANSPORTATION

CROSS SECTIONS
LINE "PR-S-19-N"

HORIZONTAL SCALE	BRIDGE FILE
1" = 5'	N/A
VERTICAL SCALE	DESIGNATION
1" = 5'	1400760
SURVEY BOOK	SHEET
	62 of 140
CONTRACT	PROJECT
R-37741	1400760

PRINT DATE: 2/20/19
PLOT SCALE: 1:1 EDIT DATE: 7/12/11 - 4:48 PM EDITED BY: KUPSHAW DRAWING FILE: P:\516036-1\ACAD\10 X-SECS\RD_XSEC SHEET_PRS19N_05_01.DWG

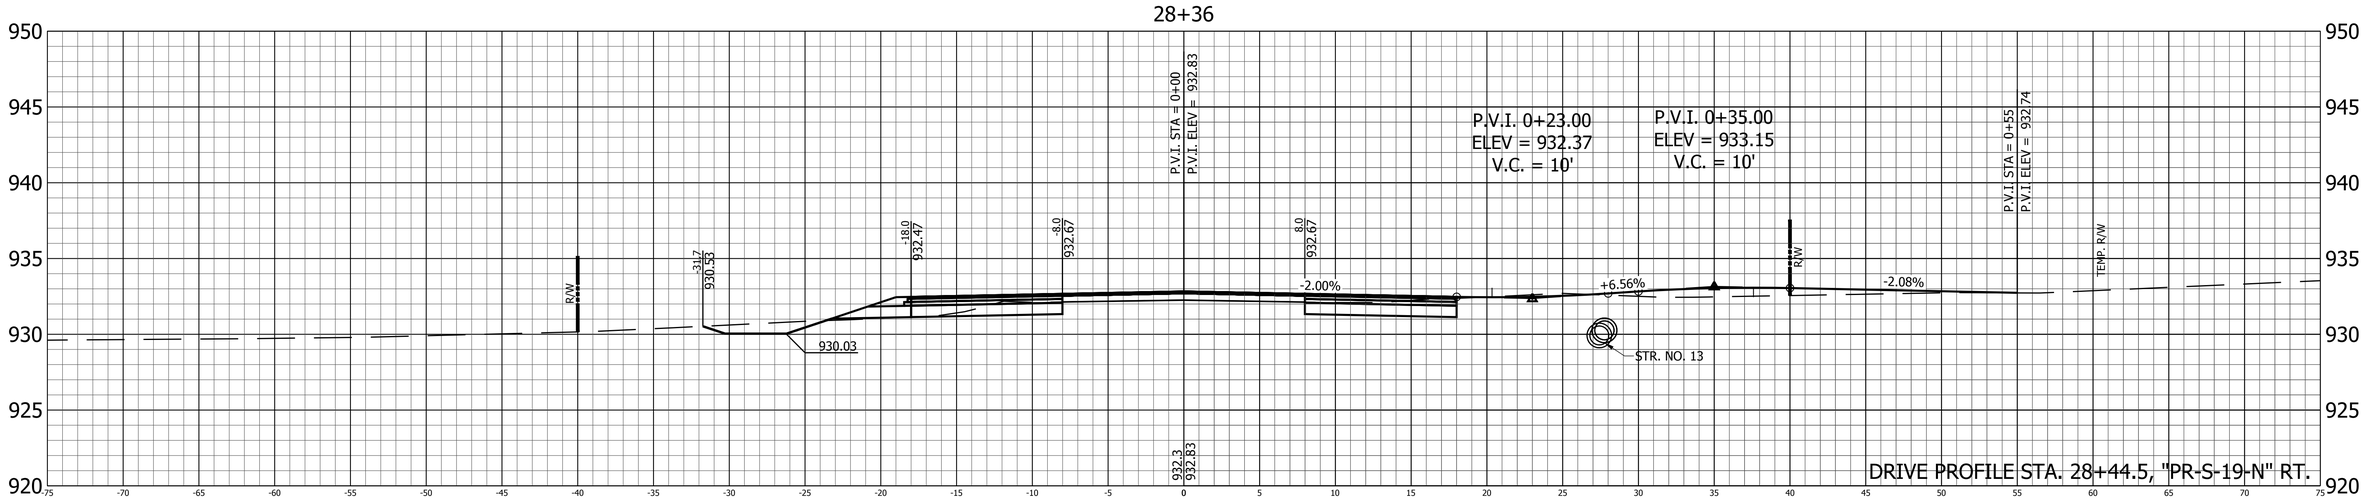

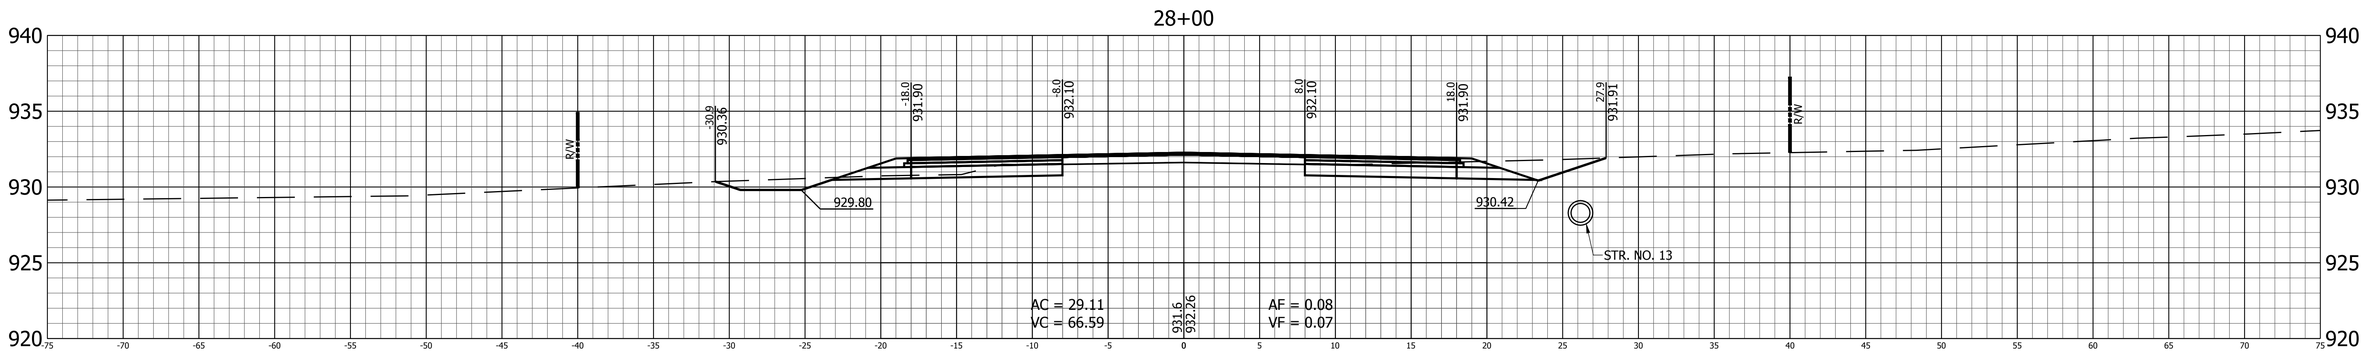

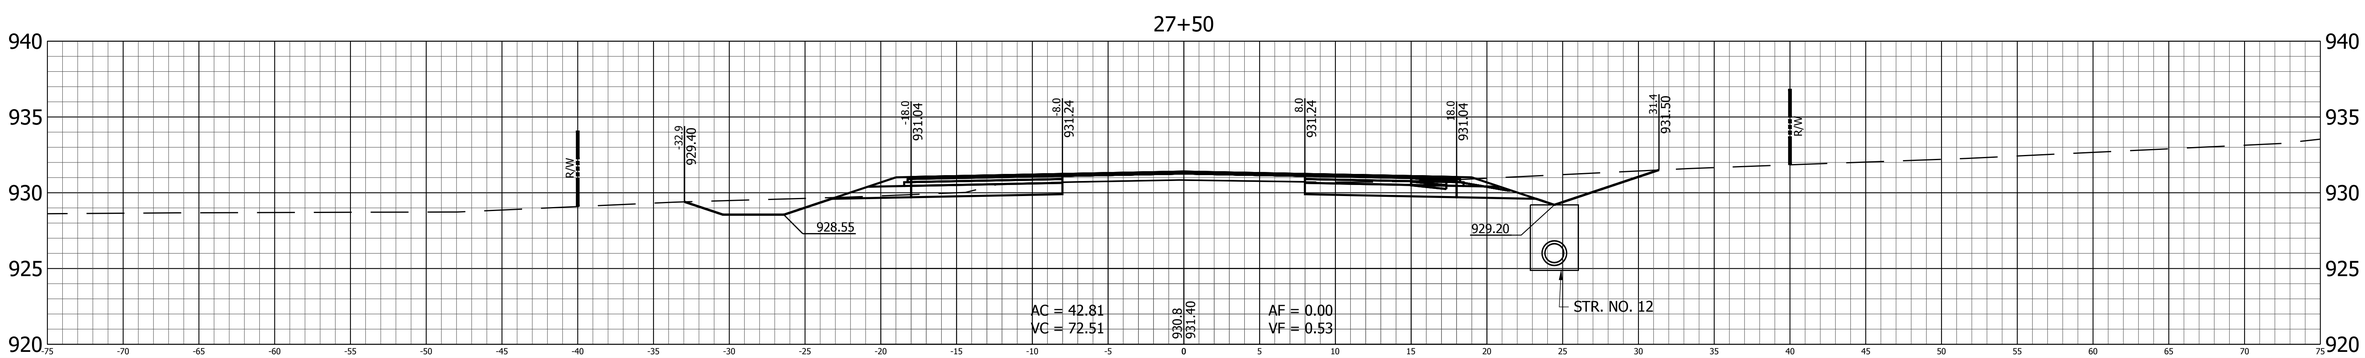

RECOMMENDED FOR APPROVAL _____ DESIGN ENGINEER DATE

DESIGNED: B.C.F. DRAWN: K.R.U.

CHECKED: R.D.S. CHECKED: B.C.F.

INDIANA
DEPARTMENT OF TRANSPORTATION

CROSS SECTIONS
LINE "PR-S-19-N"

HORIZONTAL SCALE	BRIDGE FILE
1" = 5'	N/A
VERTICAL SCALE	DESIGNATION
1" = 5'	1400760
SURVEY BOOK	SHEET
	63 of 140
CONTRACT	PROJECT
R-37741	1400760

PRINT DATE: 2/20/19
PLOT SCALE: 1:1 EDIT DATE: 7/12/11 - 4:48 PM EDITED BY: KUPSHAW DRAWING FILE: P:\516036-1\ACAD\10 X-SECS\RD_XSEC SHEET_PRS19N_05_01.DWG

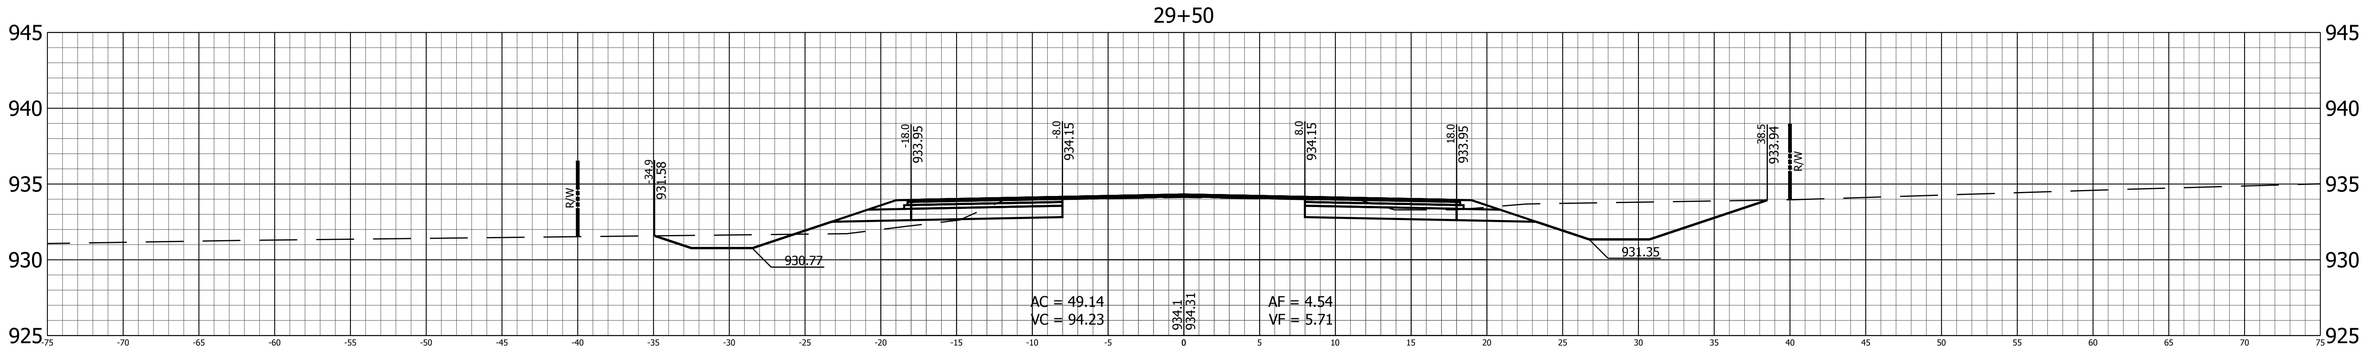

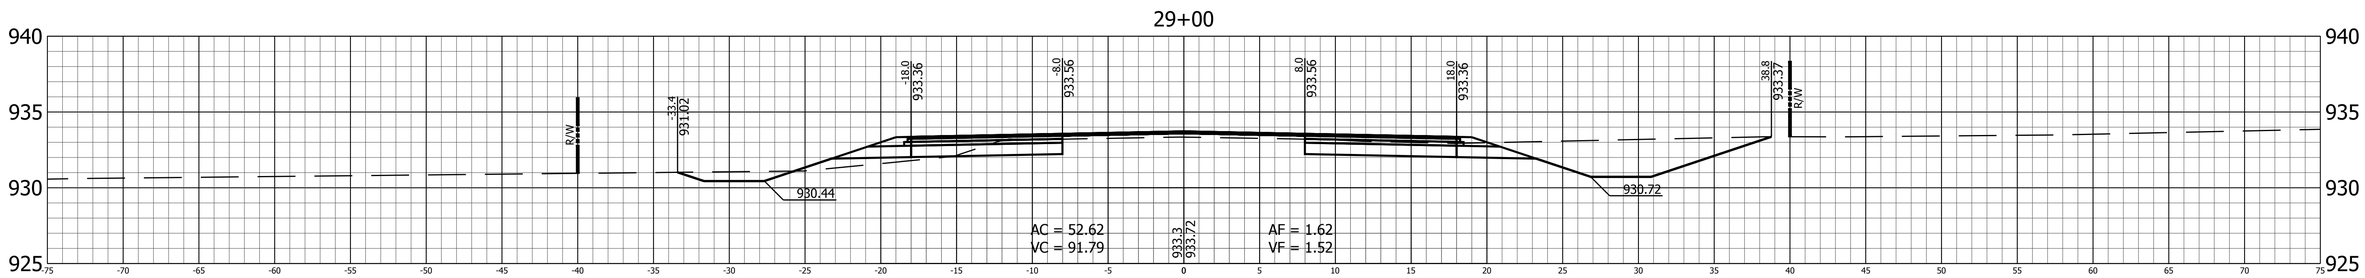

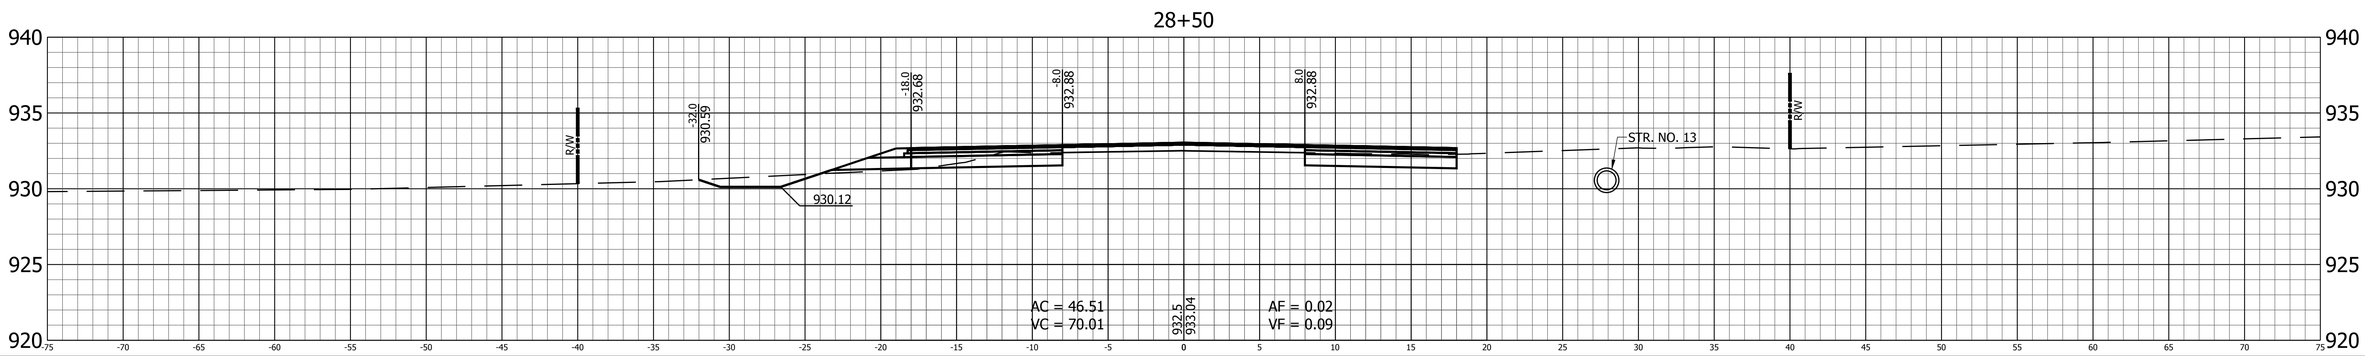

RECOMMENDED FOR APPROVAL

DESIGN ENGINEER DATE

DESIGNED: B.C.F. DRAWN: K.R.U.

CHECKED: R.D.S. CHECKED: B.C.F.

INDIANA
DEPARTMENT OF TRANSPORTATION

CROSS SECTIONS
LINE "PR-S-19-N"

HORIZONTAL SCALE	BRIDGE FILE
1" = 5'	N/A
VERTICAL SCALE	DESIGNATION
1" = 5'	1400760
SURVEY BOOK	SHEET
	64 of 140
CONTRACT	PROJECT
R-37741	1400760

PRINT DATE: 2/20/19
PLOT SCALE: 1:1 EDIT DATE: 7/12/11 - 4:48 PM EDITED BY: KUPSHAW DRAWING FILE: P:\516036-1\ACAD\10 X-SECS\RD_XSEC SHEET_PRS19N_05_01.DWG

31+00

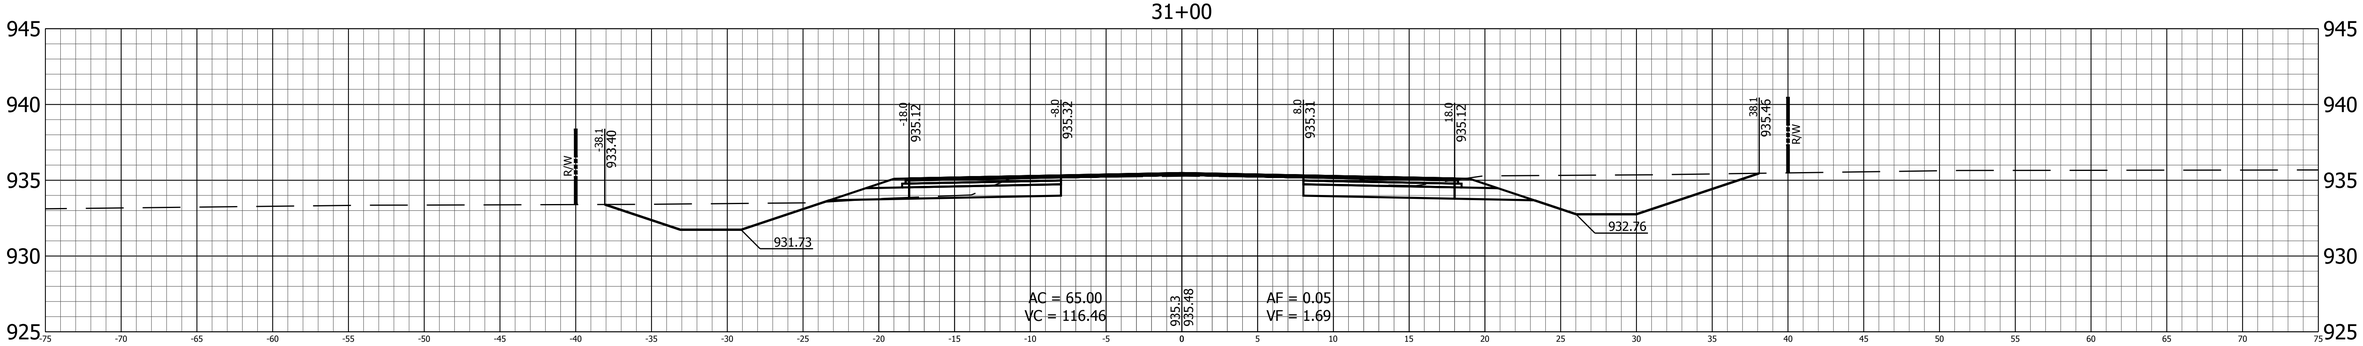

30+50

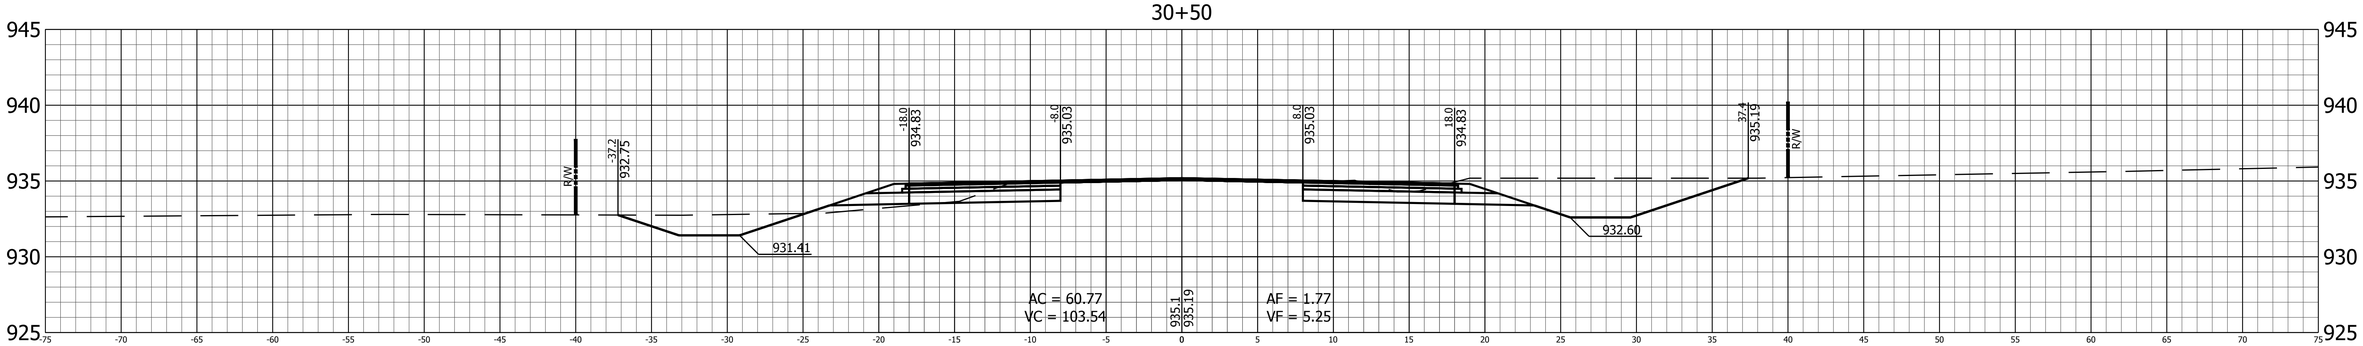

30+00

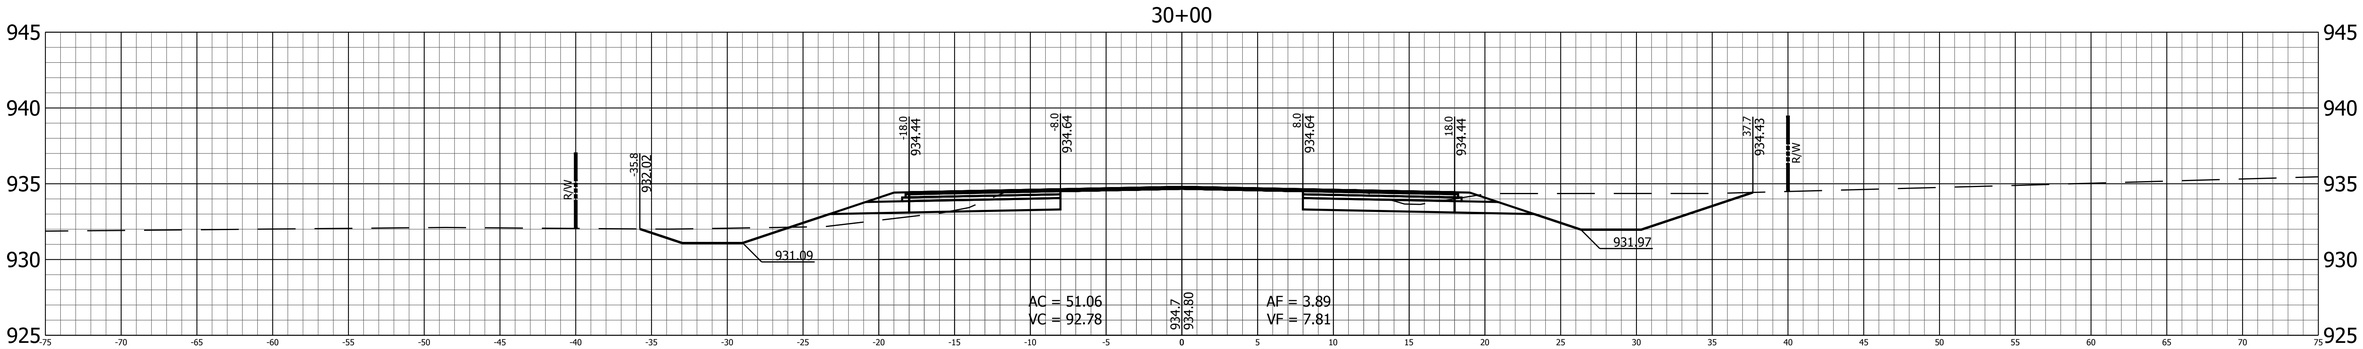

RECOMMENDED FOR APPROVAL

DESIGN ENGINEER DATE

DESIGNED: B.C.F. DRAWN: K.R.U.

CHECKED: R.D.S. CHECKED: B.C.F.

INDIANA
DEPARTMENT OF TRANSPORTATION

CROSS SECTIONS
LINE "PR-S-19-N"

HORIZONTAL SCALE	BRIDGE FILE
1" = 5'	N/A
VERTICAL SCALE	DESIGNATION
1" = 5'	1400760
SURVEY BOOK	SHEET
	65 of 140
CONTRACT	PROJECT
R-37741	1400760

PRINT DATE: 2/20/19
PLOT SCALE: 1:1 EDIT DATE: 7/12/11 - 4:48 PM EDITED BY: KUPSHAW DRAWING FILE: P:\516036-1\ACAD\10 X-SECS\RD_XSEC SHEET_PRS19N_05_01.DWG

32+50

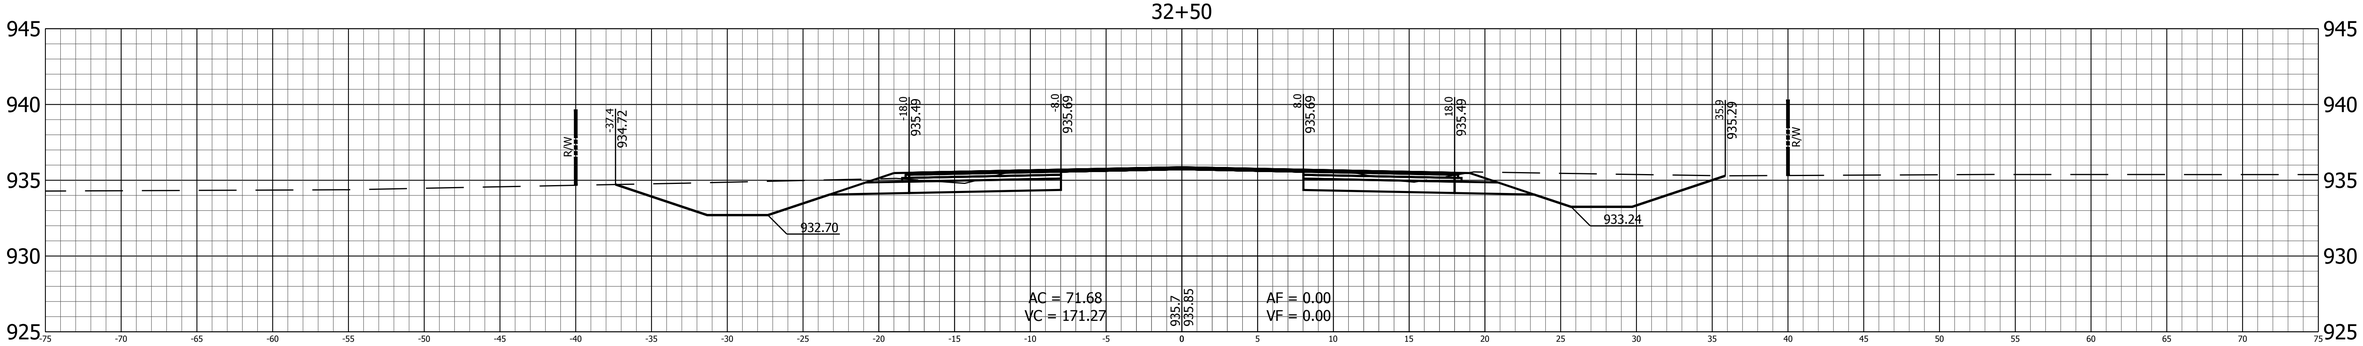

32+00

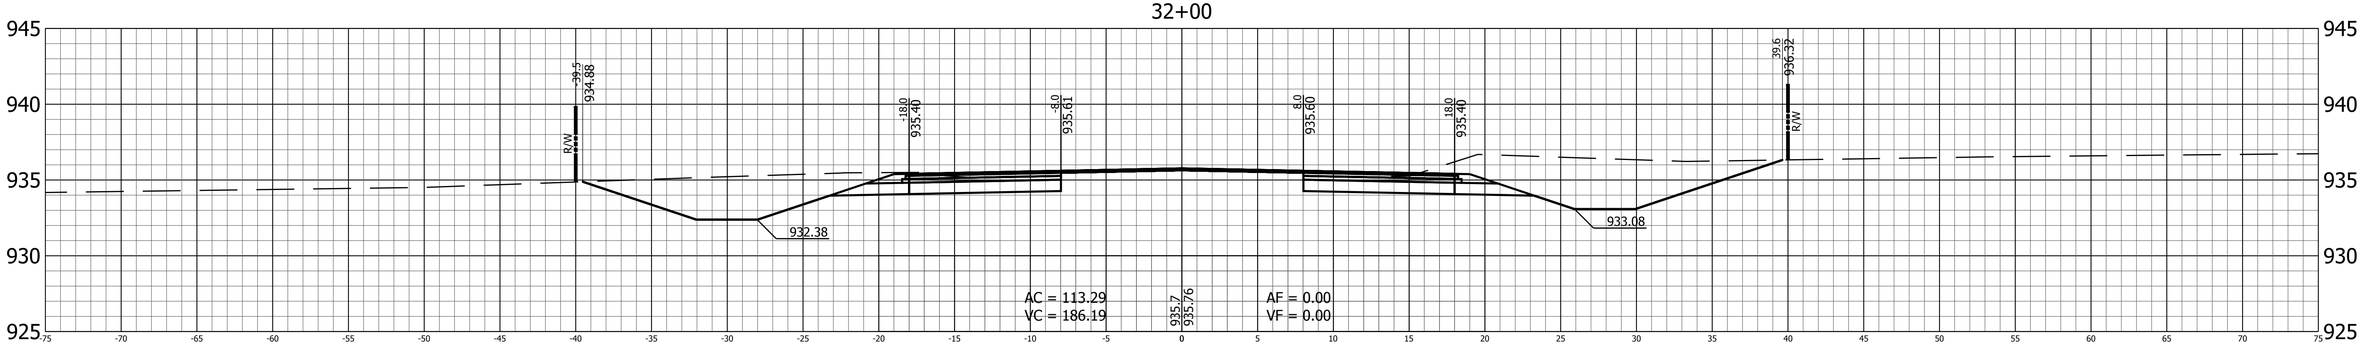

31+50

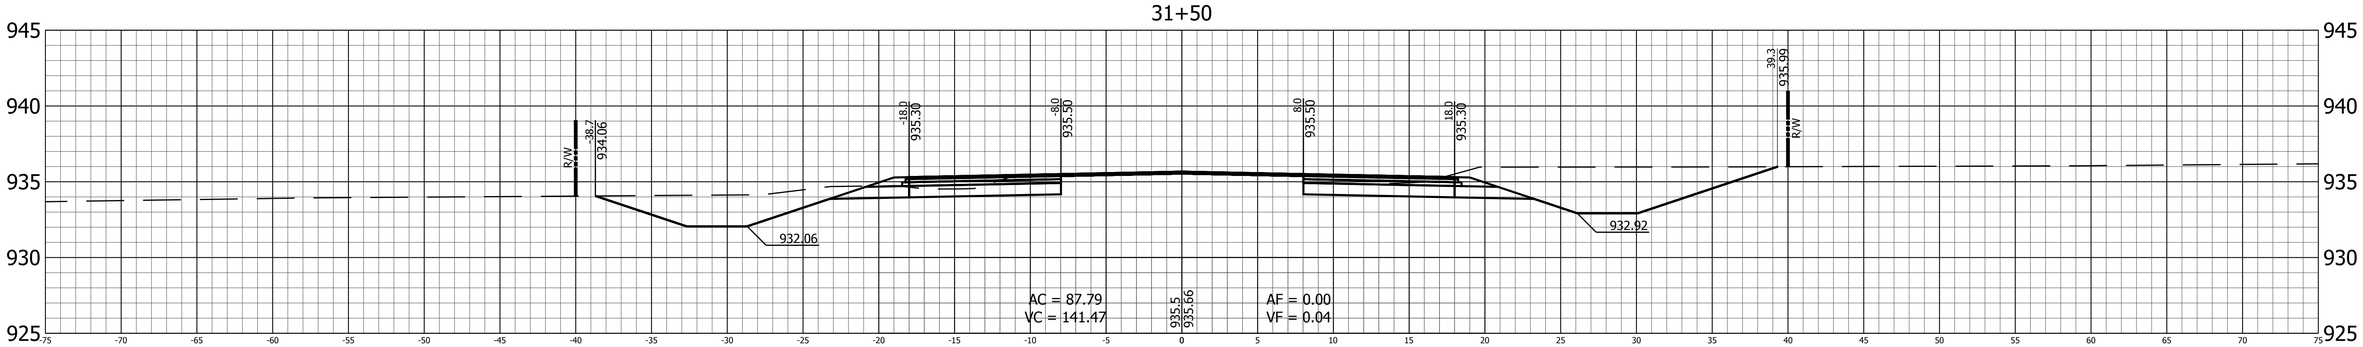

RECOMMENDED FOR APPROVAL

DESIGN ENGINEER DATE

DESIGNED: B.C.F. DRAWN: K.R.U.

CHECKED: R.D.S. CHECKED: B.C.F.

INDIANA
DEPARTMENT OF TRANSPORTATION

CROSS SECTIONS
LINE "PR-S-19-N"

HORIZONTAL SCALE	BRIDGE FILE
1" = 5'	N/A
VERTICAL SCALE	DESIGNATION
1" = 5'	1400760
SURVEY BOOK	SHEET
	66 of 140
CONTRACT	PROJECT
R-37741	1400760

PRINT DATE: 2/20/19
PLOT SCALE: 1:1 EDIT DATE: 7/12/11 - 4:48 PM EDITED BY: KUPSHAW DRAWING FILE: P:\516036-1\ACAD\10 X-SECS\RD_XSEC SHEET_PRS19N_05_01.DWG

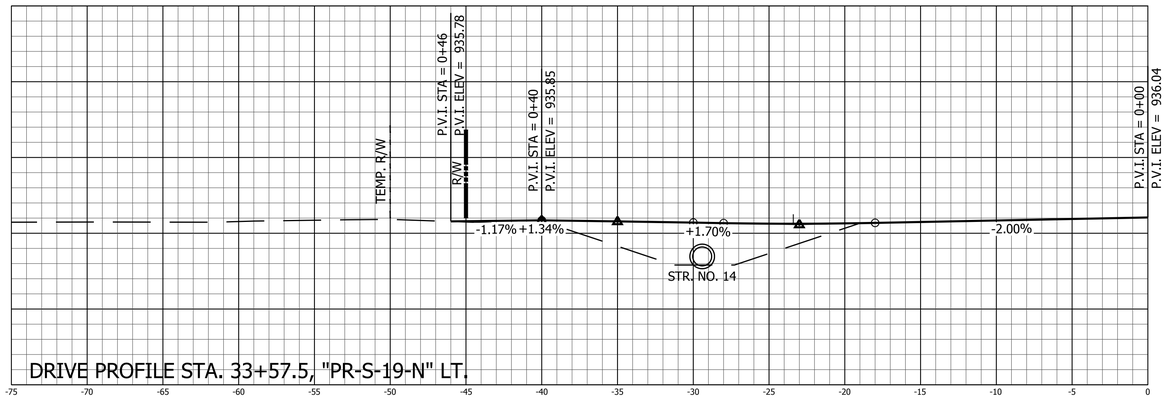

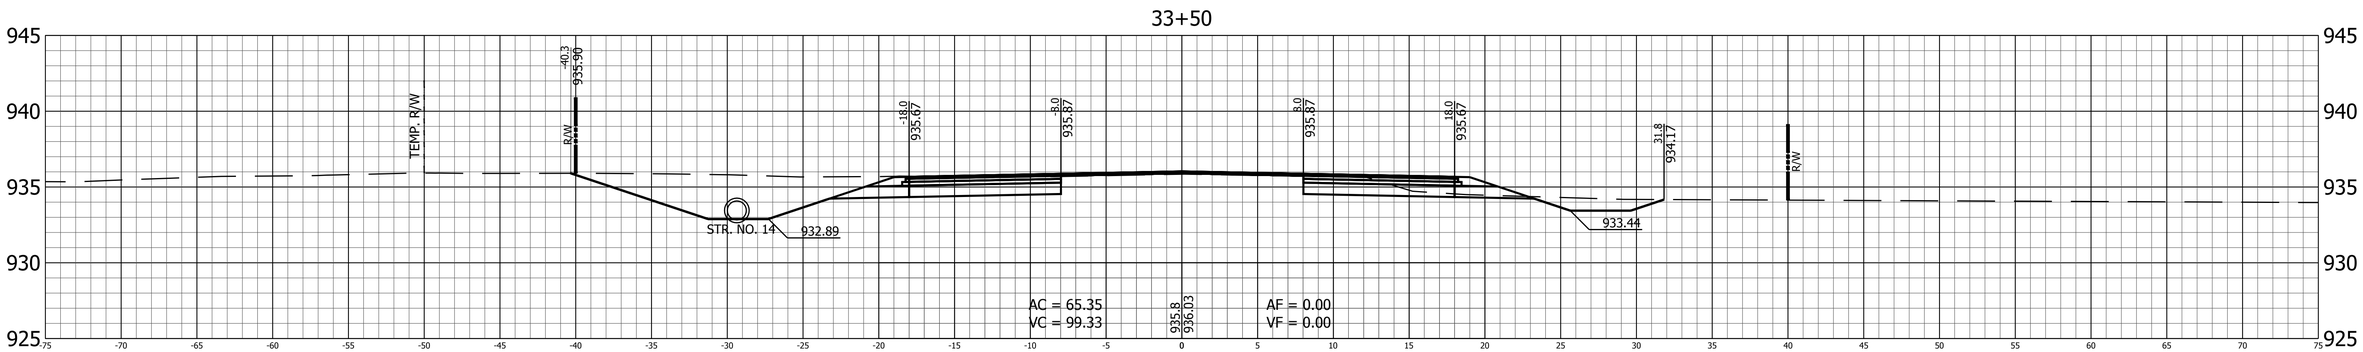

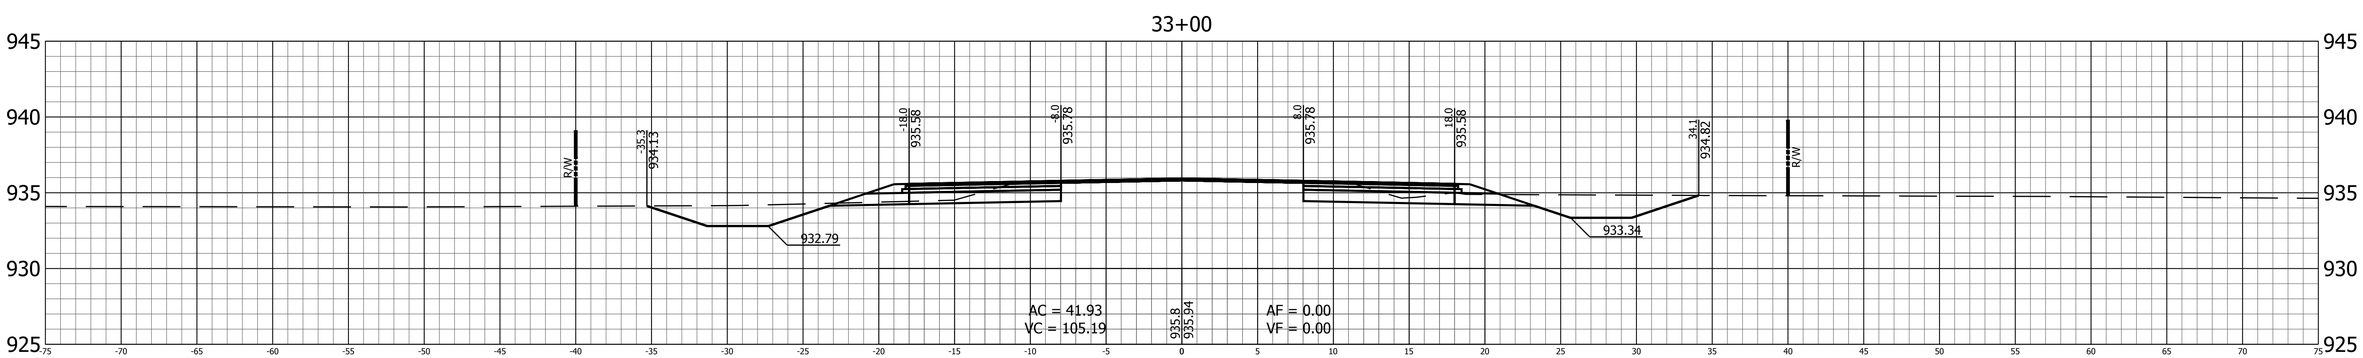

RECOMMENDED FOR APPROVAL

DESIGN ENGINEER DATE

DESIGNED: B.C.F. DRAWN: K.R.U.

CHECKED: R.D.S. CHECKED: B.C.F.

INDIANA
DEPARTMENT OF TRANSPORTATION

CROSS SECTIONS
LINE "PR-S-19-N"

HORIZONTAL SCALE	BRIDGE FILE
1" = 5'	N/A
VERTICAL SCALE	DESIGNATION
1" = 5'	1400760
SURVEY BOOK	SHEET
	67 of 140
CONTRACT	PROJECT
R-37741	1400760

PRINT DATE: 2/20/19
PLOT SCALE: 1:1 EDIT DATE: 7/12/11 - 4:48 PM EDITED BY: KUPSHAW DRAWING FILE: P:\516036-1\ACAD\10 X-SECS\RD_XSEC SHEET_PRS19N_05_01.DWG

35+00

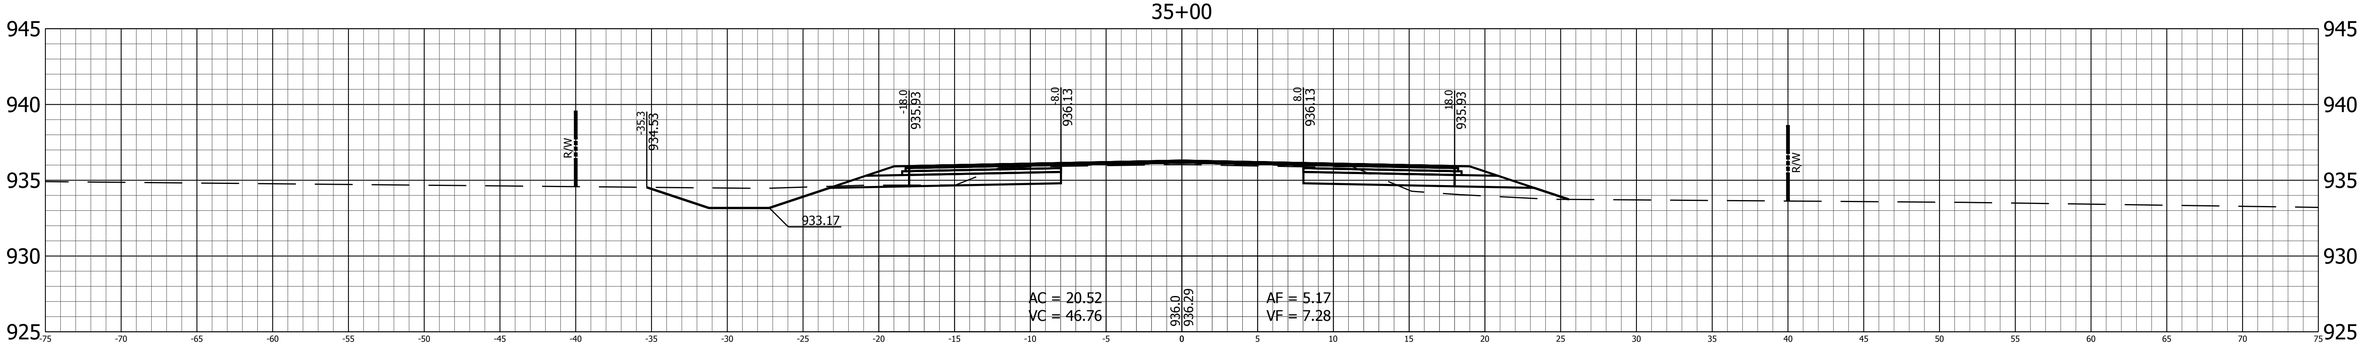

34+50

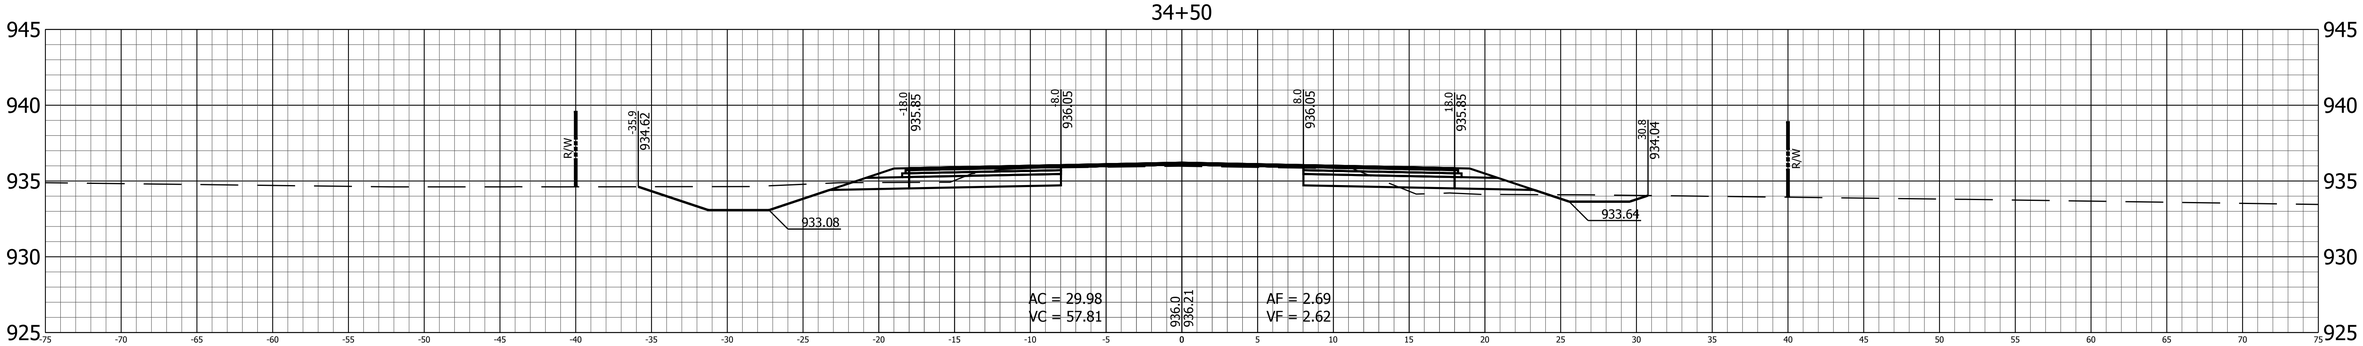

34+00

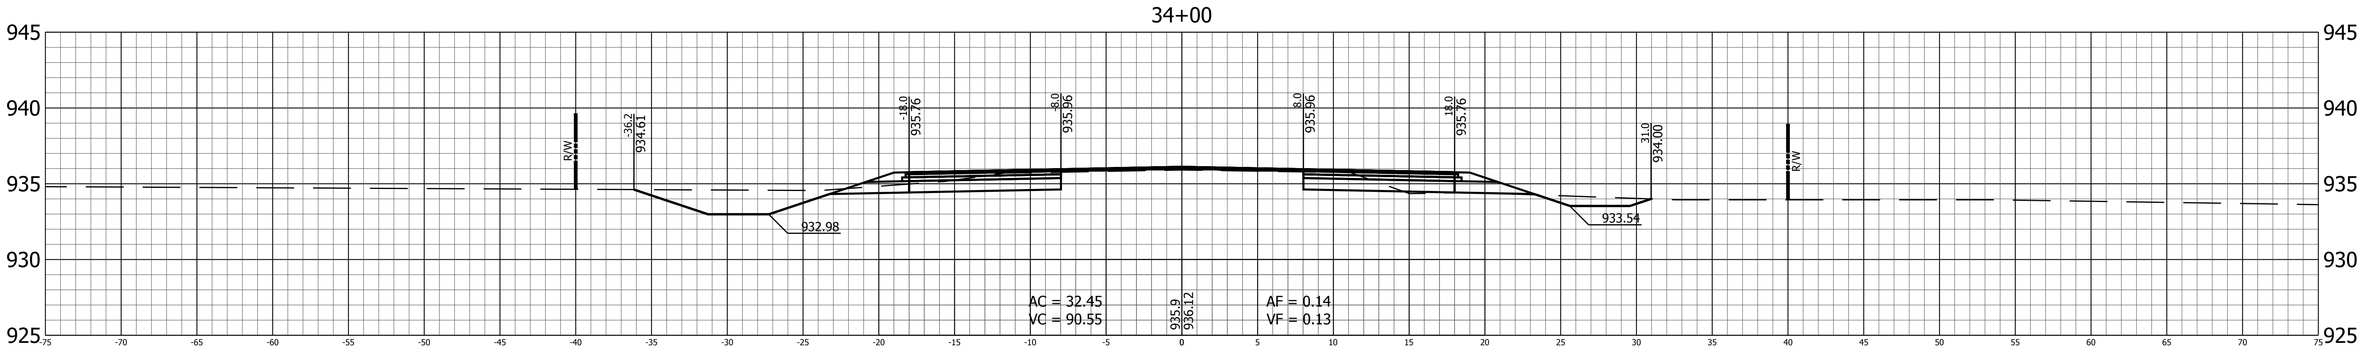

RECOMMENDED FOR APPROVAL _____ DESIGN ENGINEER DATE

DESIGNED: B.C.F. DRAWN: K.R.U.

CHECKED: R.D.S. CHECKED: B.C.F.

INDIANA
DEPARTMENT OF TRANSPORTATION

CROSS SECTIONS
LINE "PR-S-19-N"

HORIZONTAL SCALE	BRIDGE FILE
1" = 5'	N/A
VERTICAL SCALE	DESIGNATION
1" = 5'	1400760
SURVEY BOOK	SHEET
	68 of 140
CONTRACT	PROJECT
R-37741	1400760

PRINT DATE: 2/20/19
PLOT SCALE: 1:1 EDIT DATE: 7/12/11 - 4:48 PM EDITED BY: KUPSHAW DRAWING FILE: P:\51603\6-1\VACAD\10 X-SECS\RD_XSEC SHEET_PRS19N_05_01.DWG

36+50

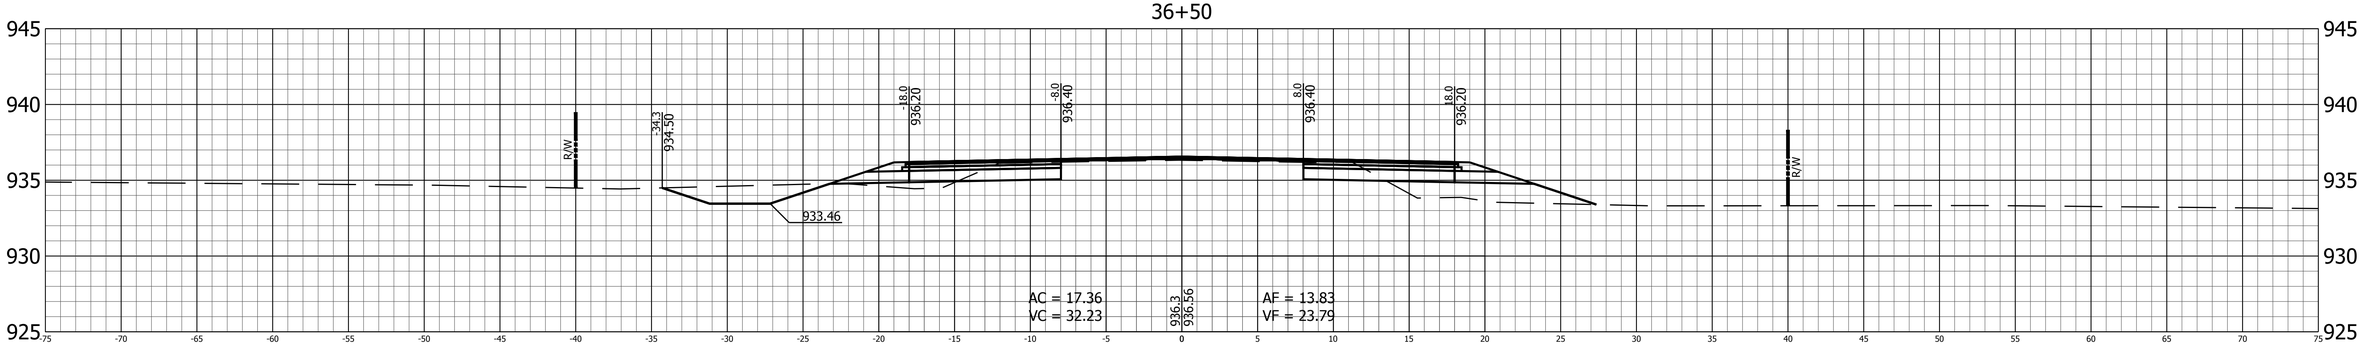

36+00

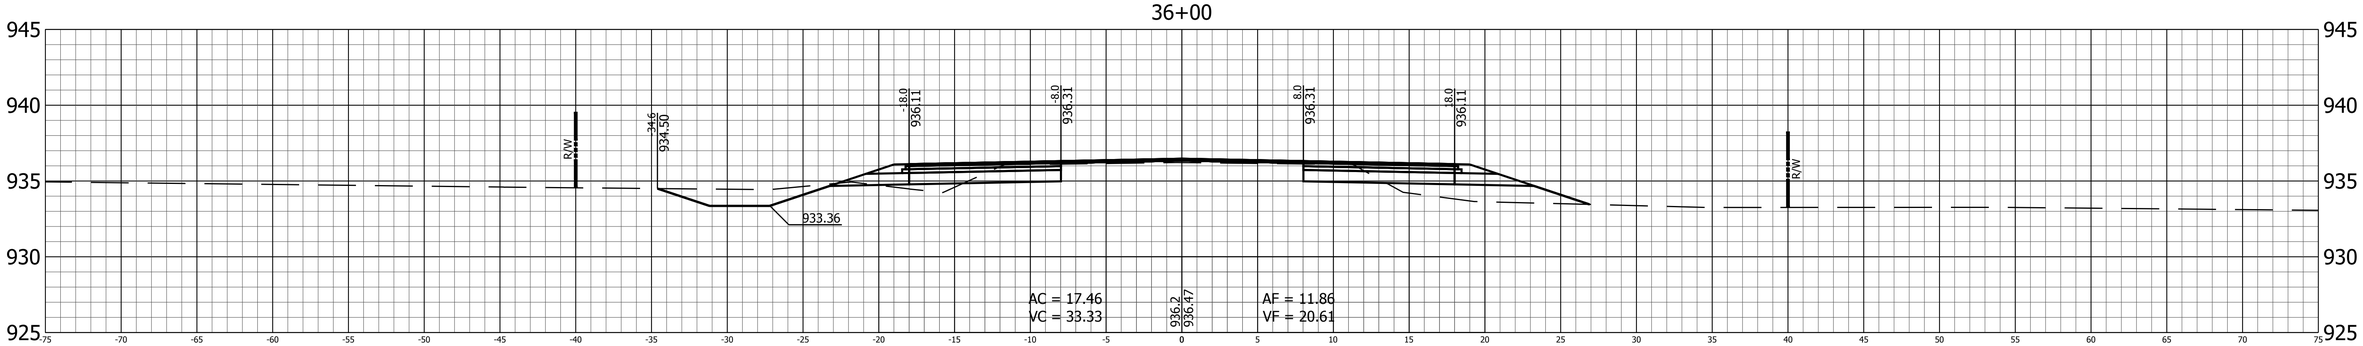

35+50

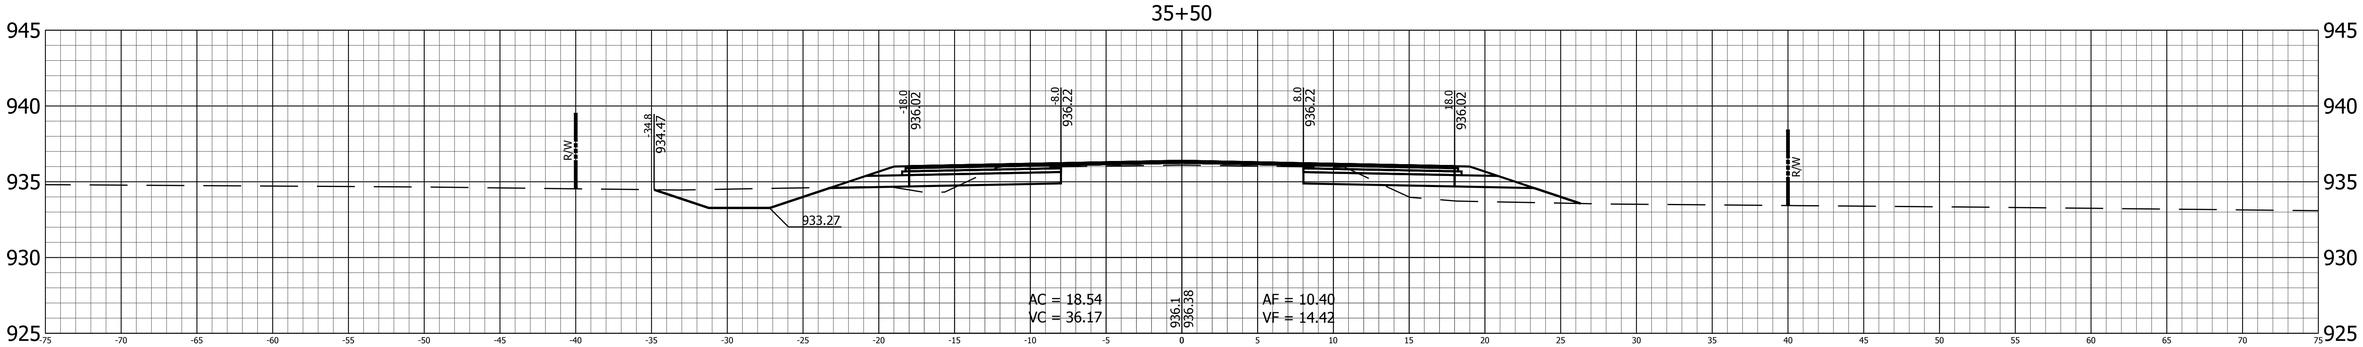

RECOMMENDED FOR APPROVAL

DESIGN ENGINEER DATE

DESIGNED: B.C.F. DRAWN: K.R.U.

CHECKED: R.D.S. CHECKED: B.C.F.

INDIANA
DEPARTMENT OF TRANSPORTATION

CROSS SECTIONS
LINE "PR-S-19-N"

HORIZONTAL SCALE	BRIDGE FILE
1" = 5'	N/A
VERTICAL SCALE	DESIGNATION
1" = 5'	1400760
SURVEY BOOK	SHEET
	69 of 140
CONTRACT	PROJECT
R-37741	1400760

PRINT DATE: 2/20/19
PLOT SCALE: 1:1 EDIT DATE: 7/12/11 - 4:48 PM EDITED BY: KUPSHAW DRAWING FILE: P:\51603d-1\ACAD\10 X-SECS\RD_X5EC SHEET_PRS19N_05_01.DWG

38+00

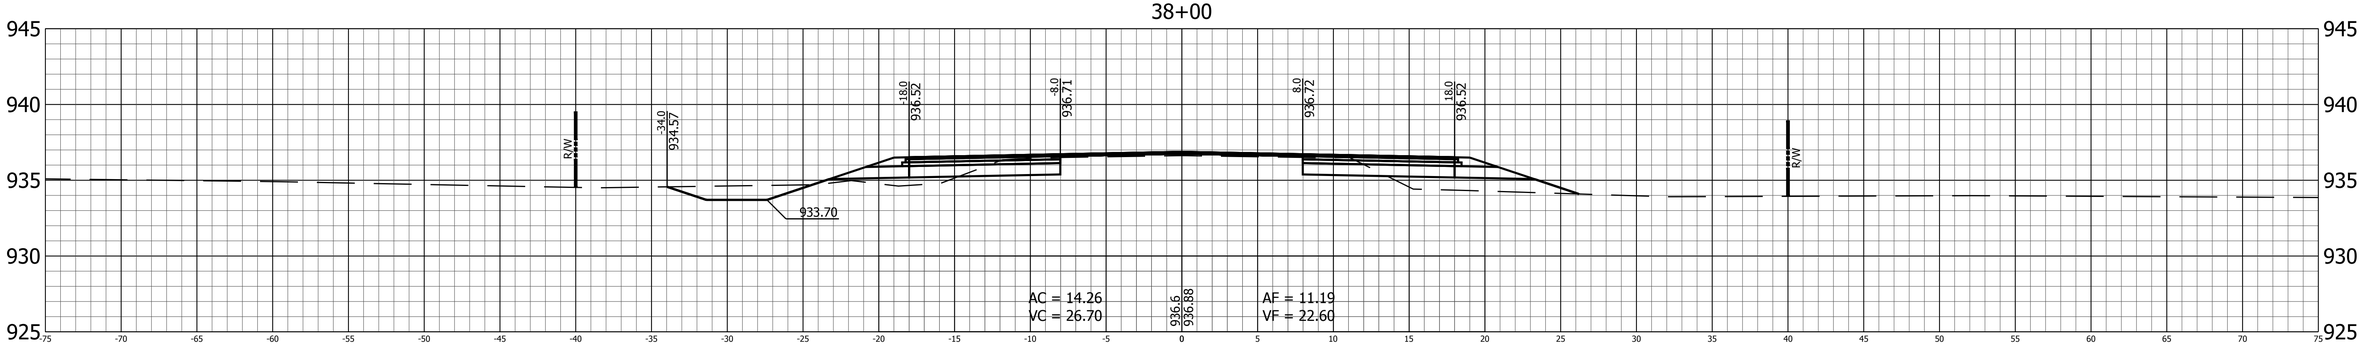

37+50

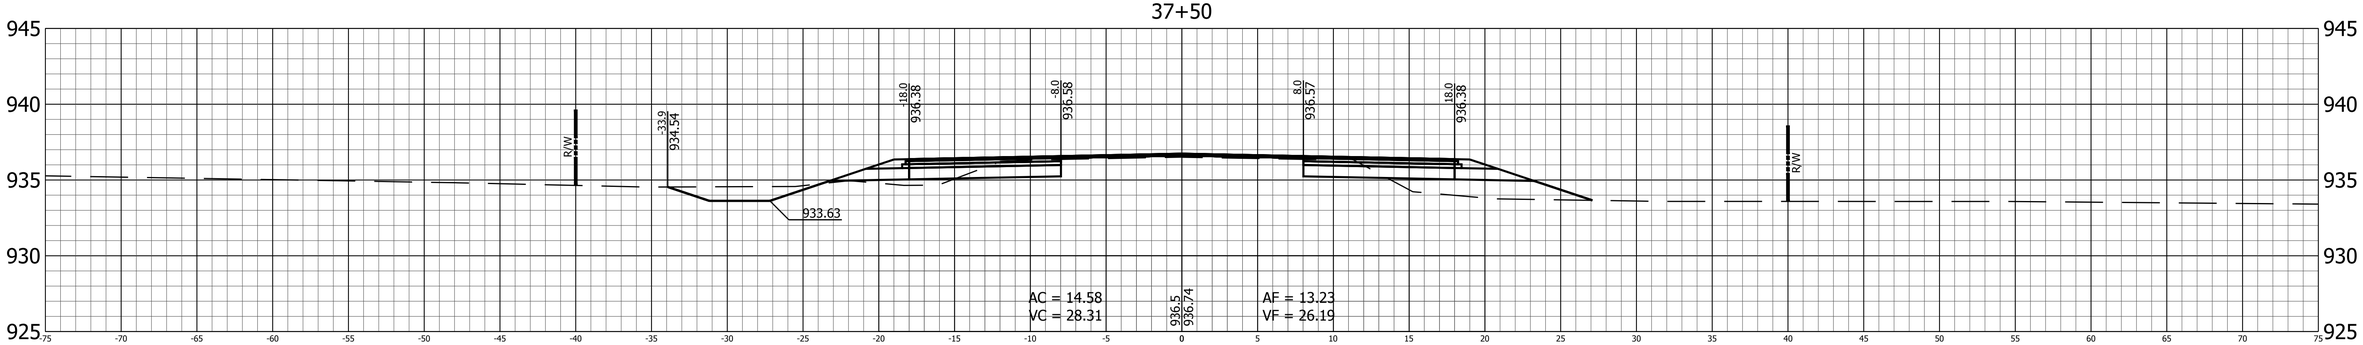

37+00

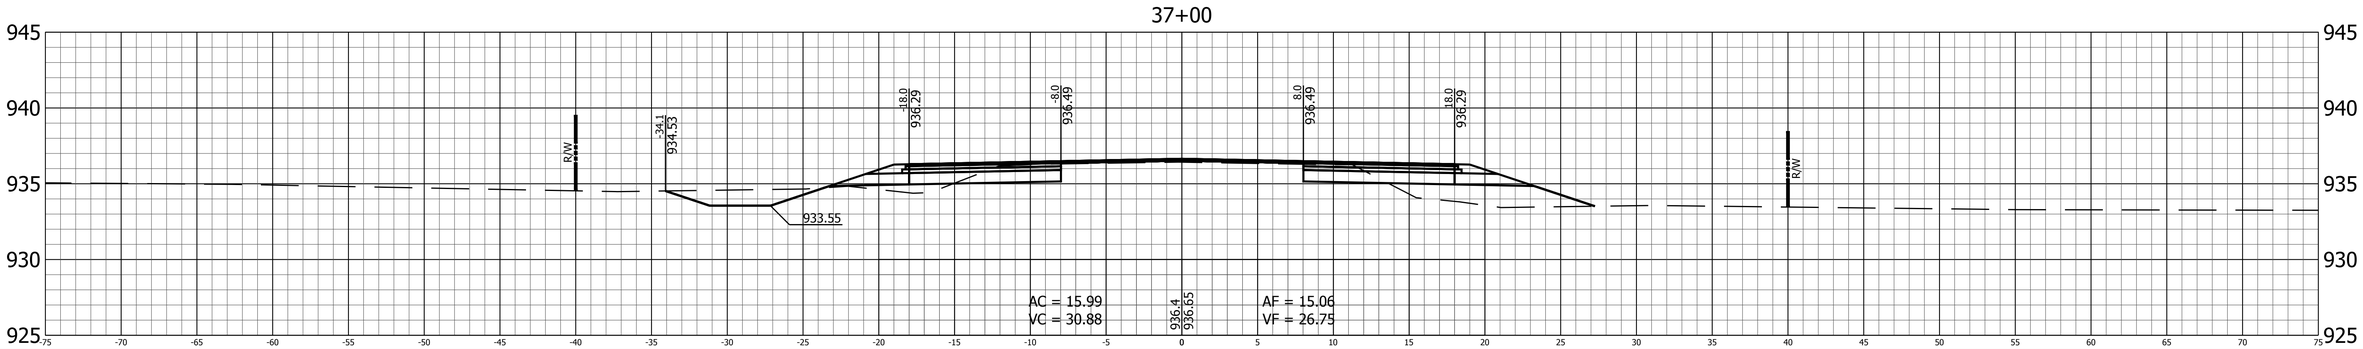

RECOMMENDED FOR APPROVAL

DESIGN ENGINEER DATE

DESIGNED: B.C.F. DRAWN: K.R.U.

CHECKED: R.D.S. CHECKED: B.C.F.

INDIANA
DEPARTMENT OF TRANSPORTATION

CROSS SECTIONS
LINE "PR-S-19-N"

HORIZONTAL SCALE	BRIDGE FILE
1" = 5'	N/A
VERTICAL SCALE	DESIGNATION
1" = 5'	1400760
SURVEY BOOK	SHEET
	70 of 140
CONTRACT	PROJECT
R-37741	1400760

PRINT DATE: 2/20/19
PLOT SCALE: 1:1 EDIT DATE: 7/12/11 - 4:48 PM EDITED BY: KUPSHAW DRAWING FILE: P:\516036-1\ACAD\10 X-SECS\RD_XSEC SHEET_PRS19N_05_01.DWG

39+50

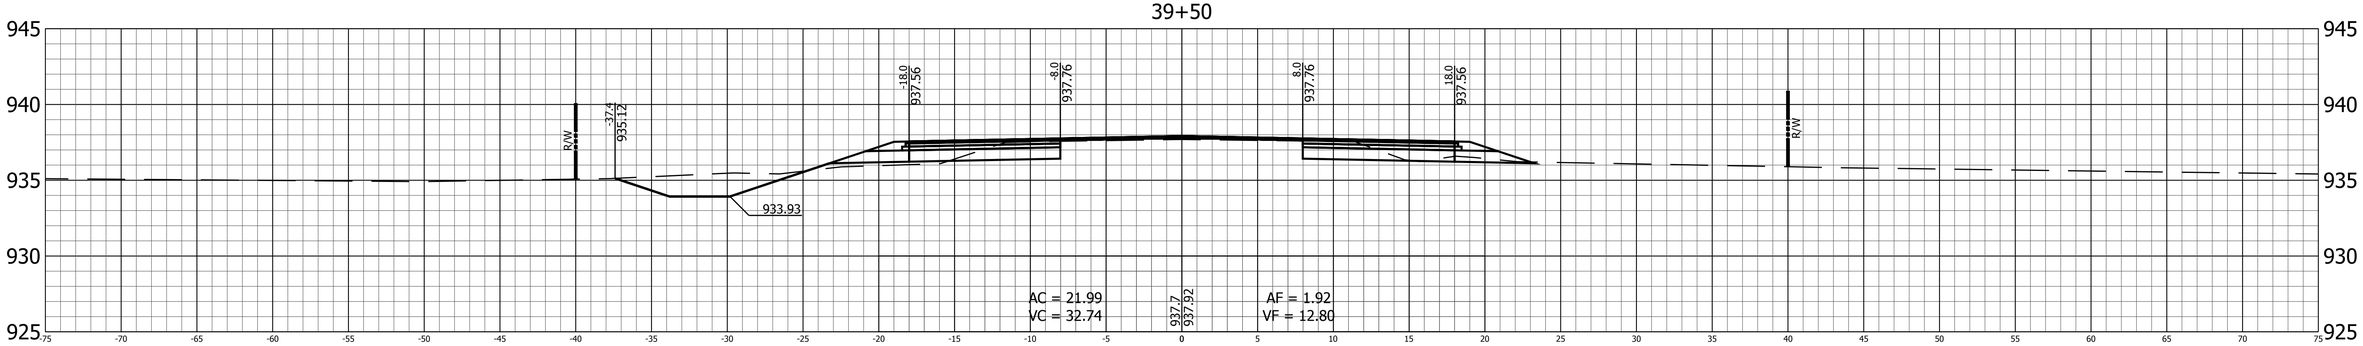

39+00

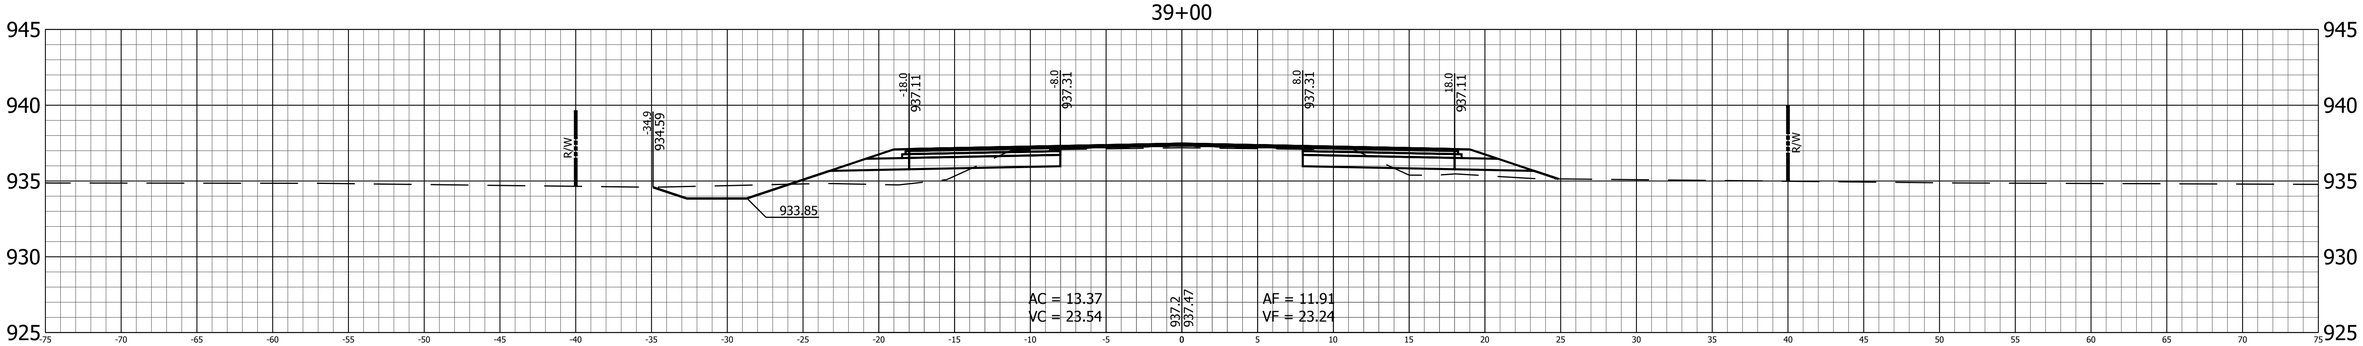

38+50

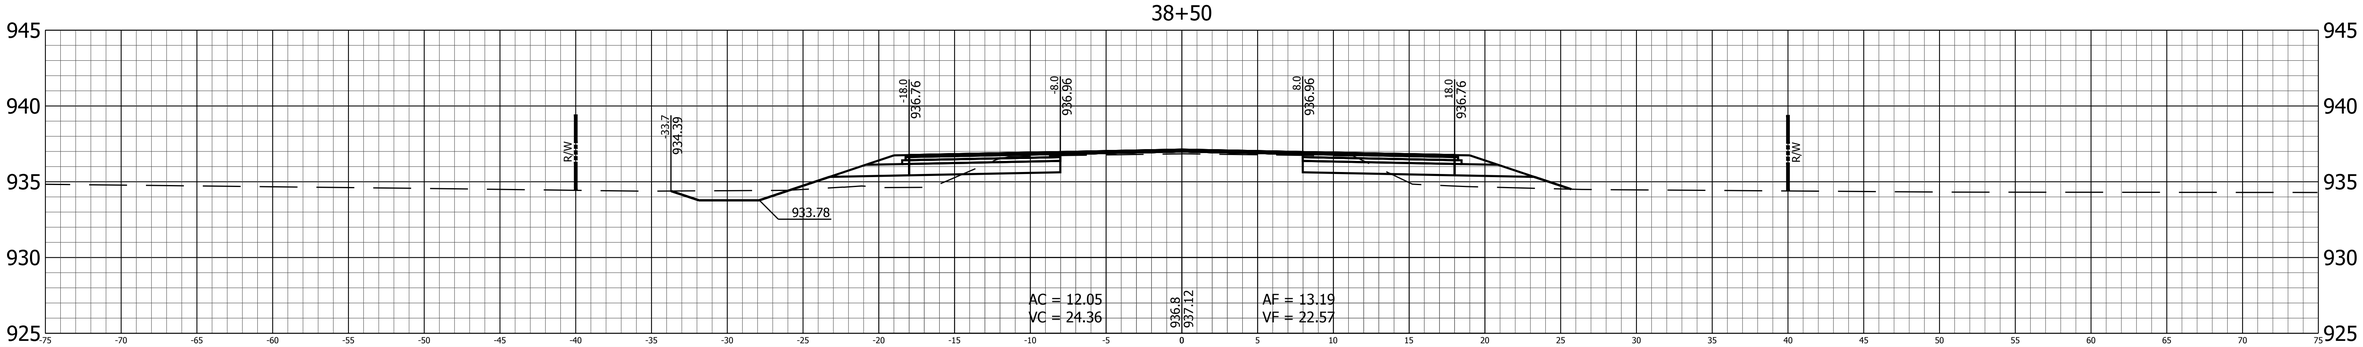

RECOMMENDED FOR APPROVAL _____ DESIGN ENGINEER DATE

DESIGNED: B.C.F. DRAWN: K.R.U.

CHECKED: R.D.S. CHECKED: B.C.F.

INDIANA
DEPARTMENT OF TRANSPORTATION

CROSS SECTIONS
LINE "PR-S-19-N"

HORIZONTAL SCALE	BRIDGE FILE
1" = 5'	N/A
VERTICAL SCALE	DESIGNATION
1" = 5'	1400760
SURVEY BOOK	SHEET
	71 of 140
CONTRACT	PROJECT
R-37741	1400760

PRINT DATE: 2/20/19
PLOT SCALE: 1:1 EDIT DATE: 7/12/11 - 4:48 PM EDITED BY: KUPSHAW DRAWING FILE: P:\516036-1\ACAD\10 X-SECS\RD_XSEC SHEET_PRS19N_05_01.DWG

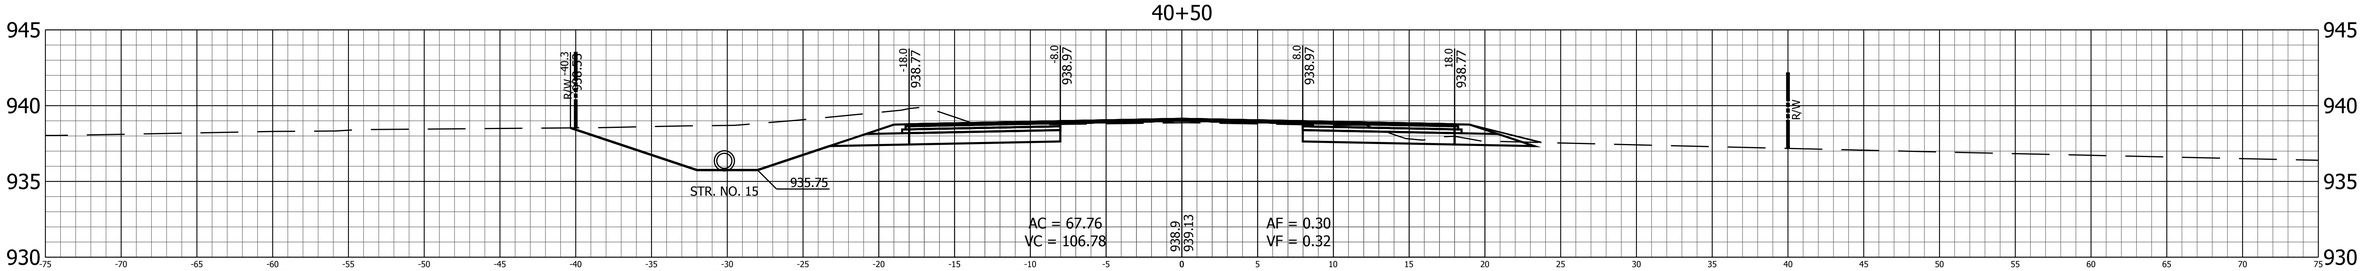

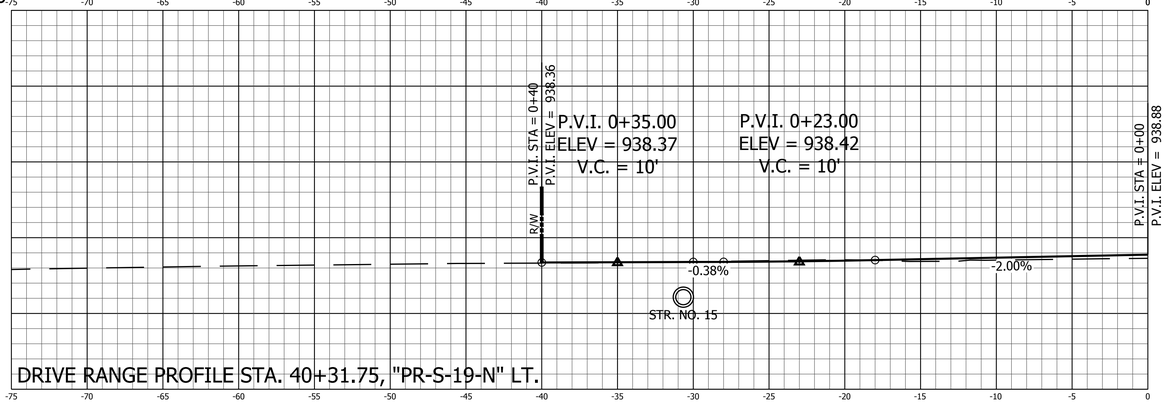

DRIVE RANGE PROFILE STA. 40+31.75, "PR-S-19-N" LT.

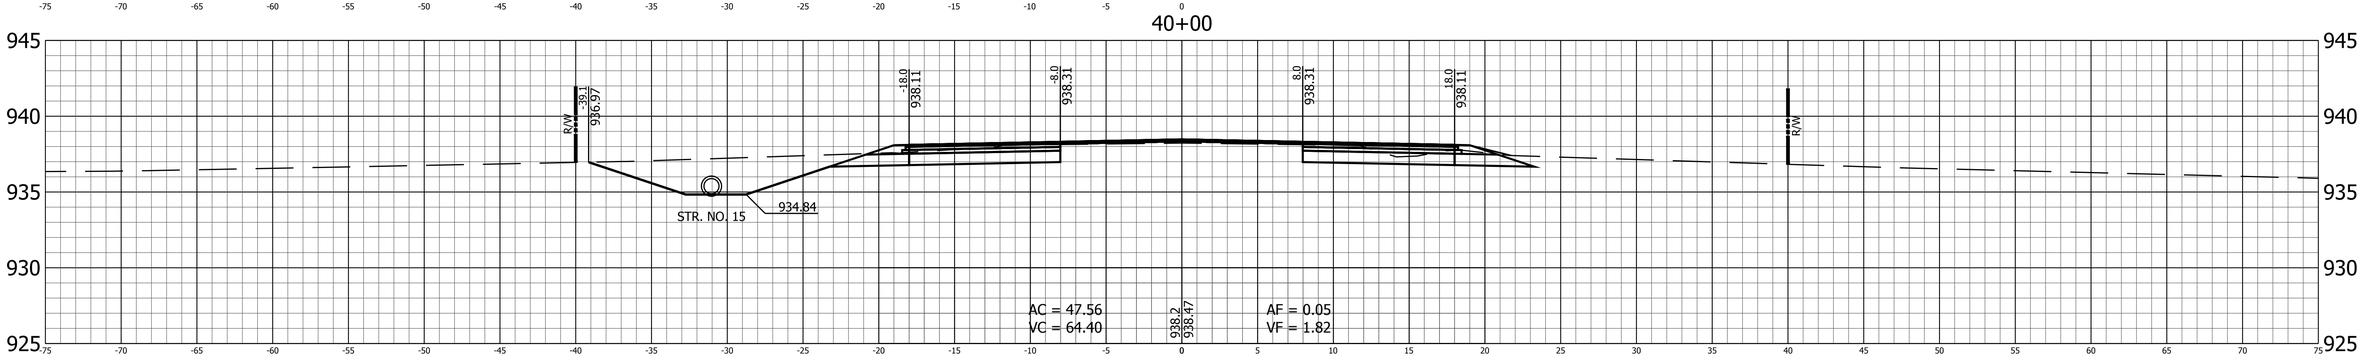

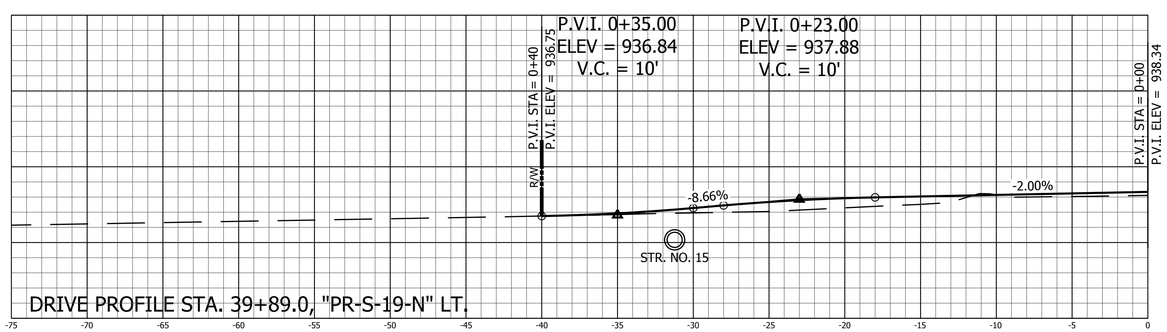

DRIVE PROFILE STA. 39+89.0, "PR-S-19-N" LT.

RECOMMENDED FOR APPROVAL

DESIGN ENGINEER DATE

DESIGNED: B.C.F. DRAWN: K.R.U.

CHECKED: R.D.S. CHECKED: B.C.F.

INDIANA
DEPARTMENT OF TRANSPORTATION

CROSS SECTIONS
LINE "PR-S-19-N"

HORIZONTAL SCALE	BRIDGE FILE
1" = 5'	N/A
VERTICAL SCALE	DESIGNATION
1" = 5'	1400760
SURVEY BOOK	SHEET
	72 of 140
CONTRACT	PROJECT
R-37741	1400760

PRINT DATE: 2/20/19
PLOT SCALE: 1:1 EDIT DATE: 7/12/11 - 4:48 PM EDITED BY: KUPSHAW DRAWING FILE: P:\516036-1\ACAD\10 X-SECS\RD_XSEC SHEET_PRS19N_05_01.DWG

42+00

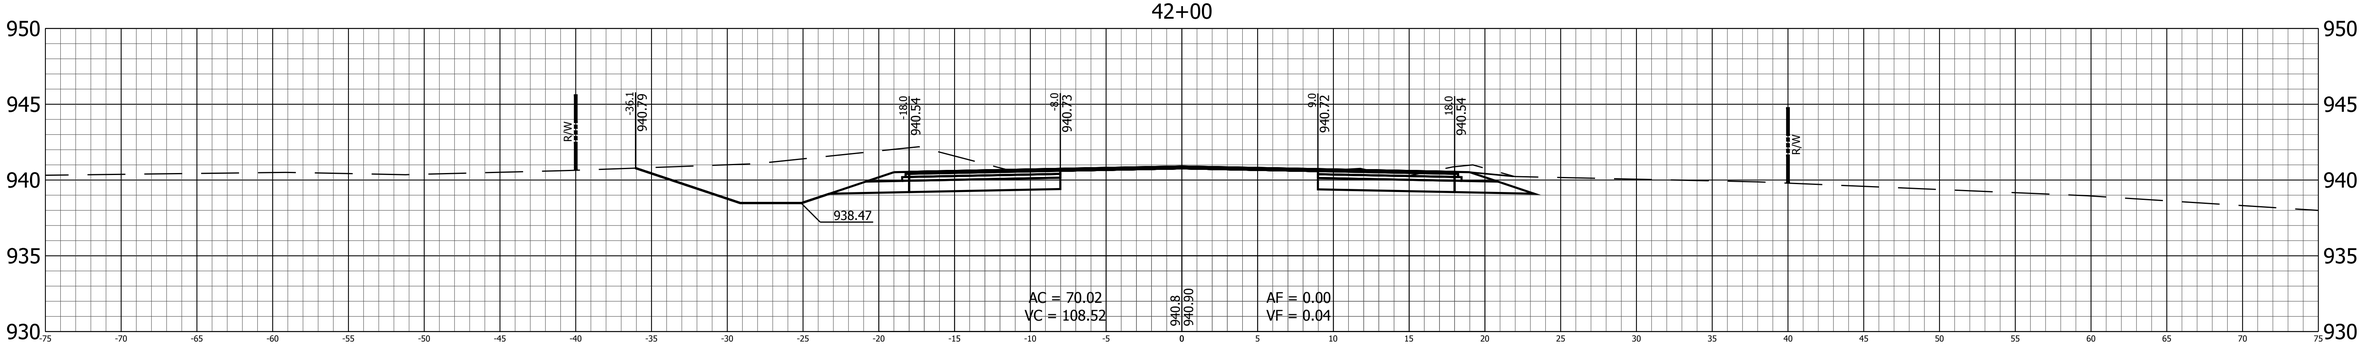

41+50

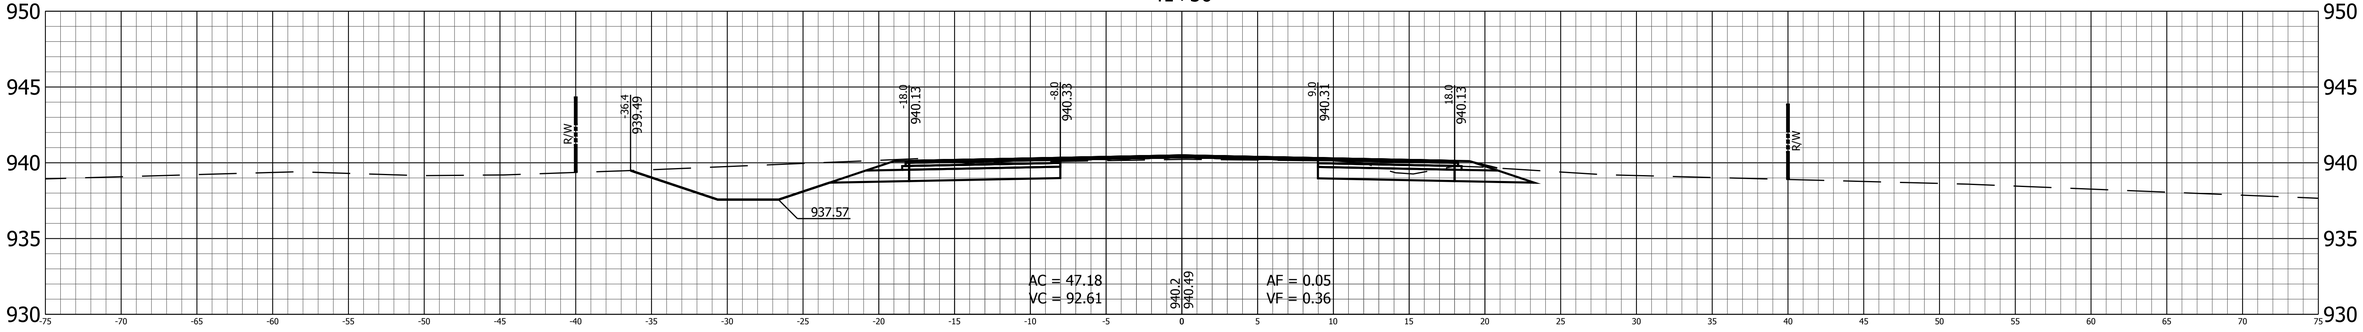

41+00

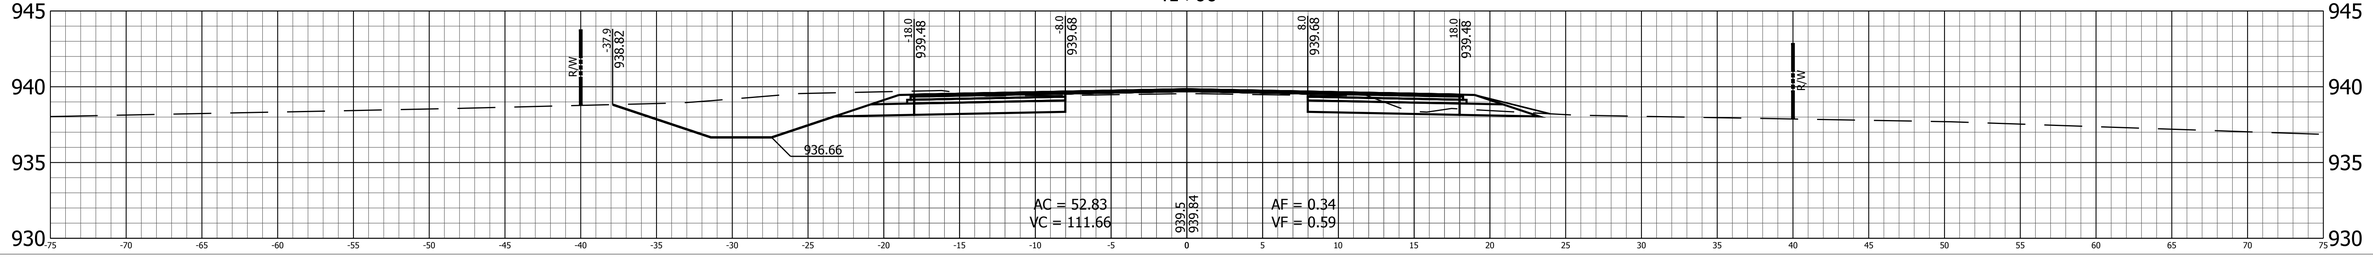

RECOMMENDED FOR APPROVAL

DESIGN ENGINEER DATE

DESIGNED: B.C.F. DRAWN: K.R.U.

CHECKED: R.D.S. CHECKED: B.C.F.

INDIANA
DEPARTMENT OF TRANSPORTATION

CROSS SECTIONS
LINE "PR-S-19-N"

HORIZONTAL SCALE	BRIDGE FILE
1" = 5'	N/A
VERTICAL SCALE	DESIGNATION
1" = 5'	1400760
SURVEY BOOK	SHEET
	73 of 140
CONTRACT	PROJECT
R-37741	1400760

PRINT DATE: 2/20/19
PLOT SCALE: 1:1 EDIT DATE: 7/12/11 - 4:48 PM EDITED BY: KUPSHAW DRAWING FILE: P:\516036-1\ACAD\10 X-SECS\RD_XSEC SHEET_PRS19N_05_01.DWG

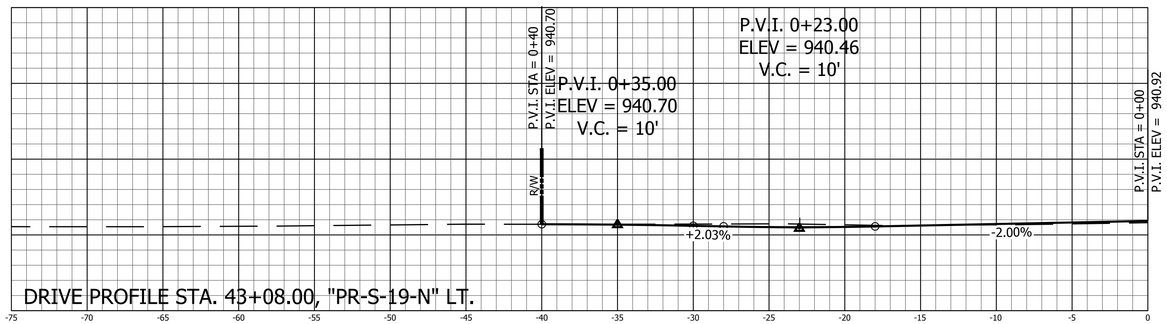

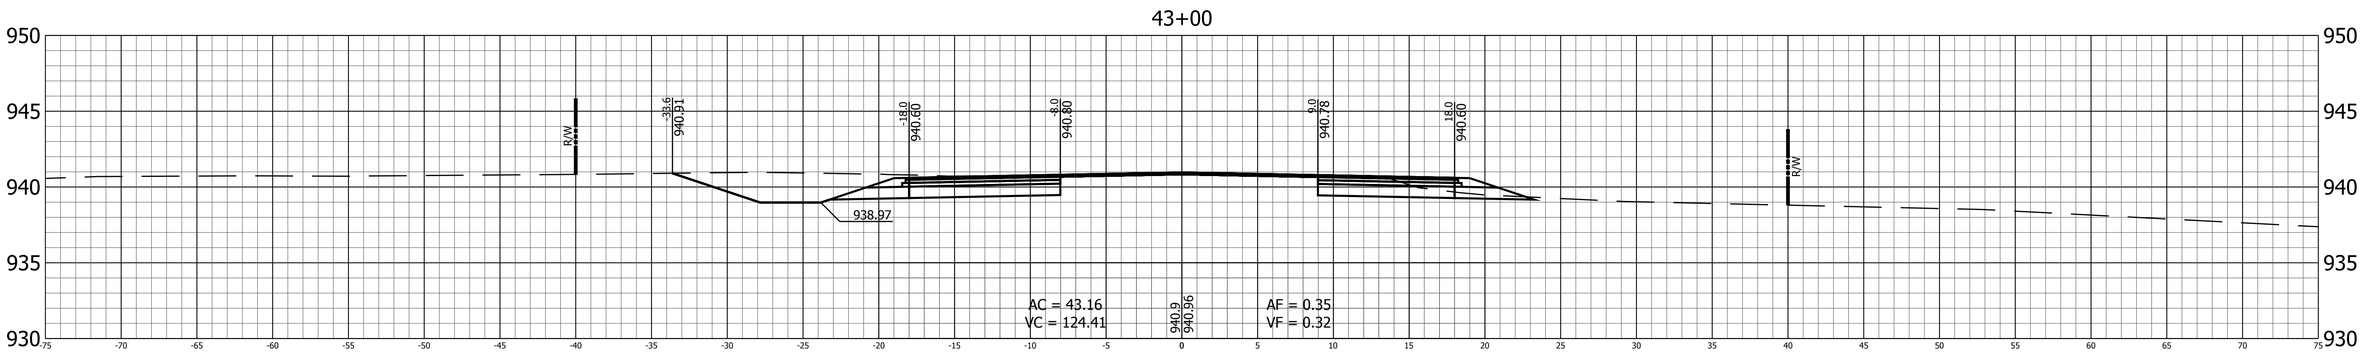

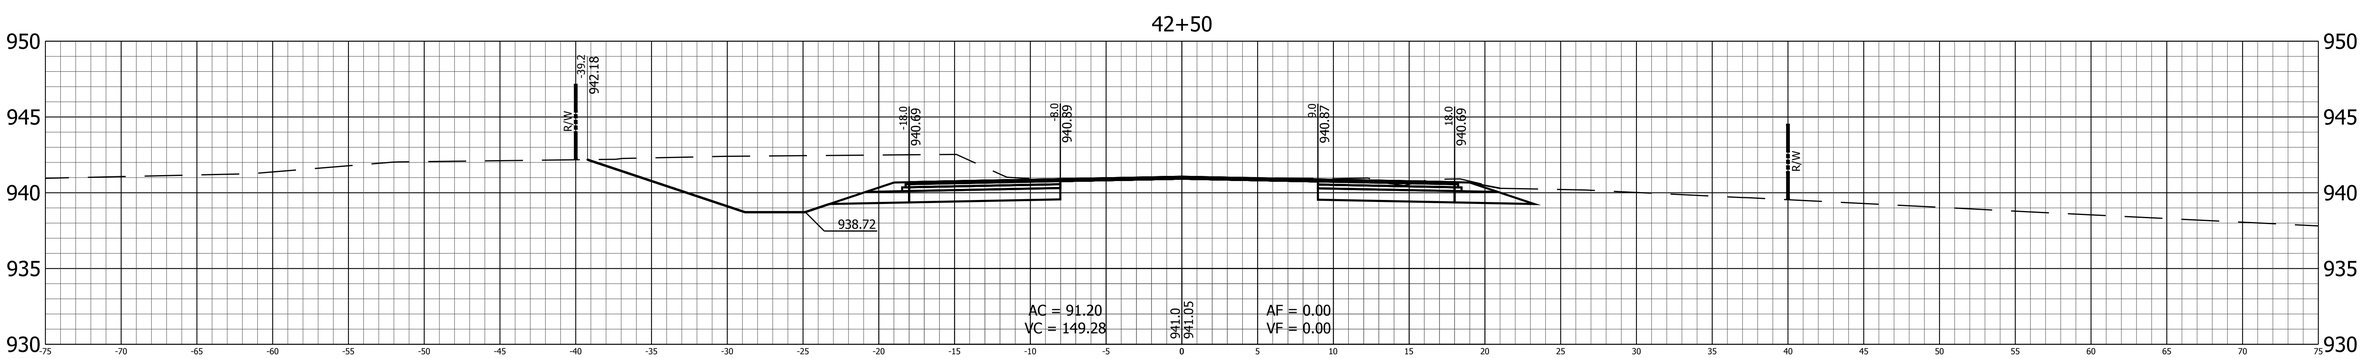

RECOMMENDED FOR APPROVAL

DESIGN ENGINEER DATE

DESIGNED: B.C.F. DRAWN: K.R.U.

CHECKED: R.D.S. CHECKED: B.C.F.

INDIANA
DEPARTMENT OF TRANSPORTATION

CROSS SECTIONS
LINE "PR-S-19-N"

HORIZONTAL SCALE	BRIDGE FILE
1" = 5'	N/A
VERTICAL SCALE	DESIGNATION
1" = 5'	1400760
SURVEY BOOK	SHEET
	74 of 140
CONTRACT	PROJECT
R-37741	1400760

PRINT DATE: 2/20/19
PLOT SCALE: 1:1 EDIT DATE: 7/12/11 - 4:48 PM EDITED BY: KUPSHAW DRAWING FILE: P:\516036-1\ACAD\10 X-SECS\RD_XSEC SHEET_PRS19N_05_01.DWG

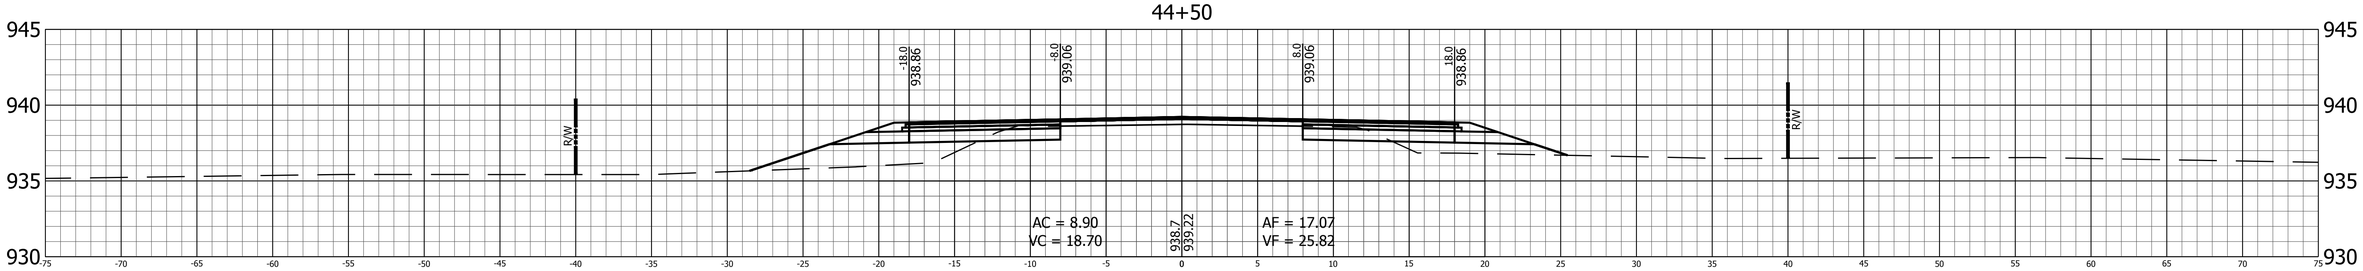

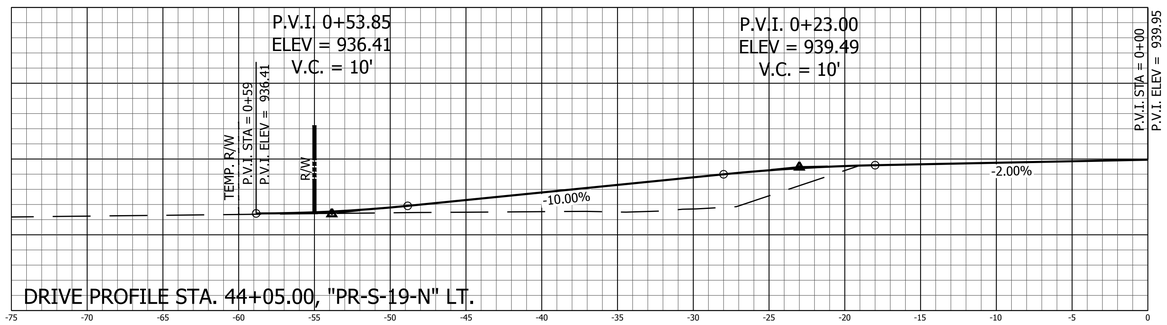

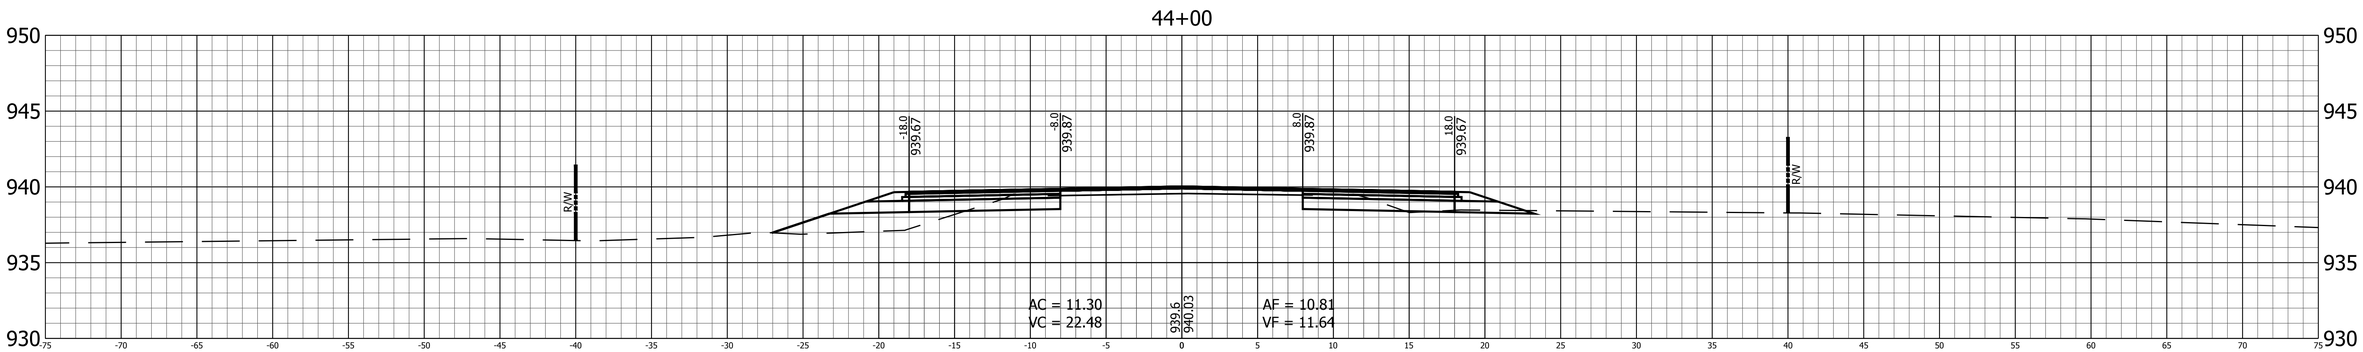

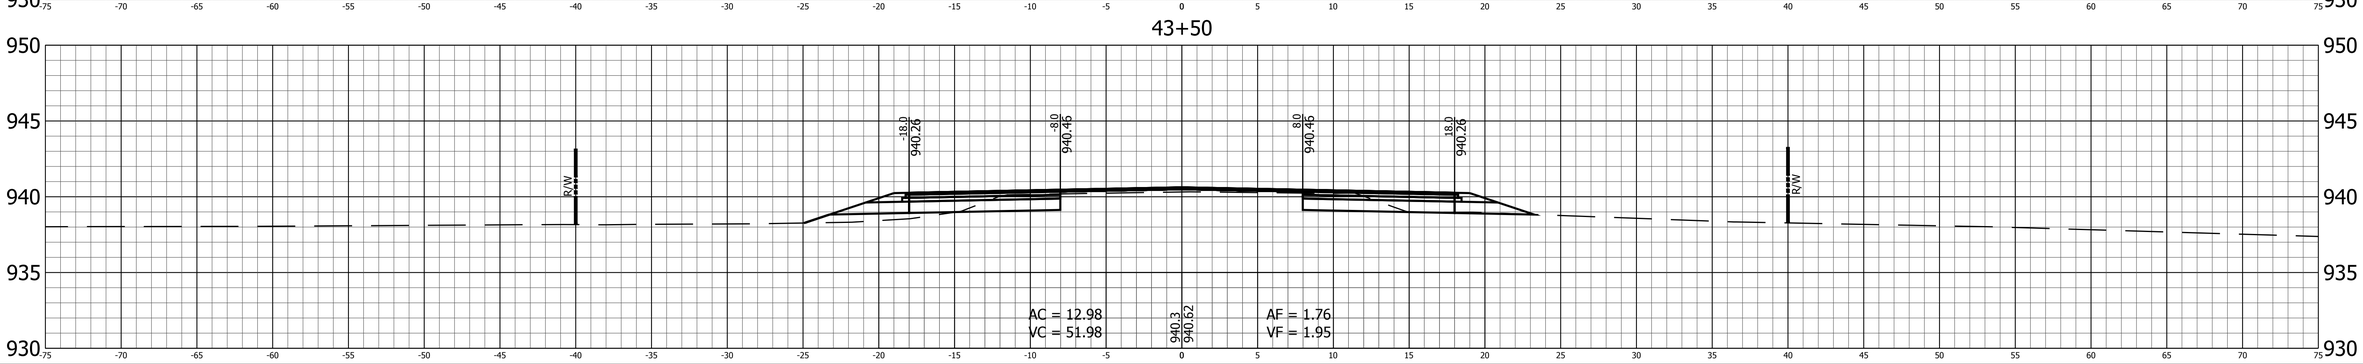

RECOMMENDED FOR APPROVAL

DESIGN ENGINEER DATE

DESIGNED: B.C.F. DRAWN: K.R.U.

CHECKED: R.D.S. CHECKED: B.C.F.

INDIANA
DEPARTMENT OF TRANSPORTATION

CROSS SECTIONS
LINE "PR-S-19-N"

HORIZONTAL SCALE	BRIDGE FILE
1" = 5'	N/A
VERTICAL SCALE	DESIGNATION
1" = 5'	1400760
SURVEY BOOK	SHEET
	75 of 140
CONTRACT	PROJECT
R-37741	1400760

PRINT DATE: 2/20/19
PLOT SCALE: 1:1 EDIT DATE: 7/12/11 - 4:48 PM EDITED BY: KUPSHAW DRAWING FILE: P:\516036-1\ACAD\10 X-SECS\RD_XSEC SHEET_PRS19N_05_01.DWG

46+00

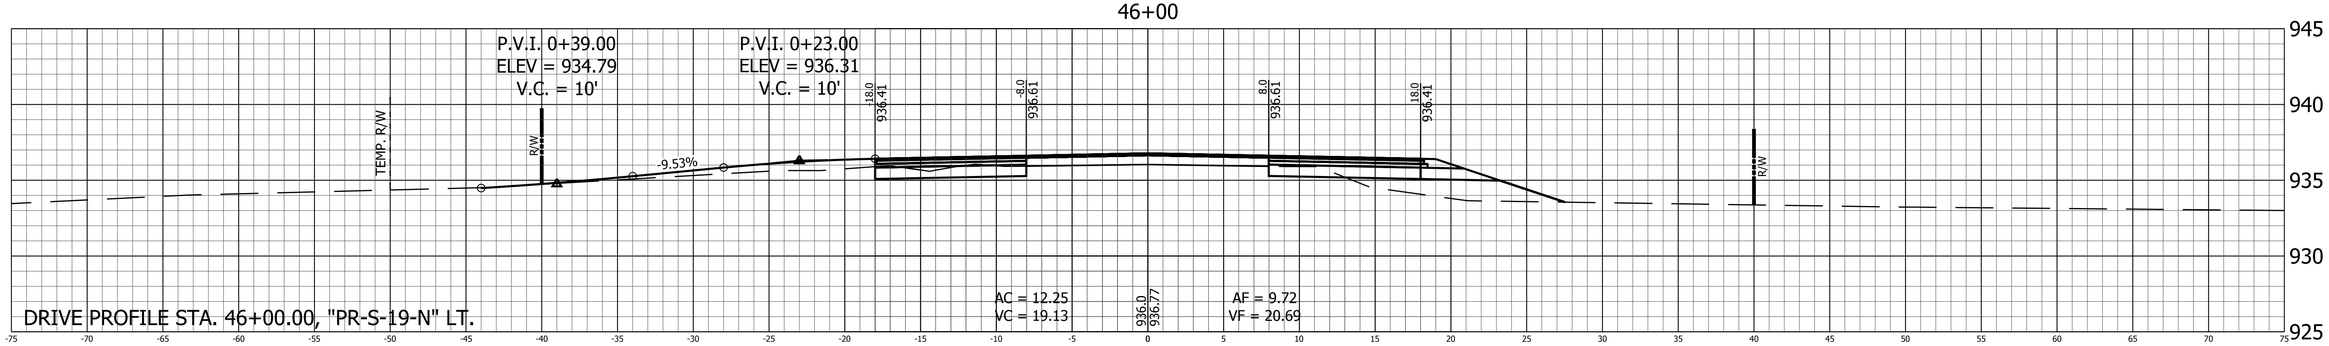

45+50

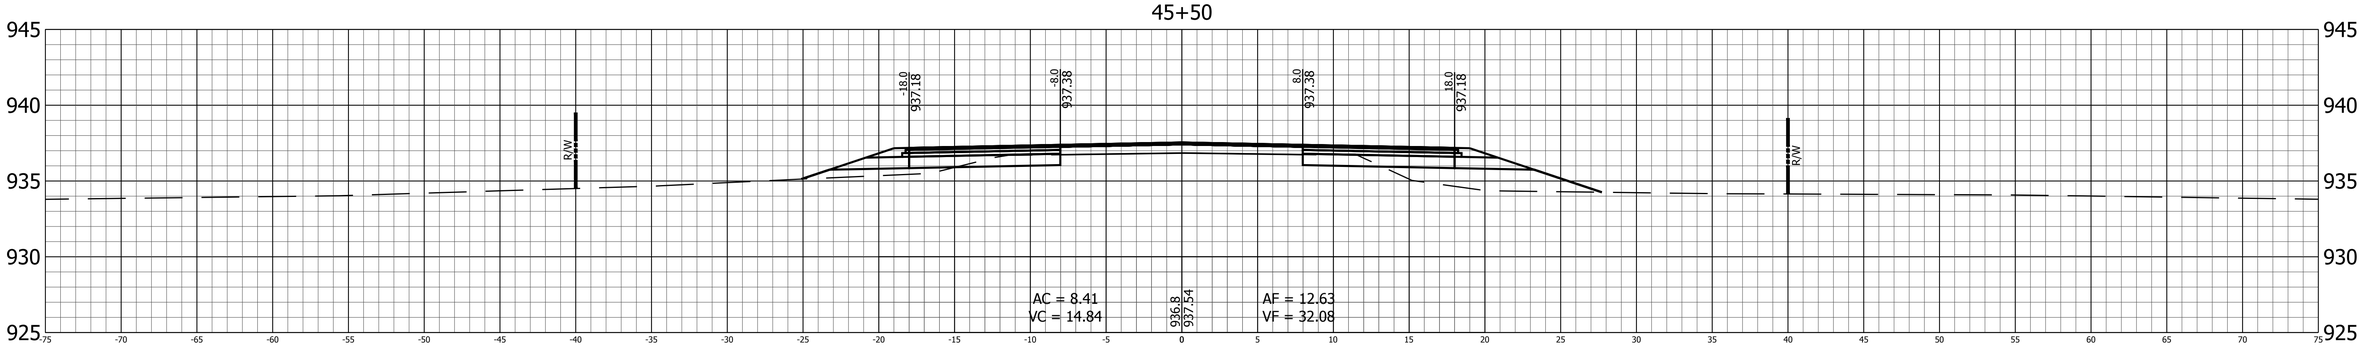

45+00

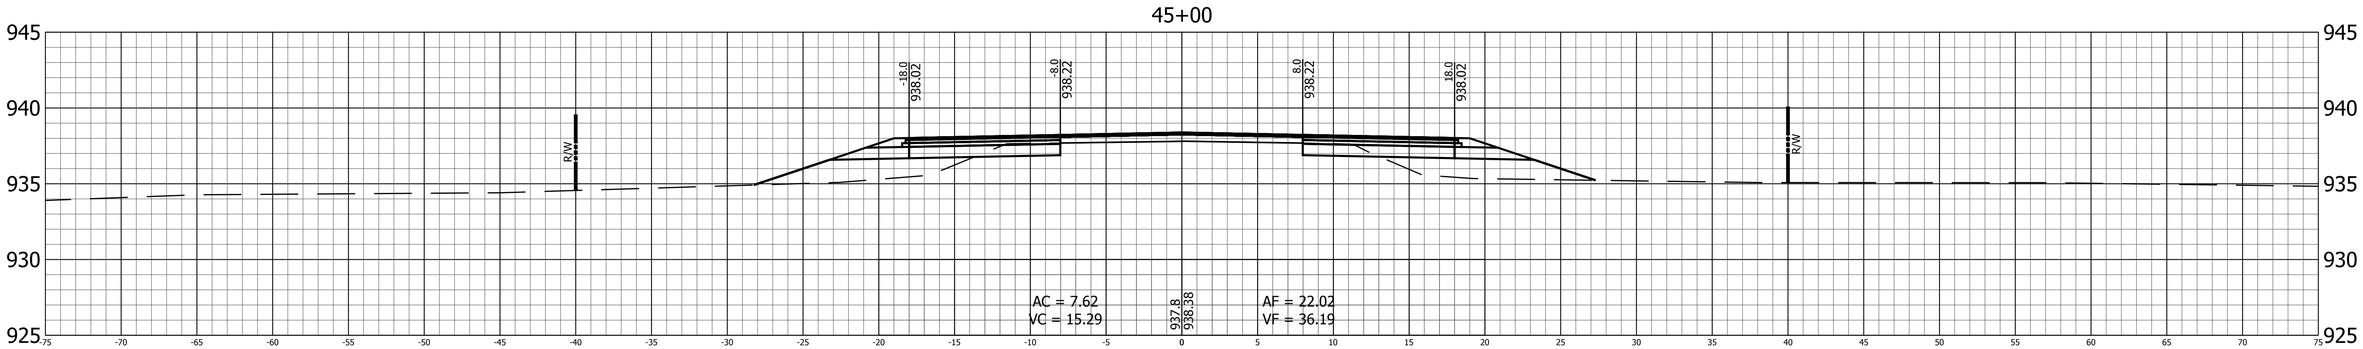

RECOMMENDED FOR APPROVAL

DESIGN ENGINEER DATE

DESIGNED: B.C.F. DRAWN: K.R.U.

CHECKED: R.D.S. CHECKED: B.C.F.

INDIANA
DEPARTMENT OF TRANSPORTATION

CROSS SECTIONS
LINE "PR-S-19-N"

HORIZONTAL SCALE	BRIDGE FILE
1" = 5'	N/A
VERTICAL SCALE	DESIGNATION
1" = 5'	1400760
SURVEY BOOK	SHEET
	76 of 140
CONTRACT	PROJECT
R-37741	1400760

PRINT DATE: 2/20/19
PLOT SCALE: 1:1 EDIT DATE: 7/12/11 - 4:48 PM EDITED BY: KUPSHAW DRAWING FILE: P:\516036-1\ACAD\10 X-SECS\RD_X5EC SHEET_PRS19N_05_01.DWG

48+00

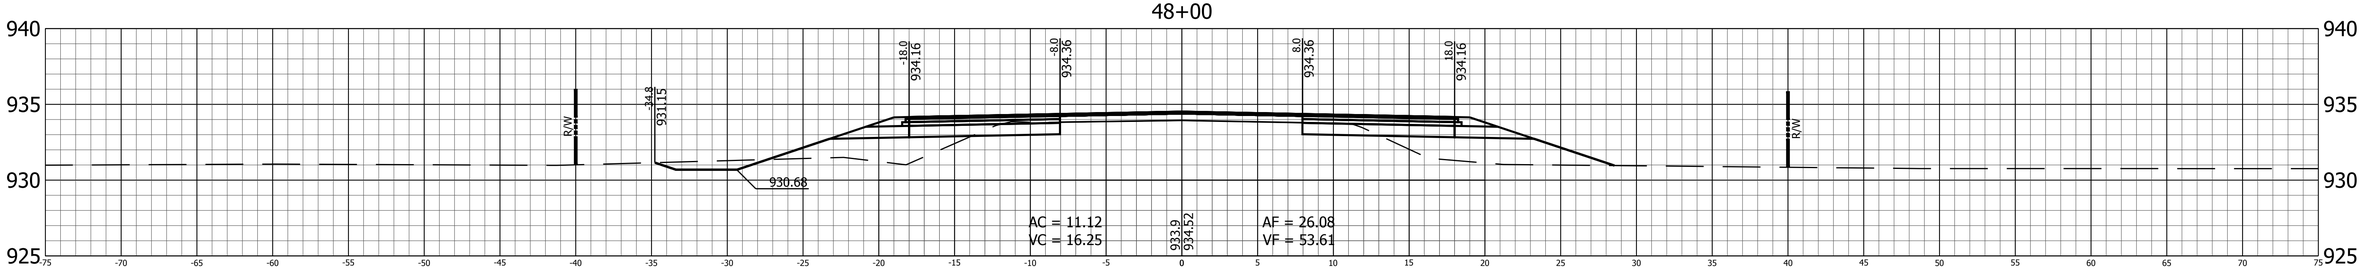

47+50

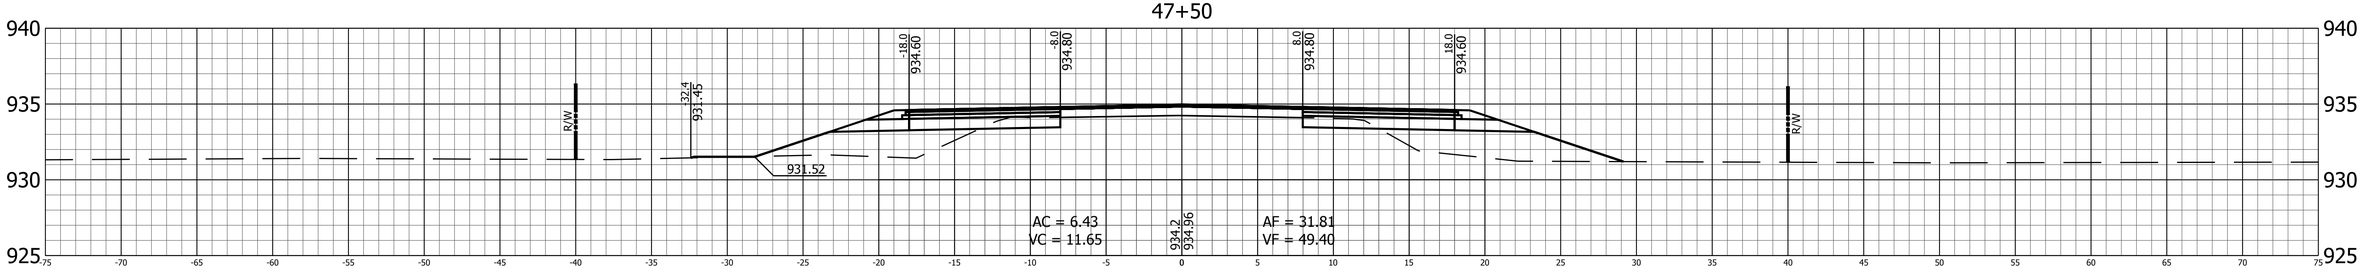

47+00

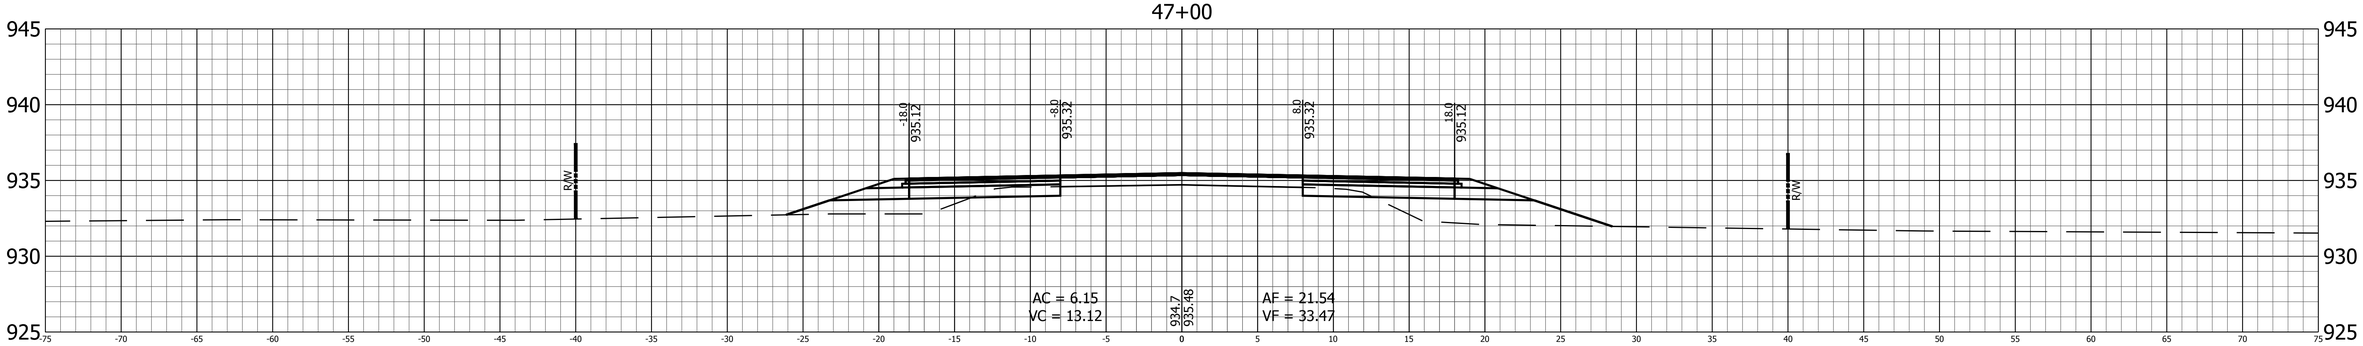

46+50

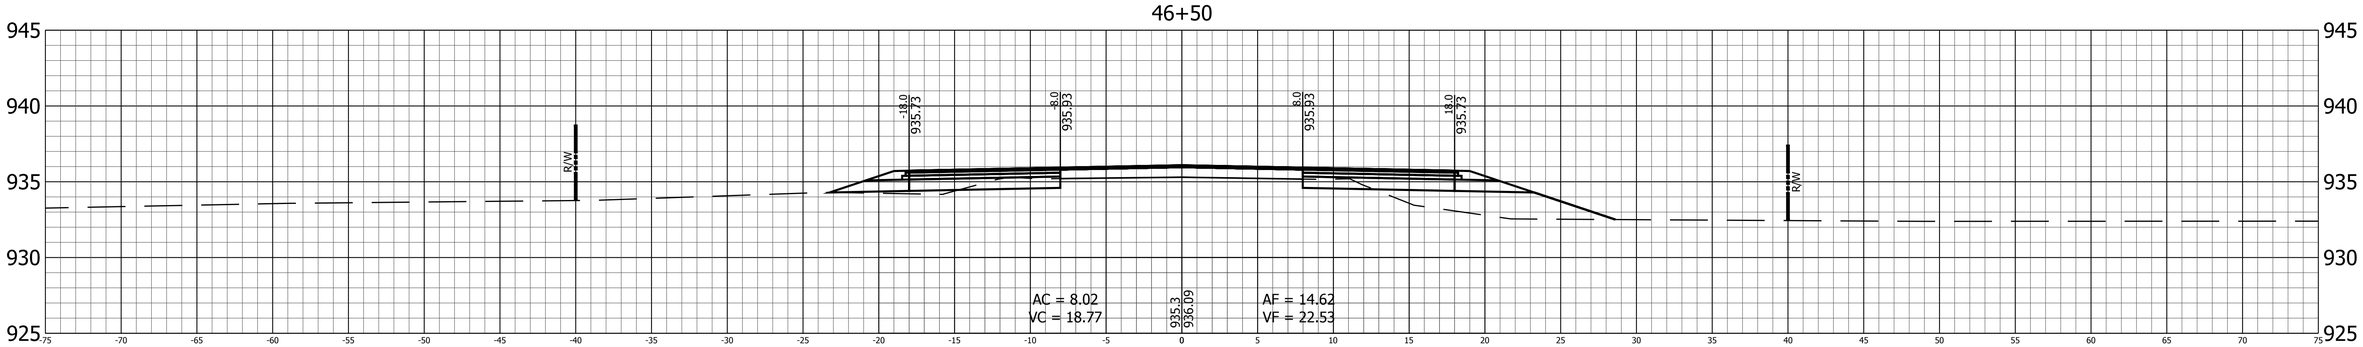

RECOMMENDED FOR APPROVAL _____ DESIGN ENGINEER DATE	INDIANA DEPARTMENT OF TRANSPORTATION	HORIZONTAL SCALE 1" = 5'	BRIDGE FILE N/A
		VERTICAL SCALE 1" = 5'	DESIGNATION 1400760
DESIGNED: B.C.F. DRAWN: K.R.U.	CROSS SECTIONS LINE "PR-S-19-N"	SURVEY BOOK	SHEET 77 of 140
CHECKED: R.D.S. CHECKED: B.C.F.		CONTRACT R-37741	PROJECT 1400760

PRINT DATE: 2/20/19
PLOT SCALE: 1:1 EDIT DATE: 7/12/11 - 4:48 PM EDITED BY: KUPSHAW DRAWING FILE: P:\516036-1\ACAD\10 X-SECS\RD_XSEC SHEET_PRS19N_05_01.DWG

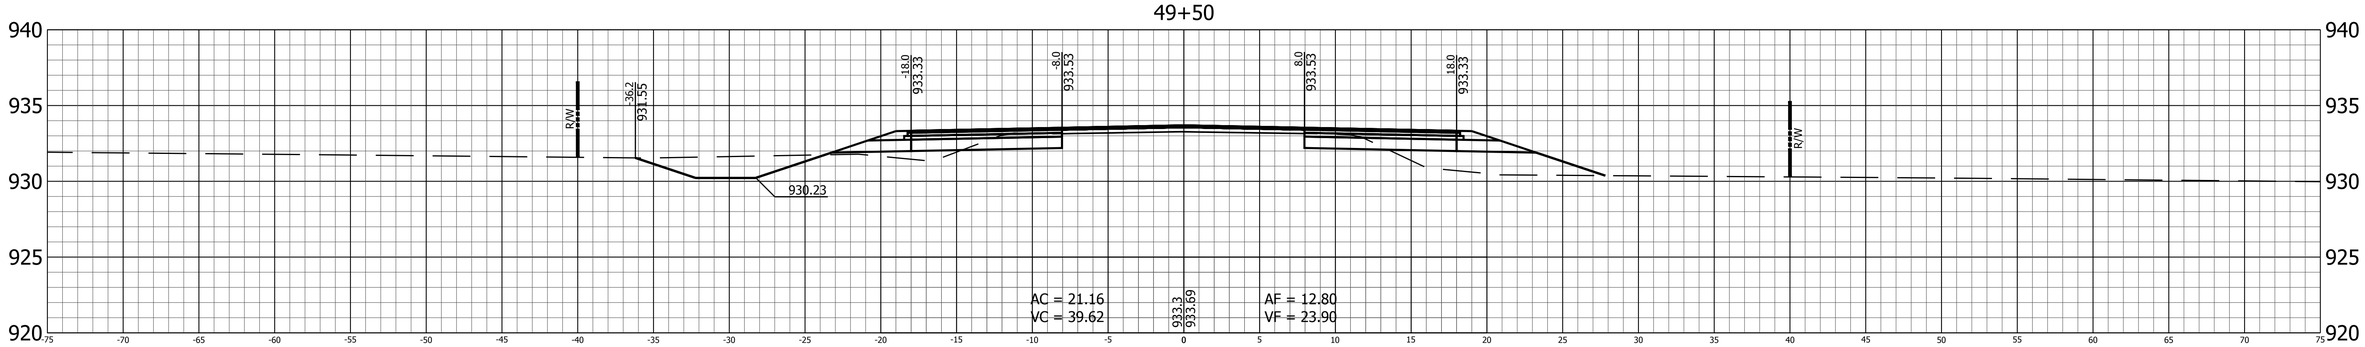

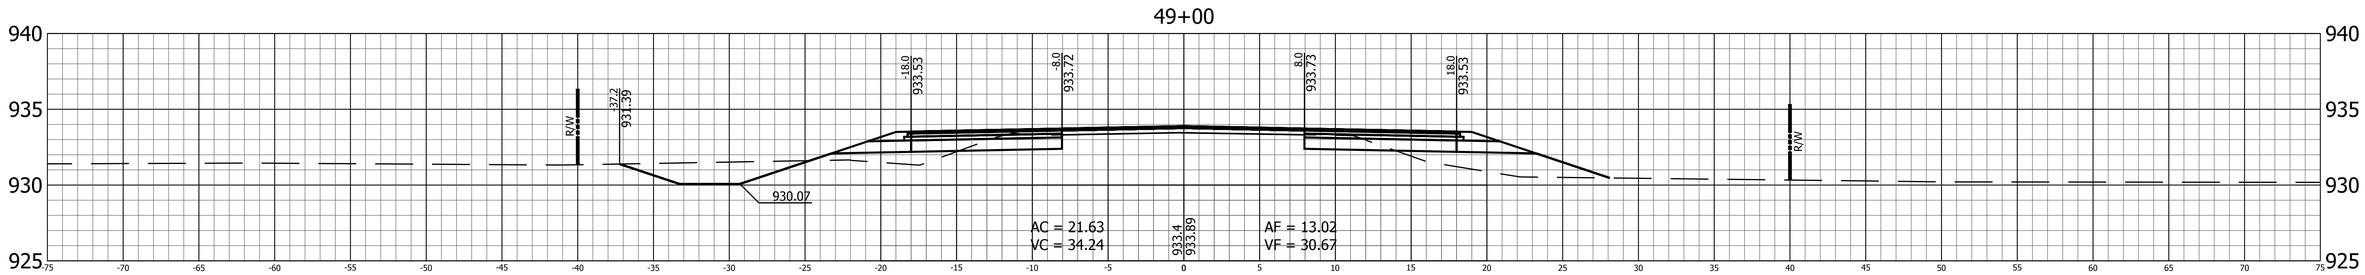

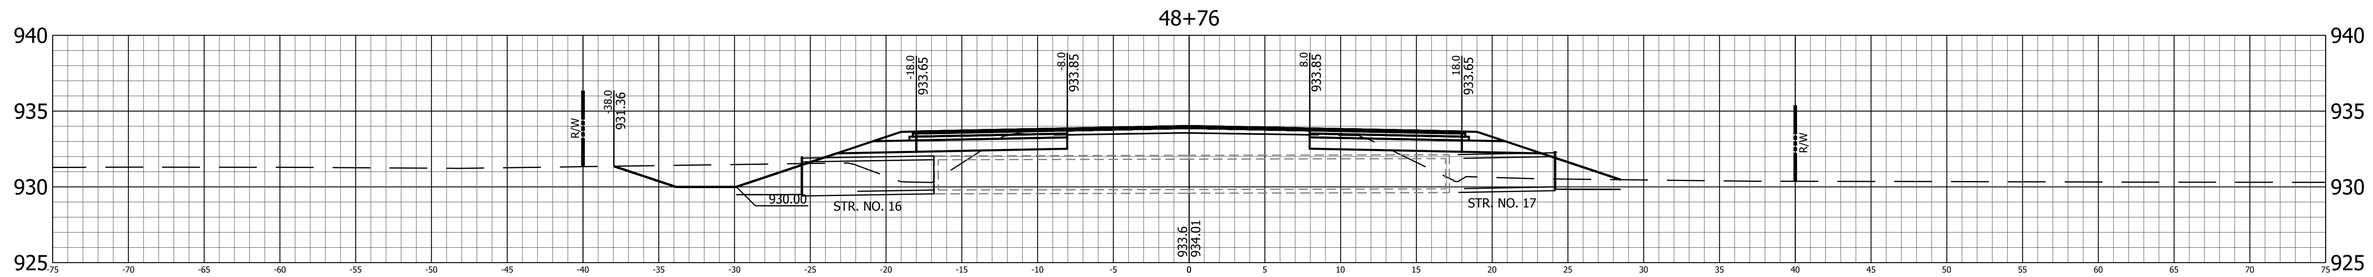

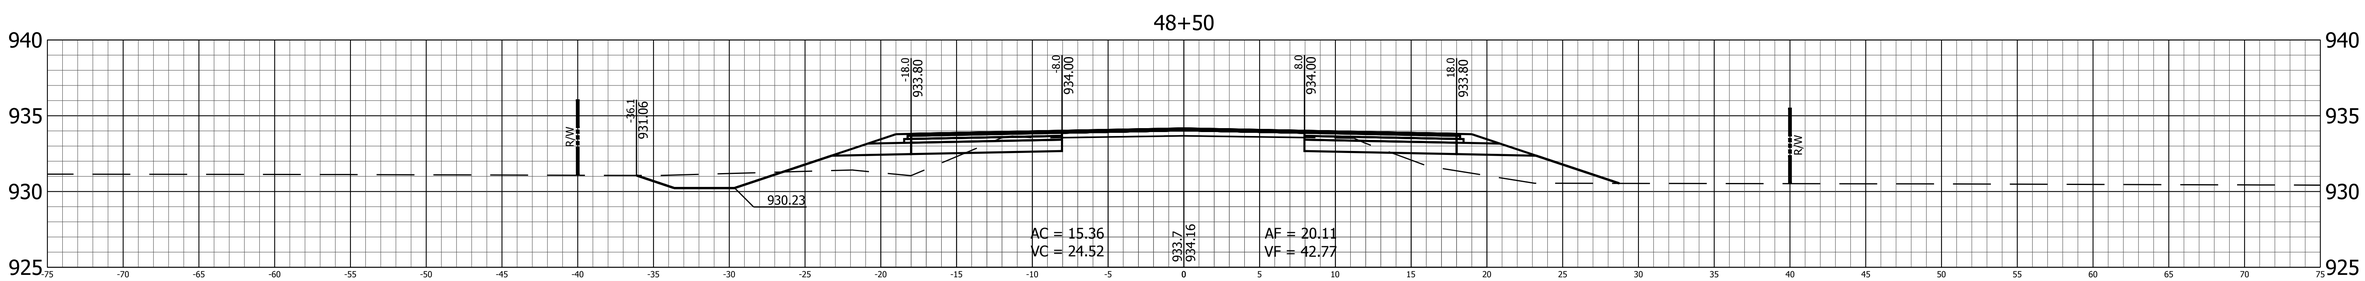

RECOMMENDED FOR APPROVAL

DESIGN ENGINEER DATE

DESIGNED: B.C.F. DRAWN: K.R.U.

CHECKED: R.D.S. CHECKED: B.C.F.

INDIANA
DEPARTMENT OF TRANSPORTATION

CROSS SECTIONS
LINE "PR-S-19-N"

HORIZONTAL SCALE	BRIDGE FILE
1" = 5'	N/A
VERTICAL SCALE	DESIGNATION
1" = 5'	1400760
SURVEY BOOK	SHEET
	78 of 140
CONTRACT	PROJECT
R-37741	1400760

PRINT DATE: 2/20/19
PLOT SCALE: 1:1 EDIT DATE: 7/12/11 - 4:48 PM EDITED BY: KUPSHAW DRAWING FILE: P:\516036-1\ACAD\10 X-SECS\RD_XSEC SHEET_PRS19N_05_01.DWG

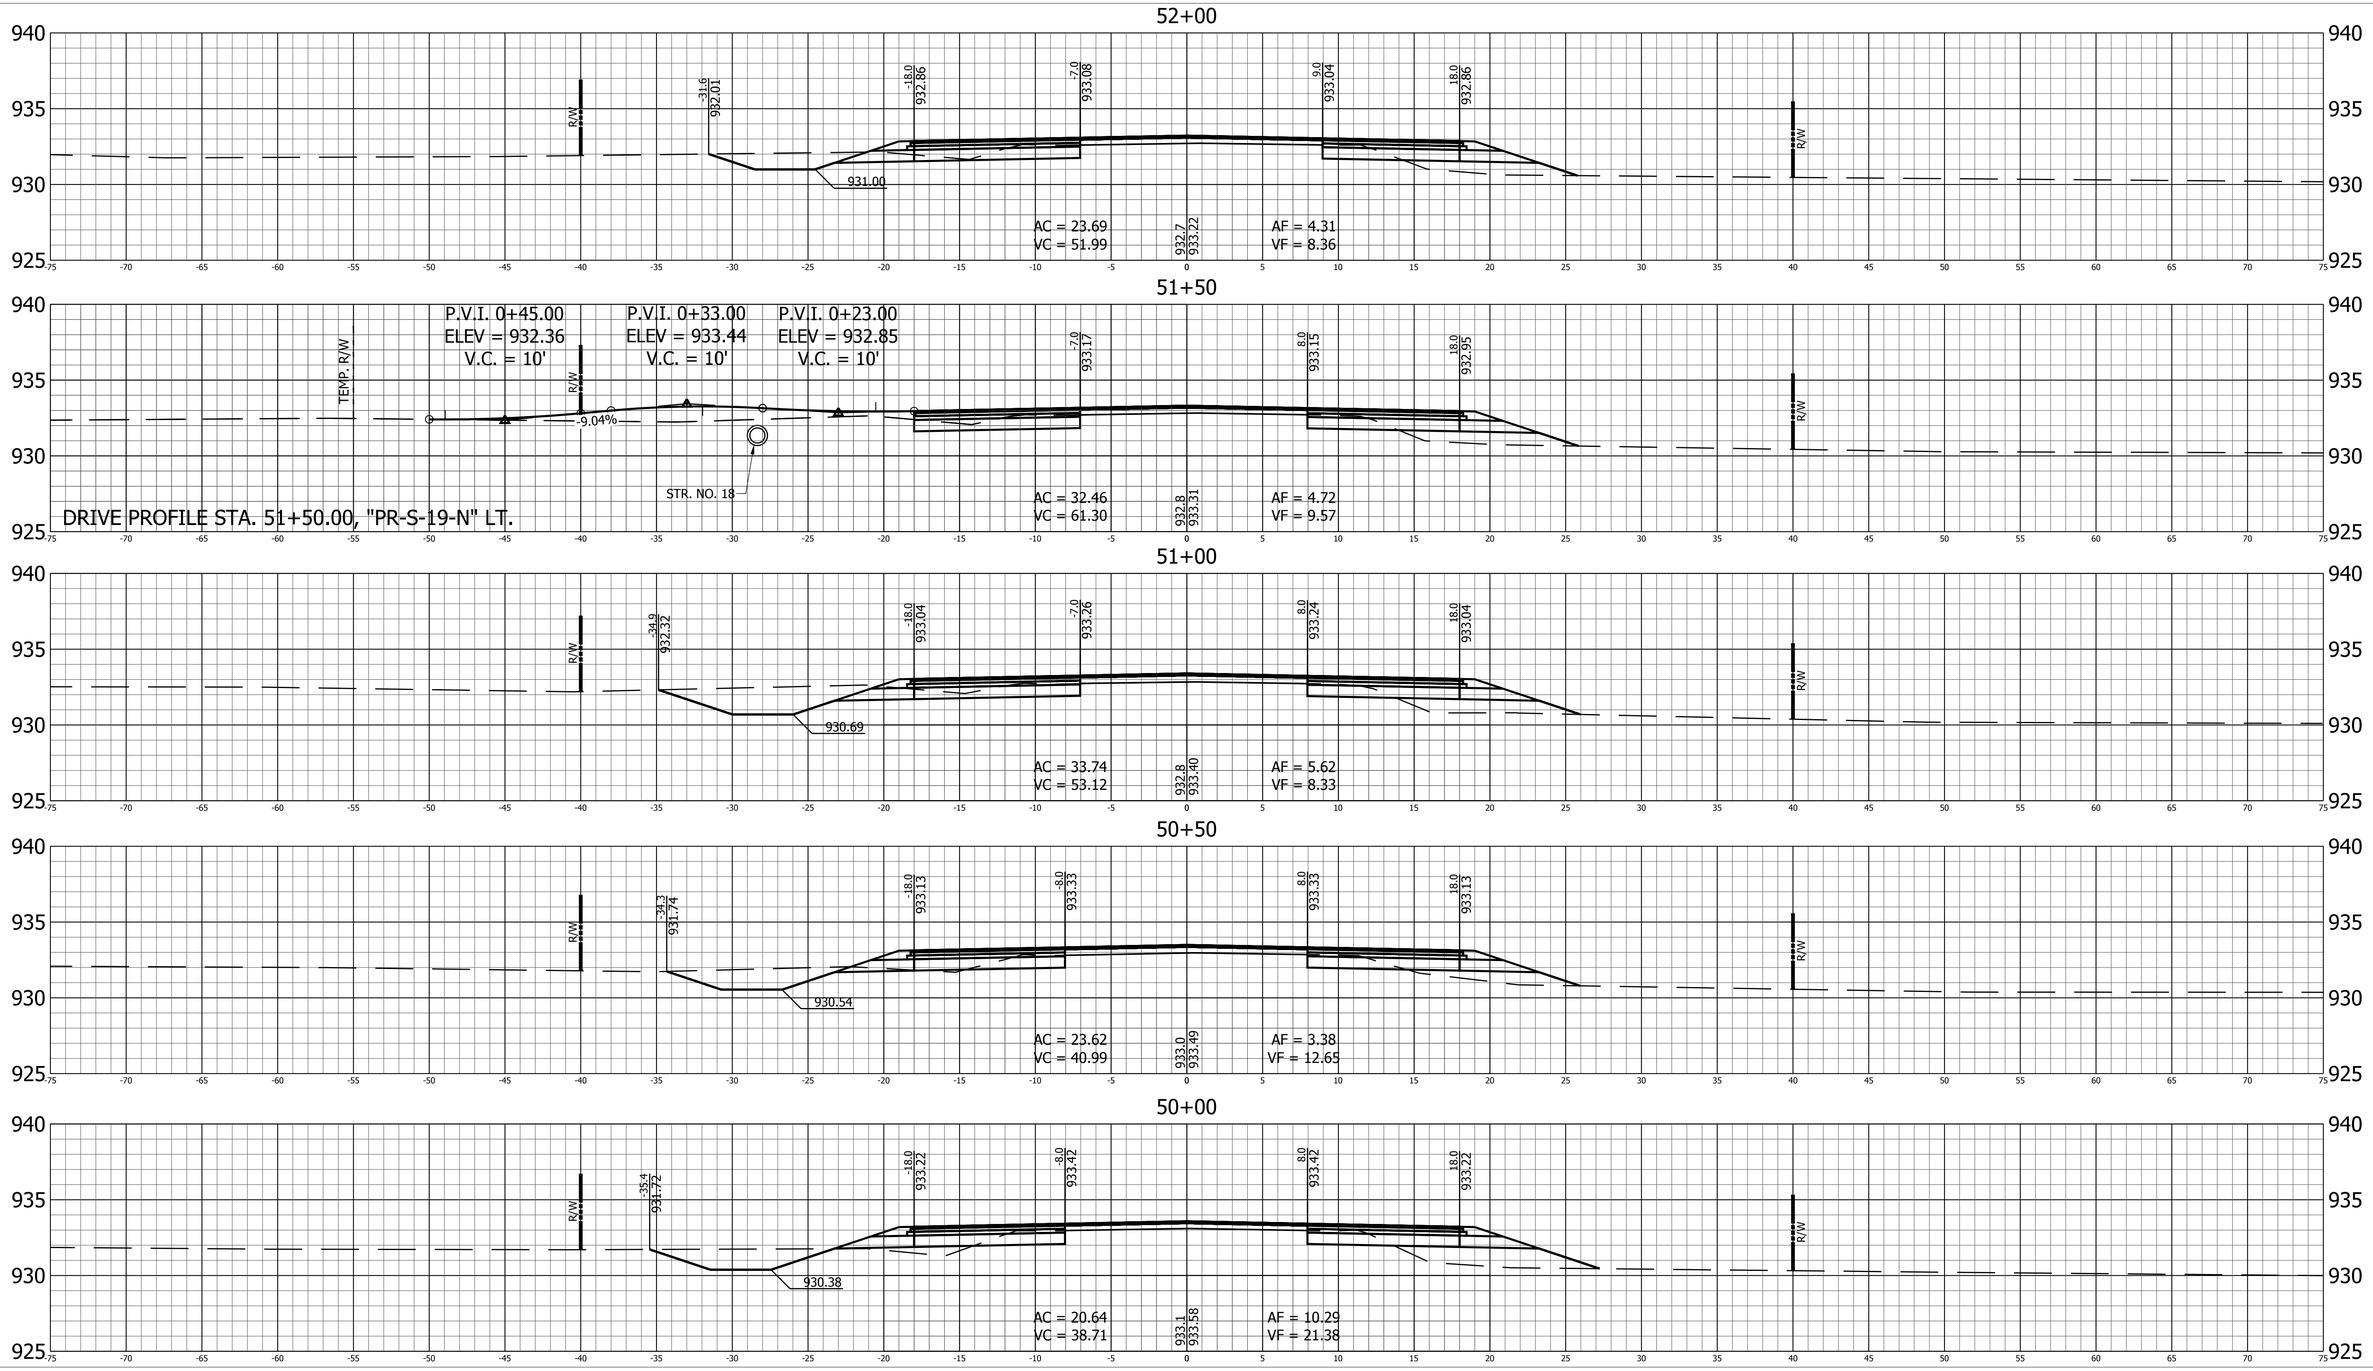

RECOMMENDED FOR APPROVAL

DESIGN ENGINEER DATE

DESIGNED: B.C.F. DRAWN: K.R.U.

CHECKED: R.D.S. CHECKED: B.C.F.

INDIANA
DEPARTMENT OF TRANSPORTATION

CROSS SECTIONS
LINE "PR-S-19-N"

HORIZONTAL SCALE	BRIDGE FILE
1" = 5'	N/A
VERTICAL SCALE	DESIGNATION
1" = 5'	1400760
SURVEY BOOK	SHEET
	79 of 140
CONTRACT	PROJECT
R-37741	1400760

PRINT DATE: 2/20/19
PLOT SCALE: 1:1 EDIT DATE: 7/12/11 - 4:48 PM EDITED BY: KUPSHAW DRAWING FILE: P:\516036-1\ACAD\10 X-SECS\RD_XSEC SHEET_PRS19N_05_01.DWG

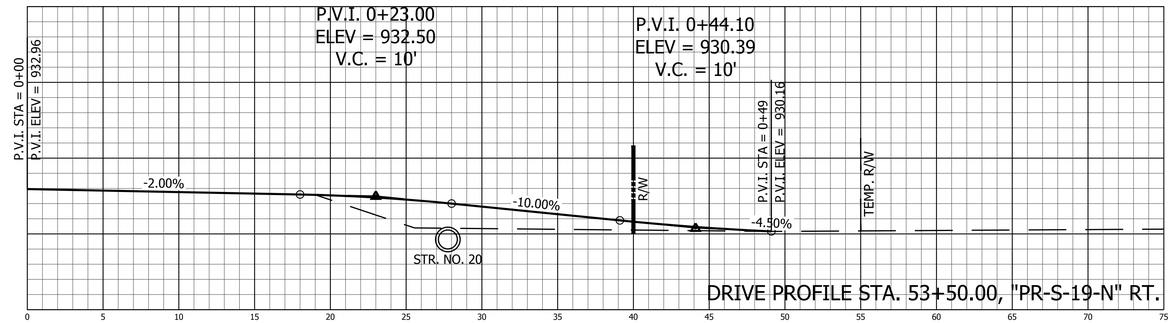

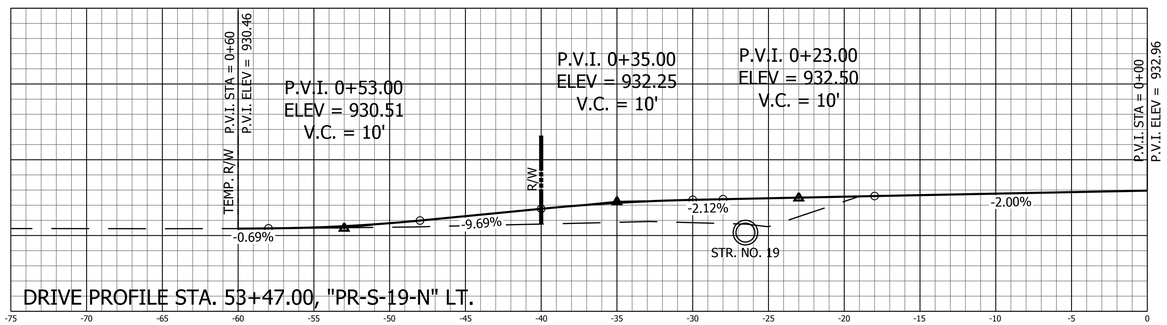

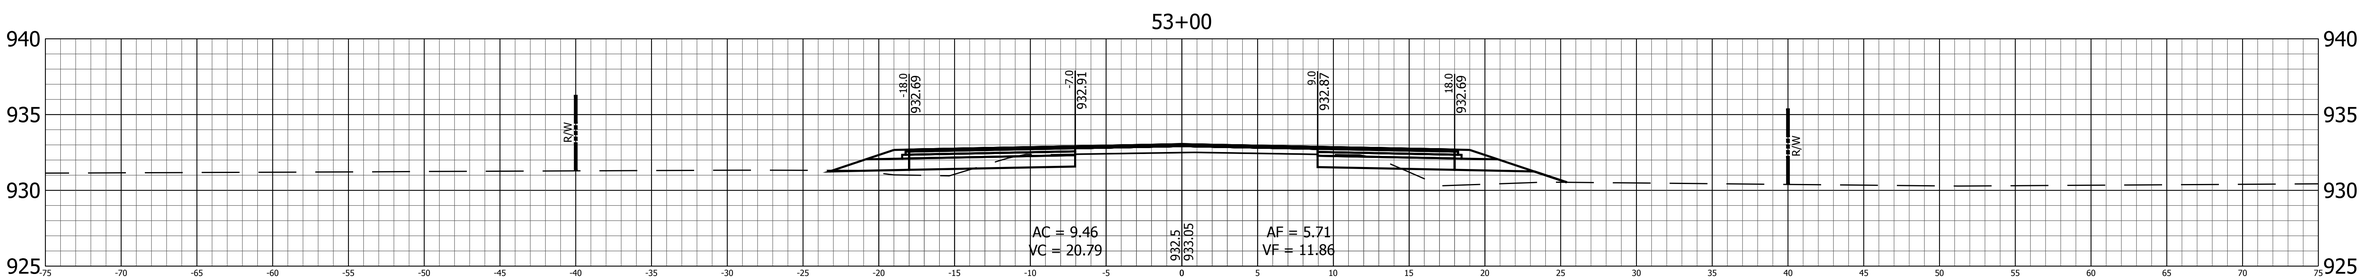

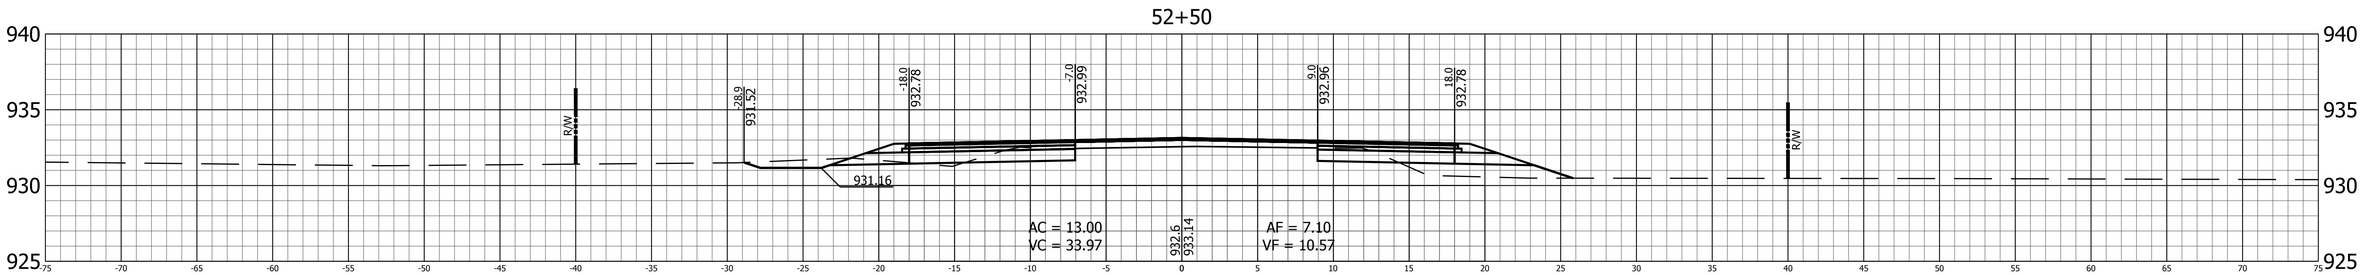

RECOMMENDED FOR APPROVAL

DESIGN ENGINEER DATE

DESIGNED: B.C.F. DRAWN: K.R.U.

CHECKED: R.D.S. CHECKED: B.C.F.

INDIANA
DEPARTMENT OF TRANSPORTATION

CROSS SECTIONS
LINE "PR-S-19-N"

HORIZONTAL SCALE	BRIDGE FILE
1" = 5'	N/A
VERTICAL SCALE	DESIGNATION
1" = 5'	1400760
SURVEY BOOK	SHEET
	80 of 140
CONTRACT	PROJECT
R-37741	1400760

PRINT DATE: 2/20/19
PLOT SCALE: 1:1 EDIT DATE: 7/12/11 - 4:48 PM EDITED BY: KJPSHAW DRAWING FILE: P:\516036-1\ACAD\10 X-SECS\RD_X5EC SHEET_PRS19N_05_01.DWG

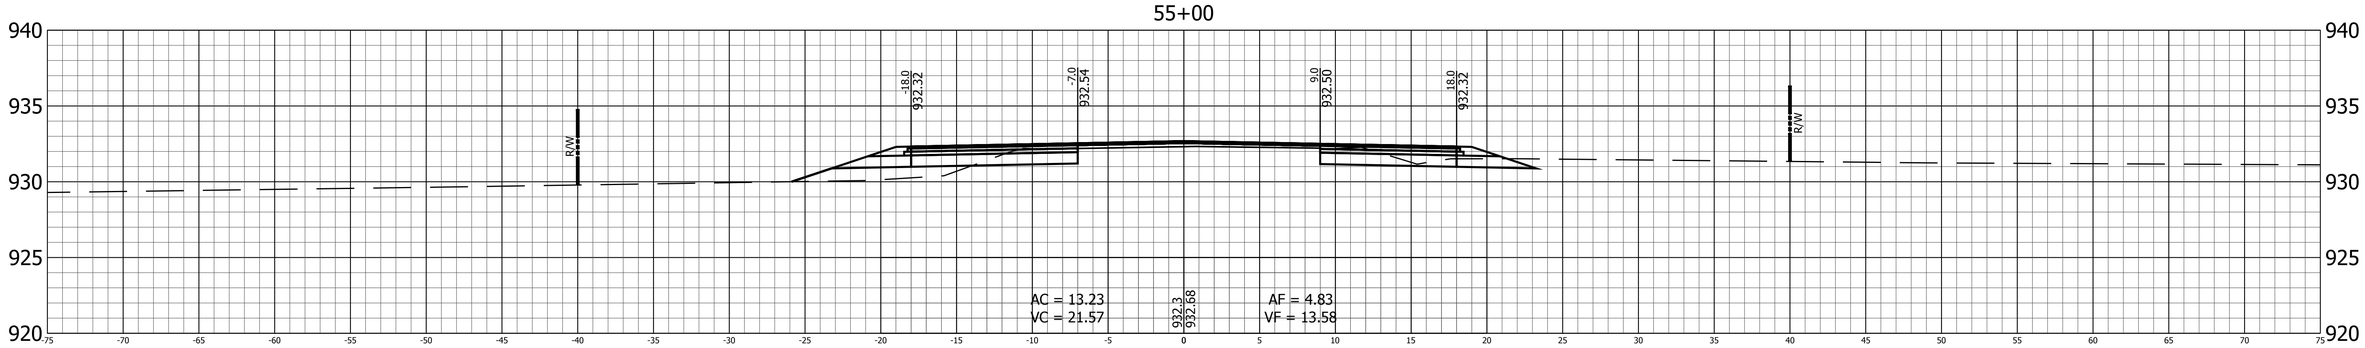

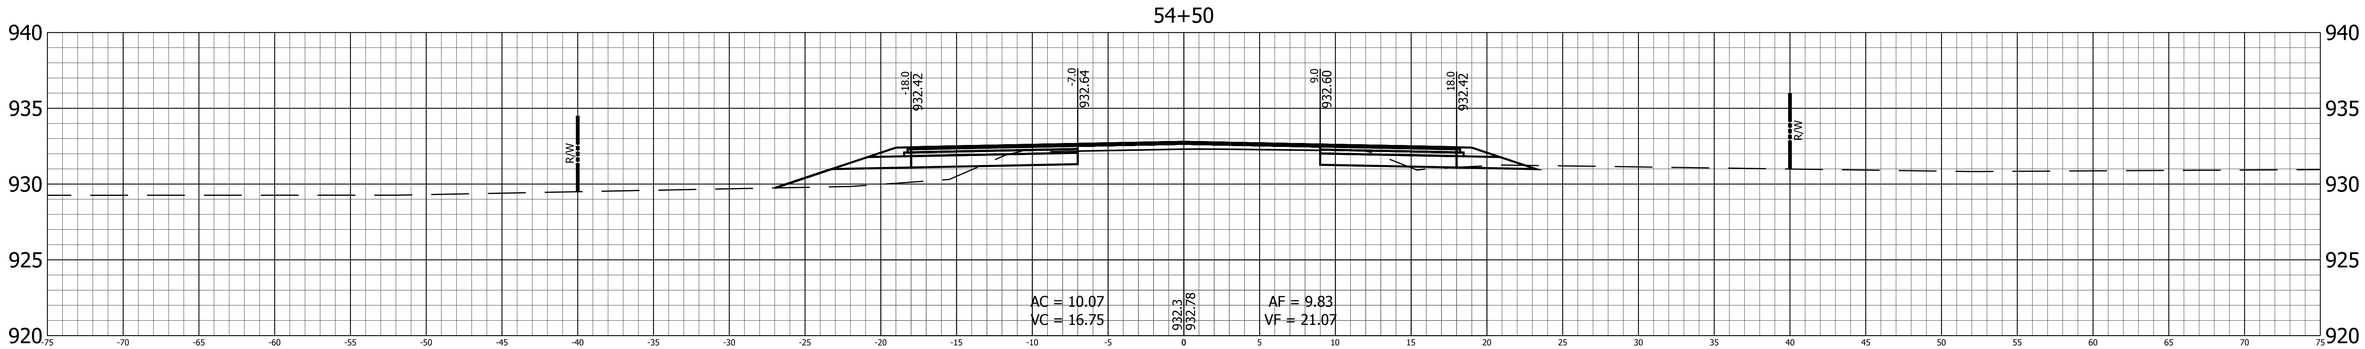

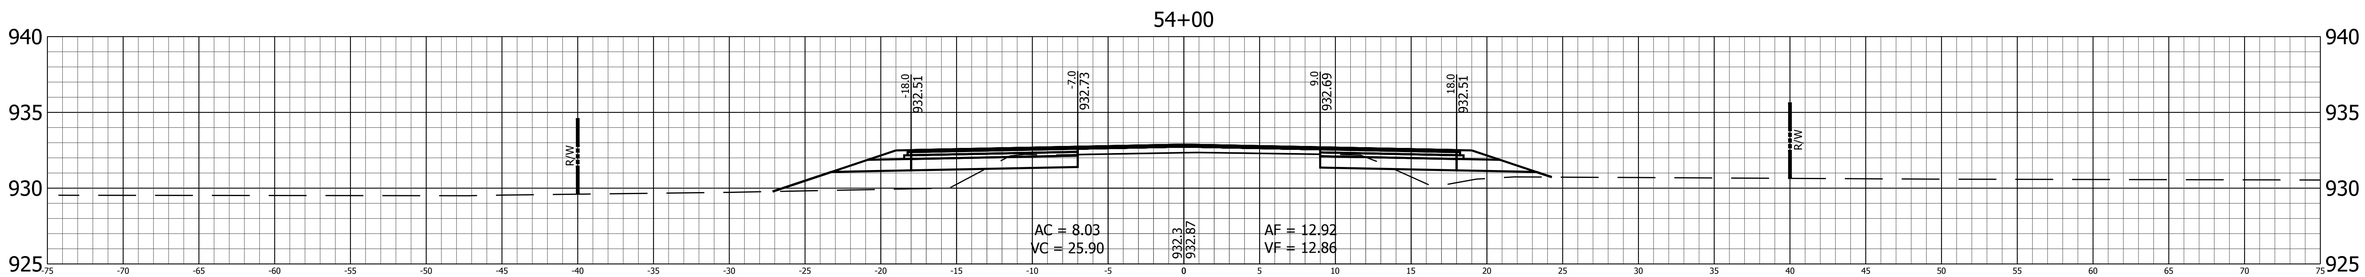

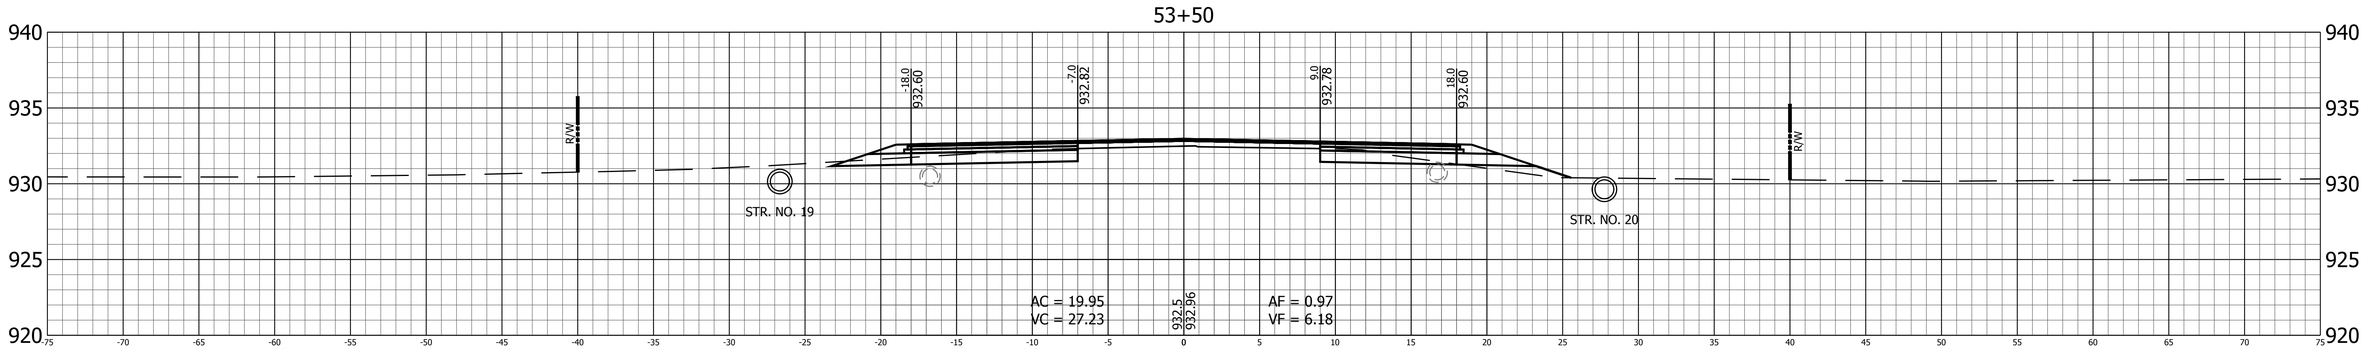

RECOMMENDED FOR APPROVAL

DESIGN ENGINEER DATE

DESIGNED: B.C.F. DRAWN: K.R.U.

CHECKED: R.D.S. CHECKED: B.C.F.

INDIANA
DEPARTMENT OF TRANSPORTATION

CROSS SECTIONS
LINE "PR-S-19-N"

HORIZONTAL SCALE	BRIDGE FILE
1" = 5'	N/A
VERTICAL SCALE	DESIGNATION
1" = 5'	1400760
SURVEY BOOK	SHEET
	81 of 140
CONTRACT	PROJECT
R-37741	1400760

PRINT DATE: 2/20/19
PLOT SCALE: 1:1 EDIT DATE: 7/12/11 - 4:48 PM EDITED BY: KUPSHAW DRAWING FILE: P:\516036-1\ACAD\10 X-SECS\RD_X5EC SHEET_PRS19N_05_01.DWG

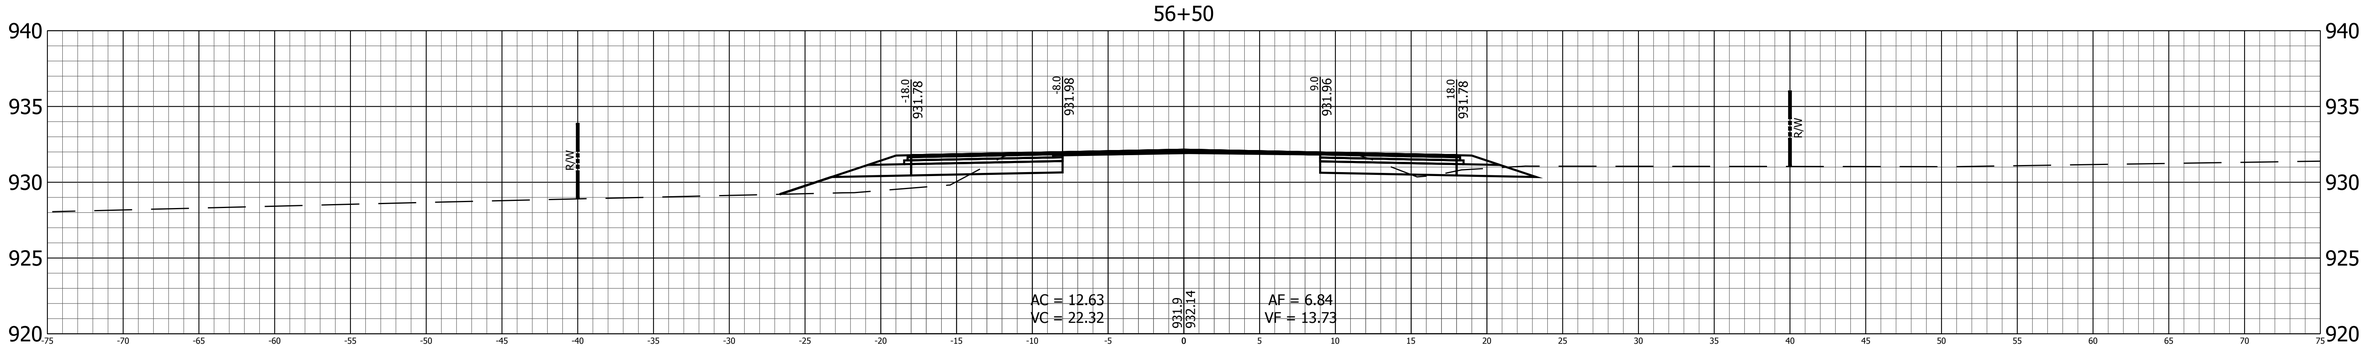

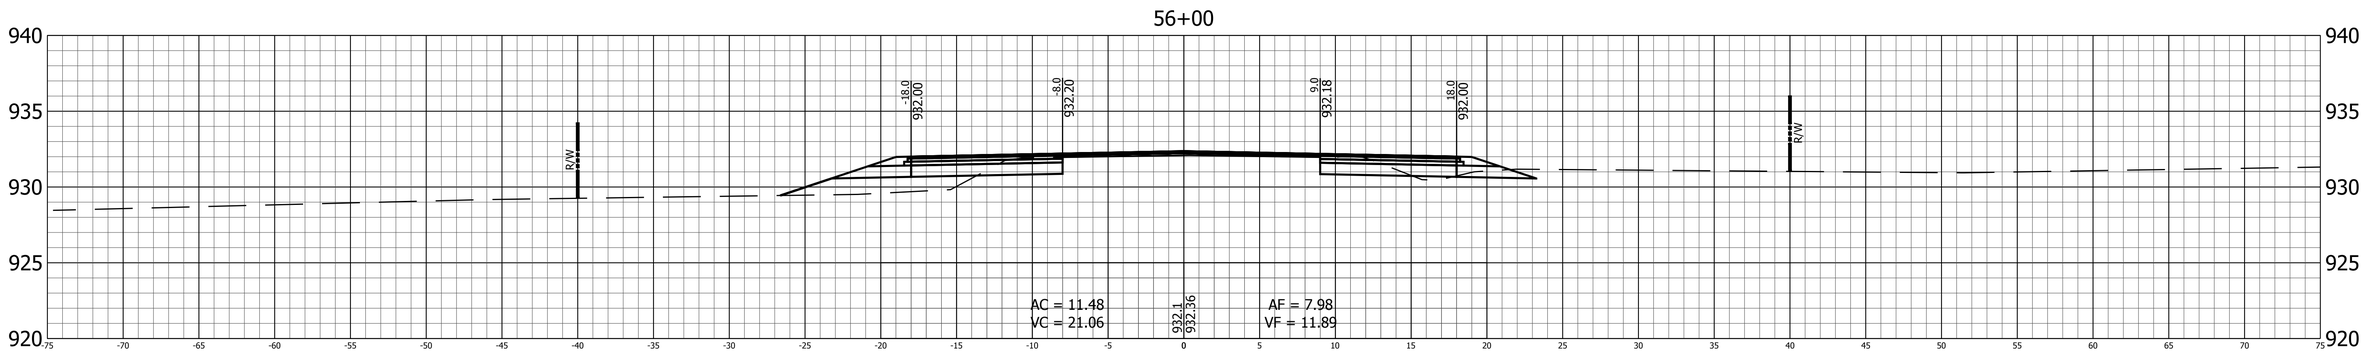

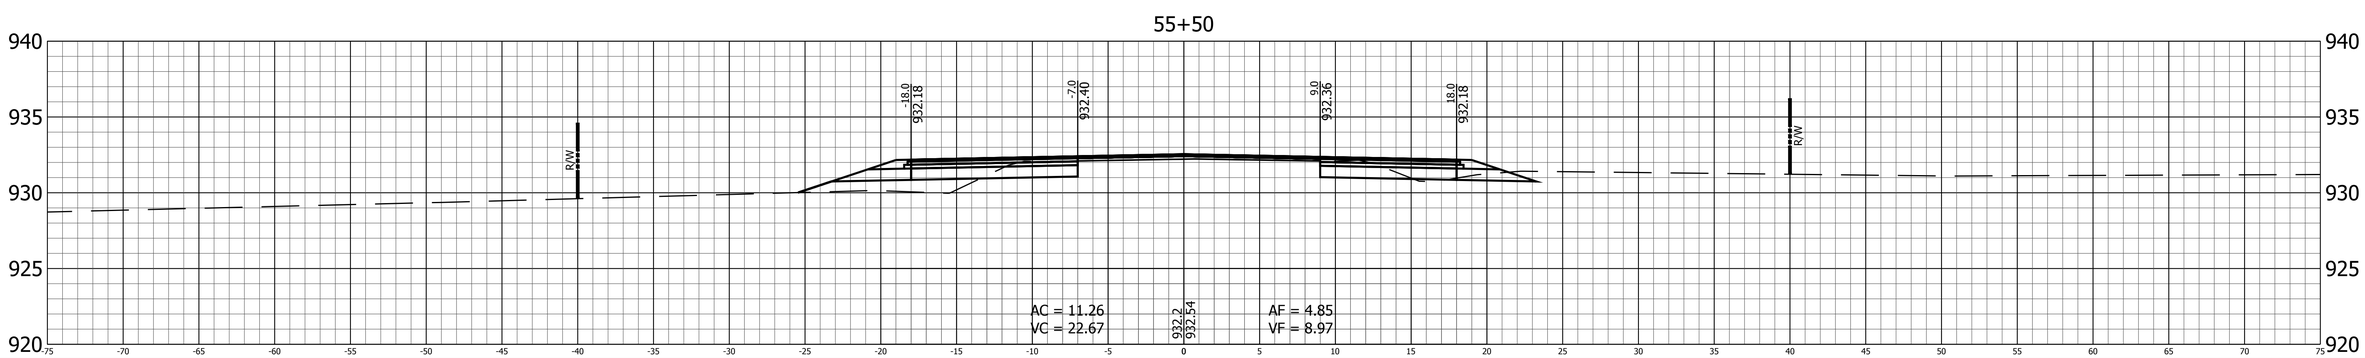

RECOMMENDED FOR APPROVAL

DESIGN ENGINEER DATE

DESIGNED: B.C.F. DRAWN: K.R.U.

CHECKED: R.D.S. CHECKED: B.C.F.

INDIANA
DEPARTMENT OF TRANSPORTATION

CROSS SECTIONS
LINE "PR-S-19-N"

HORIZONTAL SCALE	BRIDGE FILE
1" = 5'	N/A
VERTICAL SCALE	DESIGNATION
1" = 5'	1400760
SURVEY BOOK	SHEET
	82 of 140
CONTRACT	PROJECT
R-37741	1400760

PRINT DATE: 2/20/19
PLOT SCALE: 1:1 EDIT DATE: 7/12/11 - 4:48 PM EDITED BY: KUPSHAW DRAWING FILE: P:\516036-1\ACAD\10 X-SECS\RD_XSEC SHEET_PRS19N_05_01.DWG

58+00

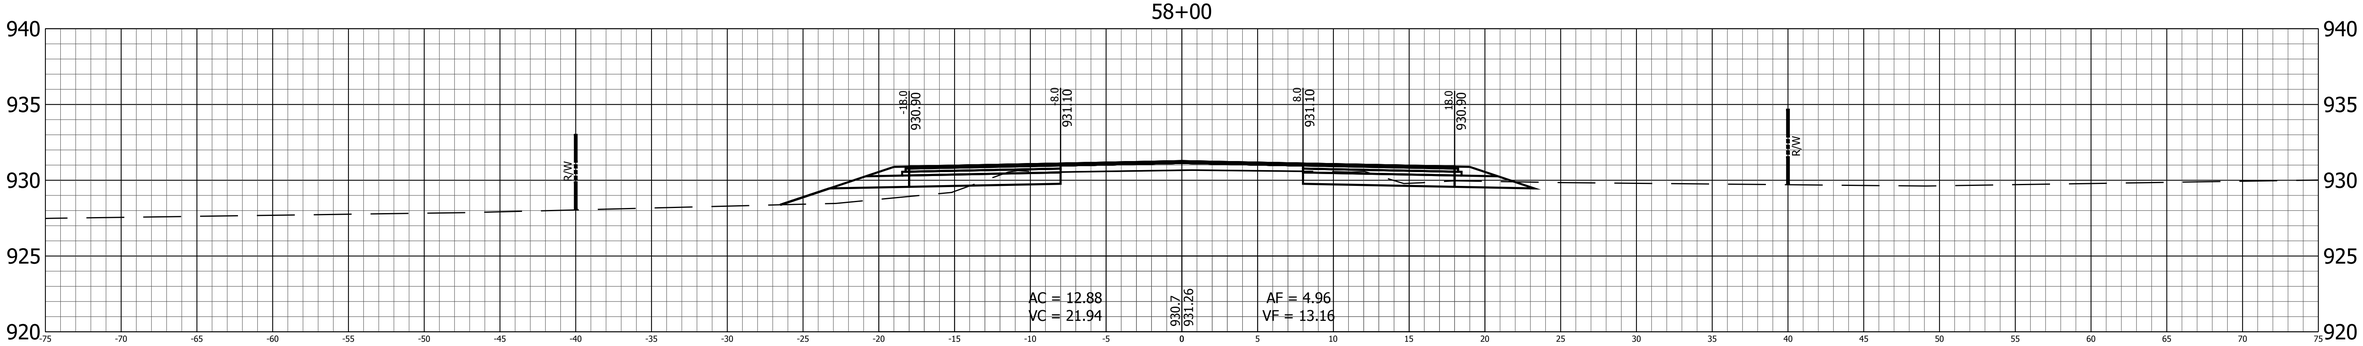

57+50

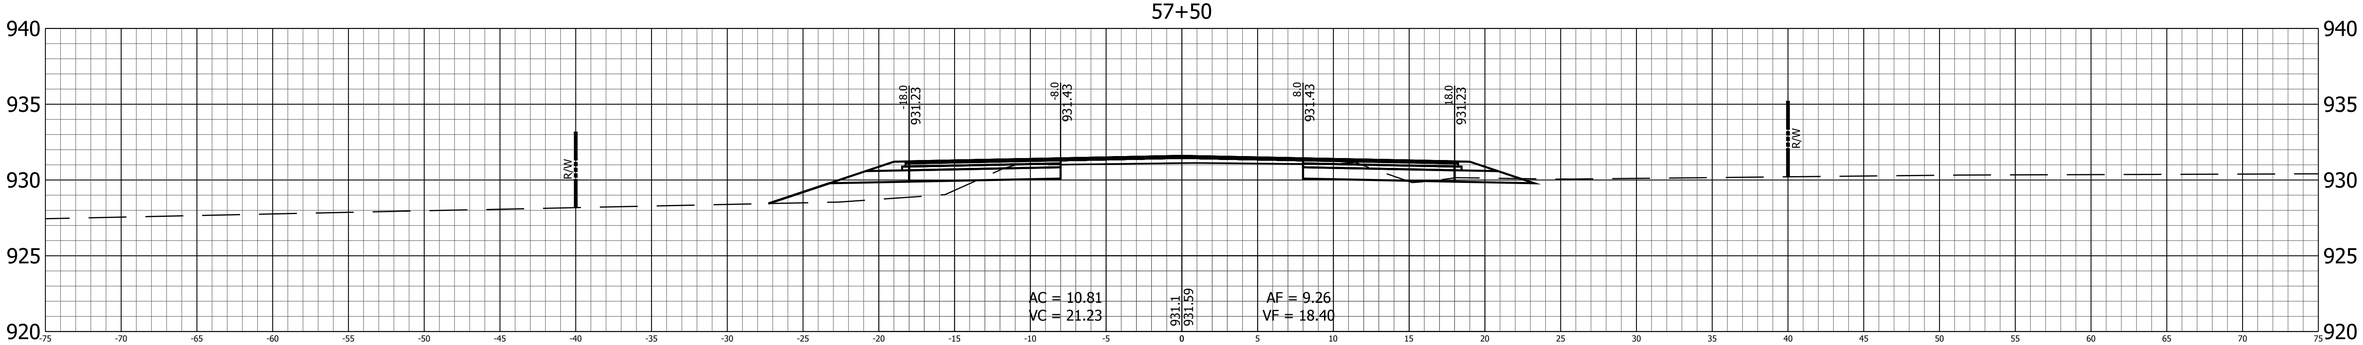

57+00

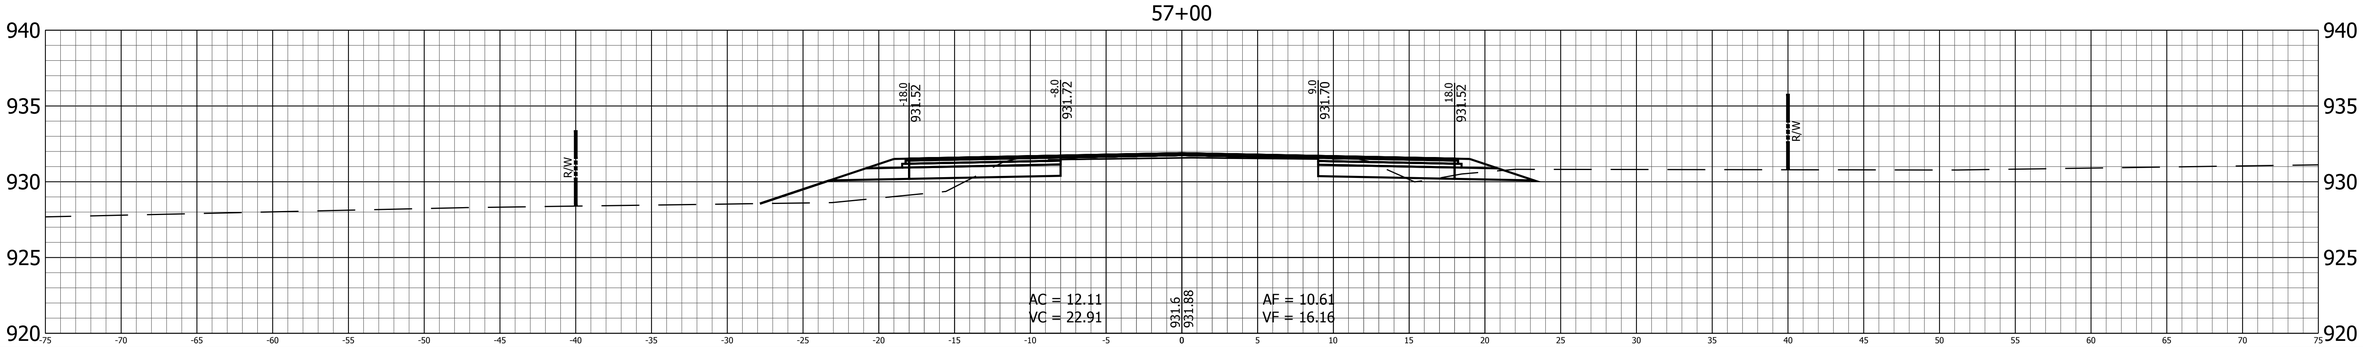

RECOMMENDED FOR APPROVAL

DESIGN ENGINEER DATE

DESIGNED: B,C,F, DRAWN: K.R.U.

CHECKED: R.D.S. CHECKED: B.C.F.

INDIANA
DEPARTMENT OF TRANSPORTATION

CROSS SECTIONS
LINE "PR-S-19-N"

HORIZONTAL SCALE	BRIDGE FILE
1" = 5'	N/A
VERTICAL SCALE	DESIGNATION
1" = 5'	1400760
SURVEY BOOK	SHEET
	83 of 140
CONTRACT	PROJECT
R-37741	1400760

PRINT DATE: 2/20/19
PLOT SCALE: 1:1 EDIT DATE: 7/12/11 - 4:48 PM EDITED BY: KUPSHAW DRAWING FILE: P:\516036-1\ACAD\10 X-SECS\RD_XSEC SHEET_PRS19N_05_01.DWG

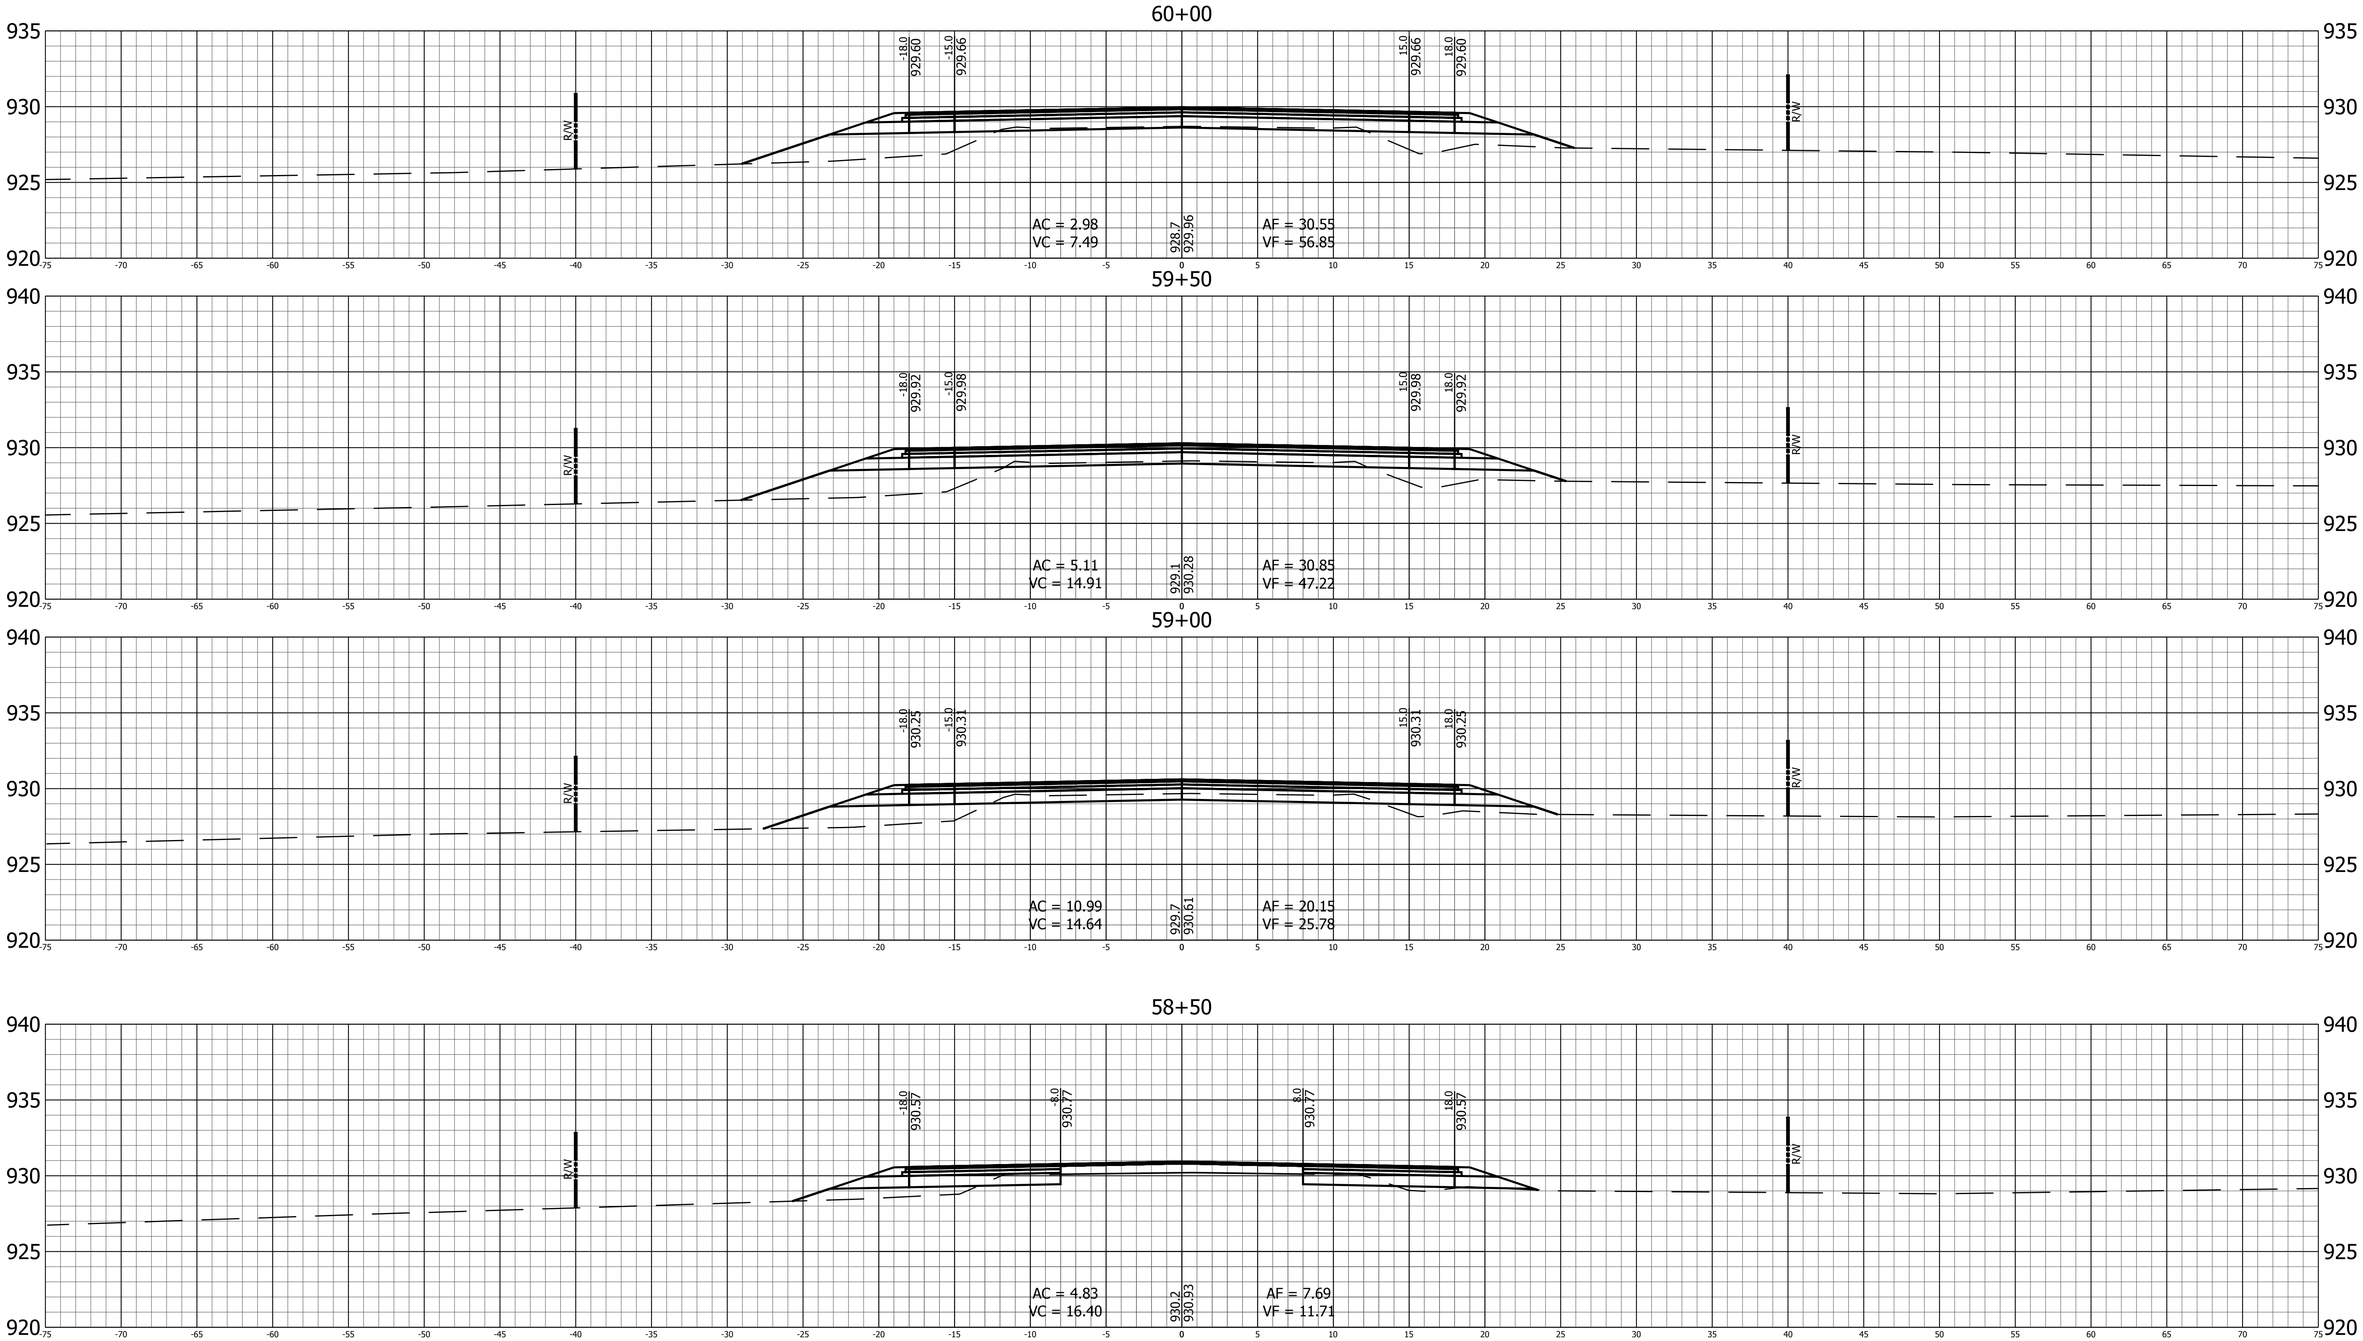

RECOMMENDED FOR APPROVAL

DESIGN ENGINEER DATE

DESIGNED: DRAWN:

CHECKED: CHECKED:

INDIANA
DEPARTMENT OF TRANSPORTATION

CROSS SECTIONS
LINE "PR-S-19-N"

HORIZONTAL SCALE	BRIDGE FILE
	N/A
VERTICAL SCALE	DESIGNATION
	1400760
SURVEY BOOK	SHEET
	84 of 140
CONTRACT	PROJECT
R-37741	1400760

PRINT DATE: 2/20/19
PLOT SCALE: 1:1 EDIT DATE: 7/12/11 - 4:48 PM EDITED BY: KUPSHAW DRAWING FILE: P:\516036-1\ACAD\10 X-SECS\RD_XSEC SHEET_PRS19N_05_01.DWG

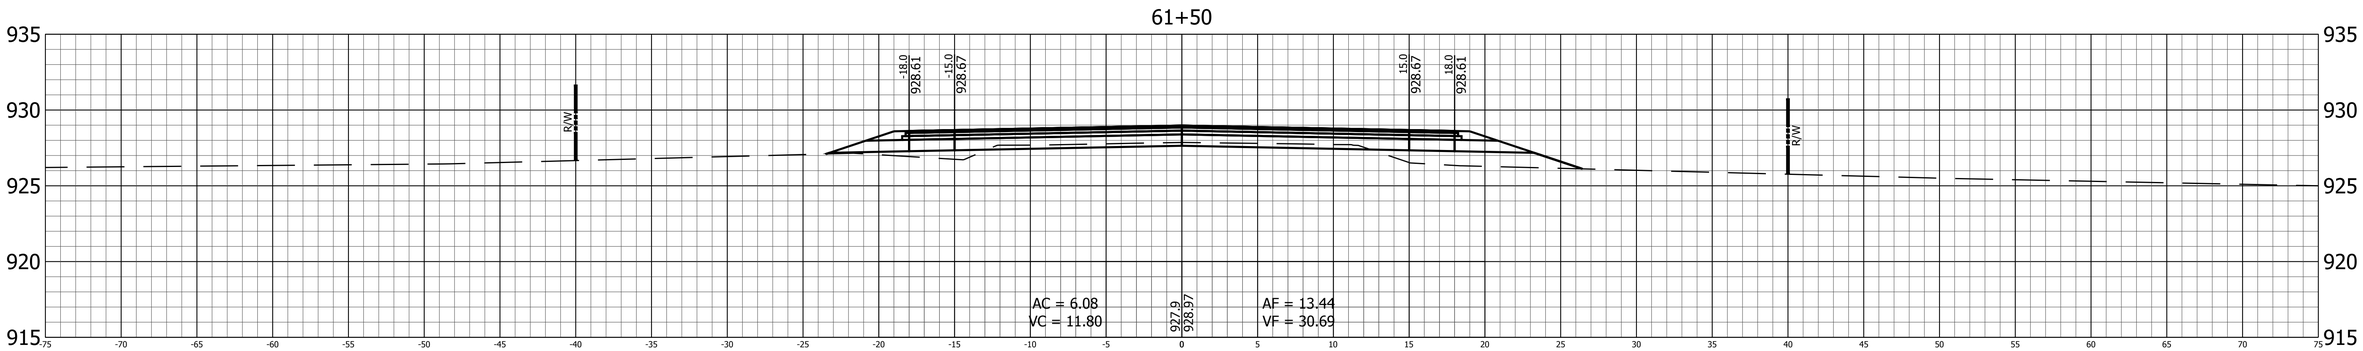

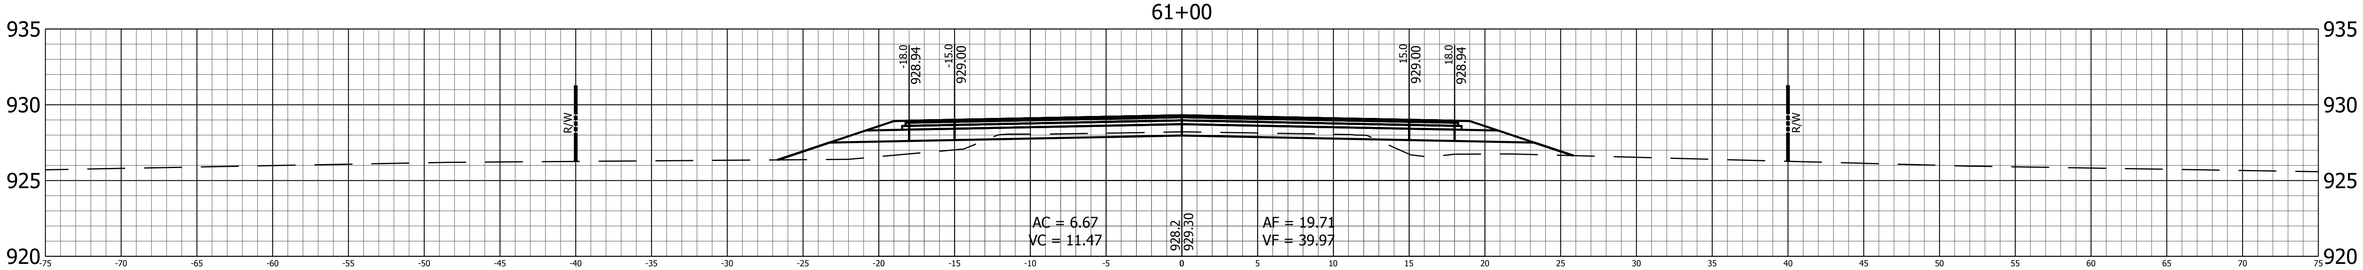

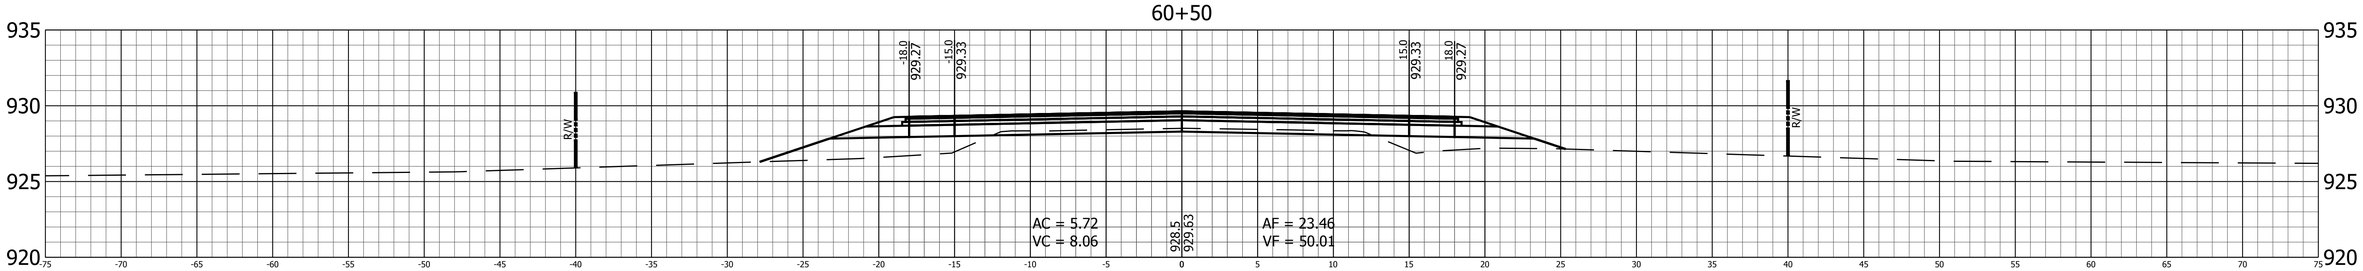

RECOMMENDED FOR APPROVAL

DESIGN ENGINEER DATE

DESIGNED: B.C.F. DRAWN: K.R.U.

CHECKED: R.D.S. CHECKED: B.C.F.

INDIANA
DEPARTMENT OF TRANSPORTATION

CROSS SECTIONS
LINE "PR-S-19-N"

HORIZONTAL SCALE	BRIDGE FILE
1" = 5'	N/A
VERTICAL SCALE	DESIGNATION
1" = 5'	1400760
SURVEY BOOK	SHEET
	85 of 140
CONTRACT	PROJECT
R-37741	1400760

PRINT DATE: 2/20/19
PLOT SCALE: 1:1 EDIT DATE: 7/12/11 - 4:48 PM EDITED BY: KUPSHAW DRAWING FILE: P:\516036-1\ACAD\10 X-SECS\RD_XSEC SHEET_PRS19N_05_01.DWG

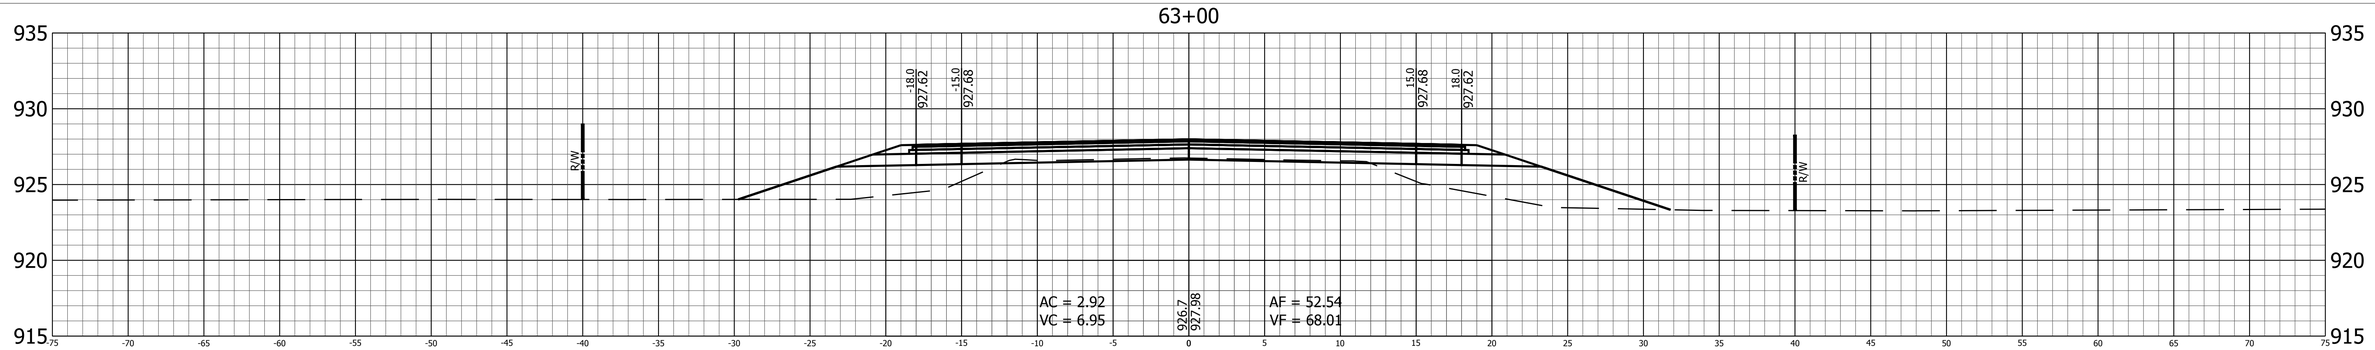

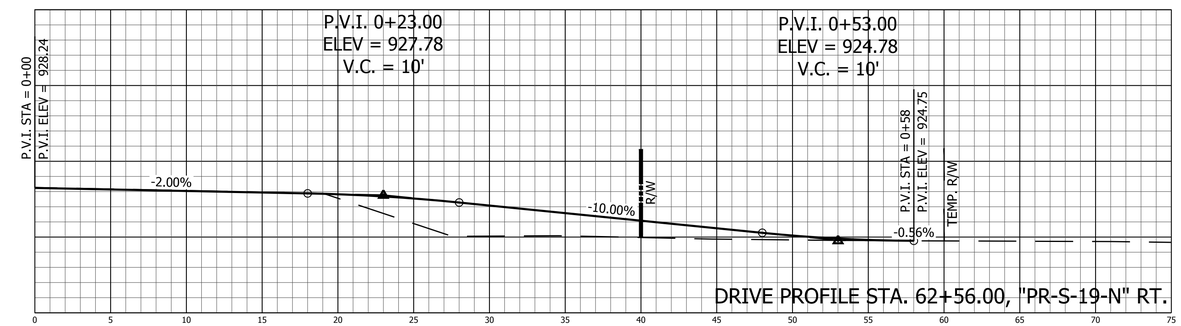

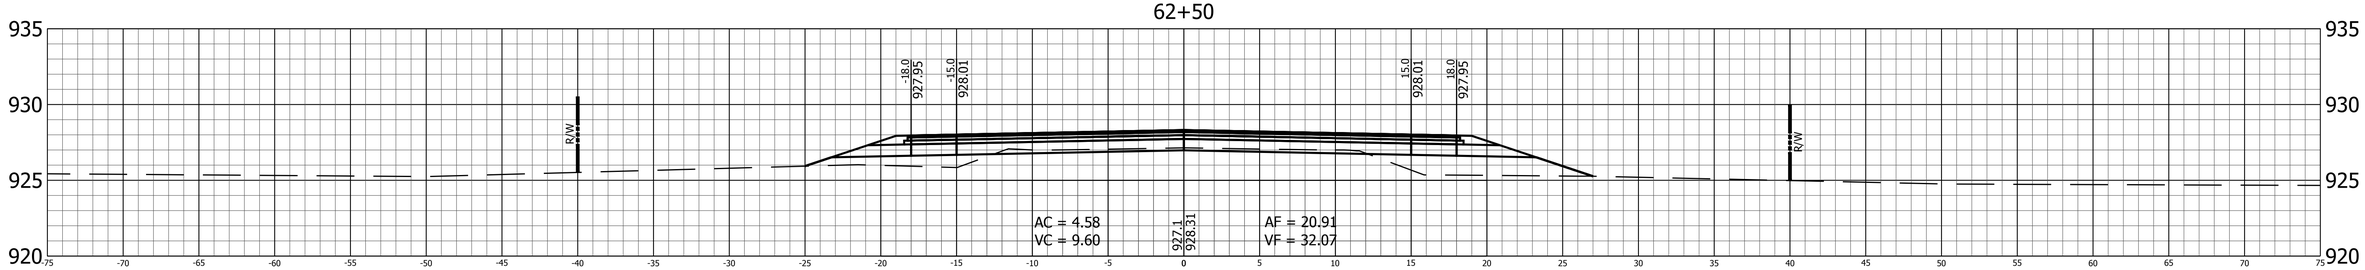

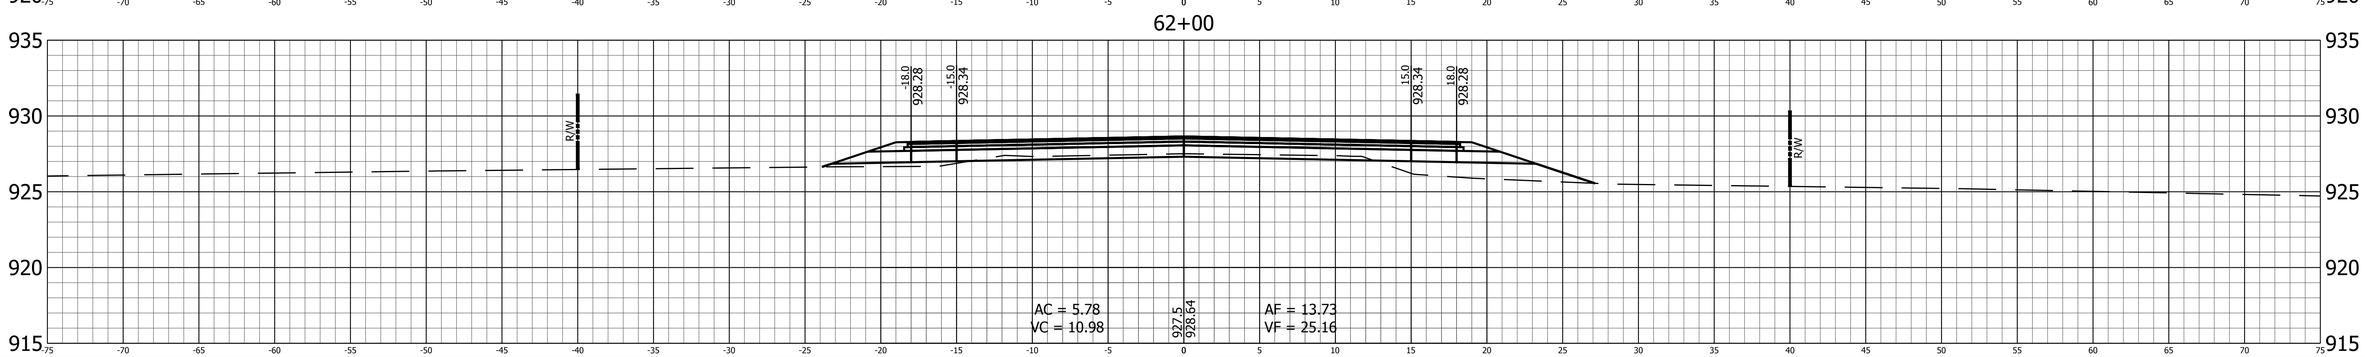

RECOMMENDED FOR APPROVAL

DESIGN ENGINEER DATE

DESIGNED: B.C.F. DRAWN: K.R.U.

CHECKED: R.D.S. CHECKED: B.C.F.

INDIANA
DEPARTMENT OF TRANSPORTATION

CROSS SECTIONS
LINE "PR-S-19-N"

HORIZONTAL SCALE	BRIDGE FILE
1" = 5'	N/A
VERTICAL SCALE	DESIGNATION
1" = 5'	1400760
SURVEY BOOK	SHEET
	86 of 140
CONTRACT	PROJECT
R-37741	1400760

PRINT DATE: 2/20/19
PLOT SCALE: 1:1 EDIT DATE: 7/12/11 - 4:48 PM EDITED BY: KUPSHAW DRAWING FILE: P:\516036-1\ACAD\10 X-SECS\RD_X-SECS SHEET_PRS19N_05_01.DWG

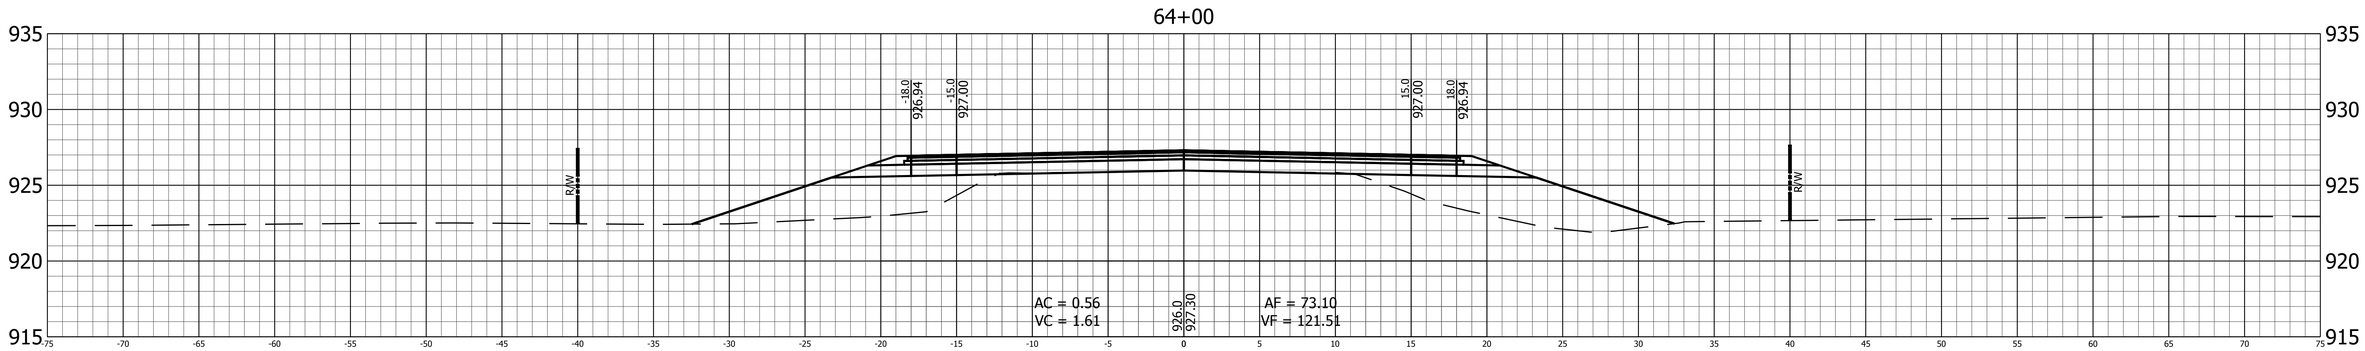

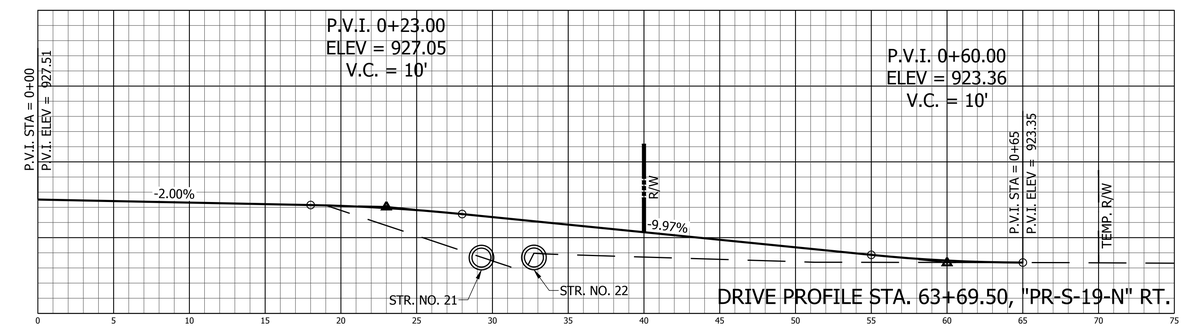

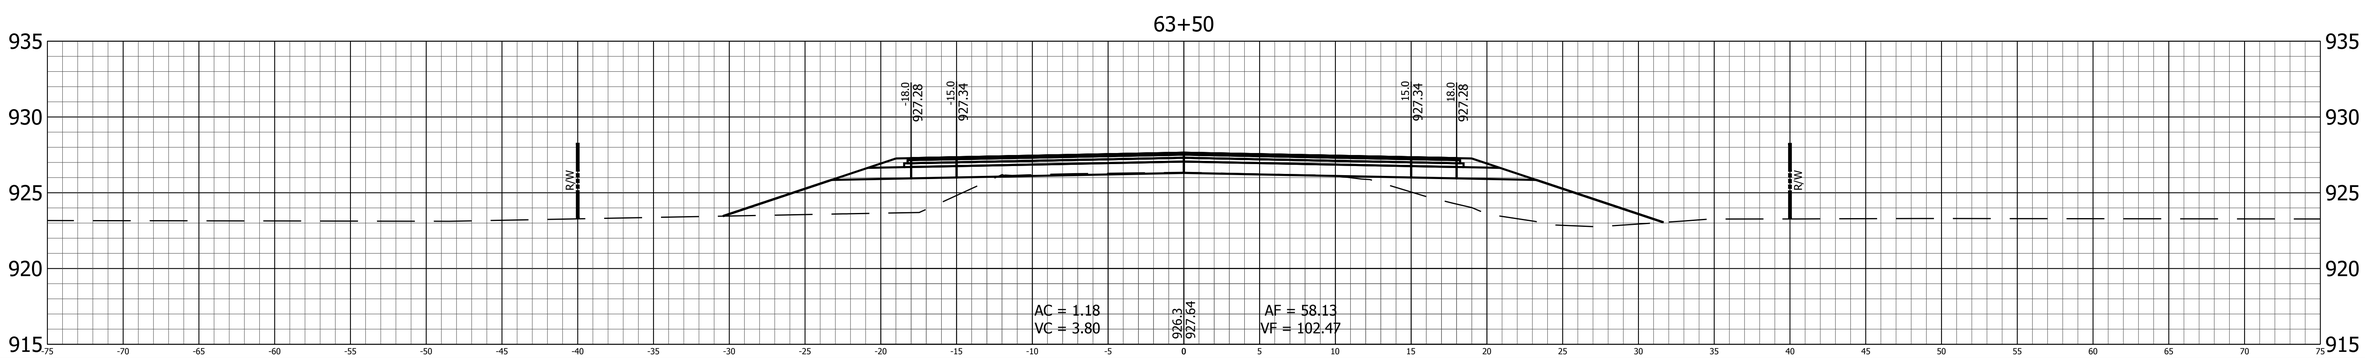

RECOMMENDED FOR APPROVAL _____ DESIGN ENGINEER DATE	INDIANA DEPARTMENT OF TRANSPORTATION	HORIZONTAL SCALE: 1" = 5' / BRIDGE FILE: N/A / VERTICAL SCALE: 1" = 5' / DESIGNATION: 1400760
DESIGNED: B.C.F. / DRAWN: K.R.U. / CHECKED: R.D.S. / CHECKED: B.C.F.	CROSS SECTIONS LINE "PR-S-19-N"	SURVEY BOOK / SHEET: 87 of 140 / CONTRACT: R-37741 / PROJECT: 1400760

PRINT DATE: 2/20/19
PLOT SCALE: 1:1 EDIT DATE: 7/12/11 - 4:48 PM EDITED BY: KJPSHAW DRAWING FILE: P:\516036-1\ACAD\10 X-SECS\RD_XSEC SHEET_PRS19N_05_01.DWG

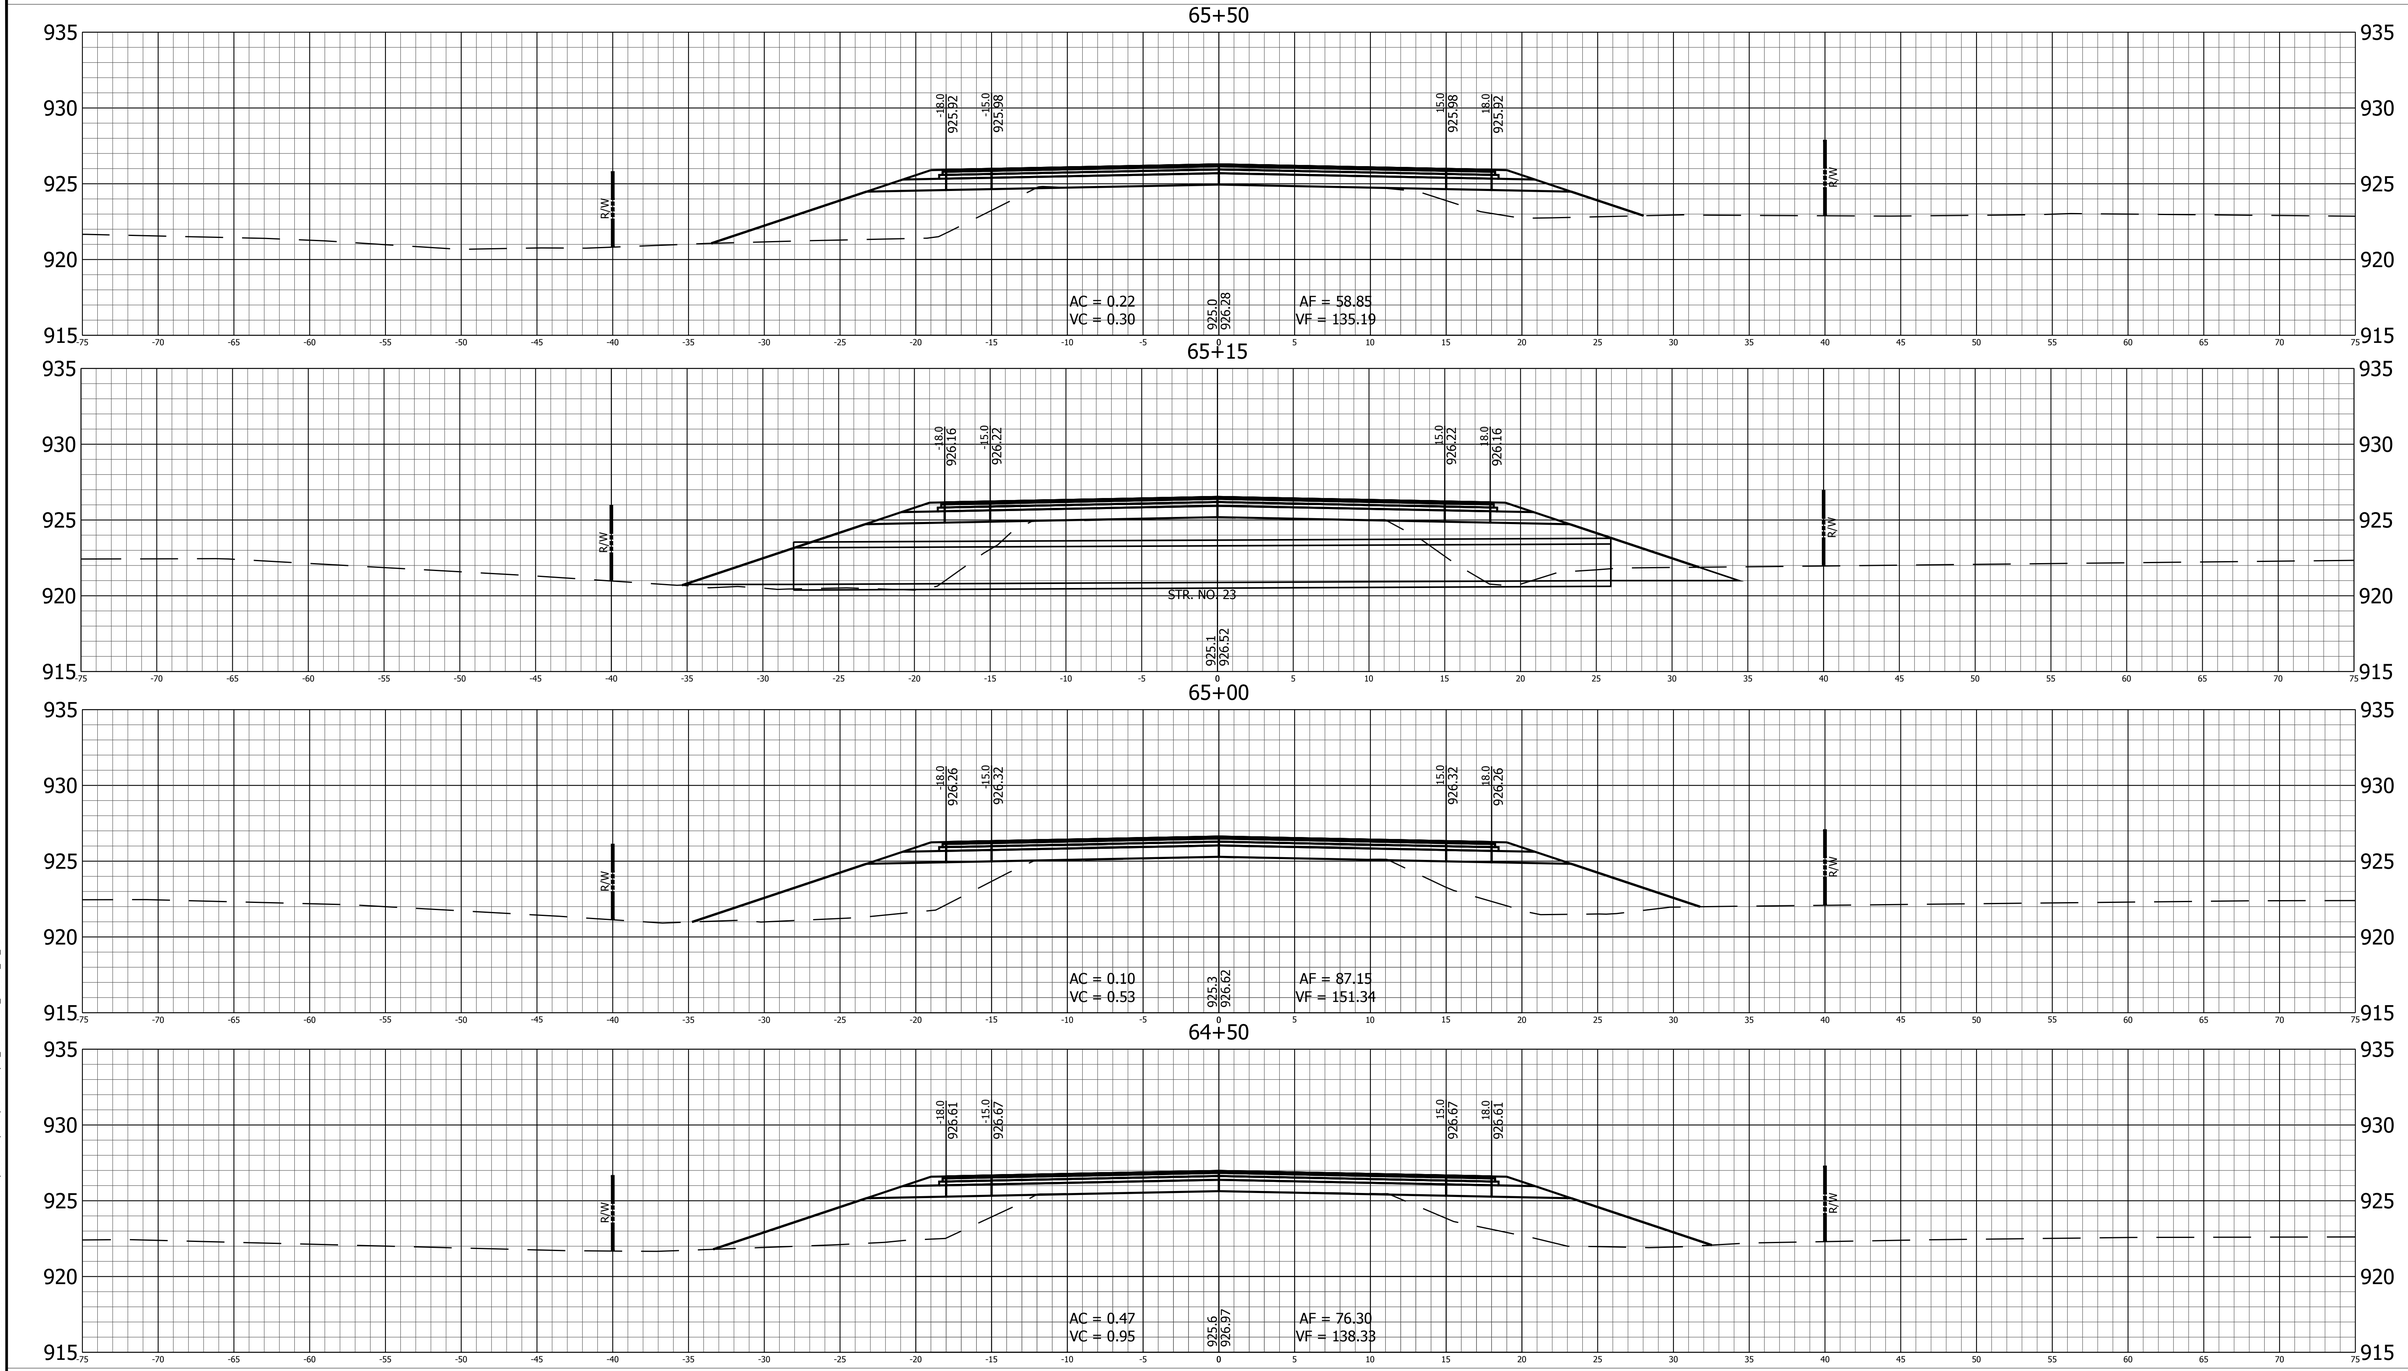

RECOMMENDED FOR APPROVAL

DESIGN ENGINEER DATE

DESIGNED: B.C.F. DRAWN: K.R.U.

CHECKED: R.D.S. CHECKED: B.C.F.

INDIANA
DEPARTMENT OF TRANSPORTATION

CROSS SECTIONS
LINE "PR-S-19-N"

HORIZONTAL SCALE	BRIDGE FILE
1" = 5'	N/A
VERTICAL SCALE	DESIGNATION
1" = 5'	1400760
SURVEY BOOK	SHEET
	88 of 140
CONTRACT	PROJECT
R-37741	1400760

PRINT DATE: 2/20/19
PLOT SCALE: 1:1 EDIT DATE: 7/12/11 - 4:48 PM EDITED BY: KUPSHAW DRAWING FILE: P:\516036-1\ACAD\10 X-SECS\RD_XSEC SHEET_PRS19N_05_01.DWG

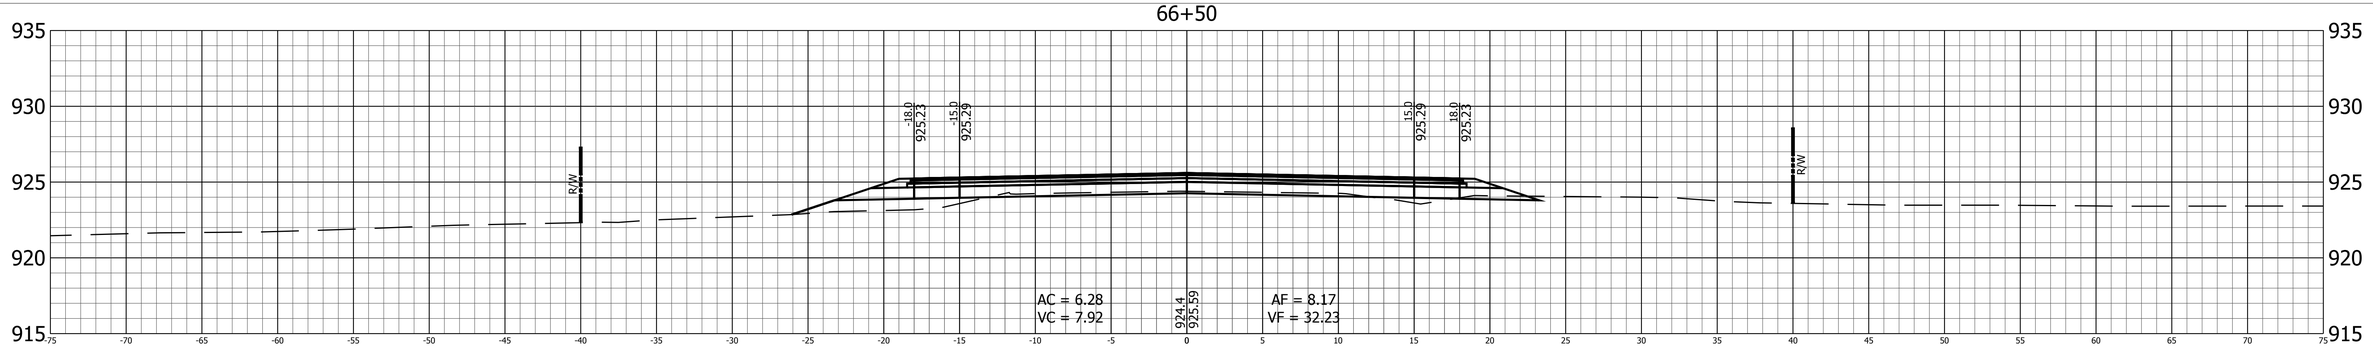

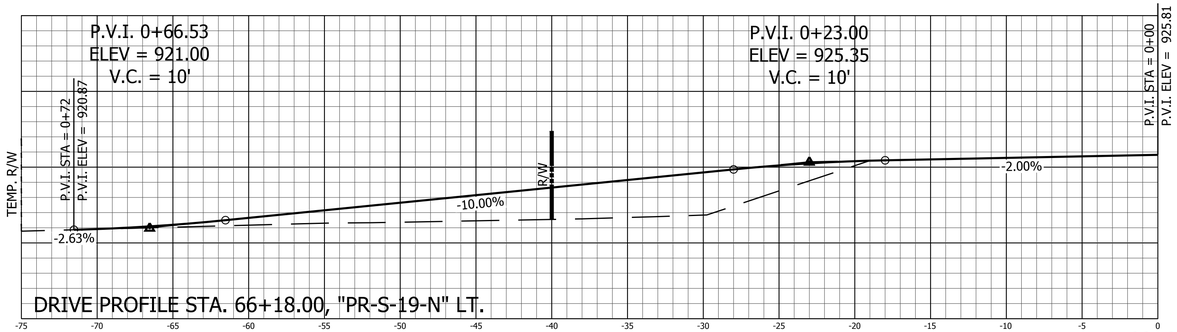

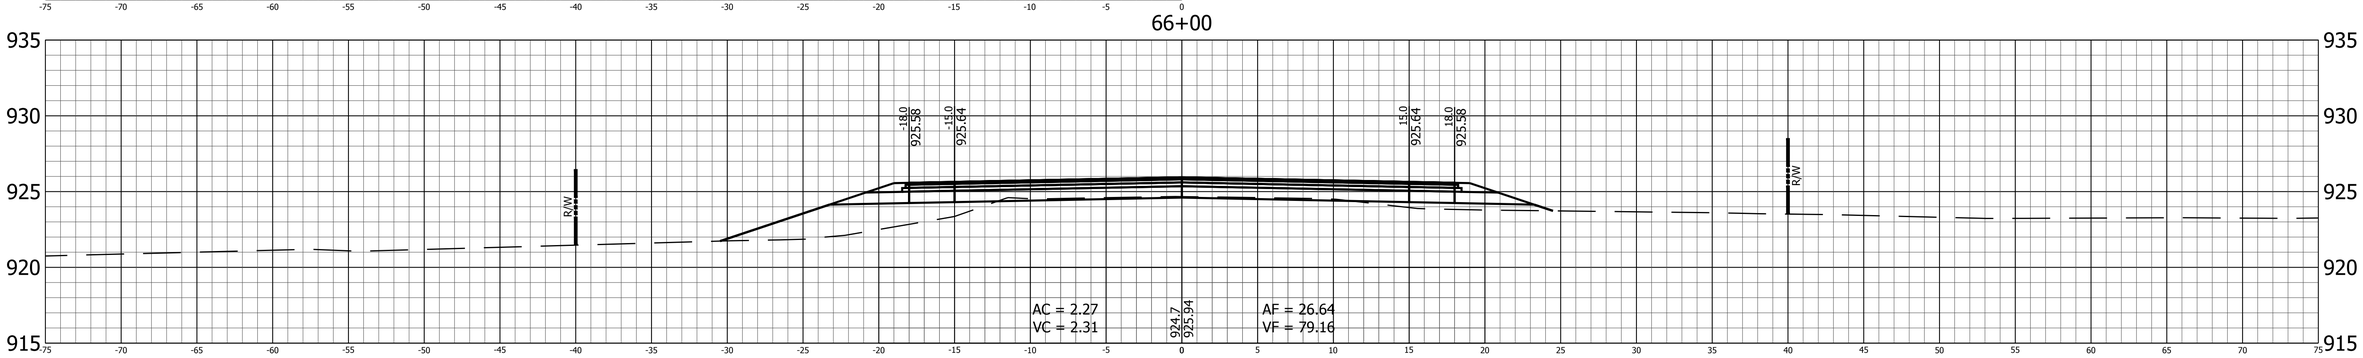

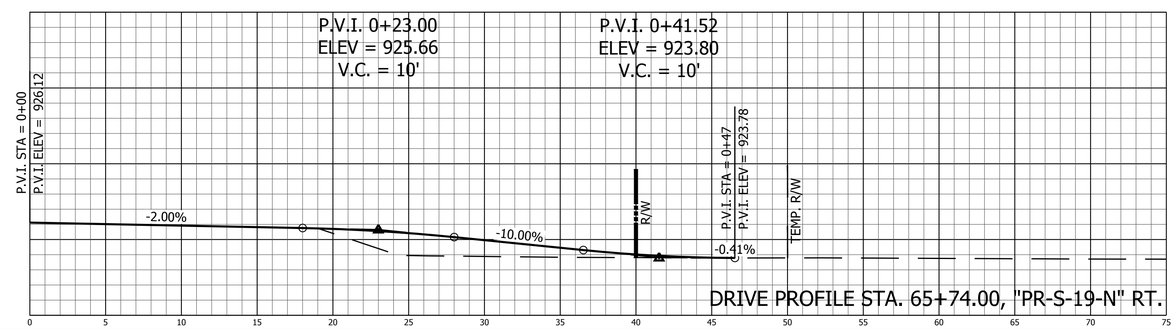

RECOMMENDED FOR APPROVAL

DESIGN ENGINEER DATE

DESIGNED: B.C.F. DRAWN: K.R.U.

CHECKED: R.D.S. CHECKED: B.C.F.

INDIANA
DEPARTMENT OF TRANSPORTATION

CROSS SECTIONS
LINE "PR-S-19-N"

HORIZONTAL SCALE	BRIDGE FILE
1" = 5'	N/A
VERTICAL SCALE	DESIGNATION
1" = 5'	1400760
SURVEY BOOK	SHEET
	89 of 140
CONTRACT	PROJECT
R-37741	1400760

PRINT DATE: 2/20/19
PLOT SCALE: 1:1 EDIT DATE: 7/12/11 - 4:48 PM EDITED BY: KUPSHAW DRAWING FILE: P:\516036-1\ACAD\10 X-SECS\RD_XSEC SHEET_PRS19N_05_01.DWG

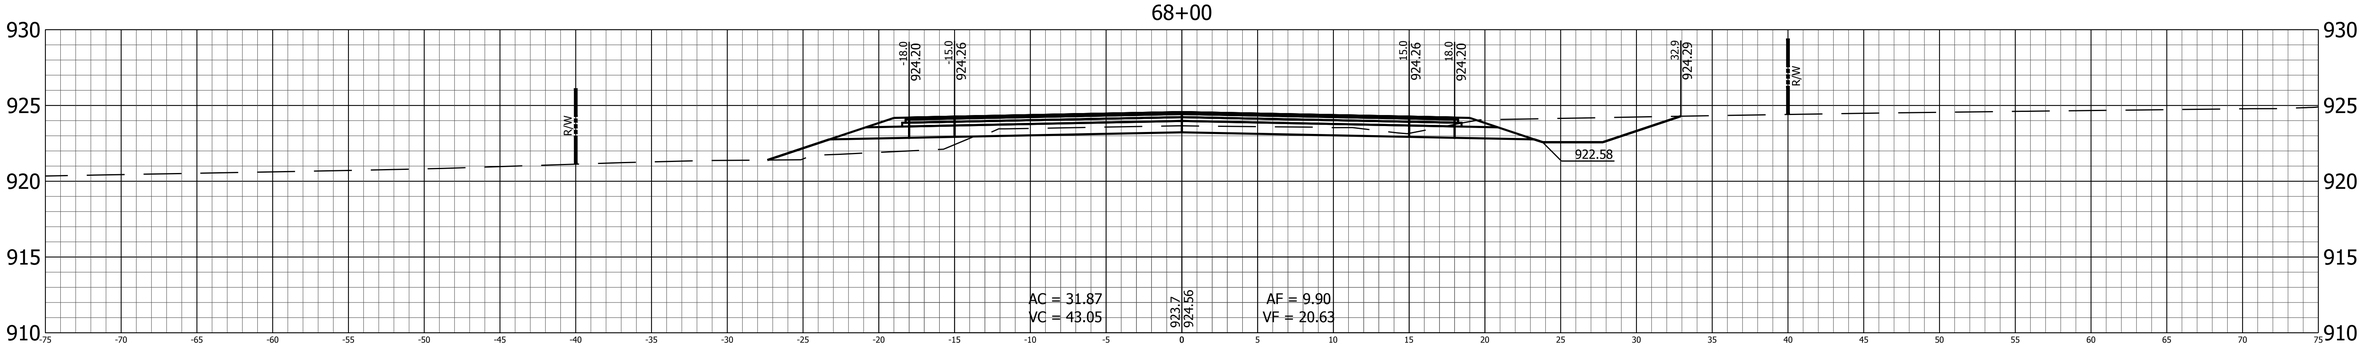

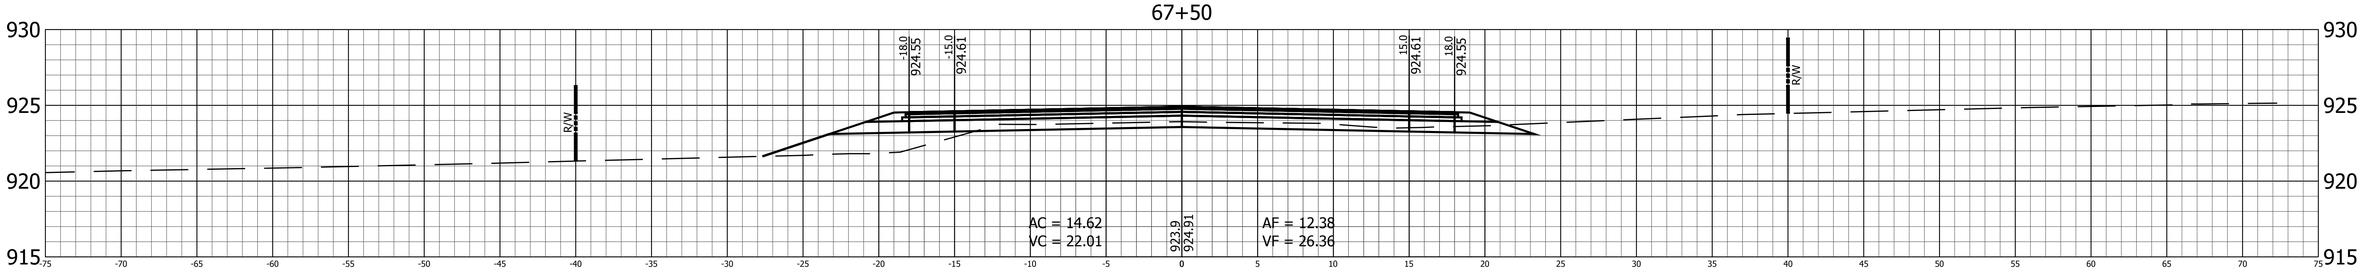

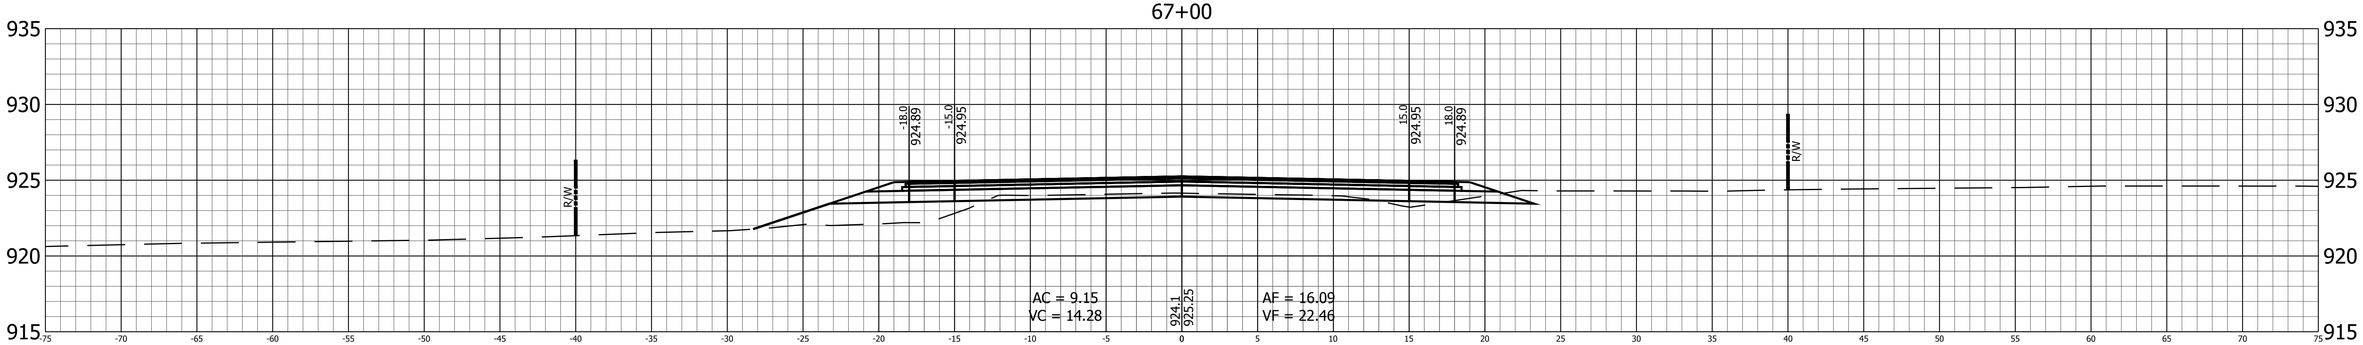

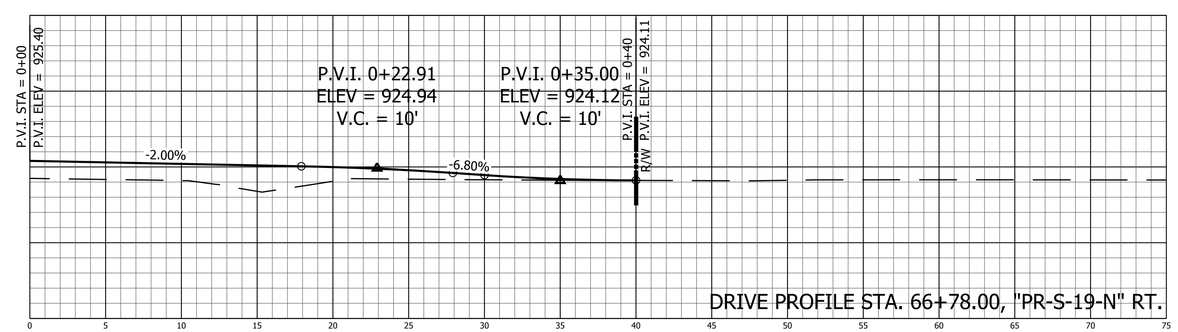

RECOMMENDED FOR APPROVAL

DESIGN ENGINEER DATE

DESIGNED: B.C.F. DRAWN: K.R.U.

CHECKED: R.D.S. CHECKED: B.C.F.

INDIANA
DEPARTMENT OF TRANSPORTATION

CROSS SECTIONS
LINE "PR-S-19-N"

HORIZONTAL SCALE	BRIDGE FILE
1" = 5'	N/A
VERTICAL SCALE	DESIGNATION
1" = 5'	1400760
SURVEY BOOK	SHEET
	90 of 140
CONTRACT	PROJECT
R-37741	1400760

PRINT DATE: 2/20/19
PLOT SCALE: 1:1 EDIT DATE: 7/12/11 - 4:48 PM EDITED BY: KUPSHAW DRAWING FILE: P:\516036-1\ACAD\10 X-SECS\RD_XSEC SHEET_PRS19N_05_01.DWG

69+50

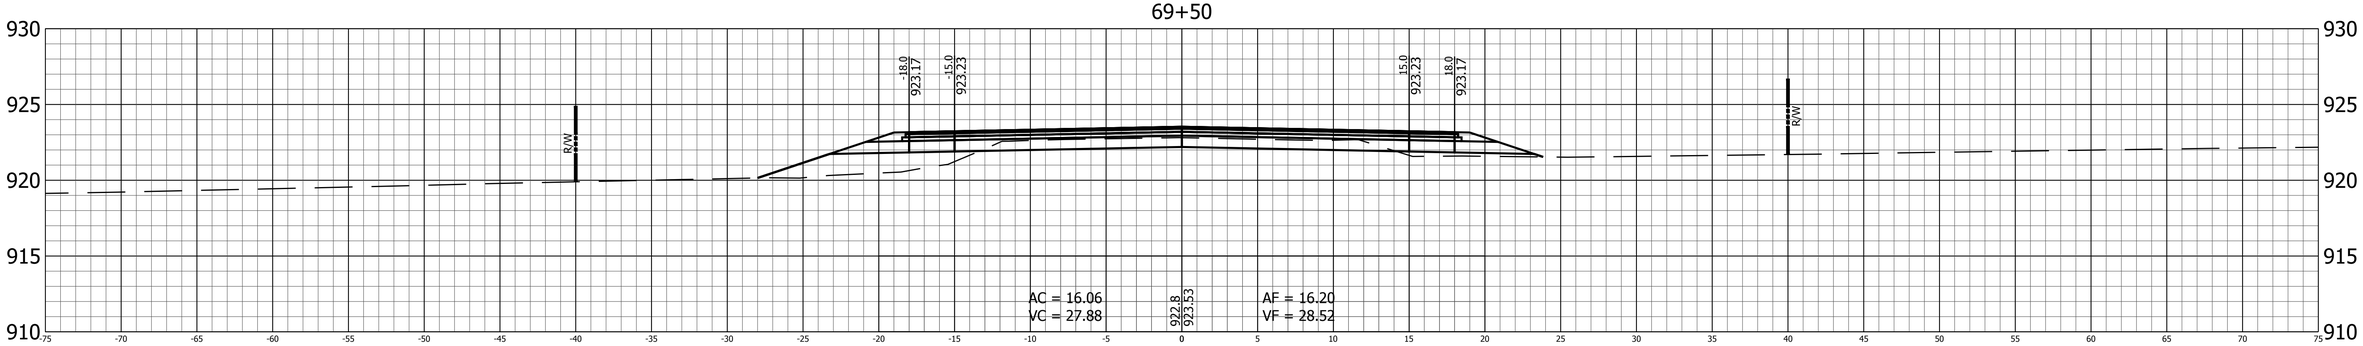

69+00

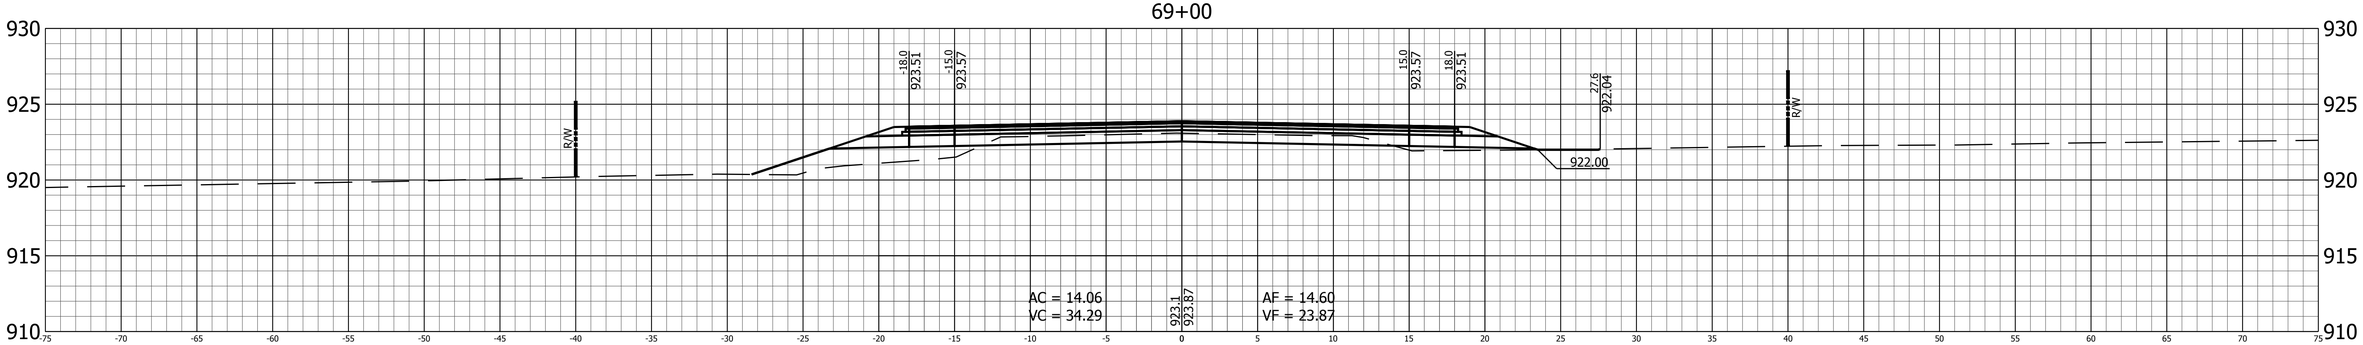

68+50

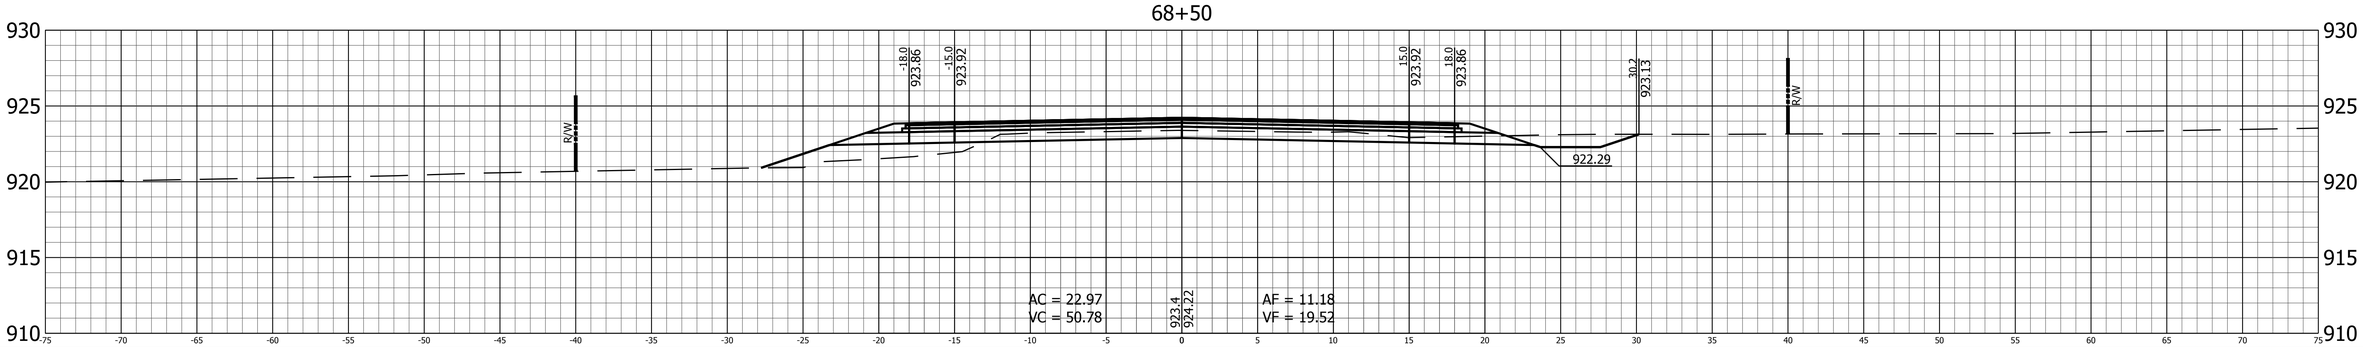

PRINT DATE: 2/20/19
PLOT SCALE: 1:1 EDIT DATE: 7/12/11 - 4:48 PM EDITED BY: KUPSHAW DRAWING FILE: P:\516036-1\ACAD\10 X-SECS\RD_XSEC SHEET_PRS19N_05_01.DWG

RECOMMENDED FOR APPROVAL

DESIGN ENGINEER DATE

DESIGNED: B.C.F. DRAWN: K.R.U.

CHECKED: R.D.S. CHECKED: B.C.F.

INDIANA
DEPARTMENT OF TRANSPORTATION

CROSS SECTIONS
LINE "PR-S-19-N"

HORIZONTAL SCALE	BRIDGE FILE
1" = 5'	N/A
VERTICAL SCALE	DESIGNATION
1" = 5'	1400760
SURVEY BOOK	SHEET
	91 of 140
CONTRACT	PROJECT
R-37741	1400760

71+00

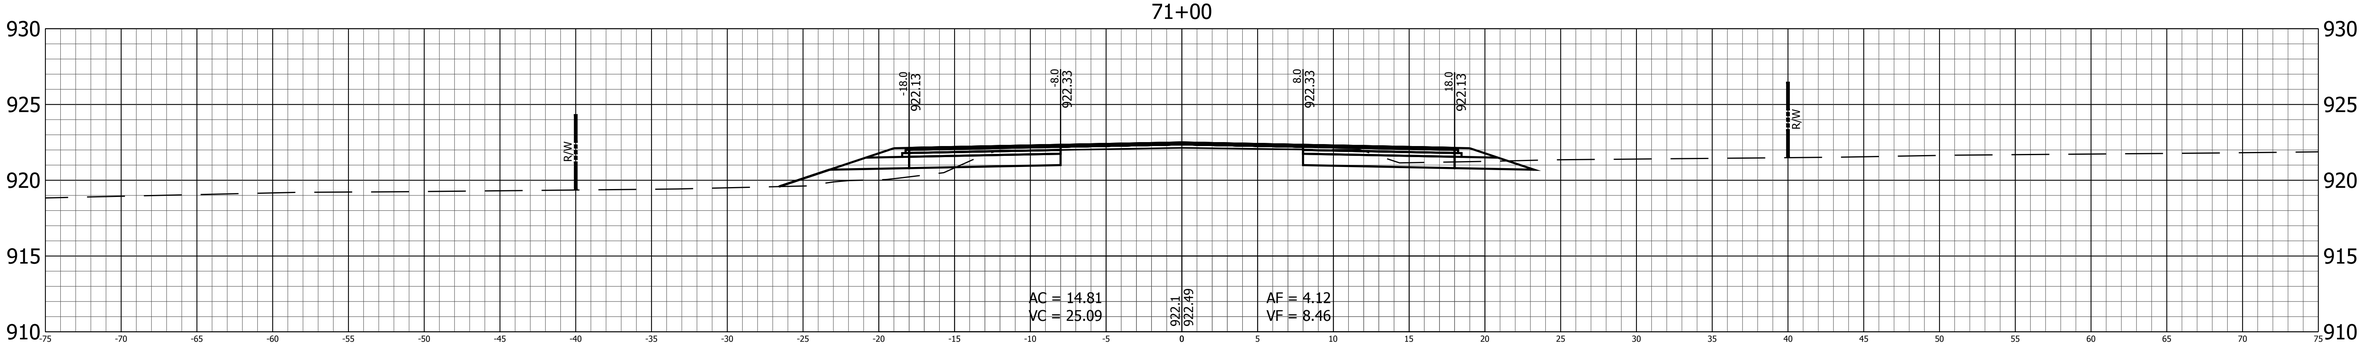

70+50

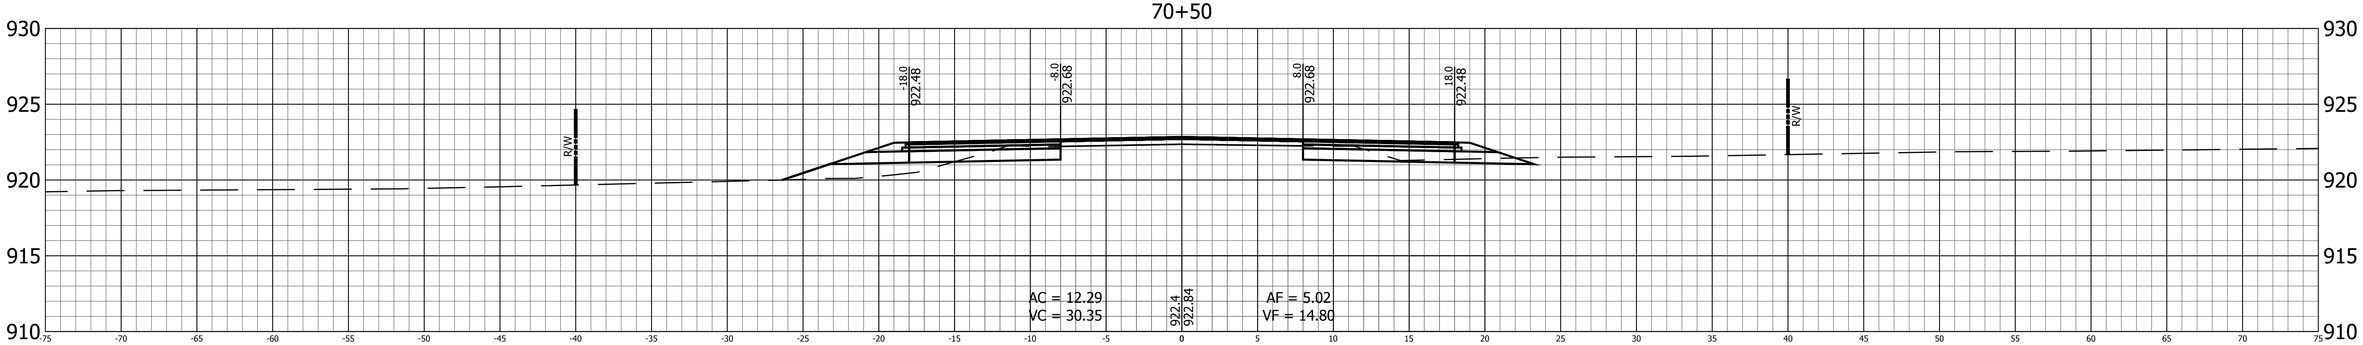

70+00

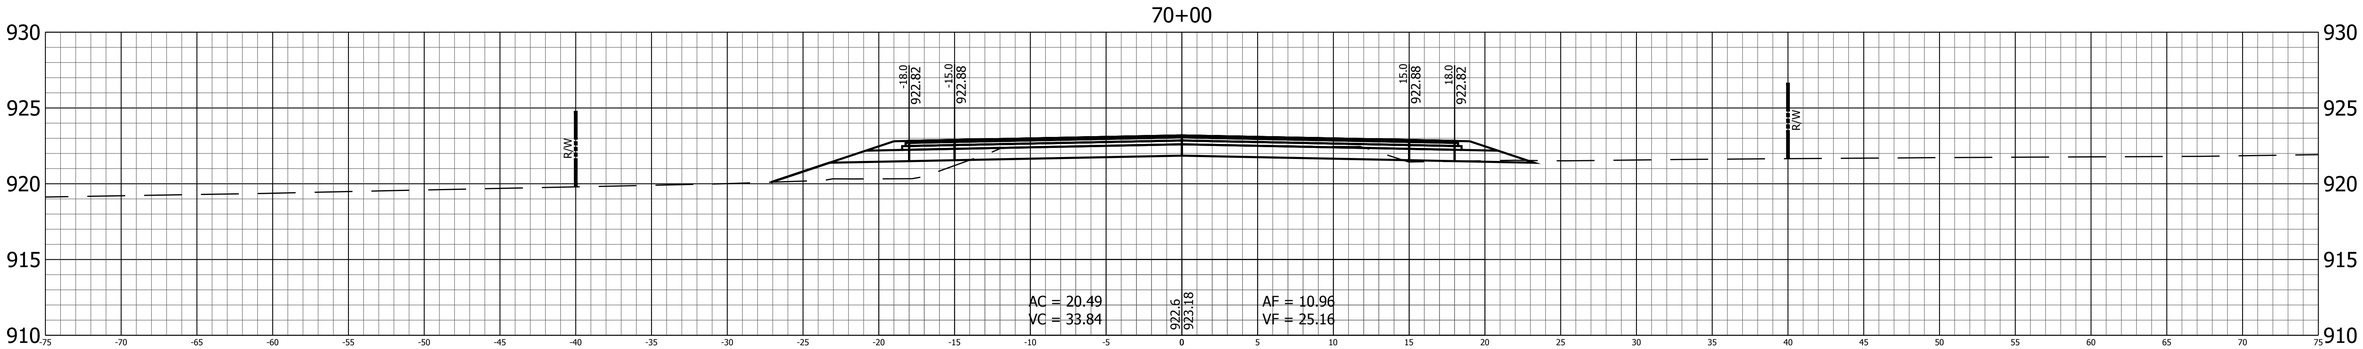

RECOMMENDED FOR APPROVAL

DESIGN ENGINEER DATE

DESIGNED: B.C.F. DRAWN: K.R.U.

CHECKED: R.D.S. CHECKED: B.C.F.

INDIANA
DEPARTMENT OF TRANSPORTATION

CROSS SECTIONS
LINE "PR-S-19-N"

HORIZONTAL SCALE	BRIDGE FILE
1" = 5'	N/A
VERTICAL SCALE	DESIGNATION
1" = 5'	1400760
SURVEY BOOK	SHEET
	92 of 140
CONTRACT	PROJECT
R-37741	1400760

PRINT DATE: 2/20/19
PLOT SCALE: 1:1 EDIT DATE: 7/12/11 - 4:48 PM EDITED BY: KUPSHAW DRAWING FILE: P:\516036-1\ACAD\10 X-SECS\RD_XSEC SHEET_PRS19N_05_01.DWG

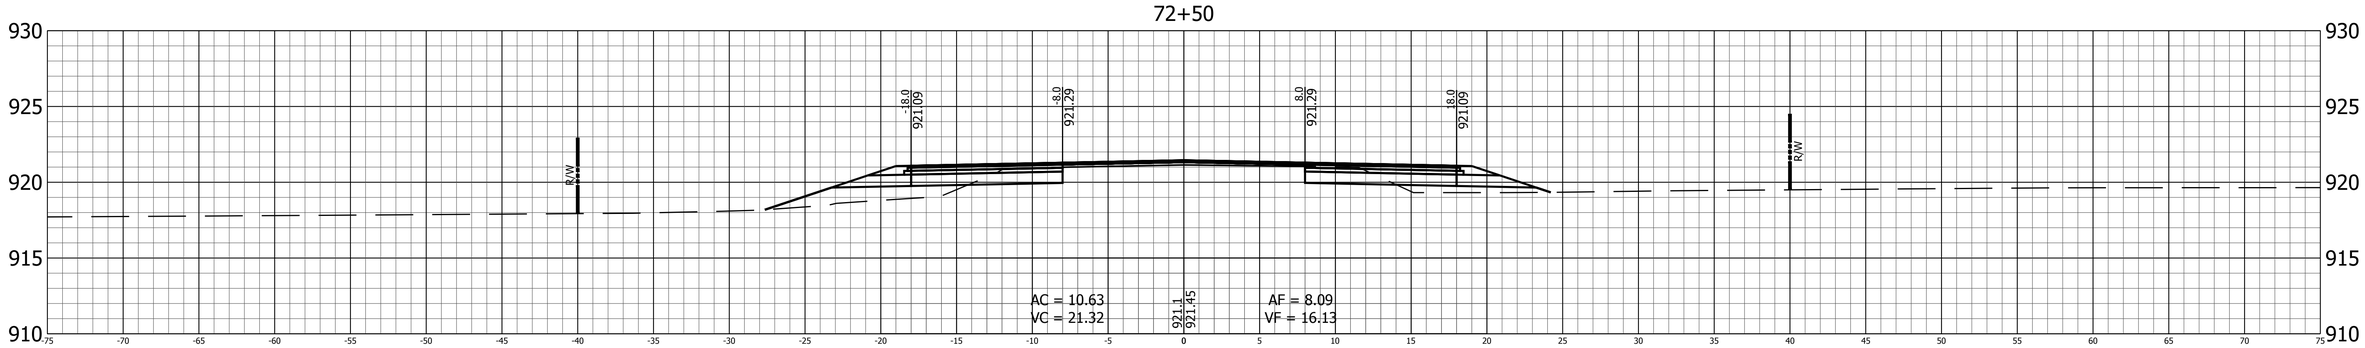

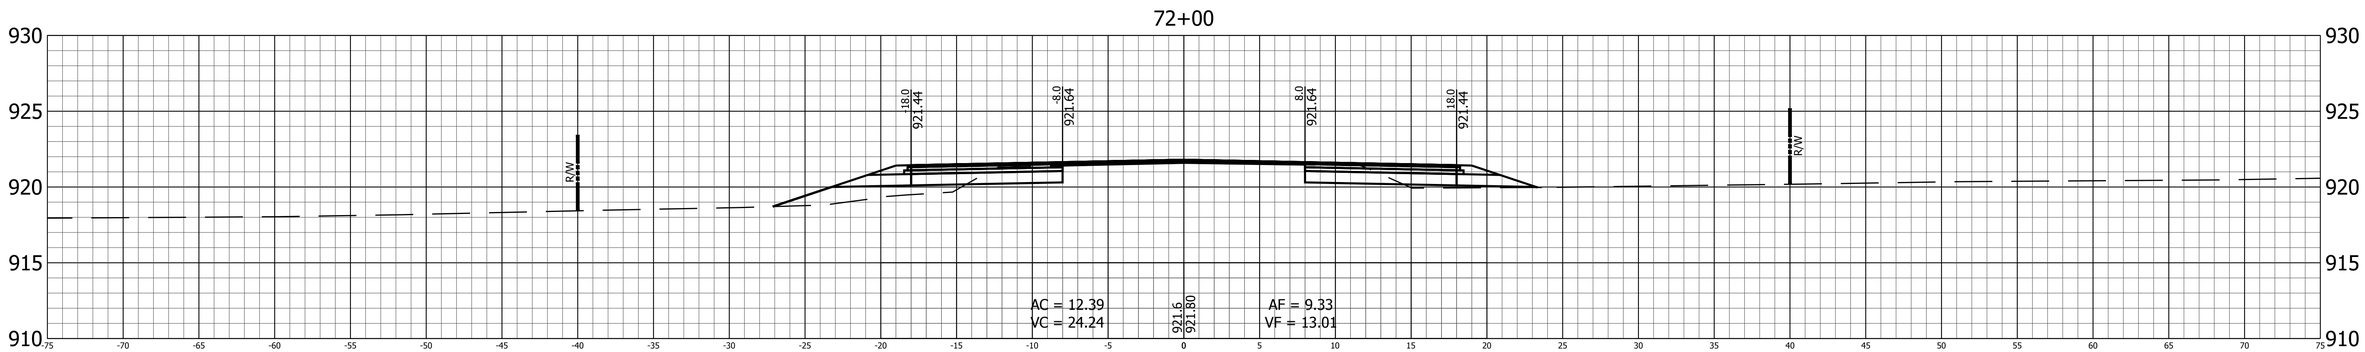

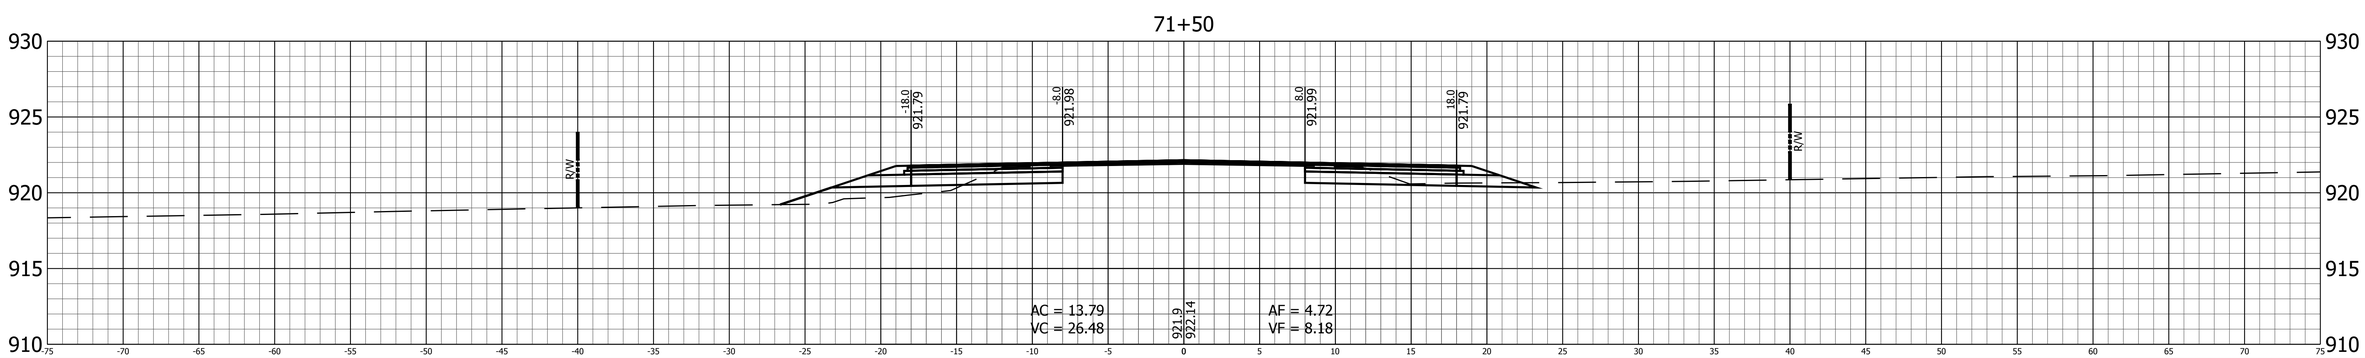

RECOMMENDED FOR APPROVAL

DESIGN ENGINEER DATE

DESIGNED: B.C.F. DRAWN: K.R.U.

CHECKED: R.D.S. CHECKED: B.C.F.

INDIANA
DEPARTMENT OF TRANSPORTATION

CROSS SECTIONS
LINE "PR-S-19-N"

HORIZONTAL SCALE	BRIDGE FILE
1" = 5'	N/A
VERTICAL SCALE	DESIGNATION
1" = 5'	1400760
SURVEY BOOK	SHEET
	93 of 140
CONTRACT	PROJECT
R-37741	1400760

PRINT DATE: 2/20/19
PLOT SCALE: 1:1 EDIT DATE: 7/12/11 - 4:48 PM EDITED BY: KUPSHAW DRAWING FILE: P:\516036-1\ACAD\10 X-SECS\RD_XSEC SHEET_PRS19N_05_01.DWG

74+00

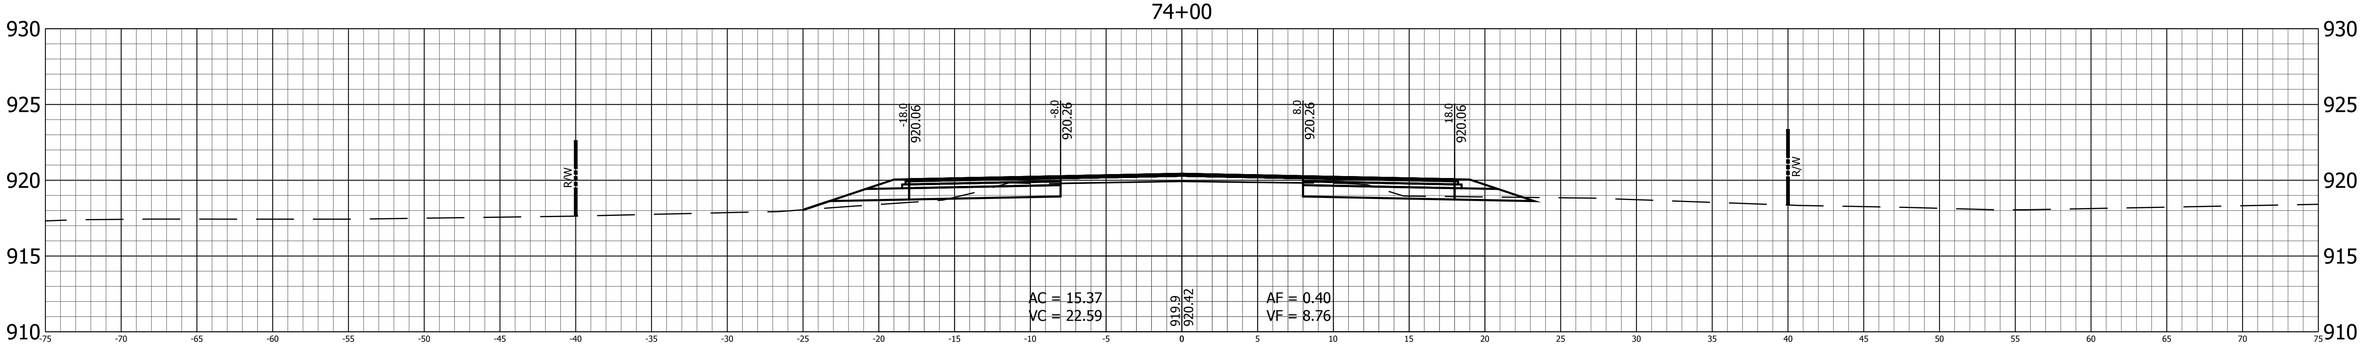

73+50

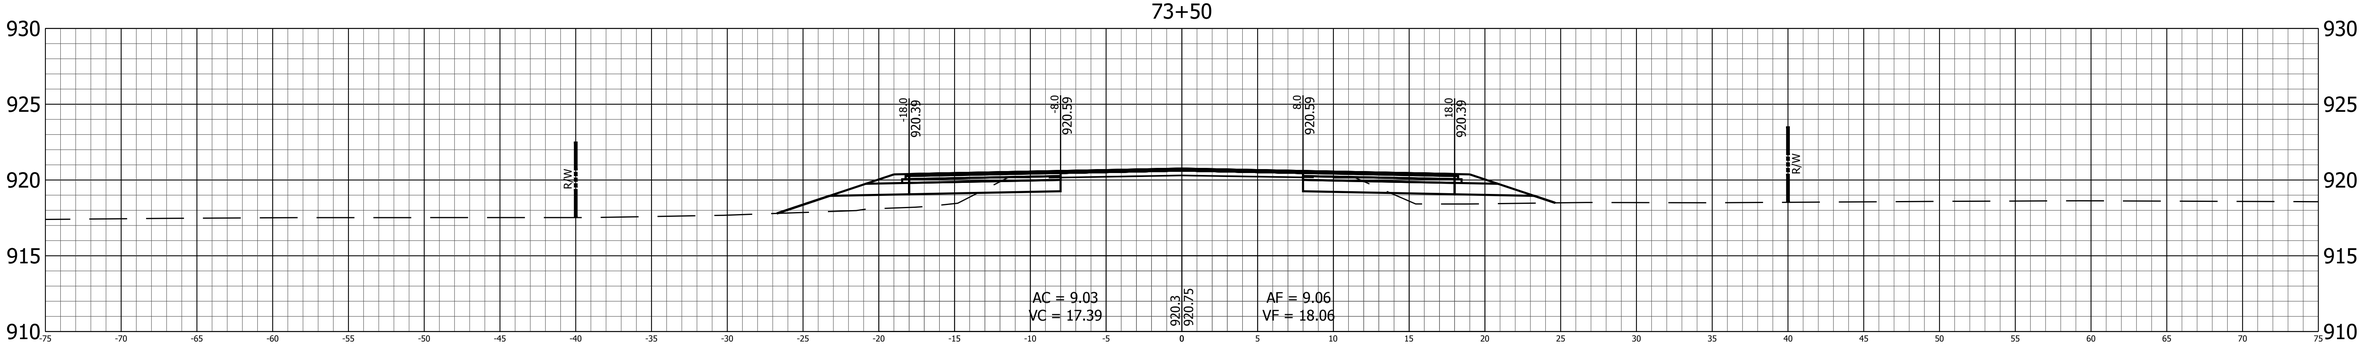

73+00

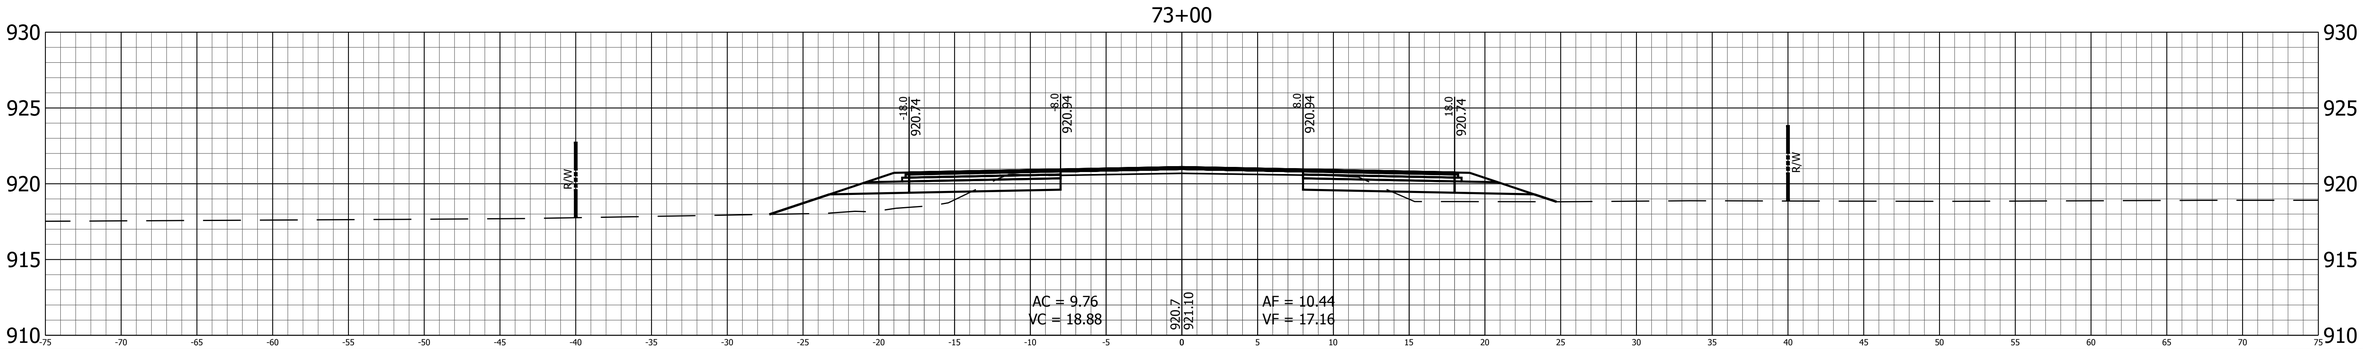

RECOMMENDED FOR APPROVAL

DESIGN ENGINEER DATE

DESIGNED: B.C.F. DRAWN: K.R.U.

CHECKED: R.D.S. CHECKED: B.C.F.

INDIANA
DEPARTMENT OF TRANSPORTATION

CROSS SECTIONS
LINE "PR-S-19-N"

HORIZONTAL SCALE	BRIDGE FILE
1" = 5'	N/A
VERTICAL SCALE	DESIGNATION
1" = 5'	1400760
SURVEY BOOK	SHEET
	94 of 140
CONTRACT	PROJECT
R-37741	1400760

PRINT DATE: 2/20/19
PLOT SCALE: 1:1 EDIT DATE: 7/12/11 - 4:48 PM EDITED BY: KUPSHAW DRAWING FILE: P:\516036-1\ACAD\10 X-SECS\RD_XSEC SHEET_PRS19N_05_01.DWG

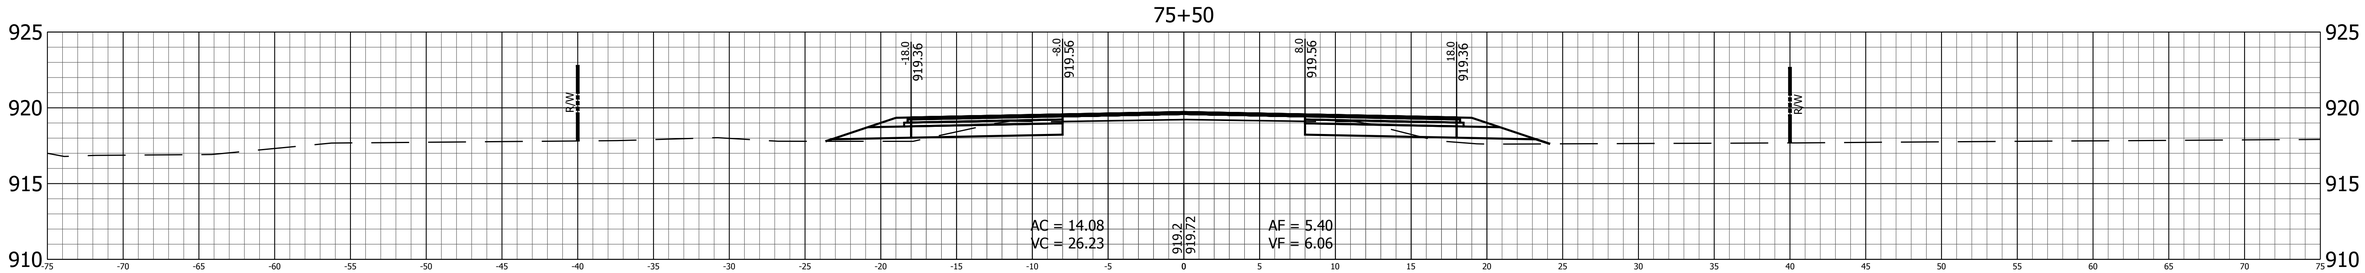

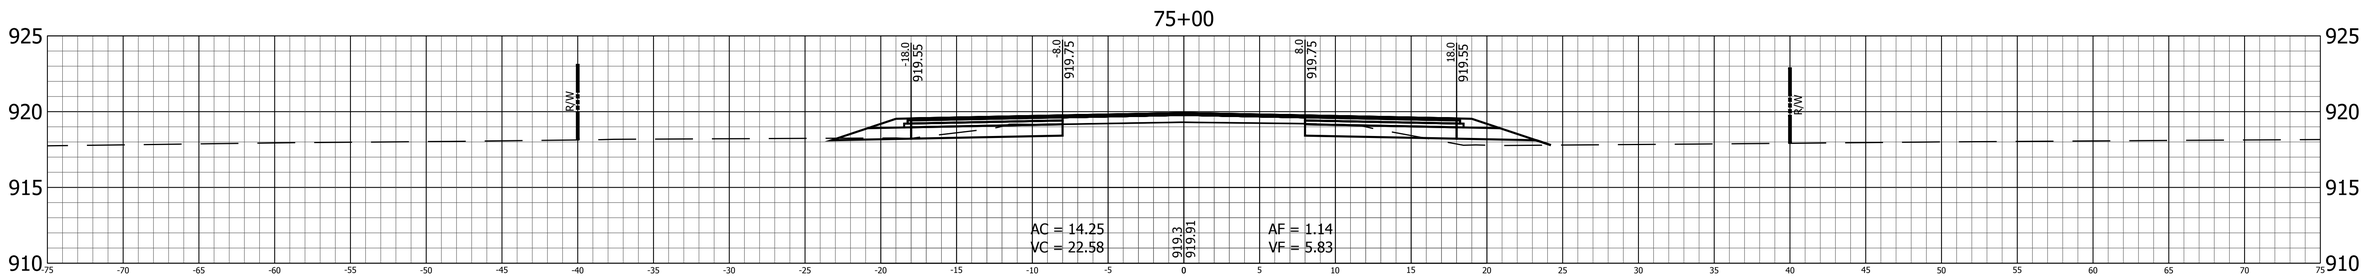

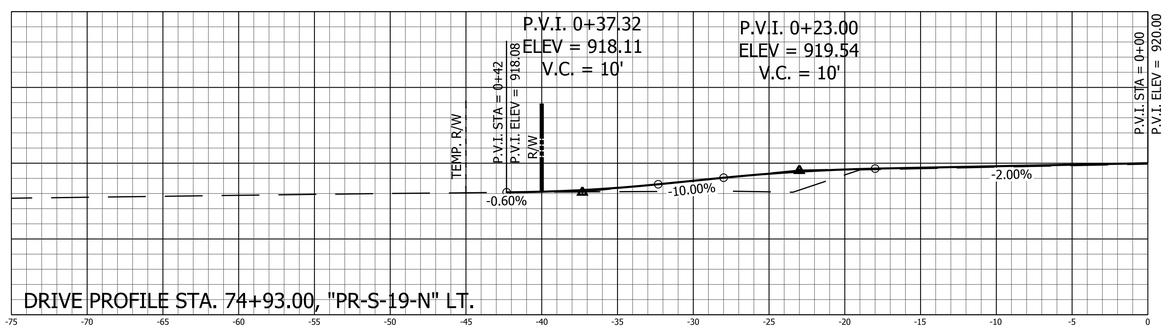

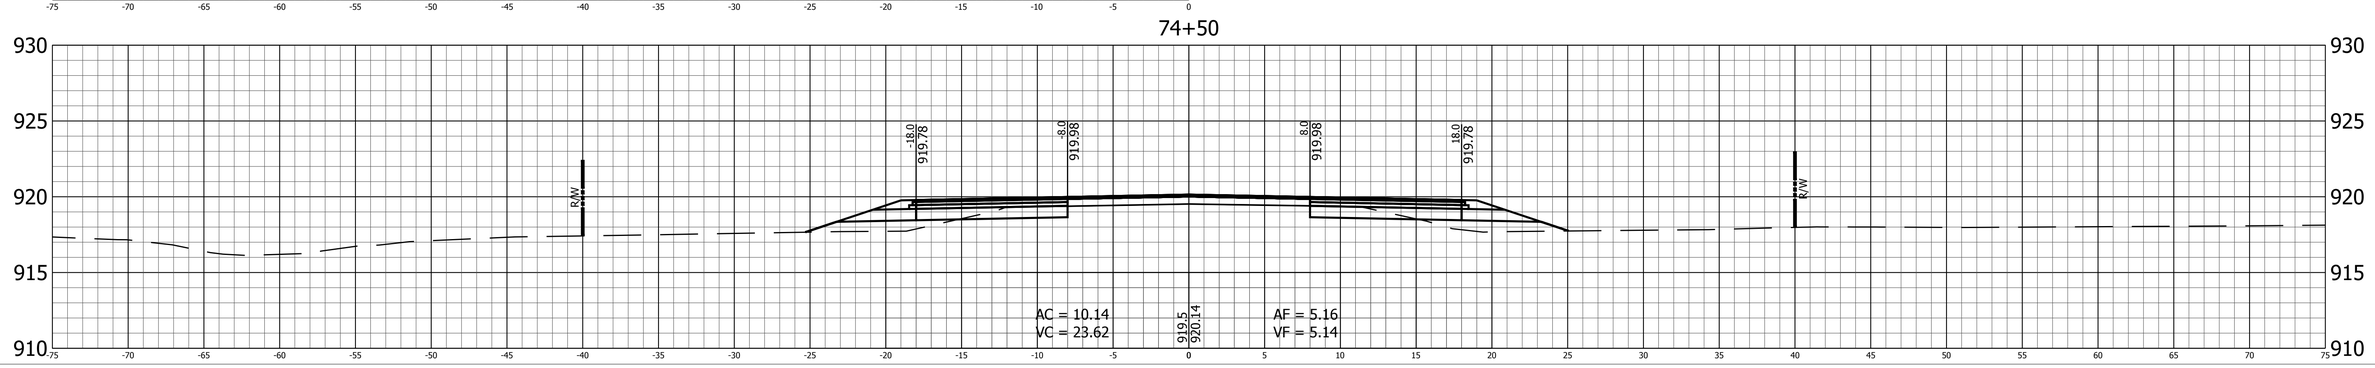

RECOMMENDED FOR APPROVAL

DESIGN ENGINEER DATE

DESIGNED: B.C.F. DRAWN: K.R.U.

CHECKED: R.D.S. CHECKED: B.C.F.

INDIANA
DEPARTMENT OF TRANSPORTATION

CROSS SECTIONS
LINE "PR-S-19-N"

HORIZONTAL SCALE	BRIDGE FILE
1" = 5'	N/A
VERTICAL SCALE	DESIGNATION
1" = 5'	1400760
SURVEY BOOK	SHEET
	95 of 140
CONTRACT	PROJECT
R-37741	1400760

PRINT DATE: 2/20/19
PLOT SCALE: 1:1 EDIT DATE: 7/12/11 - 4:48 PM EDITED BY: KUPSHAW DRAWING FILE: P:\516036-1\ACAD\10 X-SECS\RD_XSEC SHEET_PRS19N_05_01.DWG

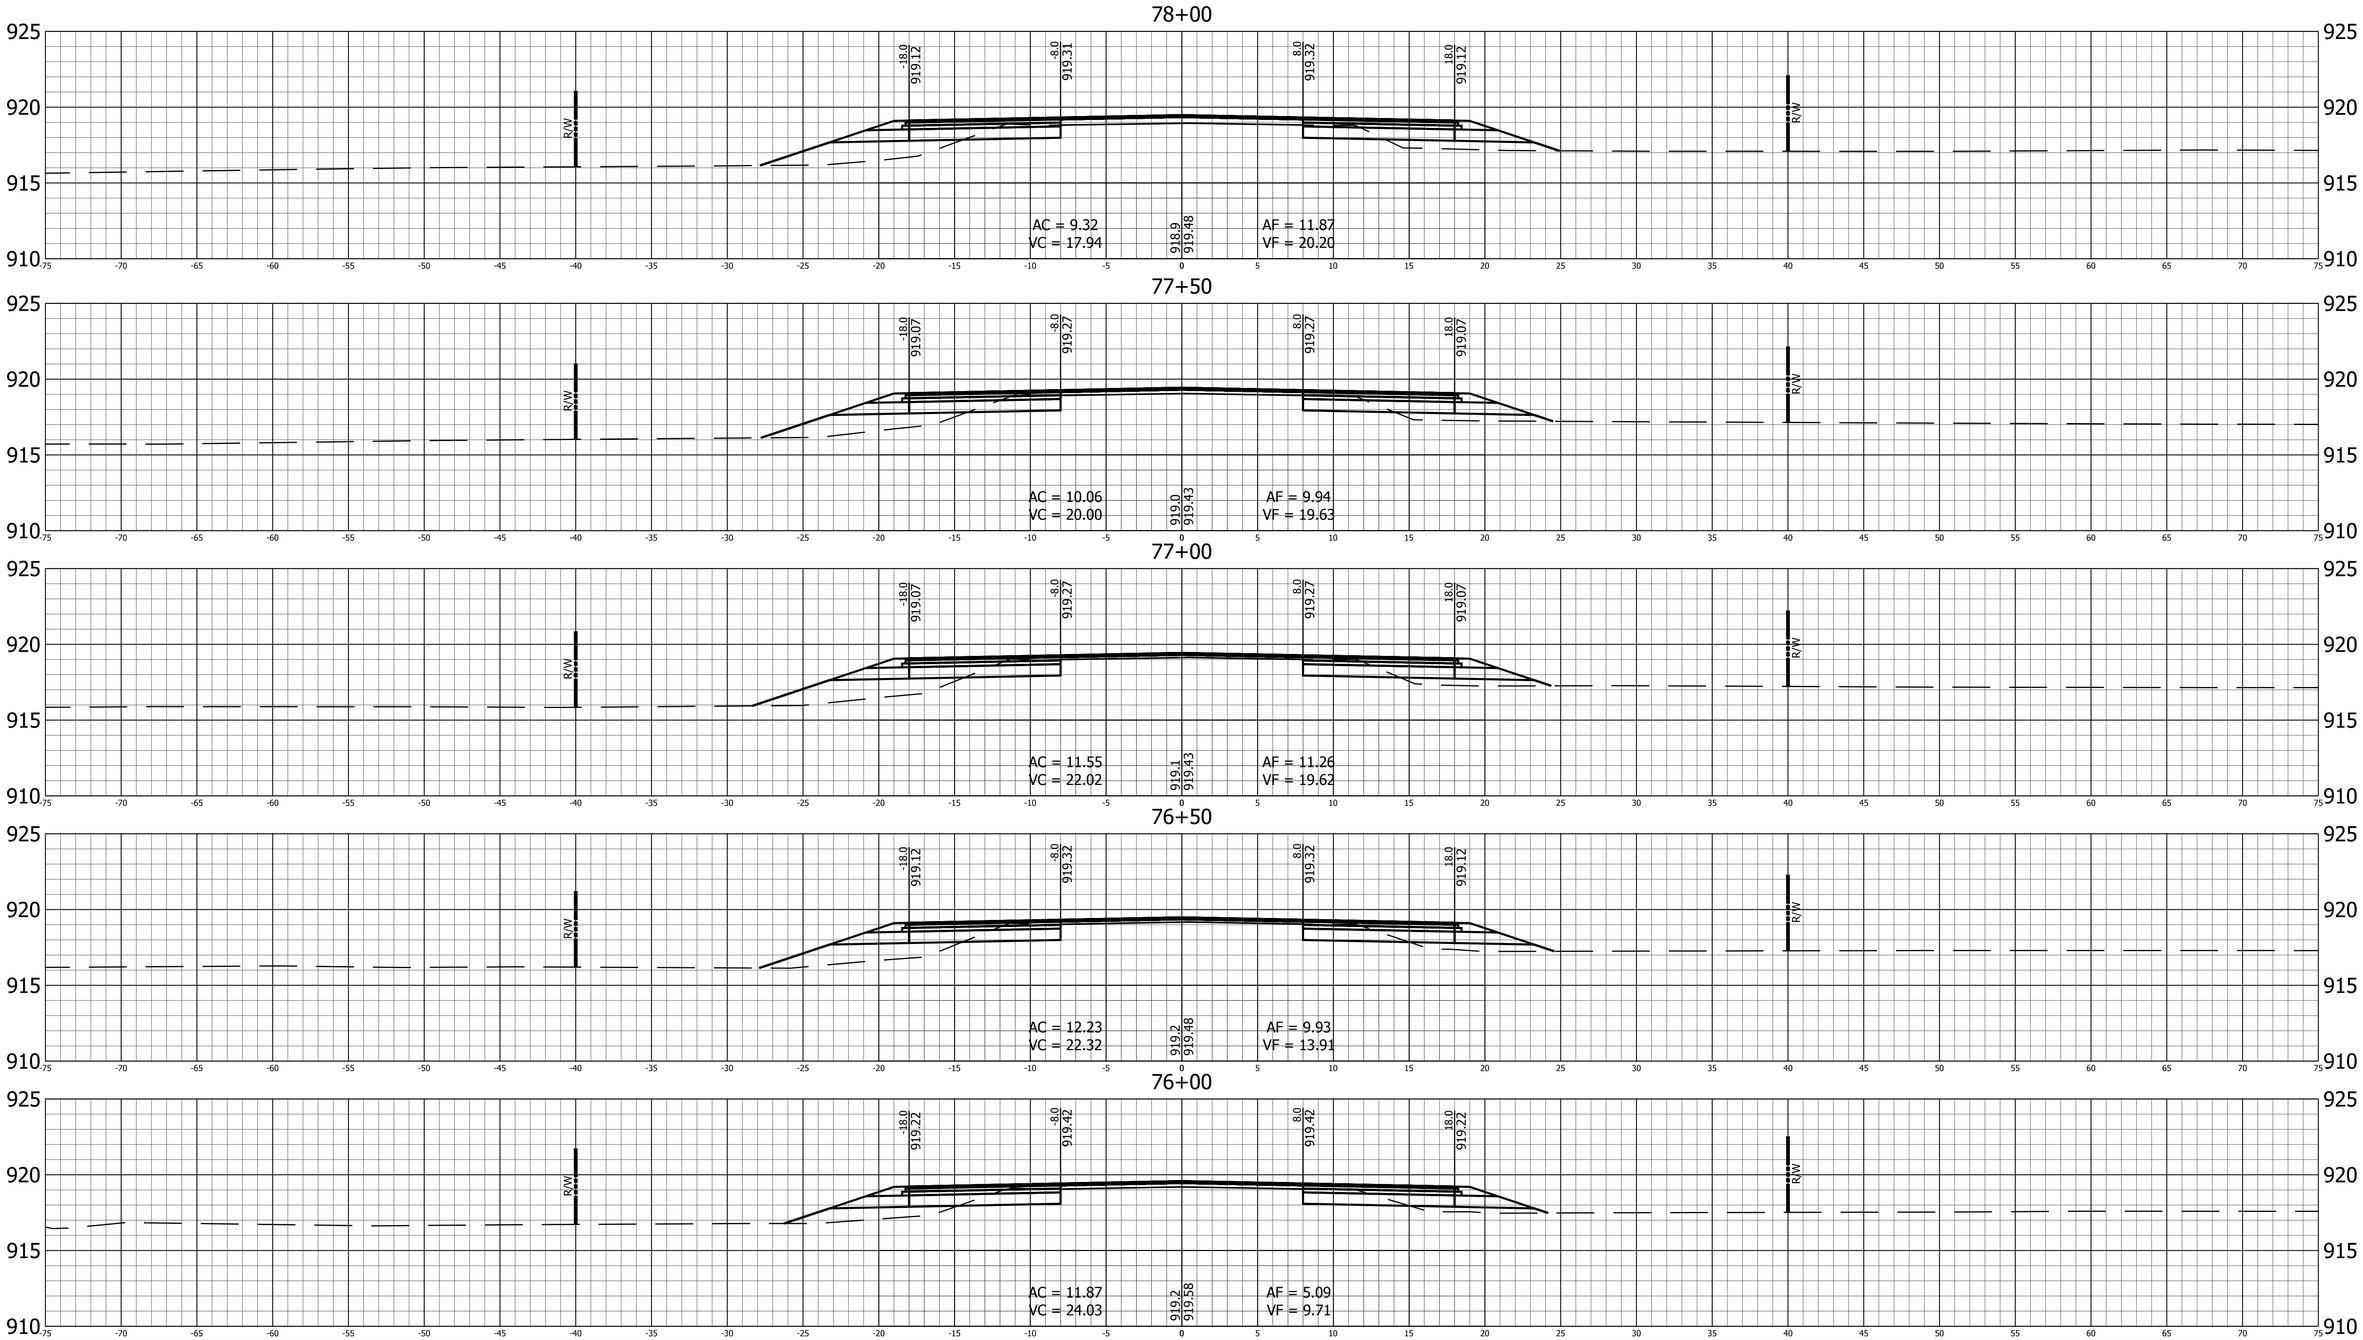

RECOMMENDED FOR APPROVAL

DESIGN ENGINEER DATE

DESIGNED: B.C.F. DRAWN: K.R.U.

CHECKED: R.D.S. CHECKED: B.C.F.

INDIANA
DEPARTMENT OF TRANSPORTATION

CROSS SECTIONS
LINE "PR-S-19-N"

HORIZONTAL SCALE	BRIDGE FILE
1" = 5'	N/A
VERTICAL SCALE	DESIGNATION
1" = 5'	1400760
SURVEY BOOK	SHEET
	96 of 140
CONTRACT	PROJECT
R-37741	1400760

PRINT DATE: 2/20/19
PLOT SCALE: 1:1 EDIT DATE: 7/12/11 - 4:48 PM EDITED BY: KUPSHAW DRAWING FILE: P:\516036-1\ACAD\10 X-SECS\RD_XSEC SHEET_PRS19N_05_01.DWG

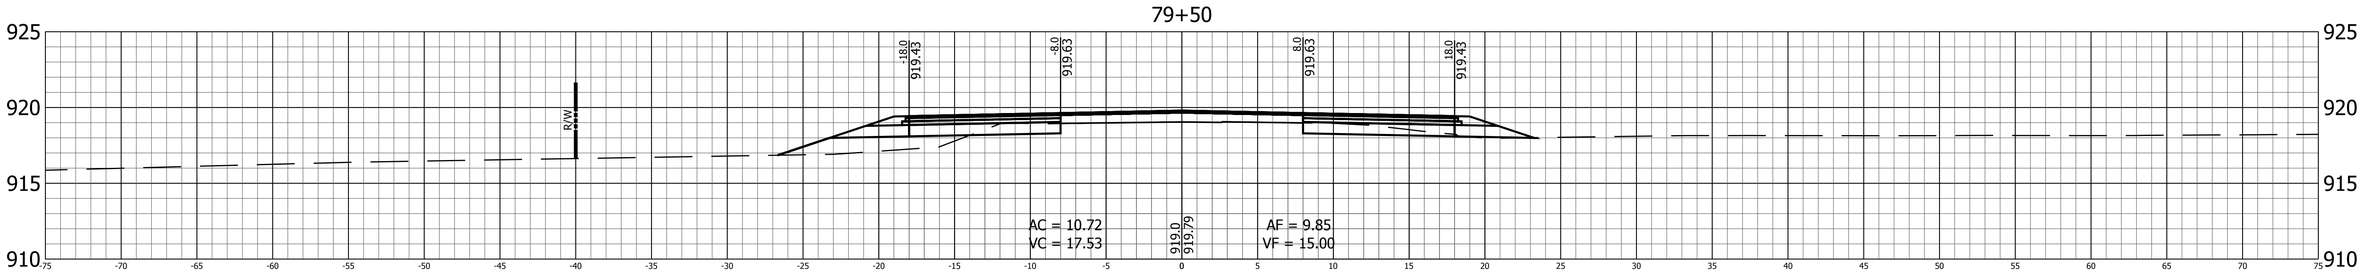

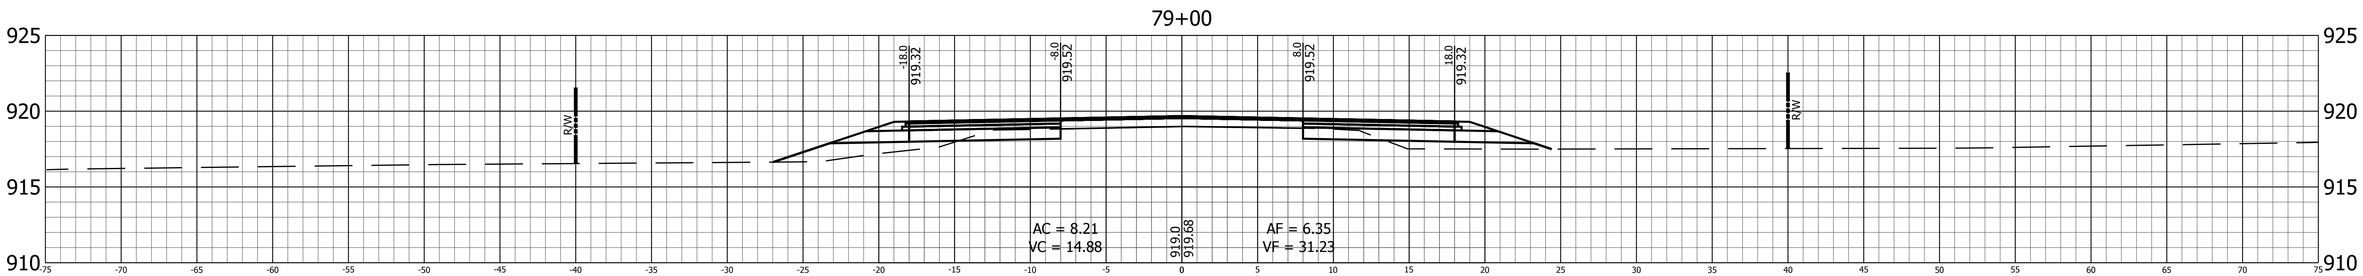

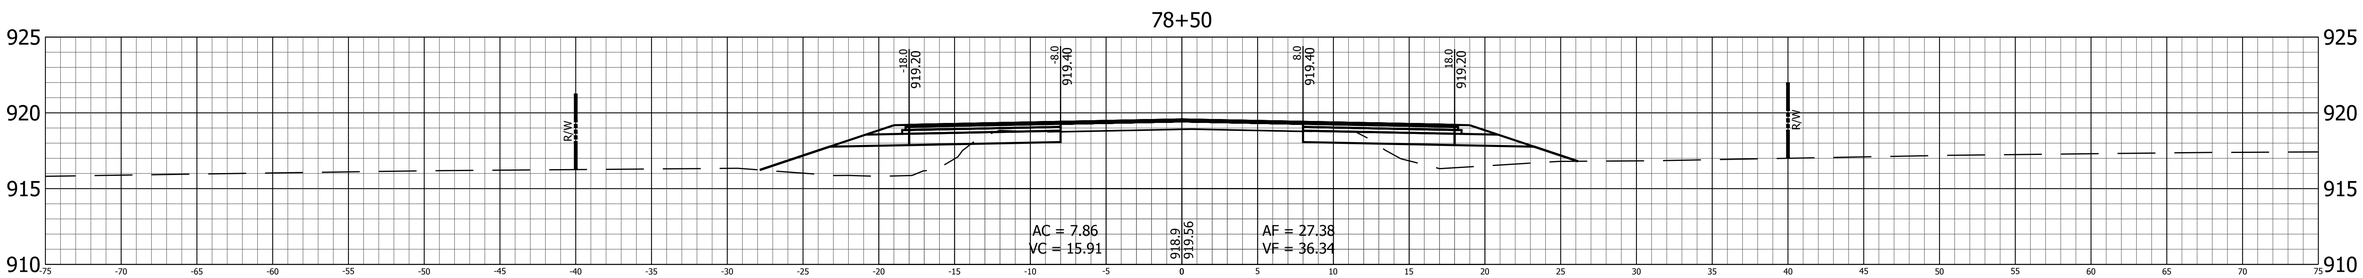

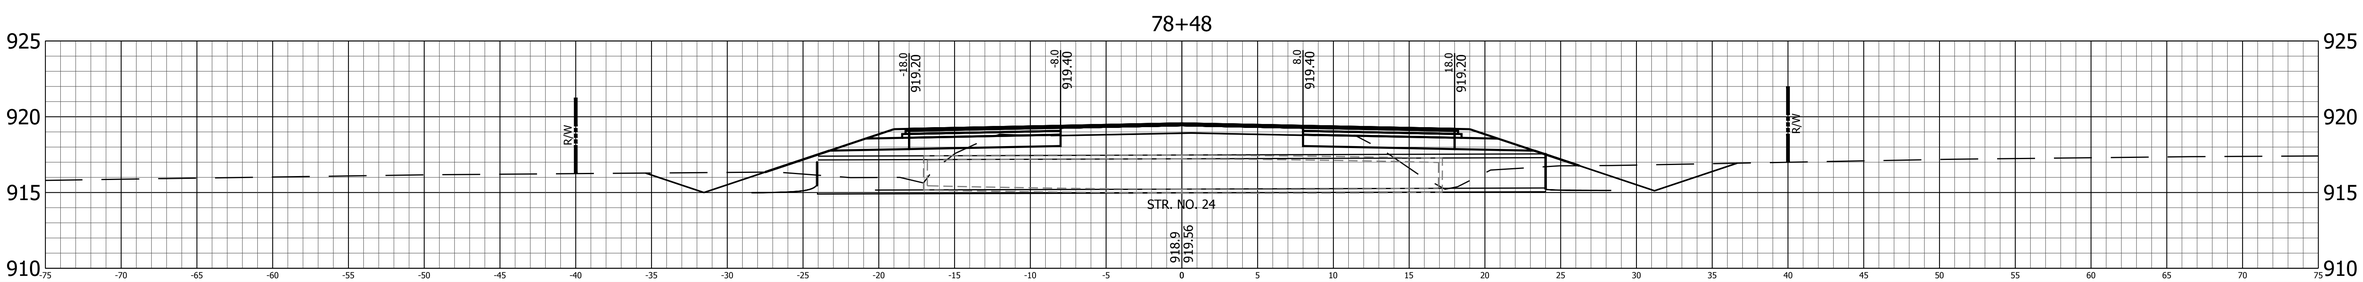

RECOMMENDED FOR APPROVAL

DESIGN ENGINEER DATE

DESIGNED: B.C.F. DRAWN: K.R.U.

CHECKED: R.D.S. CHECKED: B.C.F.

INDIANA
DEPARTMENT OF TRANSPORTATION

CROSS SECTIONS
LINE "PR-S-19-N"

HORIZONTAL SCALE	BRIDGE FILE
1" = 5'	N/A
VERTICAL SCALE	DESIGNATION
1" = 5'	1400760
SURVEY BOOK	SHEET
	97 of 140
CONTRACT	PROJECT
R-37741	1400760

PRINT DATE: 2/20/19
PLOT SCALE: 1:1 EDIT DATE: 7/12/11 - 4:48 PM EDITED BY: KUPSHAW DRAWING FILE: P:\516036-1\ACAD\10 X-SECS\RD_XSEC SHEET_PRS19N_05_01.DWG

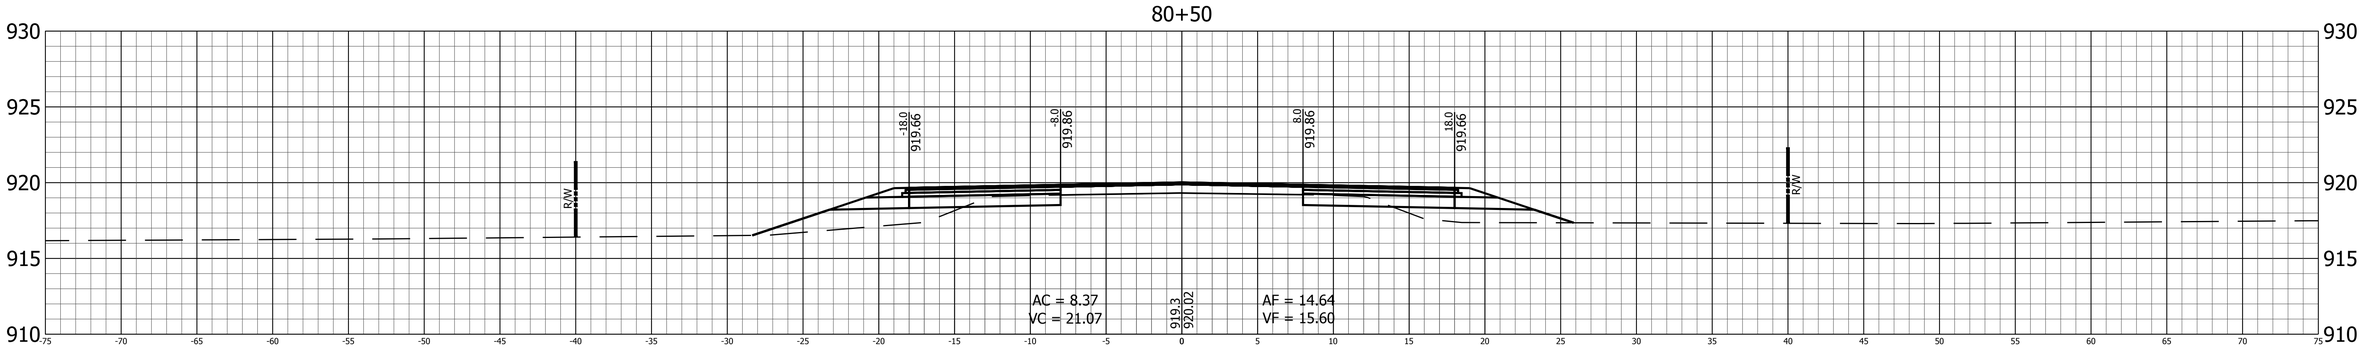

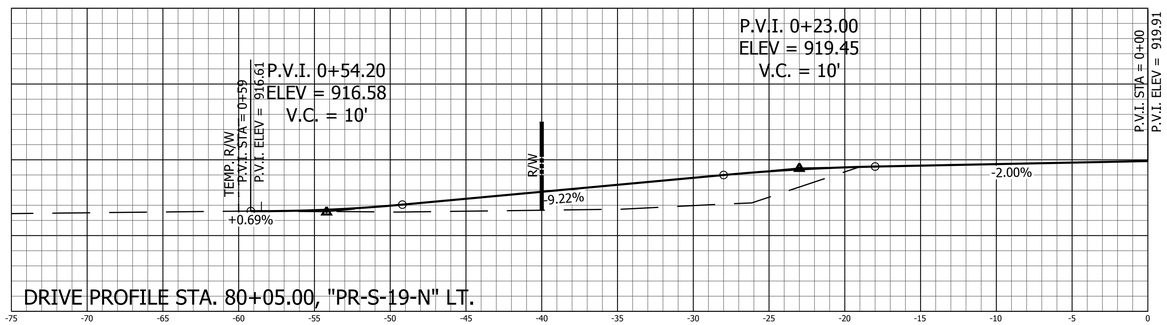

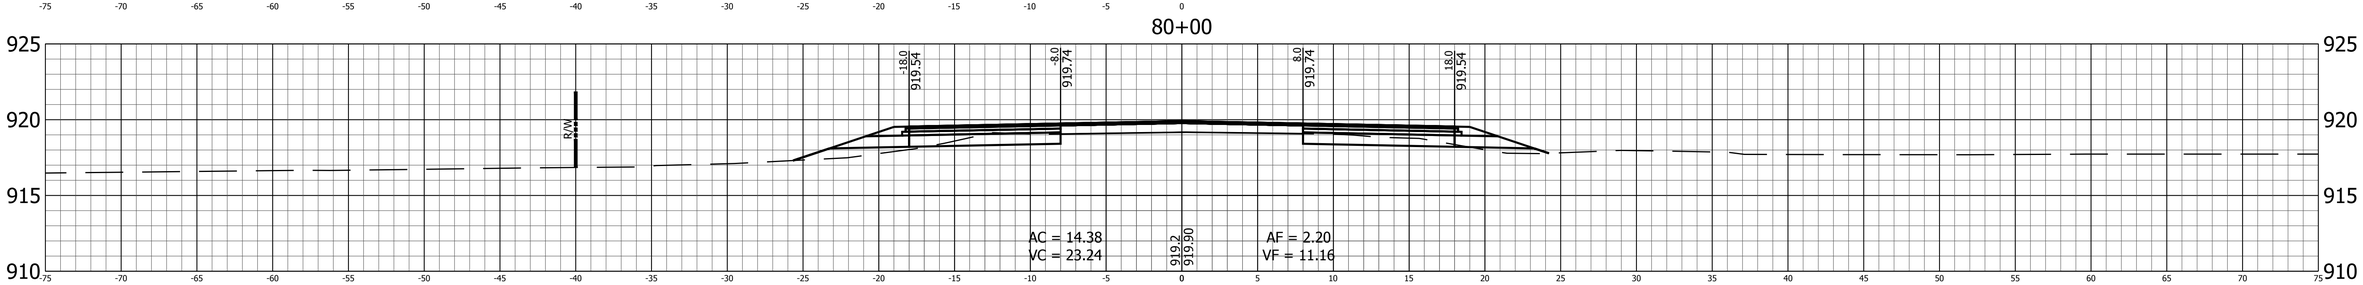

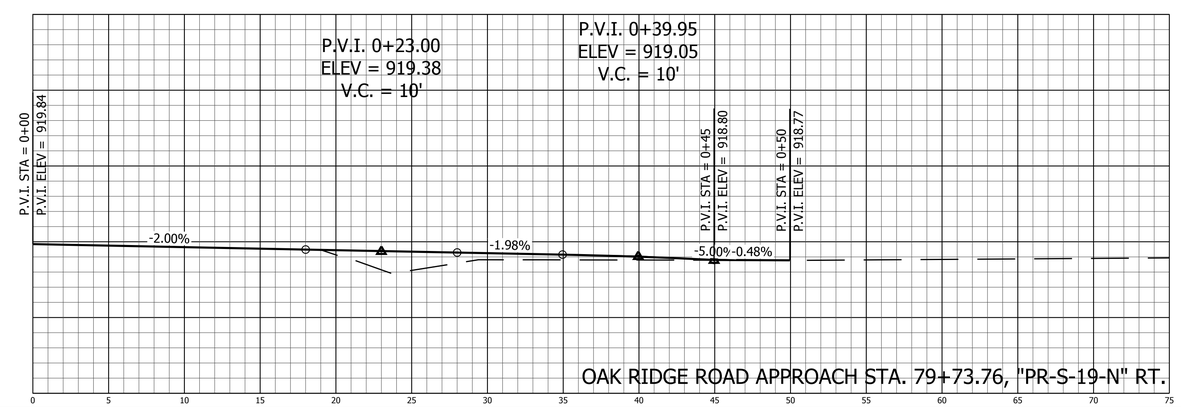

RECOMMENDED FOR APPROVAL

DESIGN ENGINEER DATE

DESIGNED: B.C.F. DRAWN: K.R.U.

CHECKED: R.D.S. CHECKED: B.C.F.

INDIANA
DEPARTMENT OF TRANSPORTATION

CROSS SECTIONS
LINE "PR-S-19-N"

HORIZONTAL SCALE	BRIDGE FILE
1" = 5'	N/A
VERTICAL SCALE	DESIGNATION
1" = 5'	1400760
SURVEY BOOK	SHEET
	98 of 140
CONTRACT	PROJECT
R-37741	1400760

PRINT DATE: 2/20/19
PLOT SCALE: 1:1 EDIT DATE: 7/12/11 - 4:48 PM EDITED BY: KJPSHAW DRAWING FILE: P:\516036-1\ACAD\10 X-SECS\RD_XSEC SHEET_PRS19N_05_01.DWG

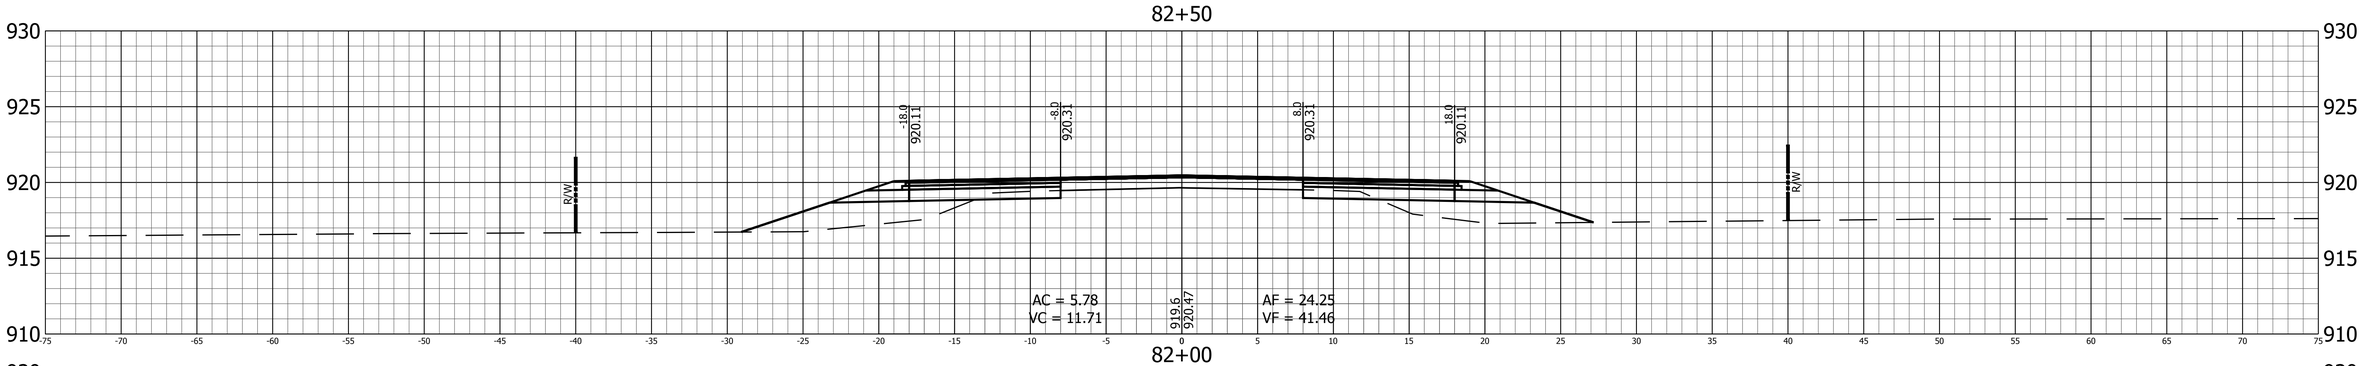

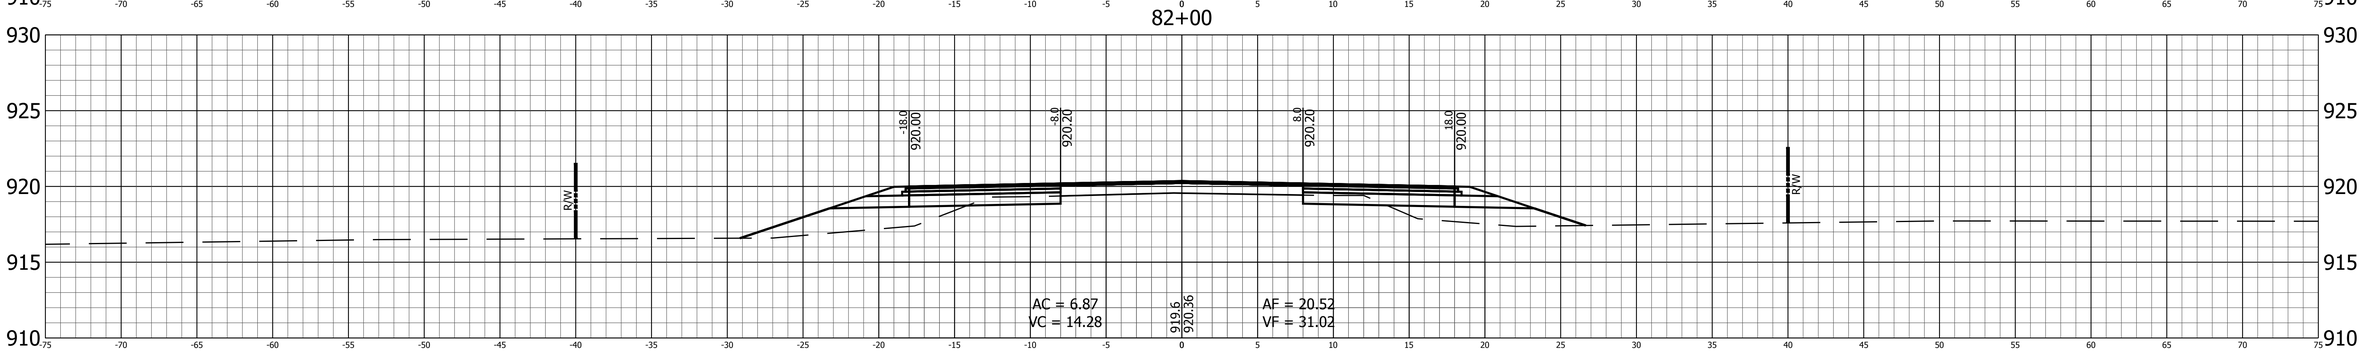

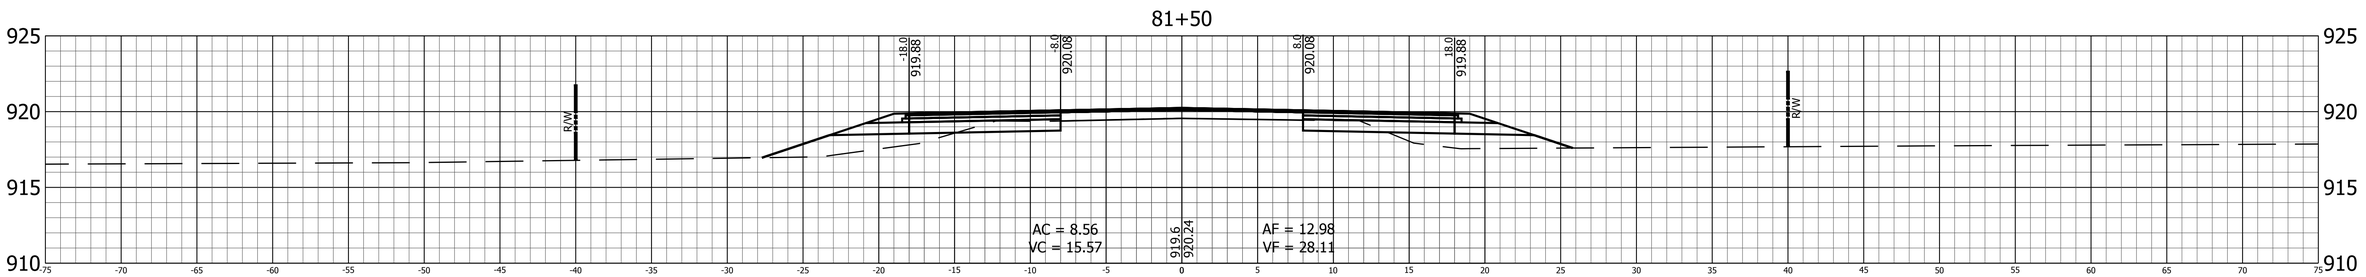

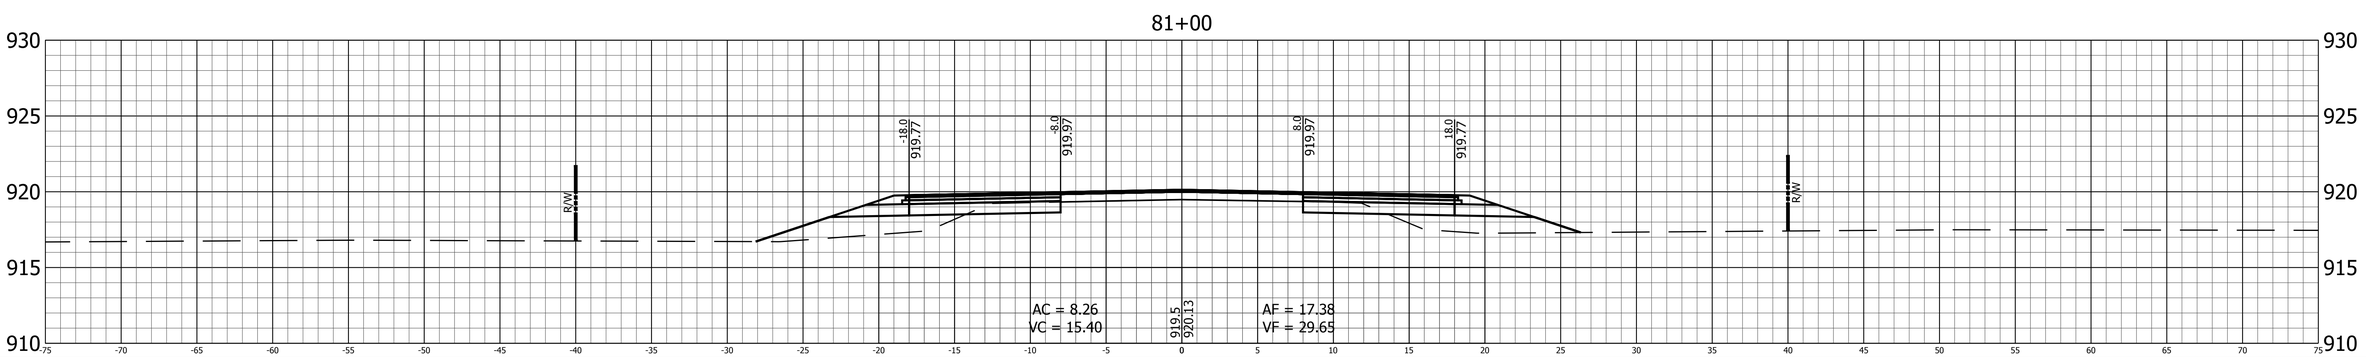

RECOMMENDED FOR APPROVAL

DESIGN ENGINEER DATE

DESIGNED: B.C.F. DRAWN: K.R.U.

CHECKED: R.D.S. CHECKED: B.C.F.

INDIANA
DEPARTMENT OF TRANSPORTATION

CROSS SECTIONS
LINE "PR-S-19-N"

HORIZONTAL SCALE	BRIDGE FILE
1" = 5'	N/A
VERTICAL SCALE	DESIGNATION
1" = 5'	1400760
SURVEY BOOK	SHEET
	99 of 140
CONTRACT	PROJECT
R-37741	1400760

PRINT DATE: 2/20/19
PLOT SCALE: 1:1 EDIT DATE: 7/12/11 - 4:48 PM EDITED BY: KUPSHAW DRAWING FILE: P:\516036-1\ACAD\10 X-SECS\RD_XSEC SHEET_PRS19N_05_01.DWG

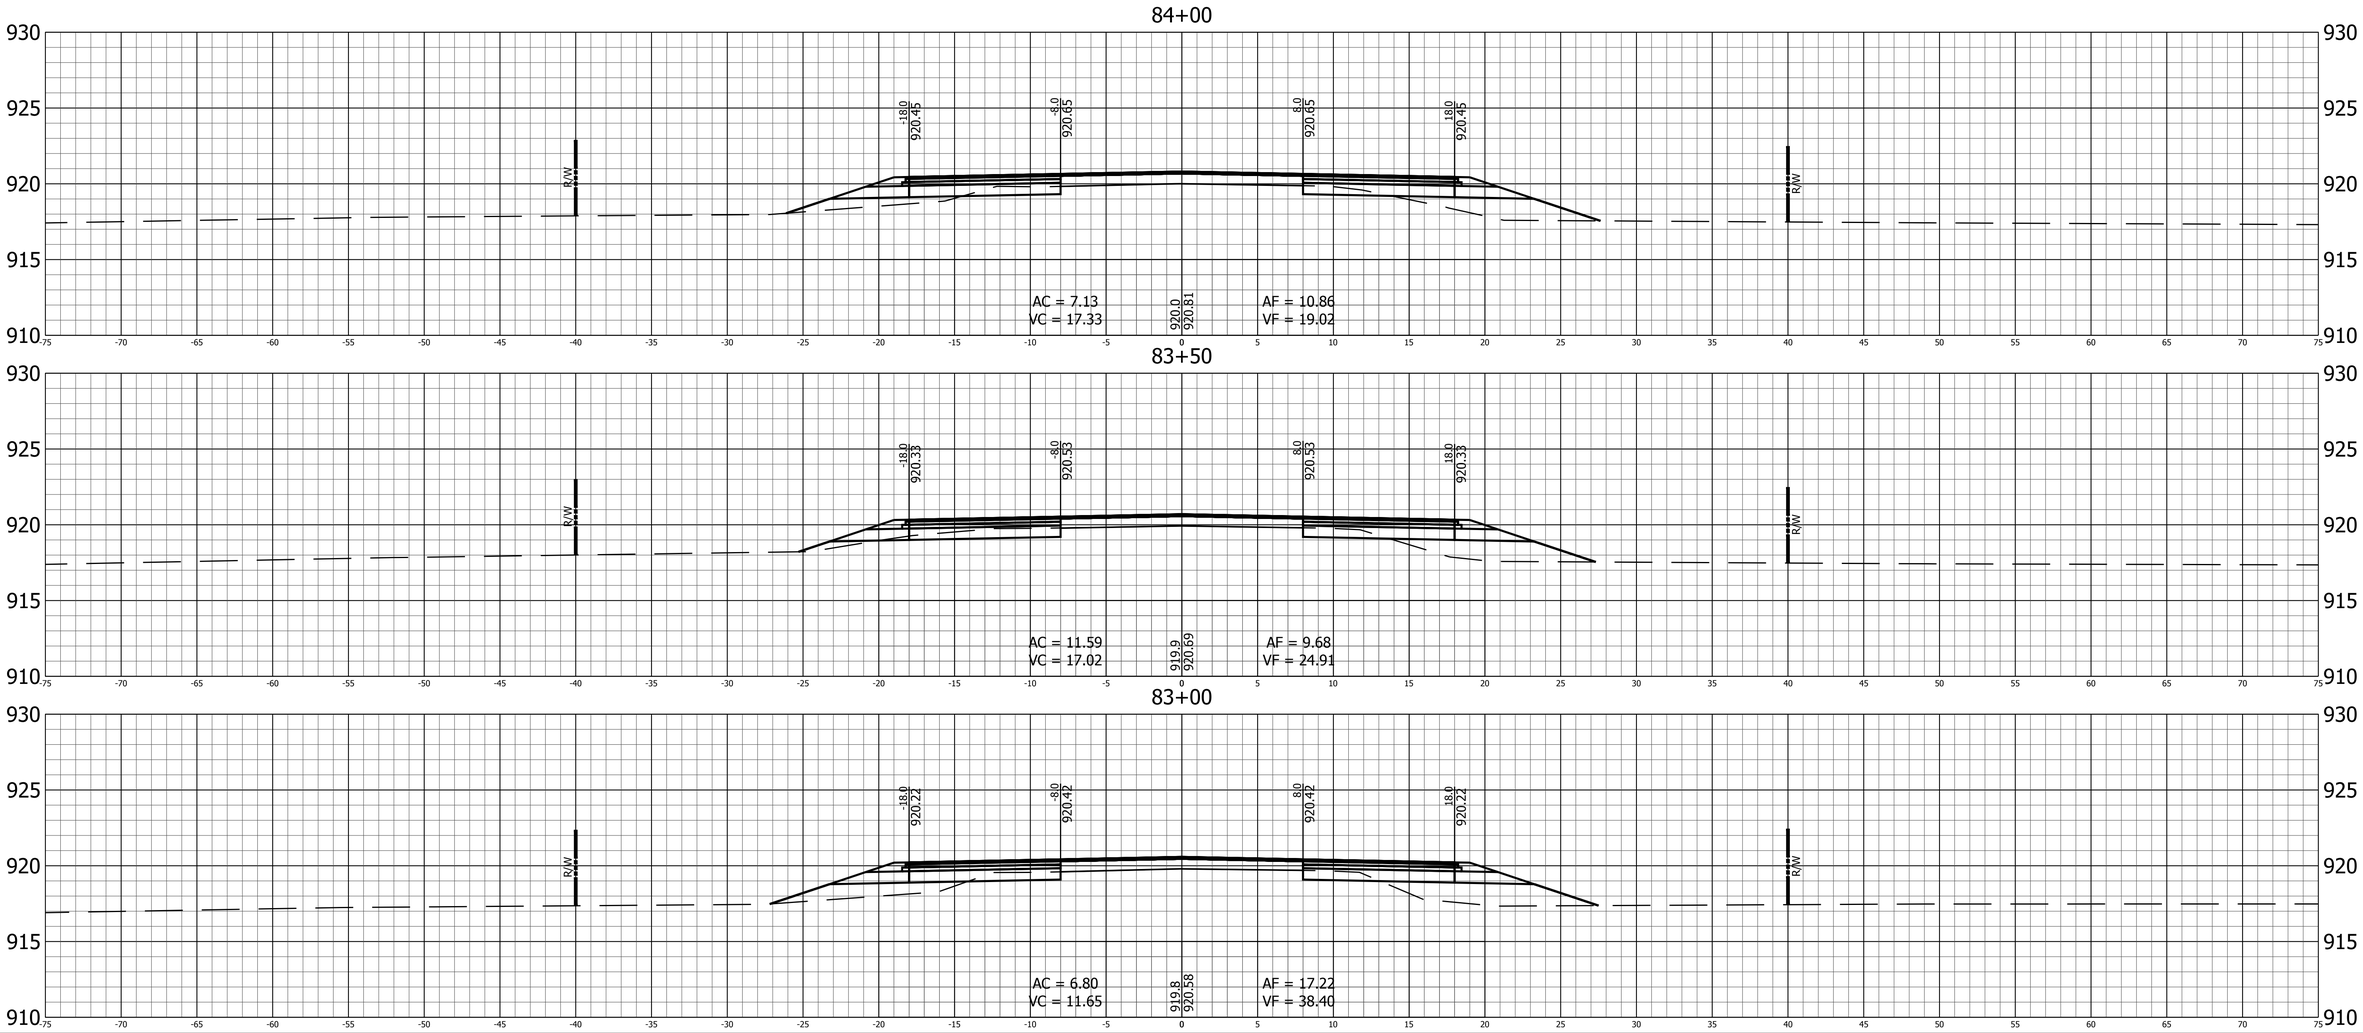

RECOMMENDED FOR APPROVAL

DESIGN ENGINEER DATE

DESIGNED: B.C.F. DRAWN: K.R.U.

CHECKED: R.D.S. CHECKED: B.C.F.

INDIANA
DEPARTMENT OF TRANSPORTATION

CROSS SECTIONS
LINE "PR-S-19-N"

HORIZONTAL SCALE	BRIDGE FILE
1" = 5'	N/A
VERTICAL SCALE	DESIGNATION
1" = 5'	1400760
SURVEY BOOK	SHEET
	100 of 140
CONTRACT	PROJECT
R-37741	1400760

PRINT DATE: 2/20/19
PLOT SCALE: 1:1 EDIT DATE: 7/12/11 - 4:48 PM EDITED BY: KUPSHAW DRAWING FILE: P:\516036-1\ACAD\10 X-SECS\RD_XSEC SHEET_PRS19N_05_01.DWG

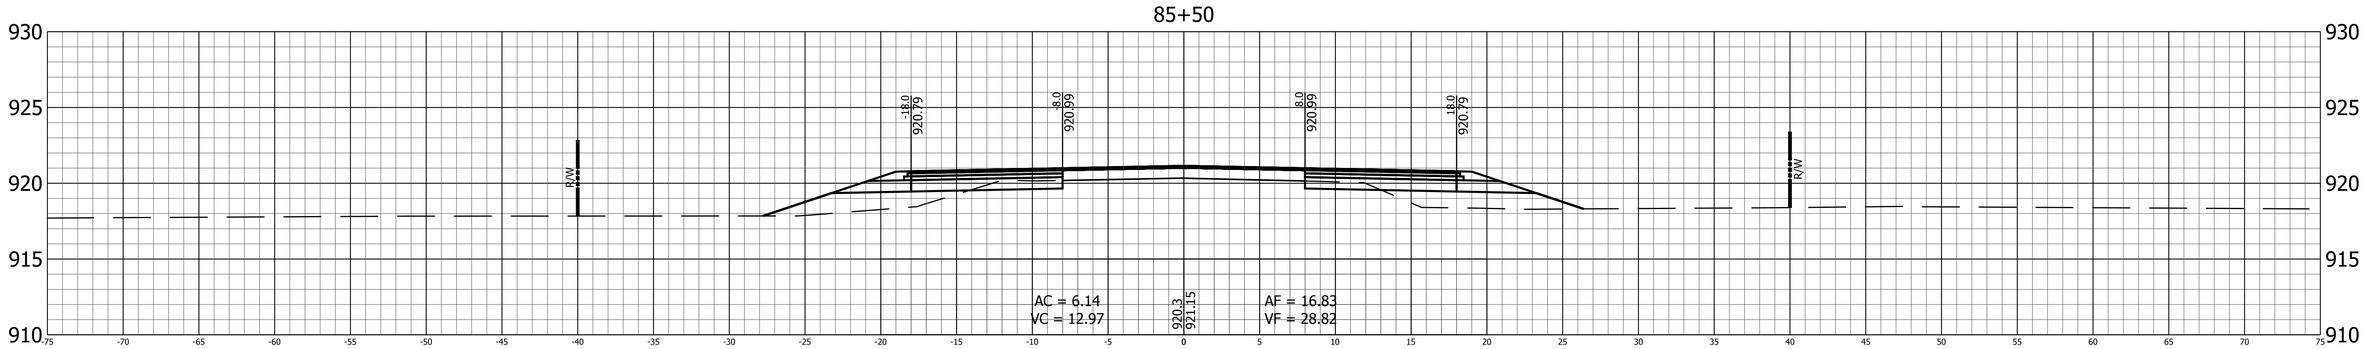

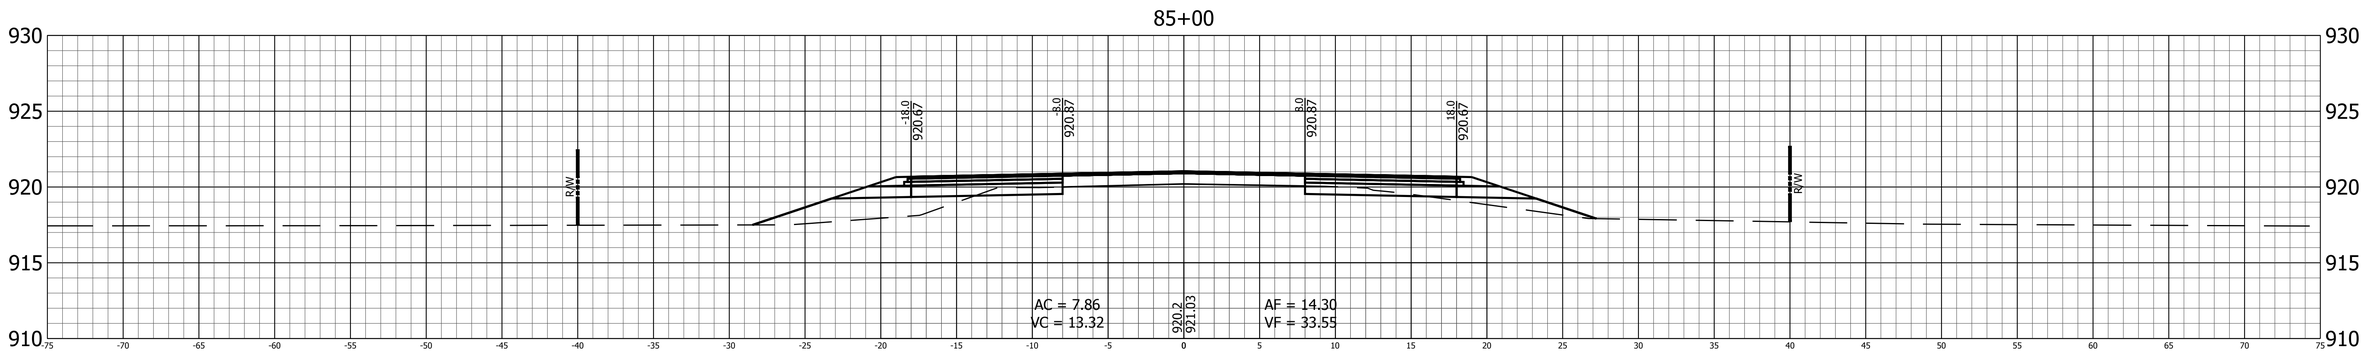

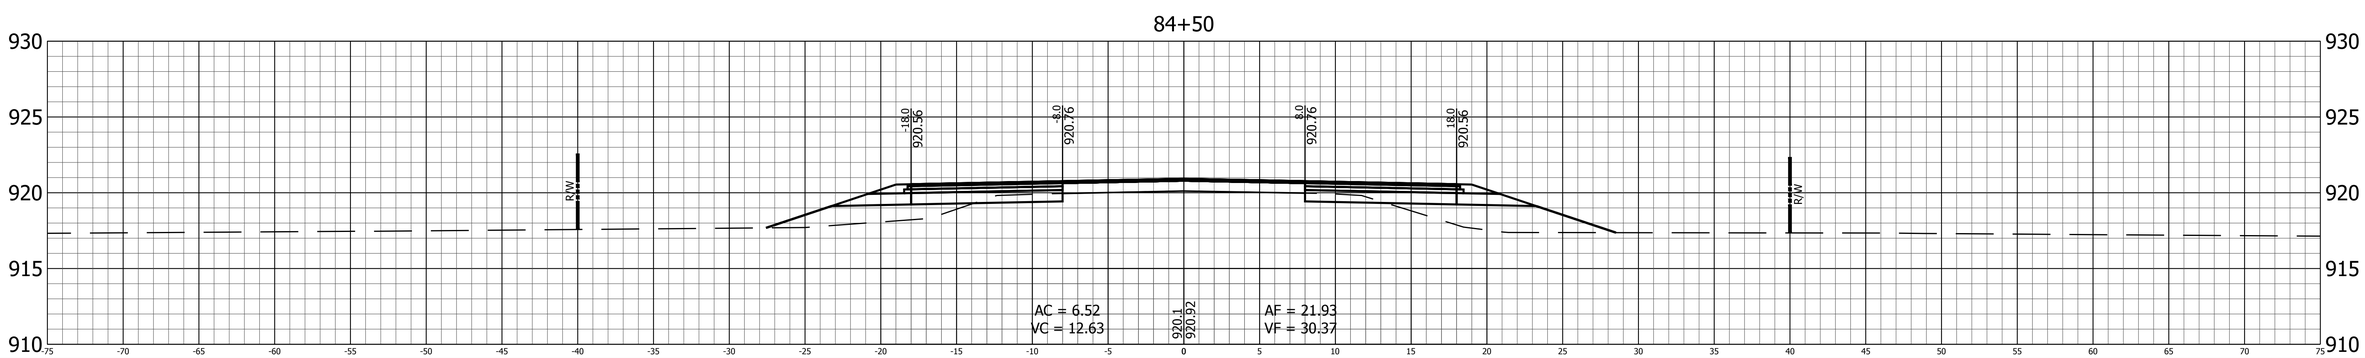

RECOMMENDED FOR APPROVAL

DESIGN ENGINEER DATE

DESIGNED: B.C.F. DRAWN: K.R.U.

CHECKED: R.D.S. CHECKED: B.C.F.

INDIANA
DEPARTMENT OF TRANSPORTATION

CROSS SECTIONS
LINE "PR-S-19-N"

HORIZONTAL SCALE	BRIDGE FILE
1" = 5'	N/A
VERTICAL SCALE	DESIGNATION
1" = 5'	1400760
SURVEY BOOK	SHEET
	101 of 140
CONTRACT	PROJECT
R-37741	1400760

PRINT DATE: 2/20/19
PLOT SCALE: 1:1 EDIT DATE: 7/12/11 - 4:48 PM EDITED BY: KUPSHAW DRAWING FILE: P:\516036-1\ACAD\10 X-SECS\RD_XSEC SHEET_PRS19N_05_01.DWG

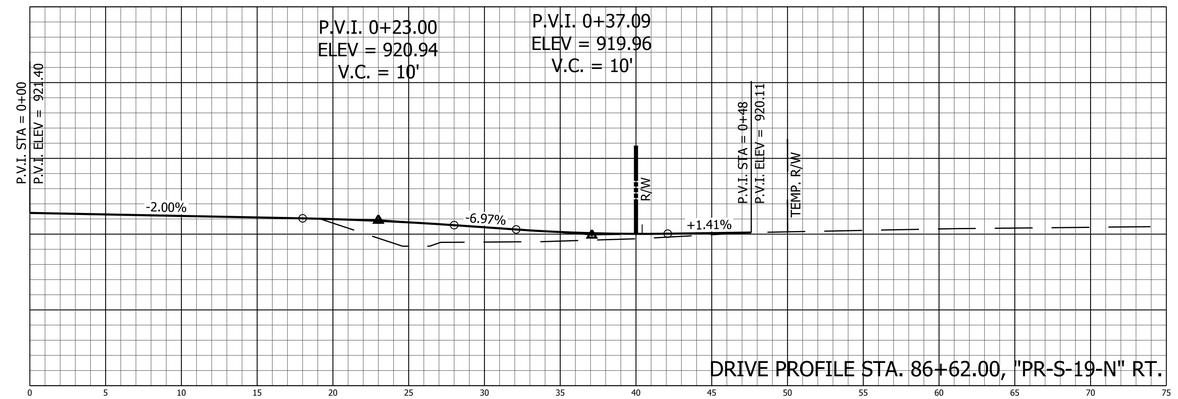

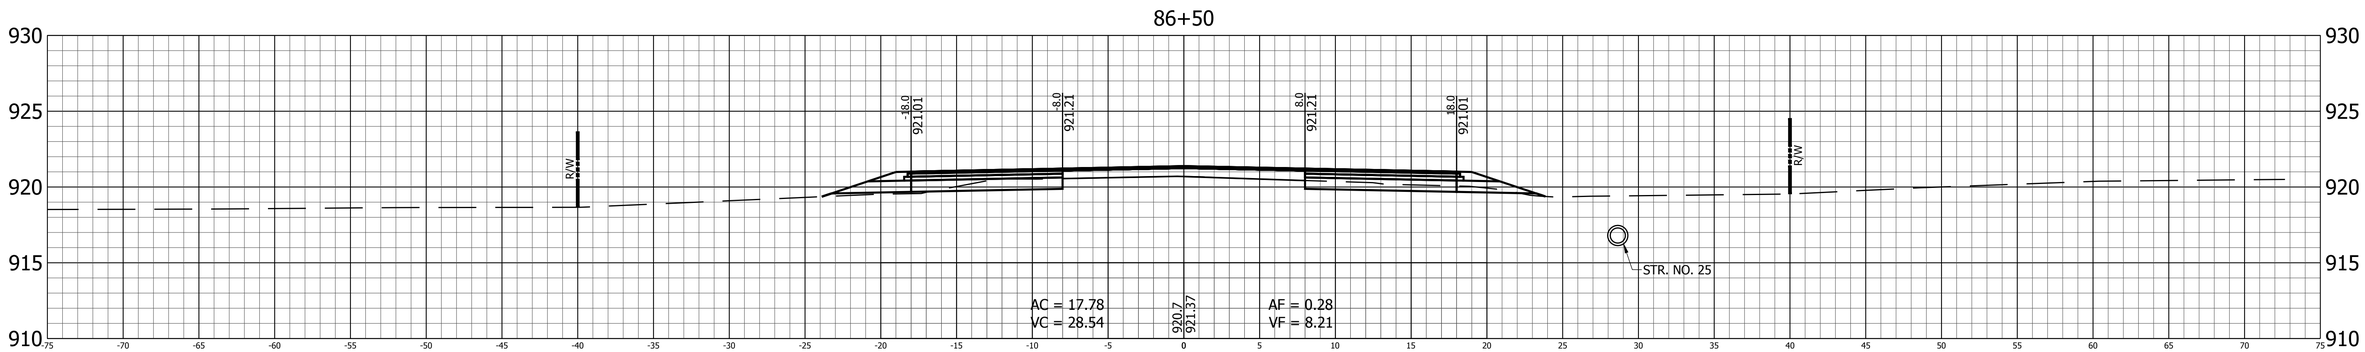

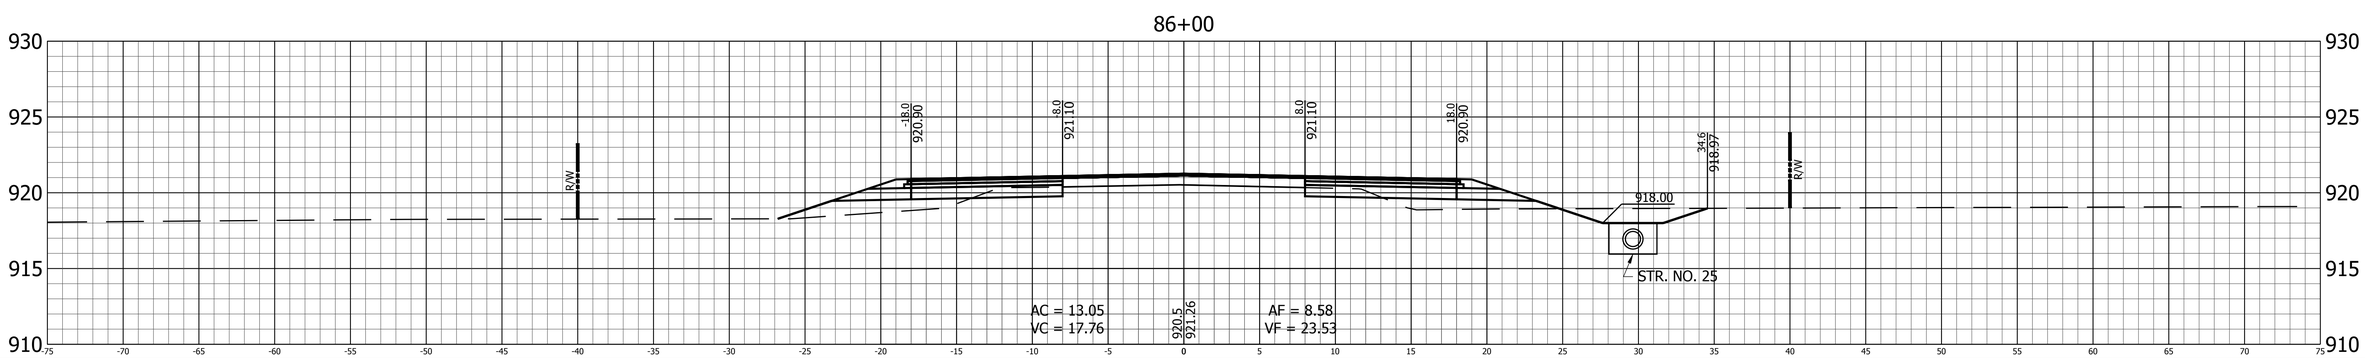

RECOMMENDED FOR APPROVAL _____ DESIGN ENGINEER DATE

DESIGNED: B.C.F. DRAWN: K.R.U.

CHECKED: R.D.S. CHECKED: B.C.F.

INDIANA
DEPARTMENT OF TRANSPORTATION

CROSS SECTIONS
LINE "PR-S-19-N"

HORIZONTAL SCALE	BRIDGE FILE
1" = 5'	N/A
VERTICAL SCALE	DESIGNATION
1" = 5'	1400760
SURVEY BOOK	SHEET
	102 of 140
CONTRACT	PROJECT
R-37741	1400760

PRINT DATE: 2/20/19
PLOT SCALE: 1:1 EDIT DATE: 7/12/11 - 4:48 PM EDITED BY: KUPSHAW DRAWING FILE: P:\516036-1\ACAD\10 X-SECS\RD_XSEC SHEET_PRS19N_05_01.DWG

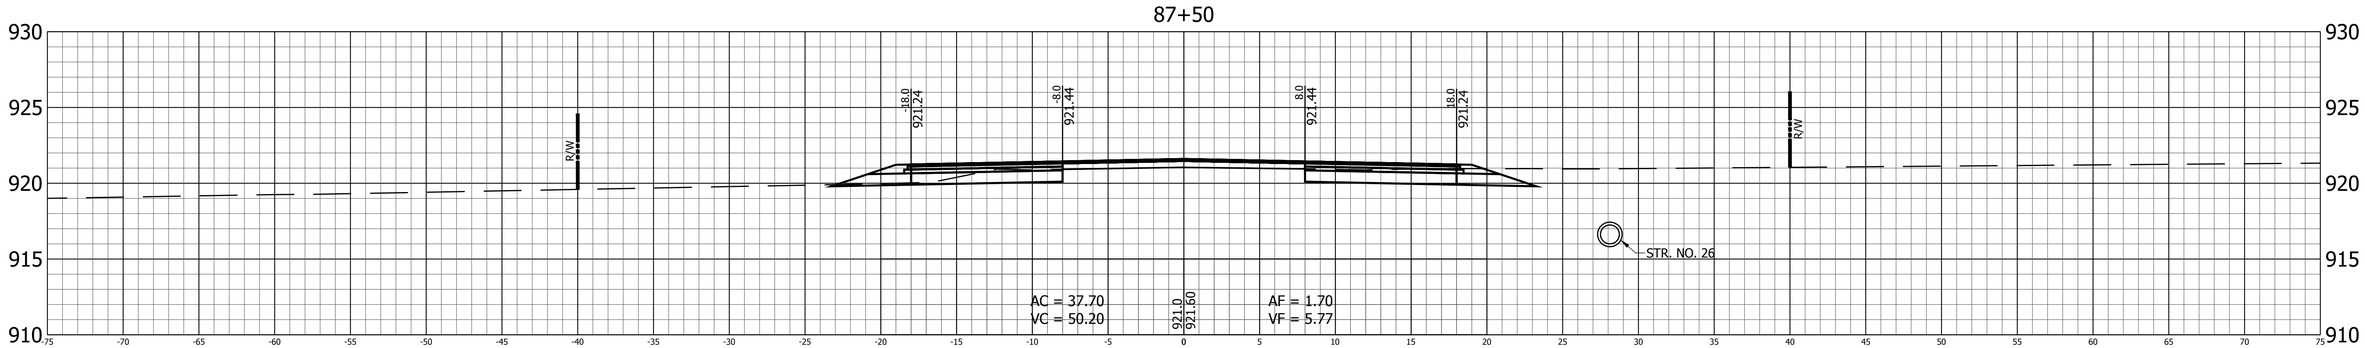

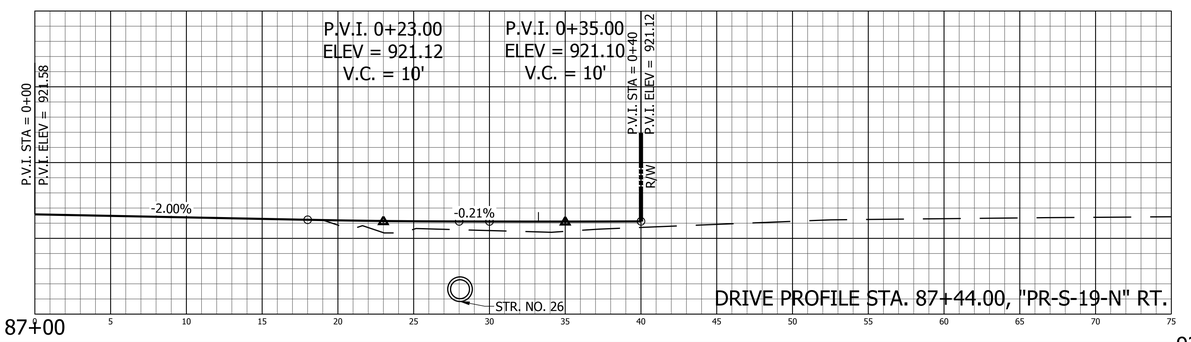

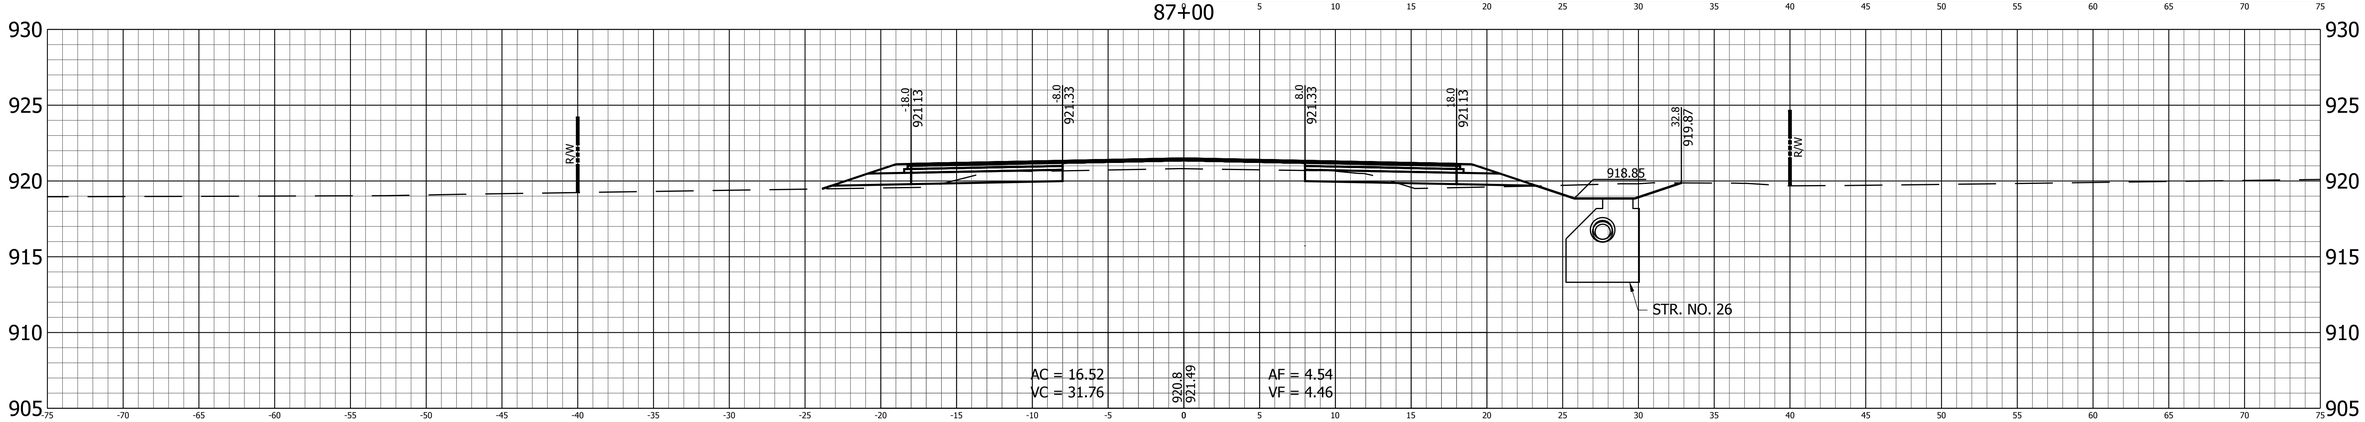

RECOMMENDED FOR APPROVAL

DESIGN ENGINEER DATE

DESIGNED: B.C.F. DRAWN: K.R.U.

CHECKED: R.D.S. CHECKED: B.C.F.

INDIANA
DEPARTMENT OF TRANSPORTATION

CROSS SECTIONS
LINE "PR-S-19-N"

HORIZONTAL SCALE	BRIDGE FILE
1" = 5'	N/A
VERTICAL SCALE	DESIGNATION
1" = 5'	1400760
SURVEY BOOK	SHEET
	103 of 140
CONTRACT	PROJECT
R-37741	1400760

PRINT DATE: 2/20/19
PLOT SCALE: 1:1 EDIT DATE: 7/12/11 - 4:48 PM EDITED BY: KJPSHAW DRAWING FILE: P:\516036-1\ACAD\10 X-SECS\RD_XSEC SHEET_PRS19N_05_01.DWG

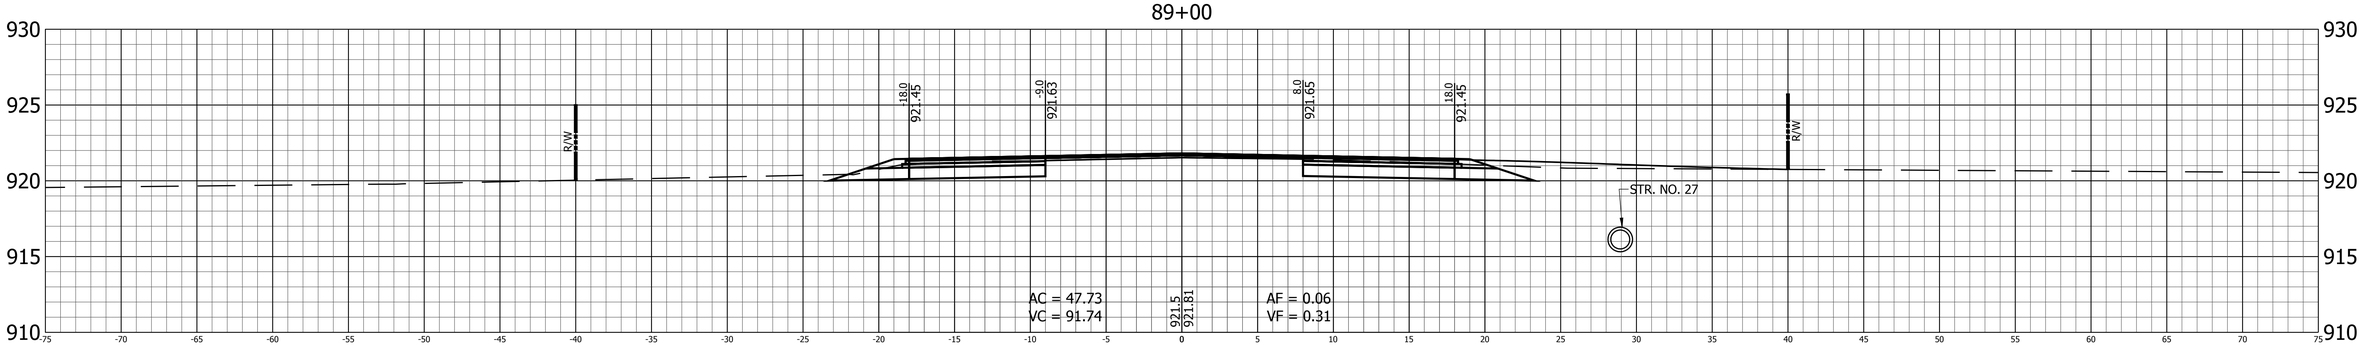

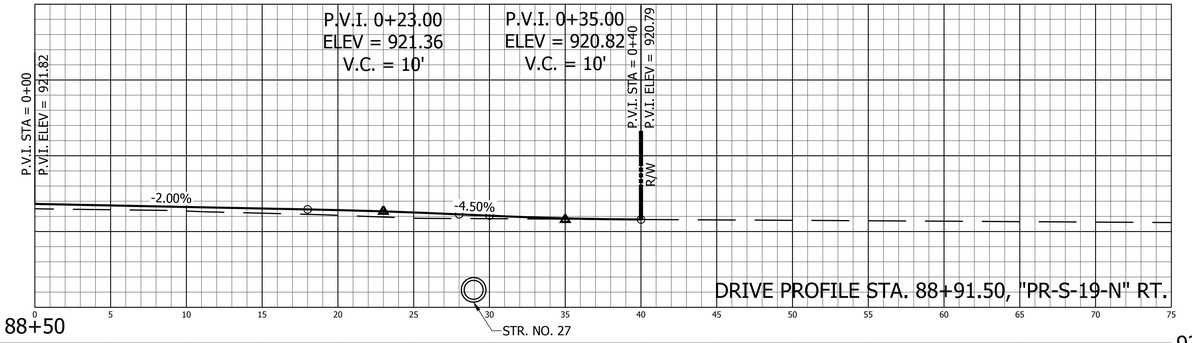

DRIVE PROFILE STA. 88+91.50, "PR-S-19-N" RT.

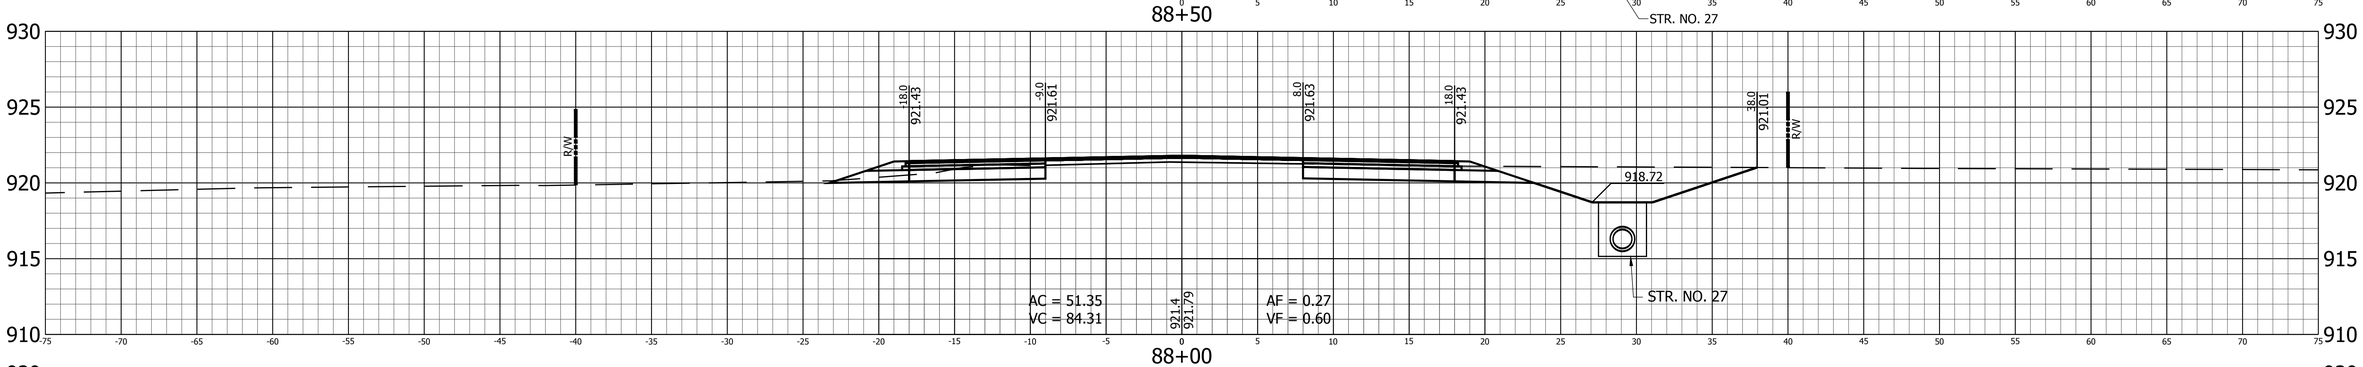

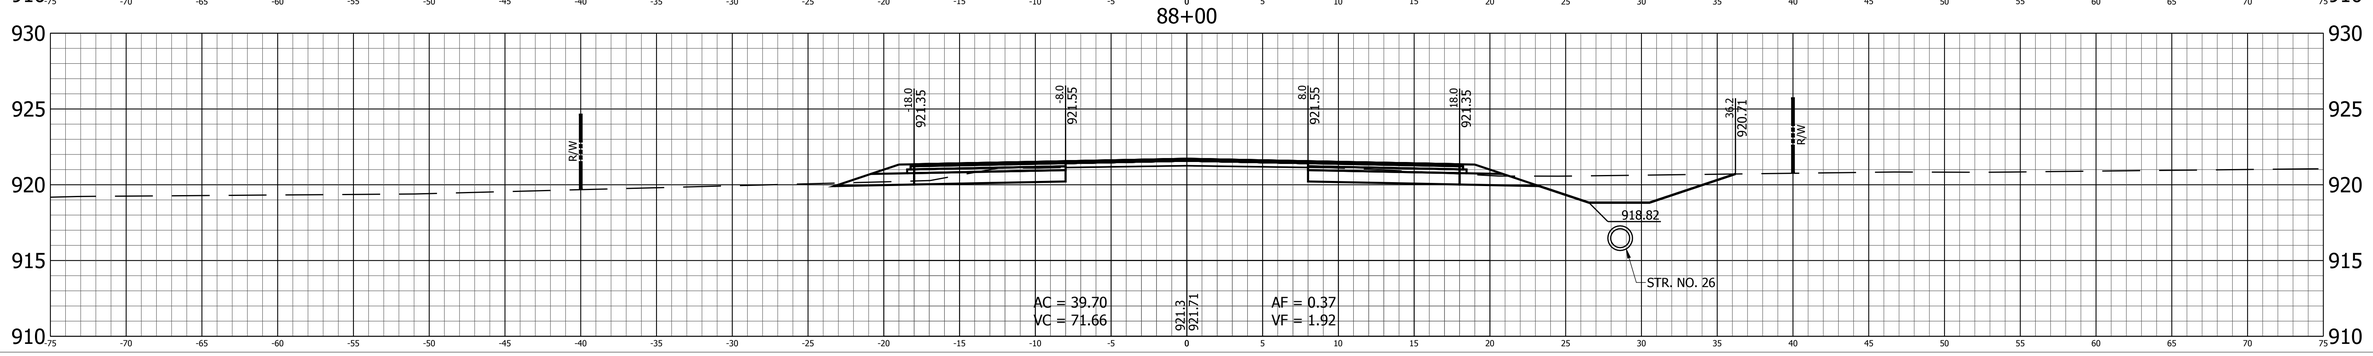

RECOMMENDED FOR APPROVAL

DESIGN ENGINEER DATE

DESIGNED: B.C.F. DRAWN: K.R.U.

CHECKED: R.D.S. CHECKED: B.C.F.

INDIANA
DEPARTMENT OF TRANSPORTATION

CROSS SECTIONS
LINE "PR-S-19-N"

HORIZONTAL SCALE	BRIDGE FILE
1" = 5'	N/A
VERTICAL SCALE	DESIGNATION
1" = 5'	1400760
SURVEY BOOK	SHEET
	104 of 140
CONTRACT	PROJECT
R-37741	1400760

PRINT DATE: 2/20/19
PLOT SCALE: 1:1 EDIT DATE: 7/12/11 - 4:48 PM EDITED BY: KUPSHAW DRAWING FILE: P:\516036-1\ACAD\10 X-SECS\RD_XSEC SHEET_PRS19N_05_01.DWG

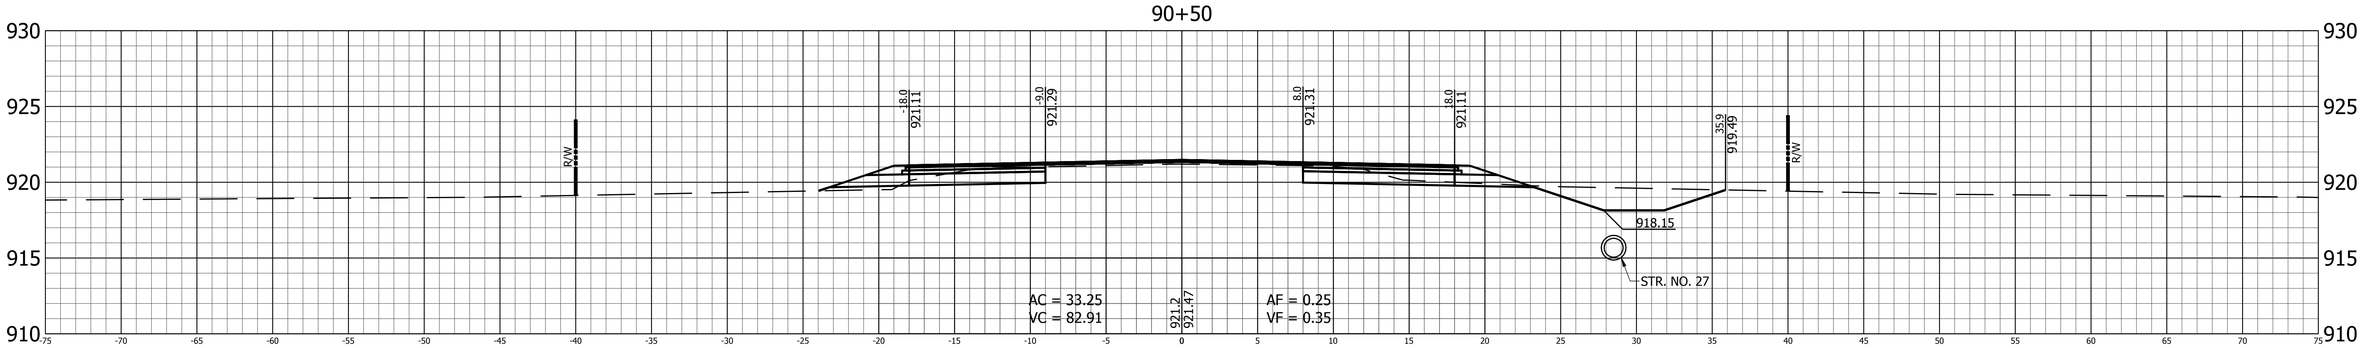

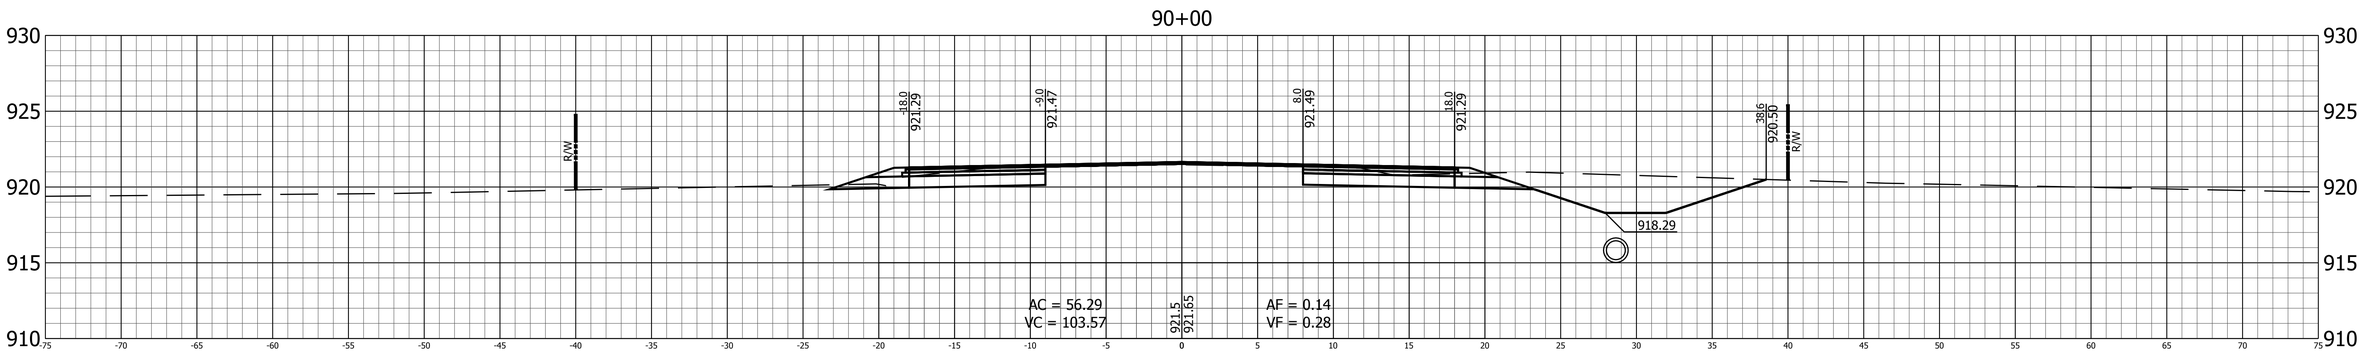

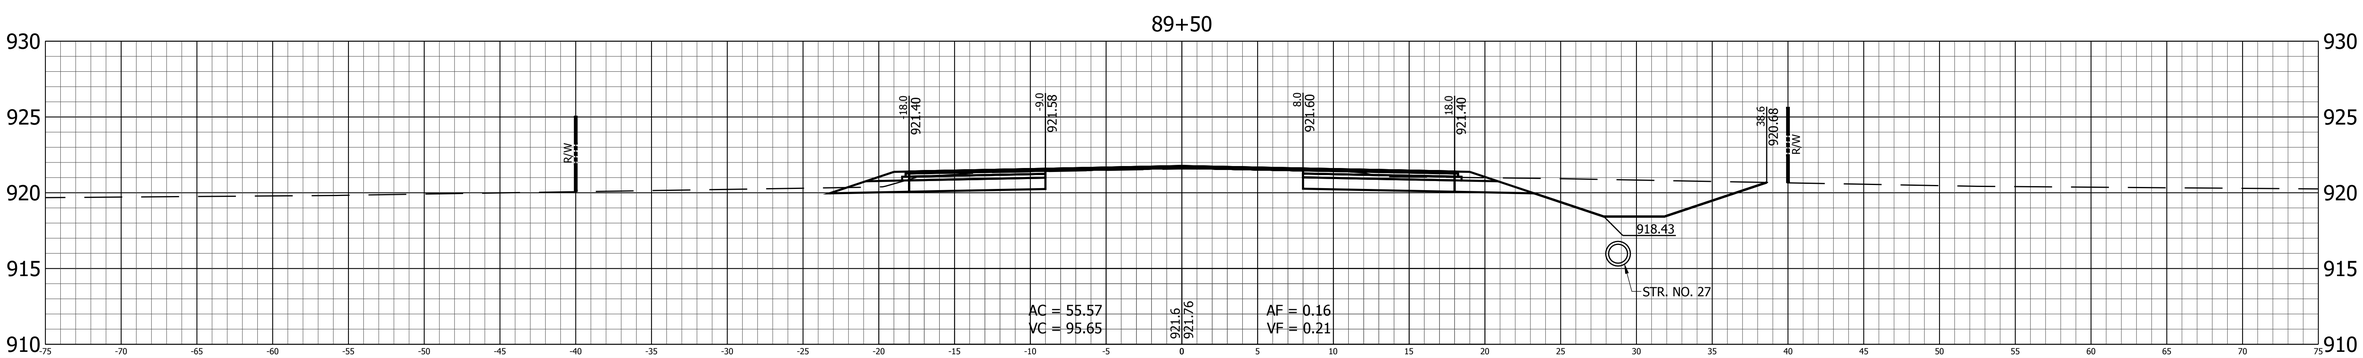

RECOMMENDED FOR APPROVAL

DESIGN ENGINEER DATE

DESIGNED: B.C.F. DRAWN: K.R.U.

CHECKED: R.D.S. CHECKED: B.C.F.

INDIANA
DEPARTMENT OF TRANSPORTATION

CROSS SECTIONS
LINE "PR-S-19-N"

HORIZONTAL SCALE	BRIDGE FILE
1" = 5'	N/A
VERTICAL SCALE	DESIGNATION
1" = 5'	1400760
SURVEY BOOK	SHEET
	105 of 140
CONTRACT	PROJECT
R-37741	1400760

PRINT DATE: 2/20/19
PLOT SCALE: 1:1 EDIT DATE: 7/12/11 - 4:48 PM EDITED BY: KUPSHAW DRAWING FILE: P:\516036-1\ACAD\10 X-SECS\RD_XSEC SHEET_PRS19N_05_01.DWG

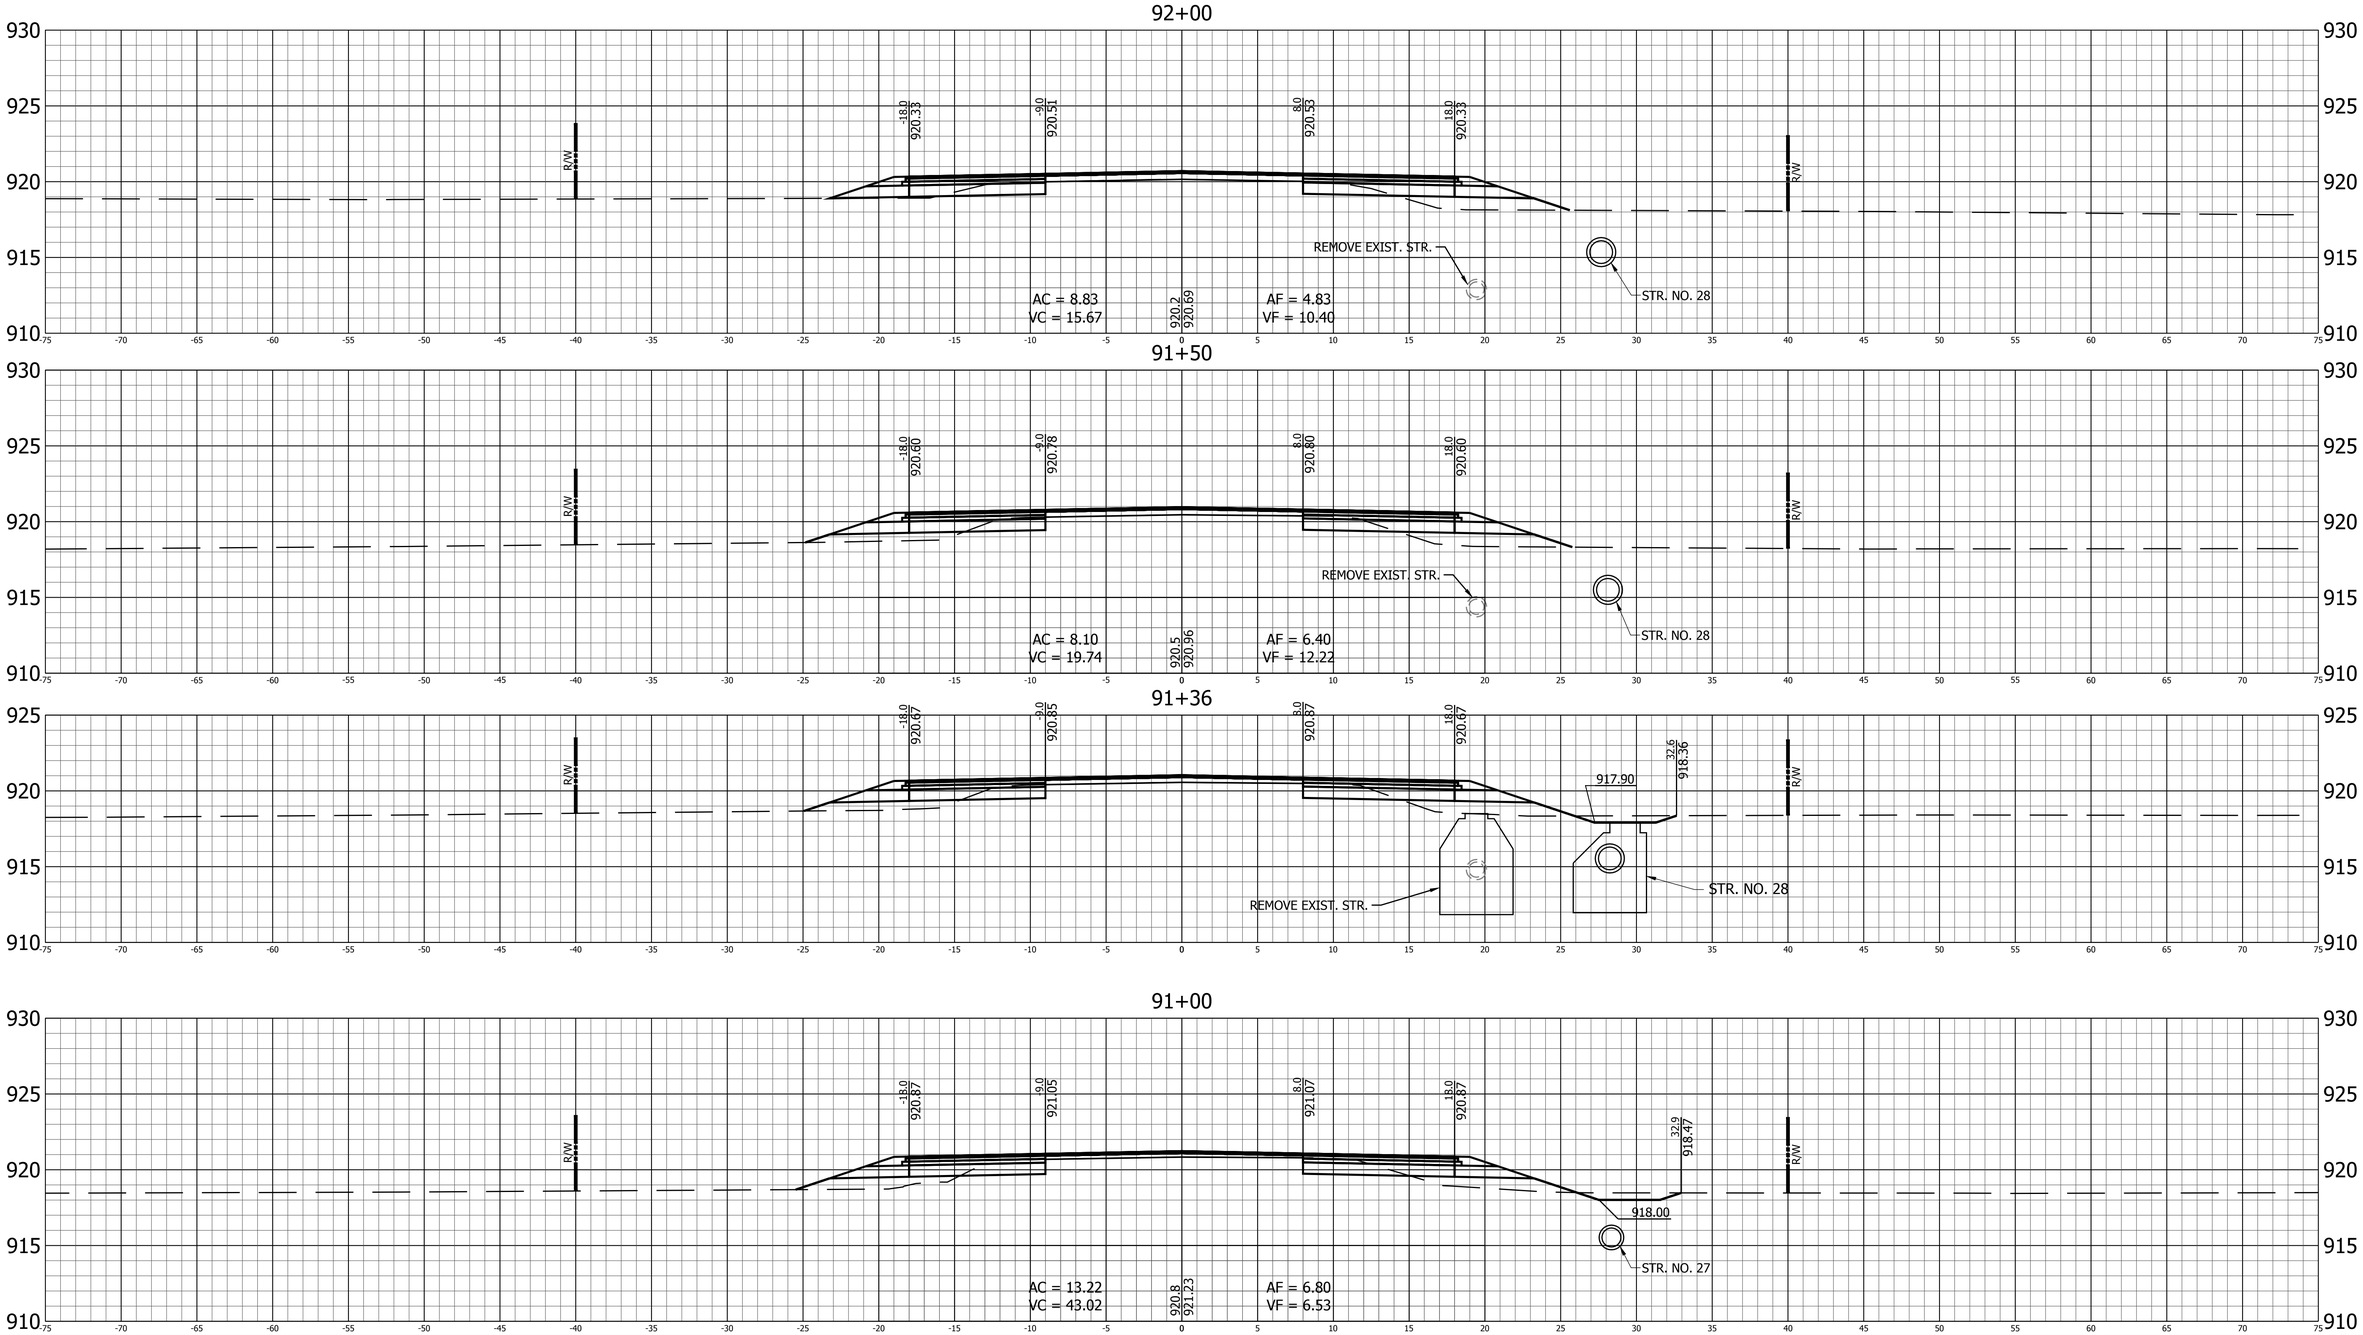

RECOMMENDED FOR APPROVAL _____ DESIGN ENGINEER DATE

DESIGNED: B.C.F. DRAWN: K.R.U.

CHECKED: R.D.S. CHECKED: B.C.F.

INDIANA
DEPARTMENT OF TRANSPORTATION

CROSS SECTIONS
LINE "PR-S-19-N"

HORIZONTAL SCALE	BRIDGE FILE
1" = 5'	N/A
VERTICAL SCALE	DESIGNATION
1" = 5'	1400760
SURVEY BOOK	SHEET
	106 of 140
CONTRACT	PROJECT
R-37741	1400760

PRINT DATE: 2/20/19
PLOT SCALE: 1:1 EDIT DATE: 7/12/11 - 4:48 PM EDITED BY: KUPSHAW DRAWING FILE: P:\516036-1\ACAD\10 X-SECS\RD_XSEC SHEET_PRS19N_05_01.DWG

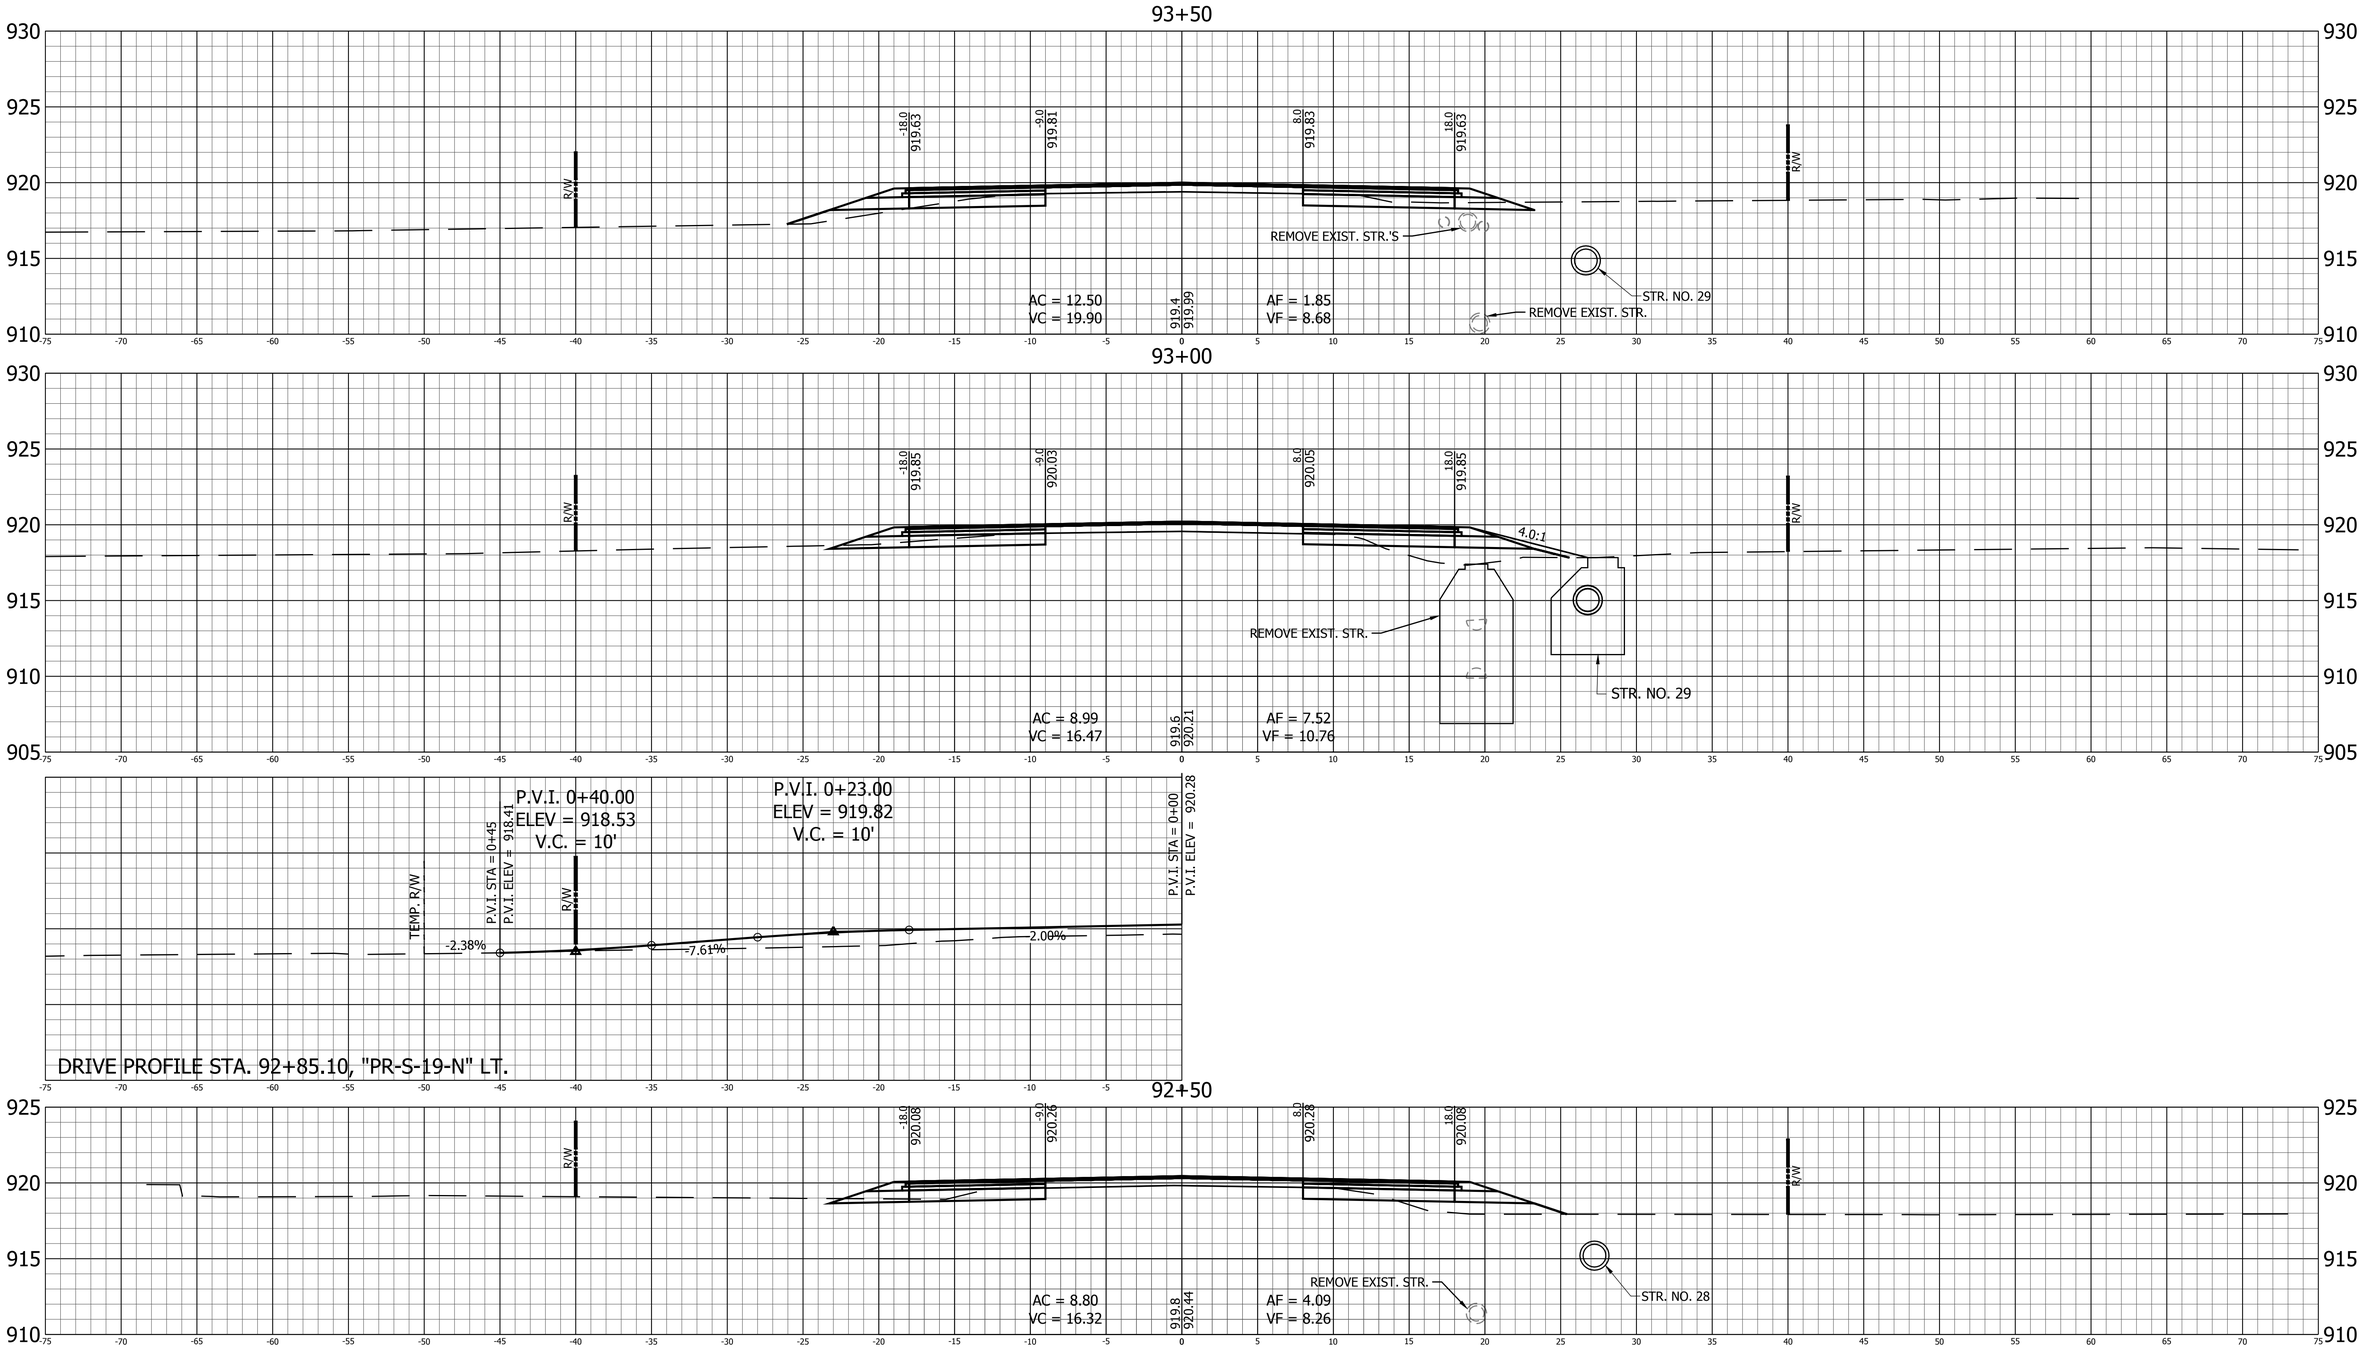

RECOMMENDED FOR APPROVAL _____ DESIGN ENGINEER DATE

DESIGNED: B.C.F. DRAWN: K.R.U.

CHECKED: R.D.S. CHECKED: B.C.F.

INDIANA
DEPARTMENT OF TRANSPORTATION

CROSS SECTIONS
LINE "PR-S-19-N"

HORIZONTAL SCALE	BRIDGE FILE
1" = 5'	N/A
VERTICAL SCALE	DESIGNATION
1" = 5'	1400760
SURVEY BOOK	SHEET
	107 of 140
CONTRACT	PROJECT
R-37741	1400760

PRINT DATE: 2/20/19
PLOT SCALE: 1:1 EDIT DATE: 7/12/11 - 4:48 PM EDITED BY: KUPSHAW DRAWING FILE: P:\516036-1\ACAD\10 X-SECS\RD_XSEC SHEET_PRS19N_05_01.DWG

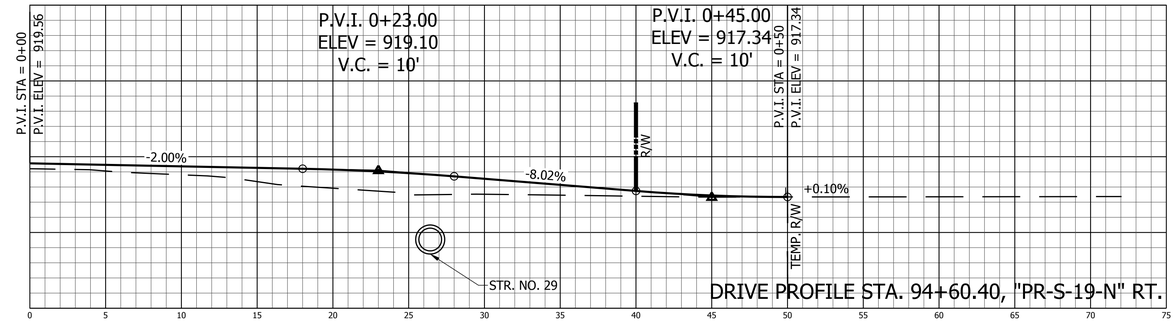

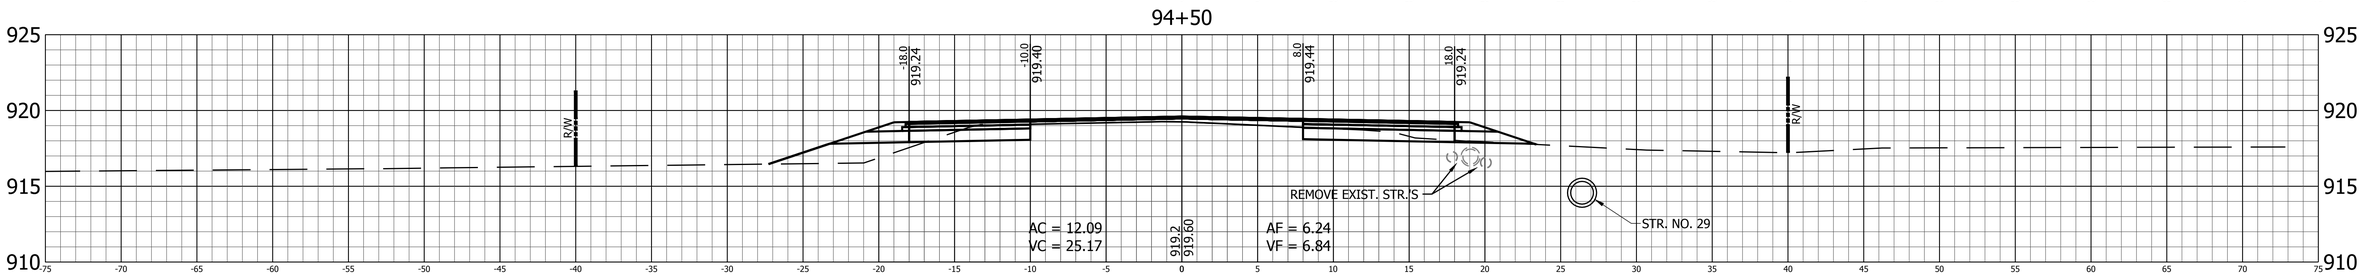

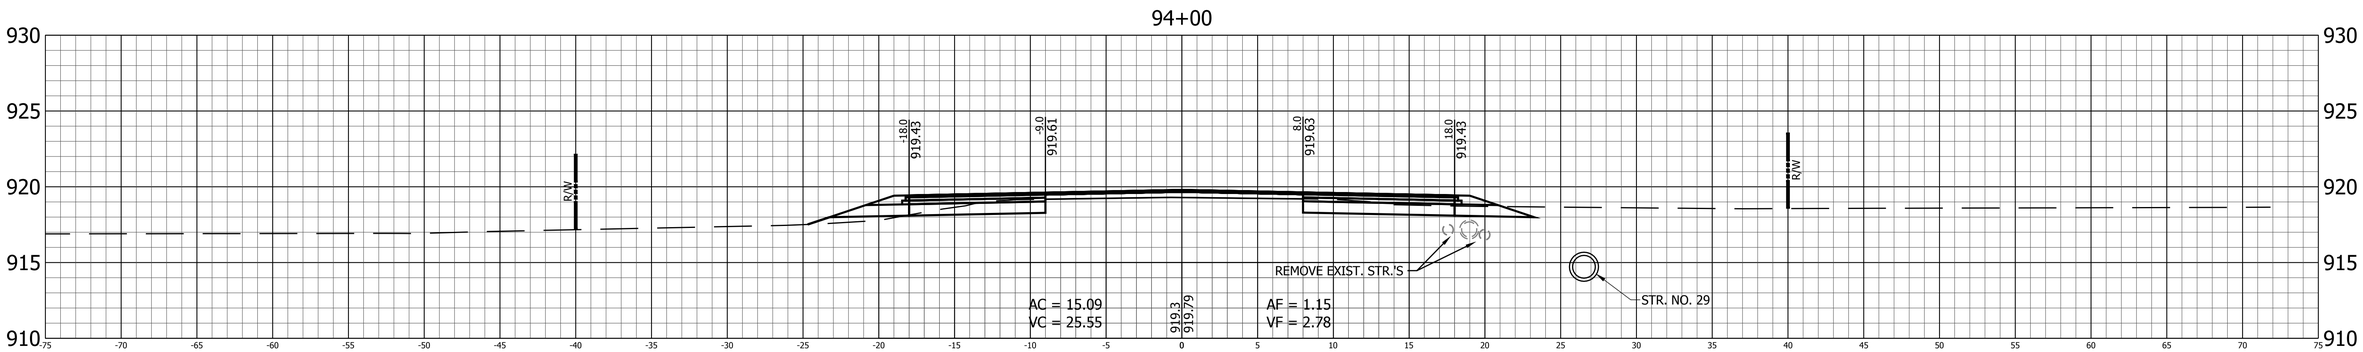

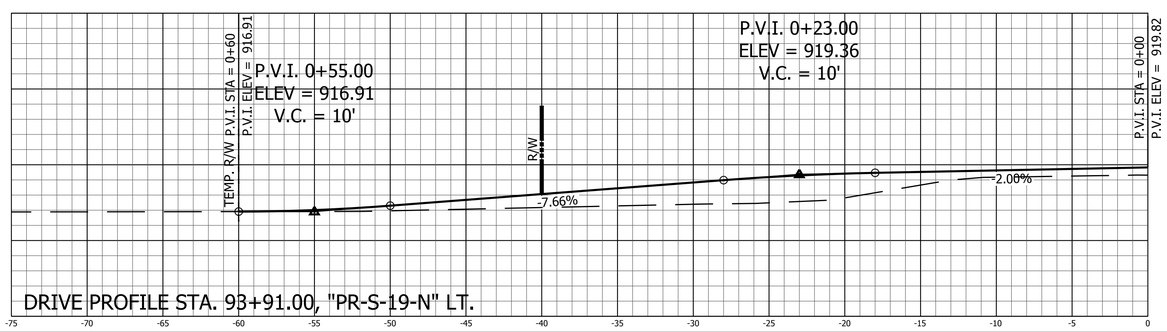

RECOMMENDED FOR APPROVAL

DESIGN ENGINEER DATE

DESIGNED: B.C.F. DRAWN: K.R.U.

CHECKED: R.D.S. CHECKED: B.C.F.

INDIANA
DEPARTMENT OF TRANSPORTATION

CROSS SECTIONS
LINE "PR-S-19-N"

HORIZONTAL SCALE	BRIDGE FILE
1" = 5'	N/A
VERTICAL SCALE	DESIGNATION
1" = 5'	1400760
SURVEY BOOK	SHEET
	108 of 140
CONTRACT	PROJECT
R-37741	1400760

PRINT DATE: 2/20/19
PLOT SCALE: 1:1 EDIT DATE: 7/12/11 - 4:48 PM EDITED BY: KUPSHAW DRAWING FILE: P:\516036-1\ACAD\10 X-SECS\RD_XSEC SHEET_PRS19N_05_01.DWG

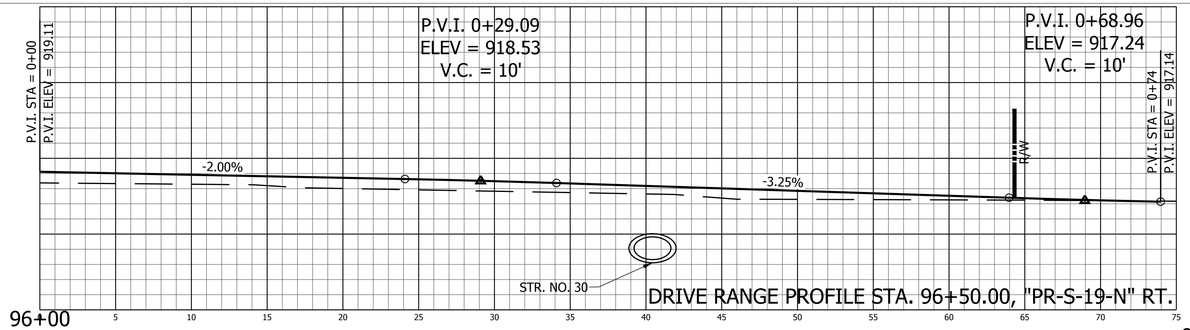

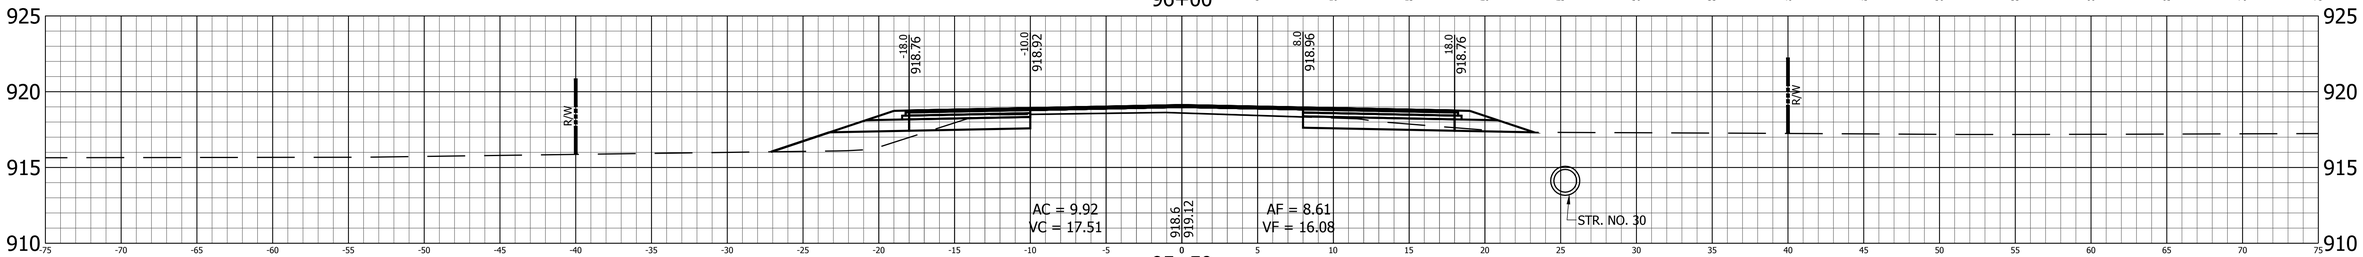

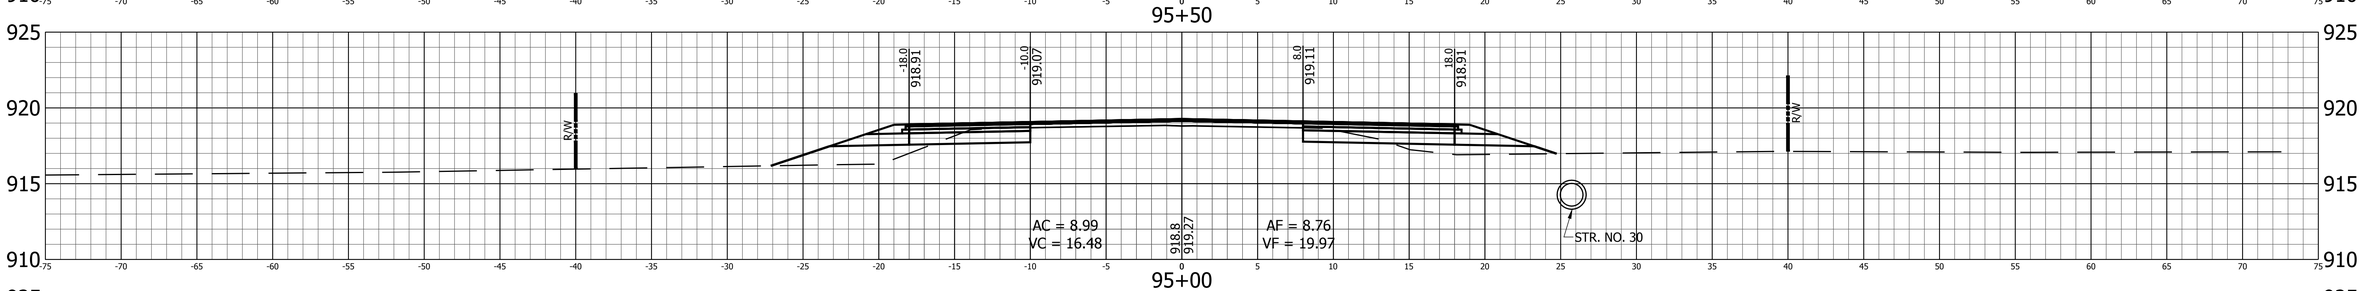

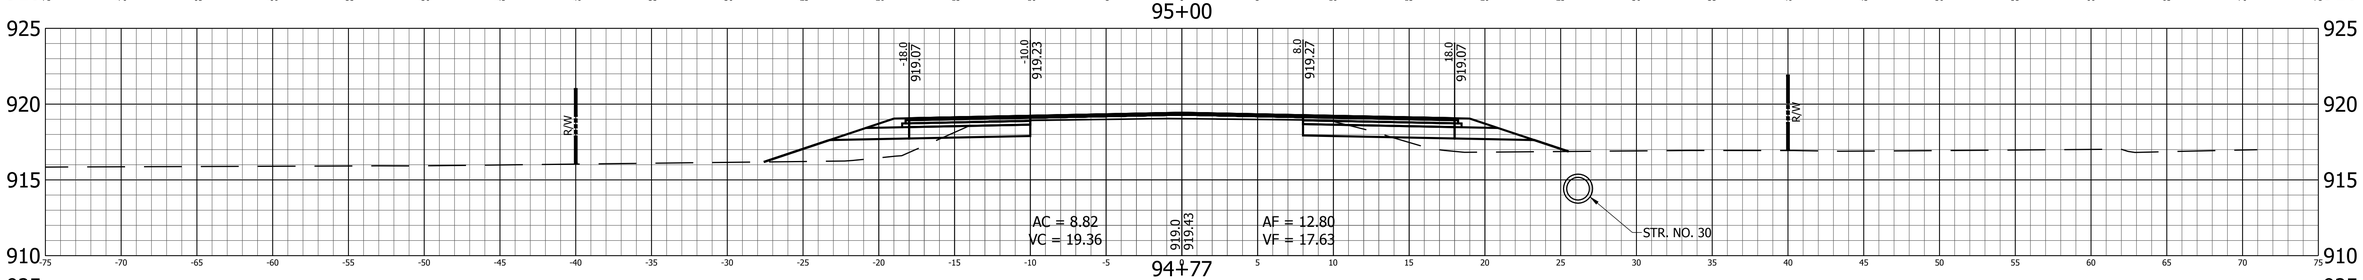

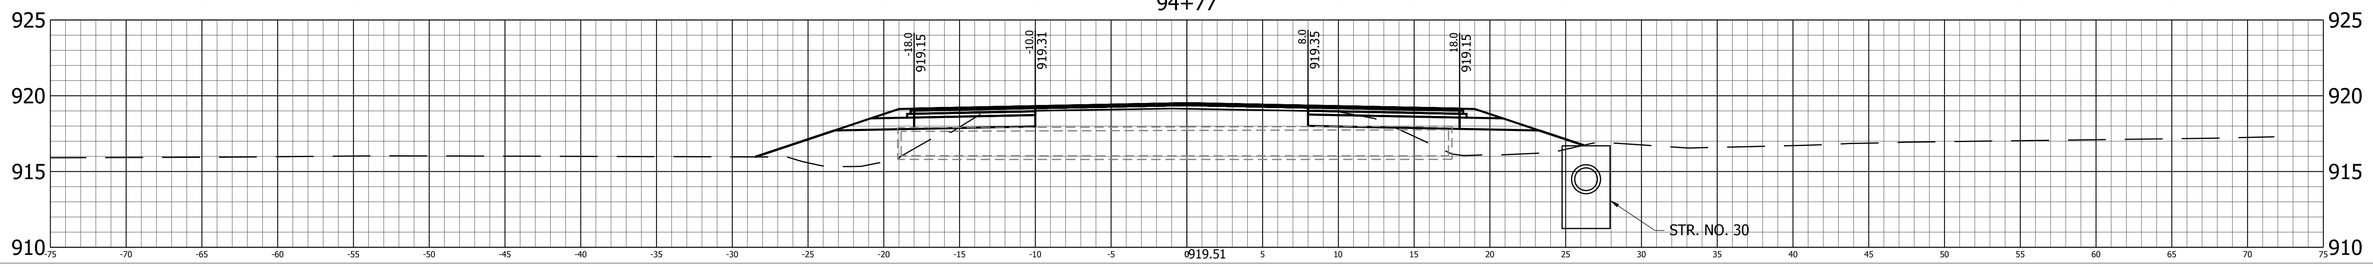

RECOMMENDED FOR APPROVAL _____ DESIGN ENGINEER DATE	INDIANA DEPARTMENT OF TRANSPORTATION	HORIZONTAL SCALE 1" = 5'	BRIDGE FILE N/A
		VERTICAL SCALE 1" = 5'	DESIGNATION 1400760
DESIGNED: B.C.F. DRAWN: K.R.U.	CROSS SECTIONS LINE "PR-S-19-N"	SURVEY BOOK	SHEET 109 of 140
CHECKED: R.D.S. CHECKED: B.C.F.		CONTRACT R-37741	PROJECT 1400760

PRINT DATE: 2/20/19
PLOT SCALE: 1:1 EDIT DATE: 7/12/11 - 4:48 PM EDITED BY: KUPSHAW DRAWING FILE: P:\516036-1\ACAD\10 X-SECS\RD_XSEC SHEET_PRS19N_05_01.DWG

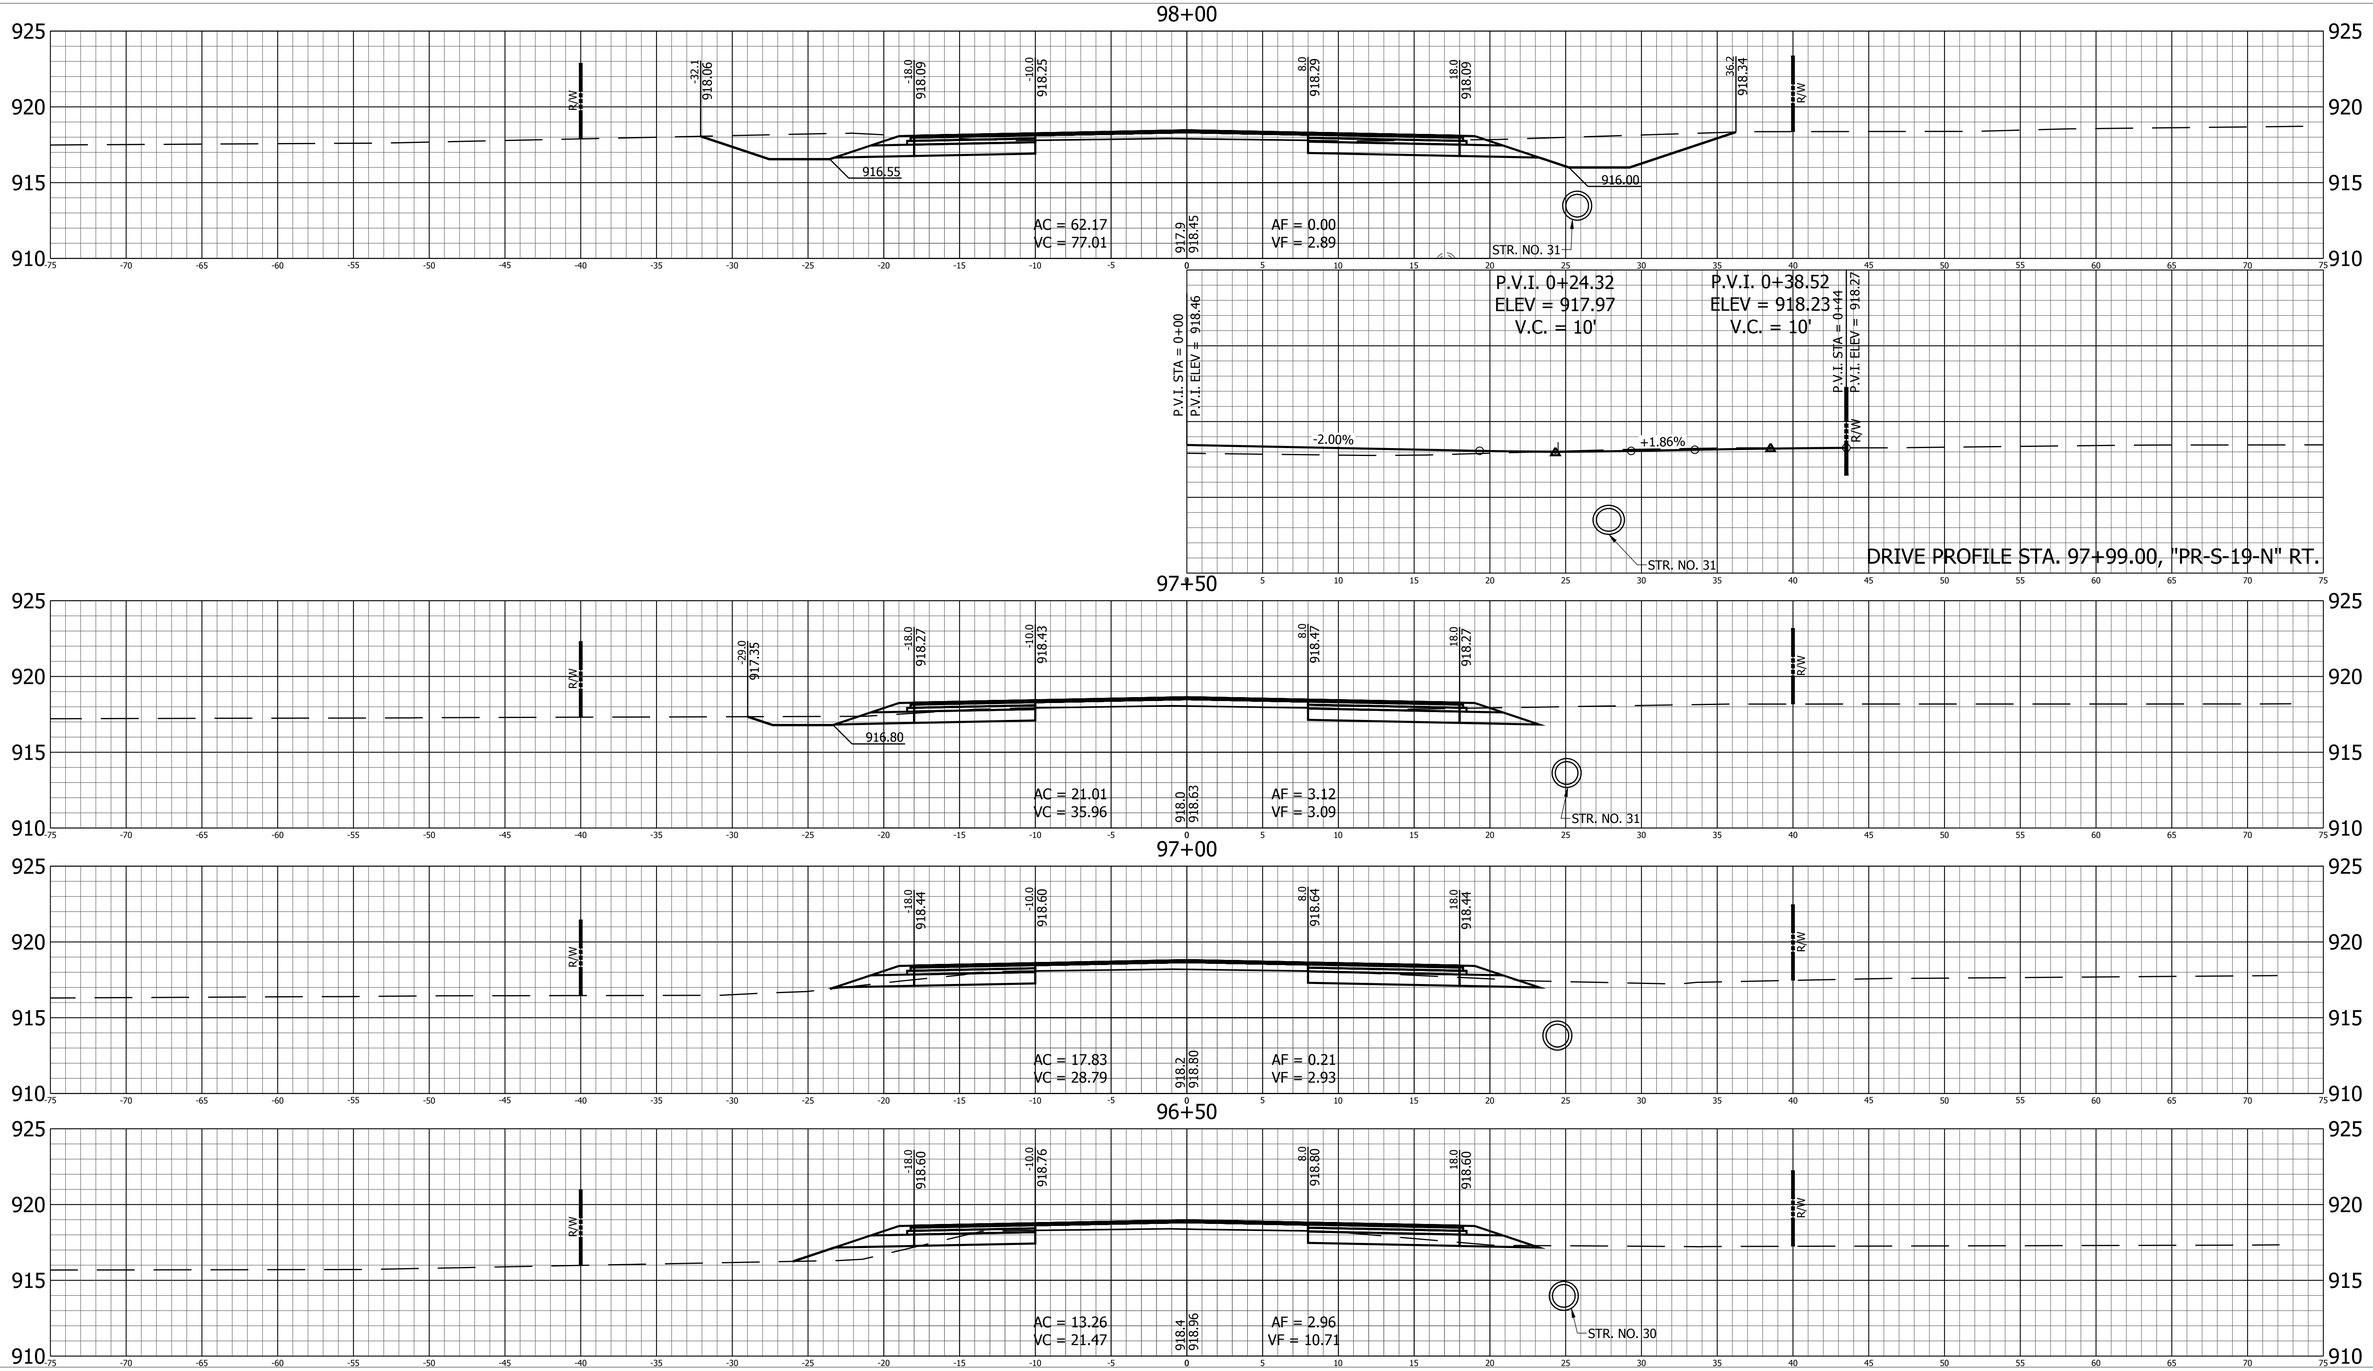

RECOMMENDED FOR APPROVAL — DESIGN ENGINEER — DATE	INDIANA DEPARTMENT OF TRANSPORTATION	HORIZONTAL SCALE: 1" = 5'	BRIDGE FILE: N/A
		VERTICAL SCALE: 1" = 5'	DESIGNATION: 1400760
DESIGNED: B.C.F. / DRAWN: K.R.U.	CROSS SECTIONS LINE "PR-S-19-N"	SURVEY BOOK:	SHEET: 110 of 140
CHECKED: R.D.S. / CHECKED: B.C.F.		CONTRACT: R-37741	PROJECT: 1400760

PRINT DATE: 2/20/19
PLOT SCALE: 1:1 EDIT DATE: 7/12/11 - 4:48 PM EDITED BY: KJPSHAW DRAWING FILE: P:\516036-1\ACAD\10 X-SECS\RD_XSEC SHEET_PRS19N_05_01.DWG

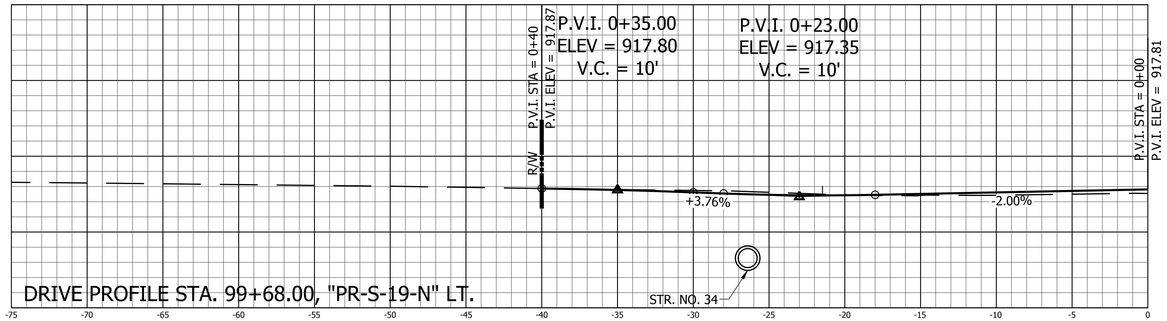

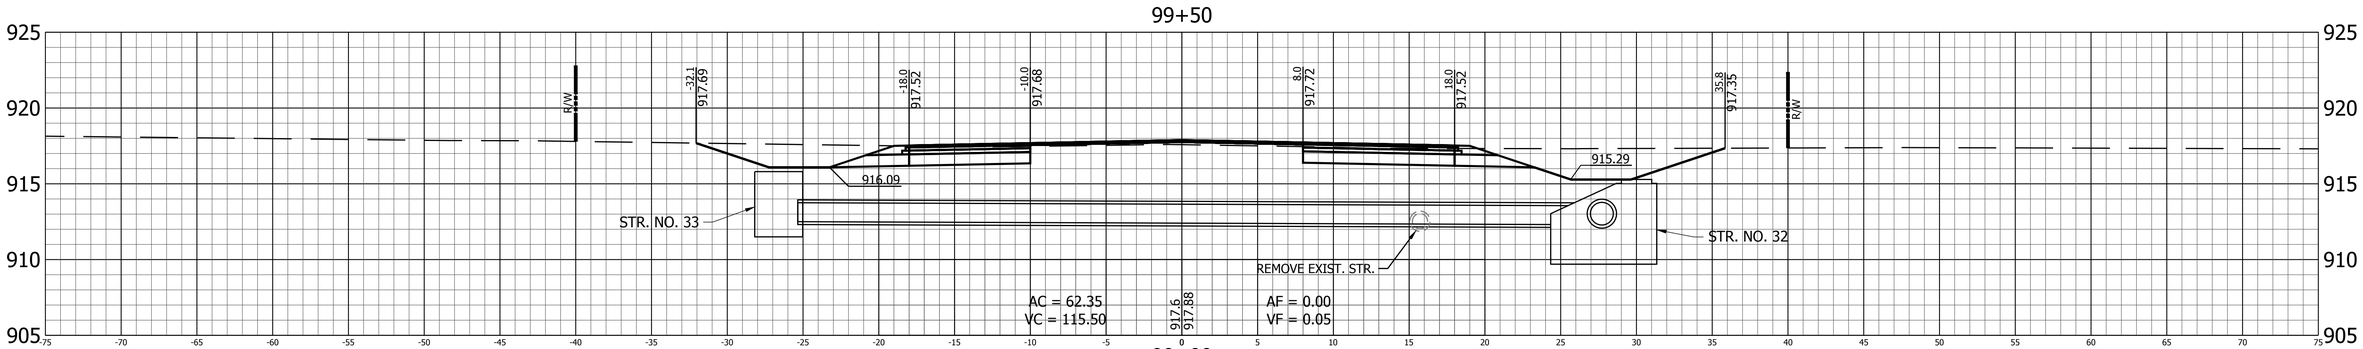

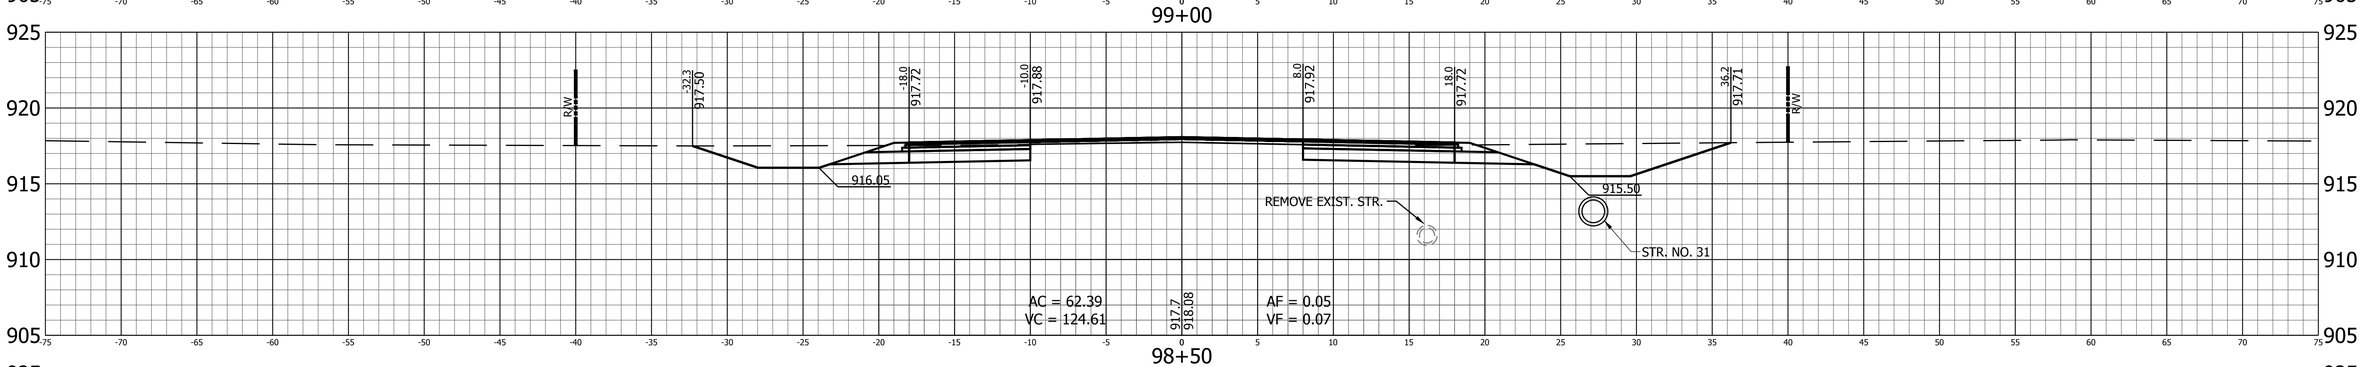

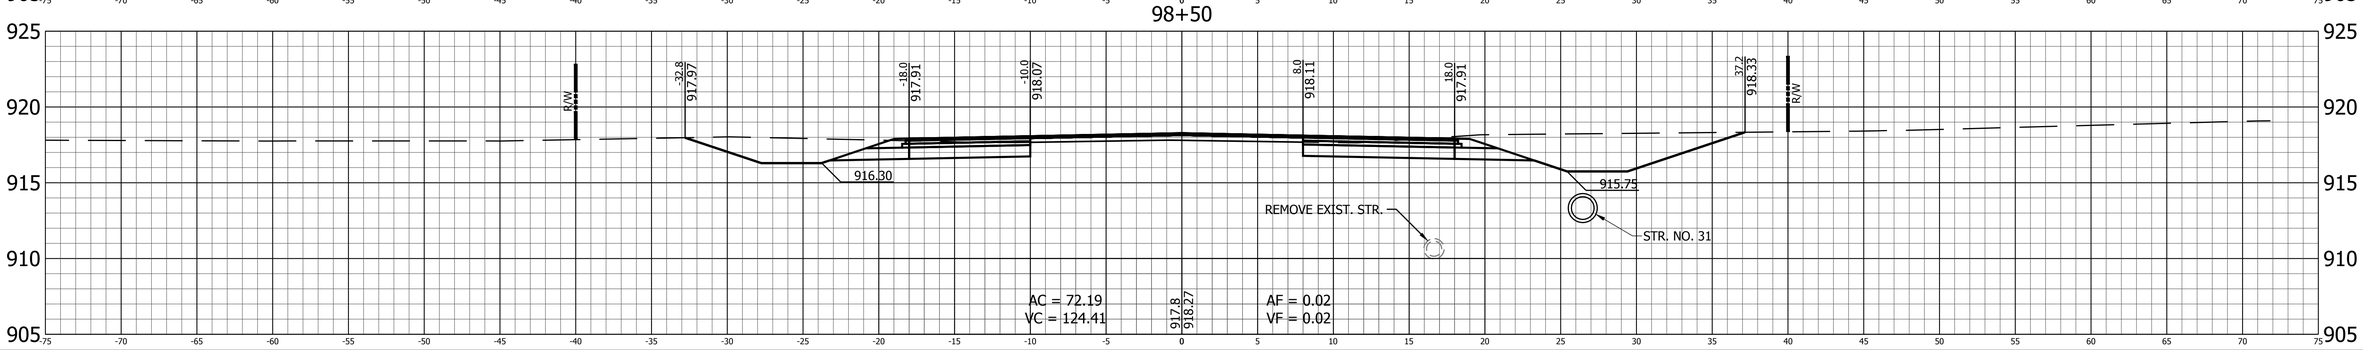

RECOMMENDED FOR APPROVAL

DESIGN ENGINEER DATE

DESIGNED: B.C.F. DRAWN: K.R.U.

CHECKED: R.D.S. CHECKED: B.C.F.

INDIANA
DEPARTMENT OF TRANSPORTATION

CROSS SECTIONS
LINE "PR-S-19-N"

HORIZONTAL SCALE	BRIDGE FILE
1" = 5'	N/A
VERTICAL SCALE	DESIGNATION
1" = 5'	1400760
SURVEY BOOK	SHEET
	111 of 140
CONTRACT	PROJECT
R-37741	1400760

PRINT DATE: 2/20/19
PLOT SCALE: 1:1 EDIT DATE: 7/12/11 - 4:48 PM EDITED BY: KUPSHAW DRAWING FILE: P:\516036-1\ACAD\10 X-SECS\RD_XSEC SHEET_PRS19N_05_01.DWG

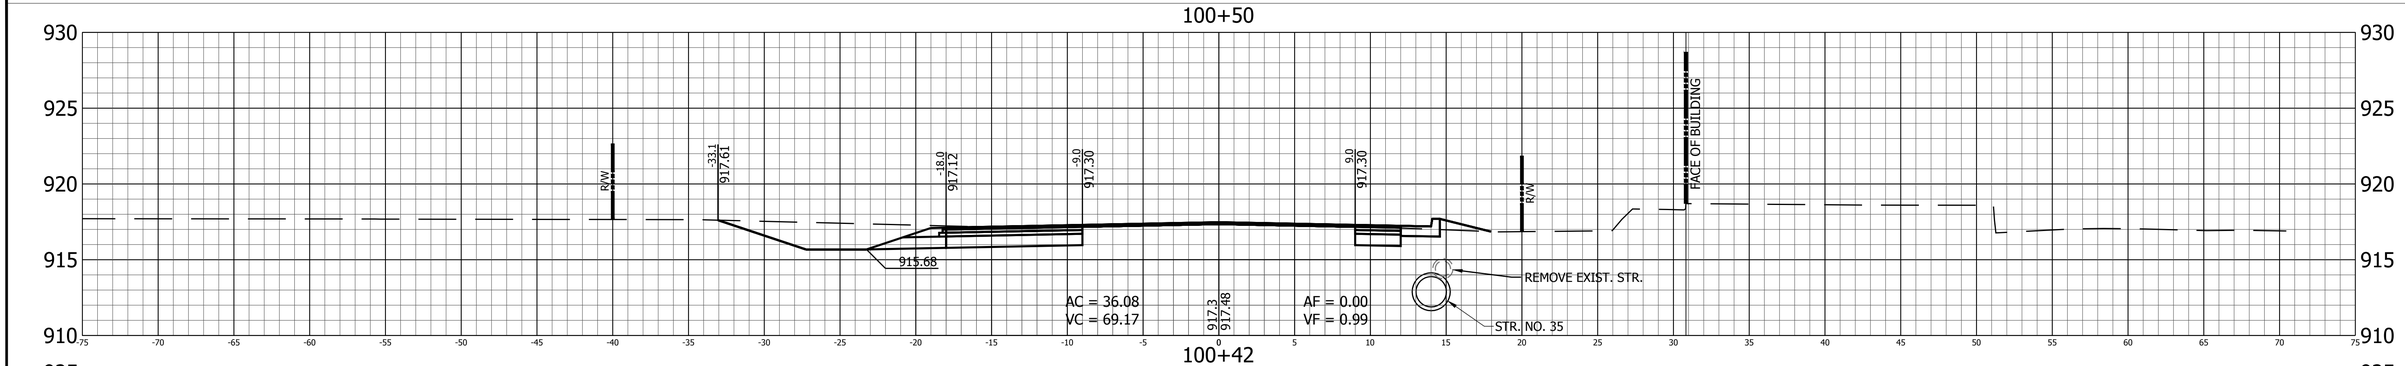

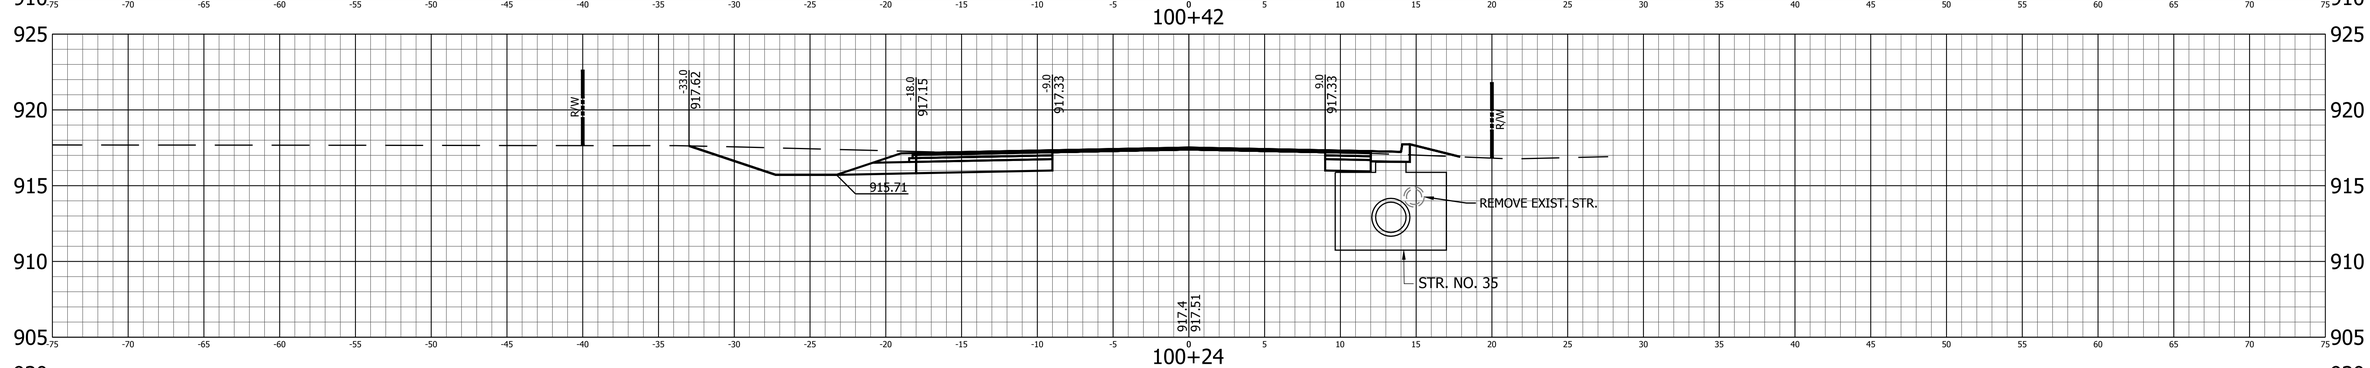

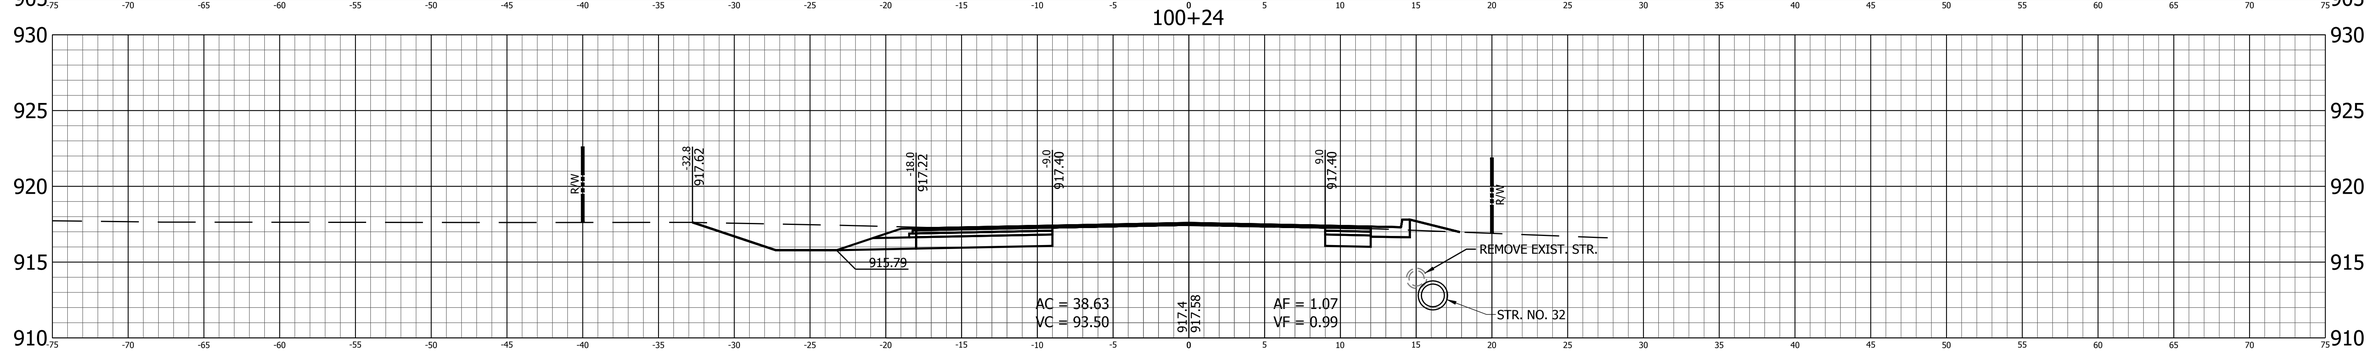

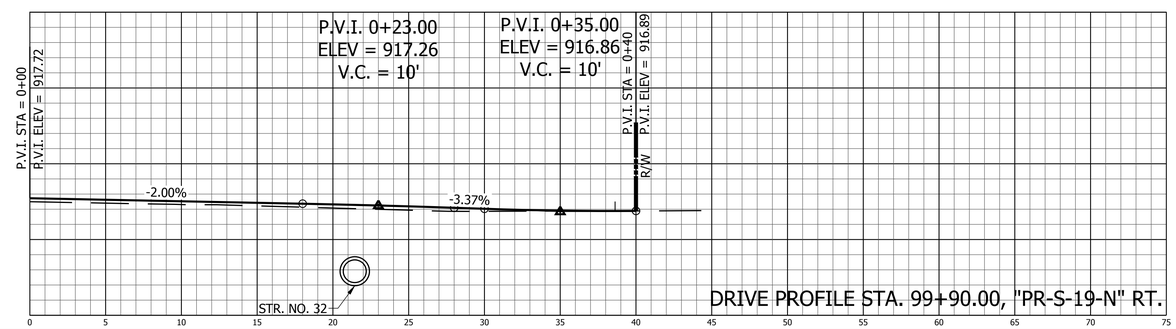

PRINT DATE: 2/20/19
PLOT SCALE: 1:1 EDIT DATE: 7/12/11 - 4:48 PM EDITED BY: KUPSHAW DRAWING FILE: P:\516036-1\ACAD\10 X-SECS\RD_XSEC SHEET_PRS19N_05_01.DWG

RECOMMENDED FOR APPROVAL
DESIGN ENGINEER DATE

DESIGNED: B.C.F. DRAWN: K.R.U.
CHECKED: R.D.S. CHECKED: B.C.F.

INDIANA
DEPARTMENT OF TRANSPORTATION

CROSS SECTIONS
LINE "PR-S-19-N"

HORIZONTAL SCALE	BRIDGE FILE
1" = 5'	N/A
VERTICAL SCALE	DESIGNATION
1" = 5'	1400760
SURVEY BOOK	SHEET
	112 of 140
CONTRACT	PROJECT
R-37741	1400760

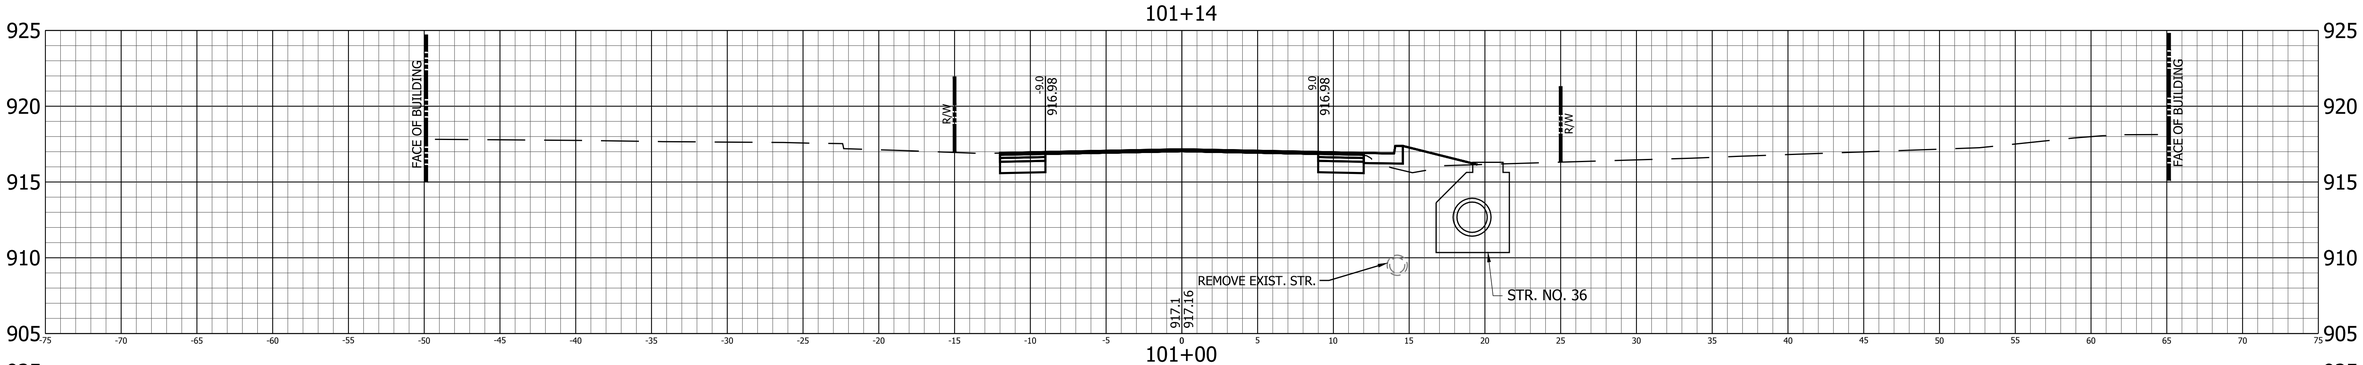

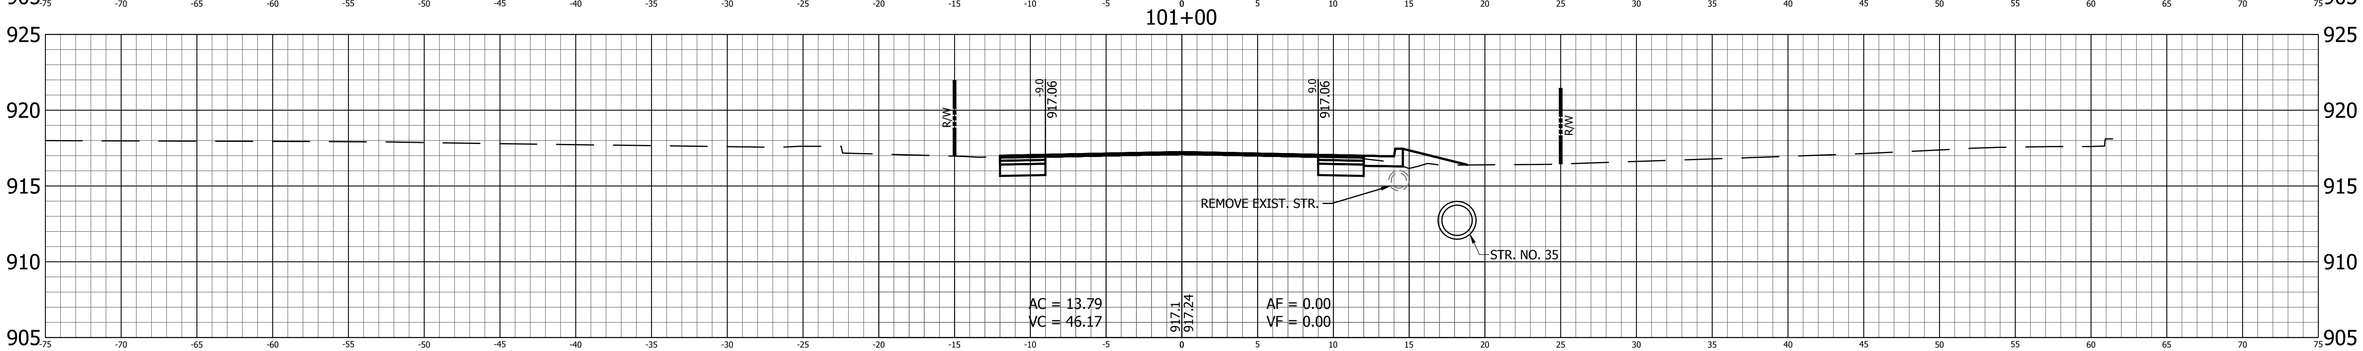

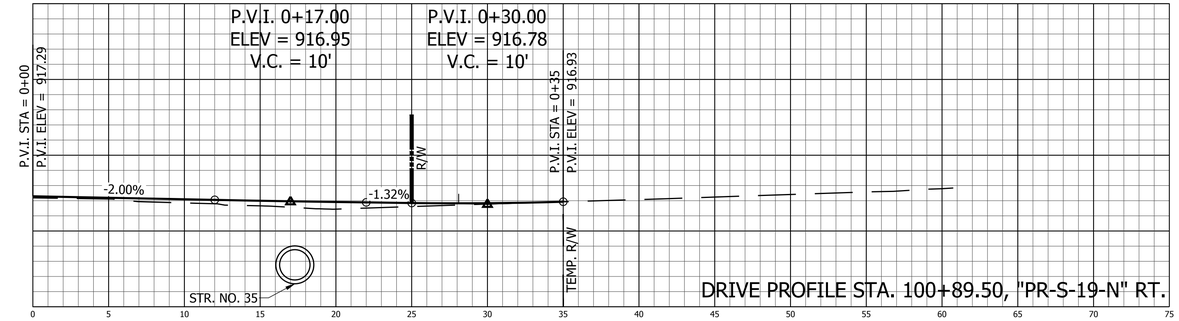

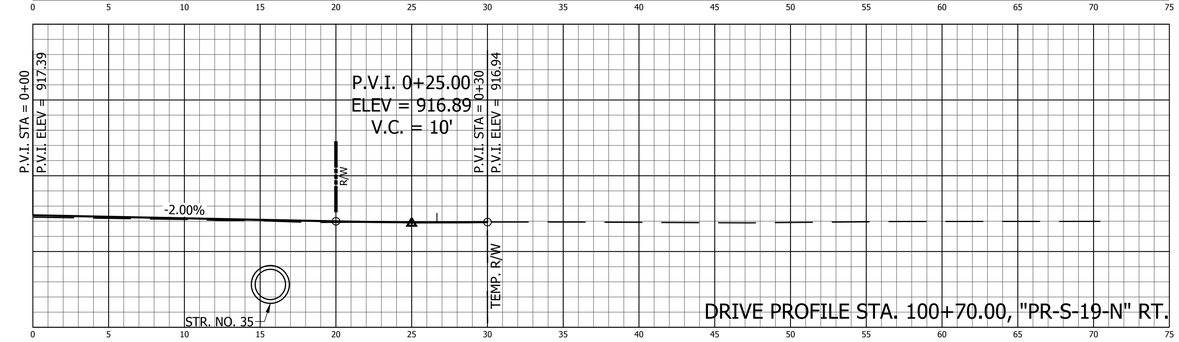

RECOMMENDED FOR APPROVAL

DESIGN ENGINEER DATE

DESIGNED: B.C.F. DRAWN: K.R.U.

CHECKED: R.D.S. CHECKED: B.C.F.

INDIANA
DEPARTMENT OF TRANSPORTATION

CROSS SECTIONS
LINE "PR-S-19-N"

HORIZONTAL SCALE	BRIDGE FILE
1" = 5'	N/A
VERTICAL SCALE	DESIGNATION
1" = 5'	1400760
SURVEY BOOK	SHEET
	113 of 140
CONTRACT	PROJECT
R-37741	1400760

PRINT DATE: 2/20/19
PLOT SCALE: 1:1 EDIT DATE: 7/12/11 - 4:48 PM EDITED BY: KJPSHAW DRAWING FILE: P:\516036-1\ACAD\10 X-SECS\RD_XSEC SHEET_PRS19N_05_01.DWG

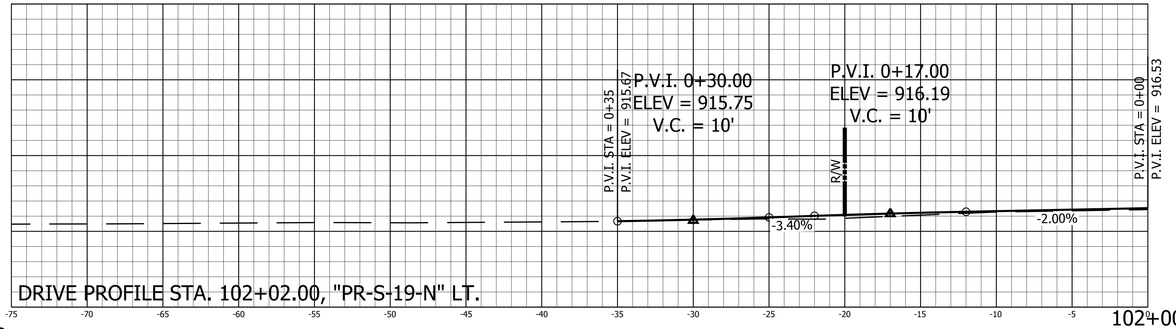

102+00

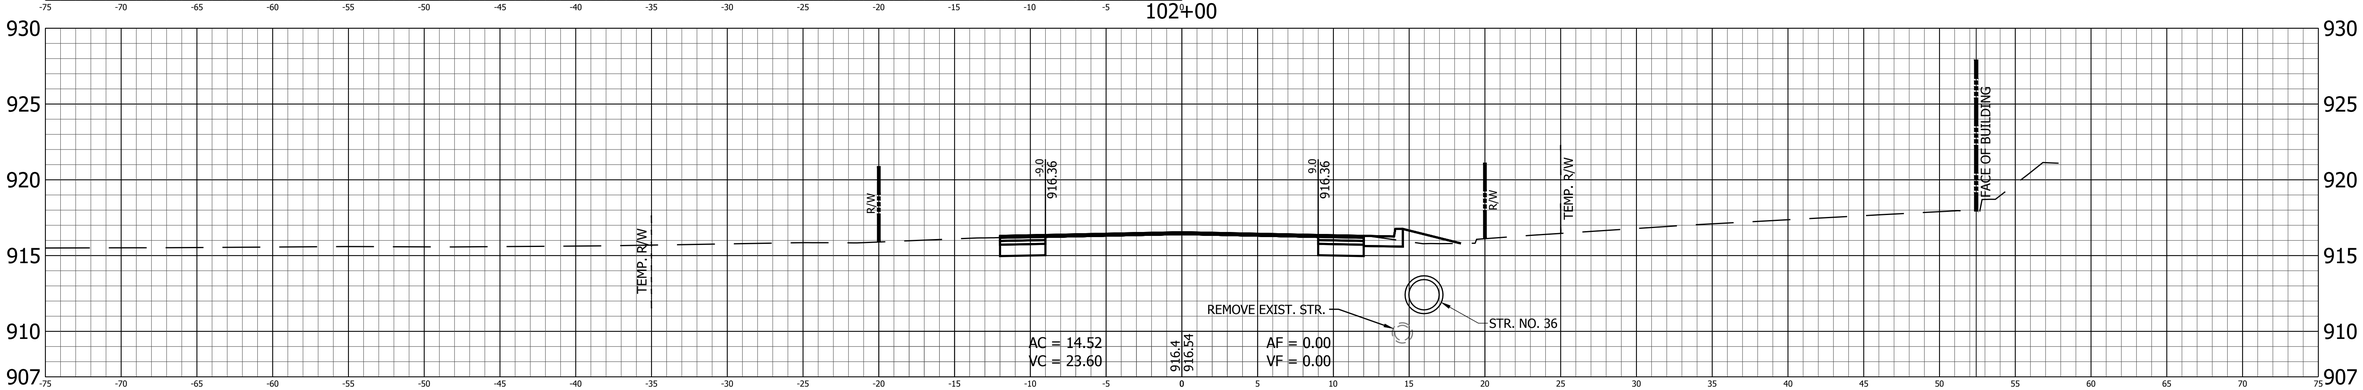

101+72

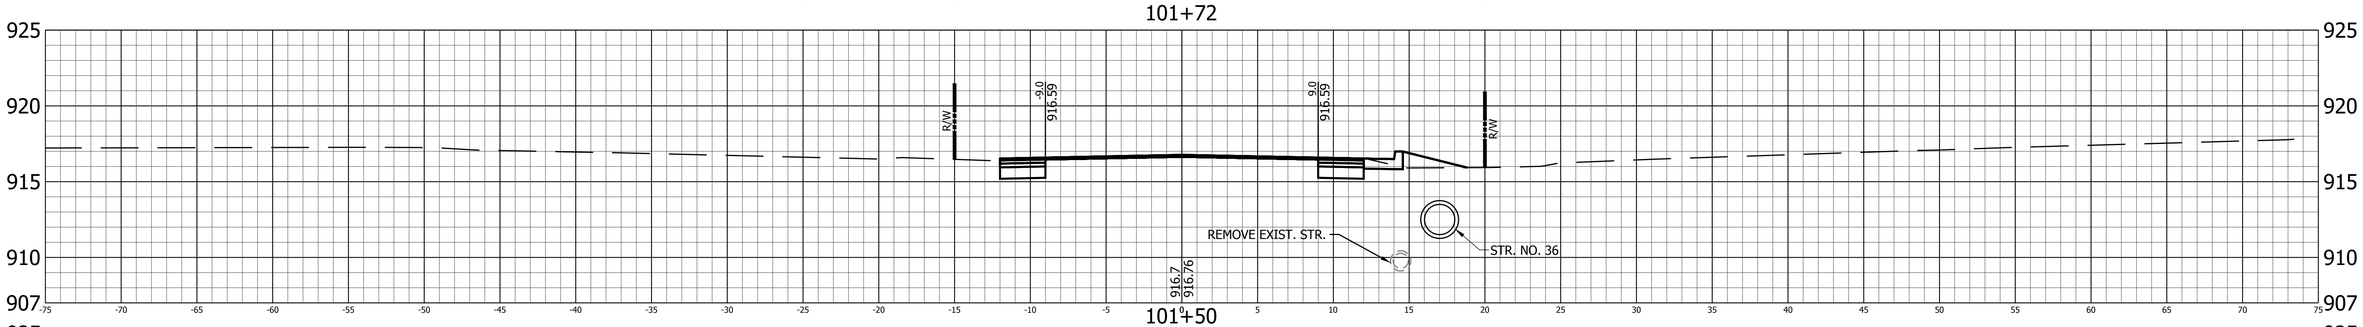

101+50

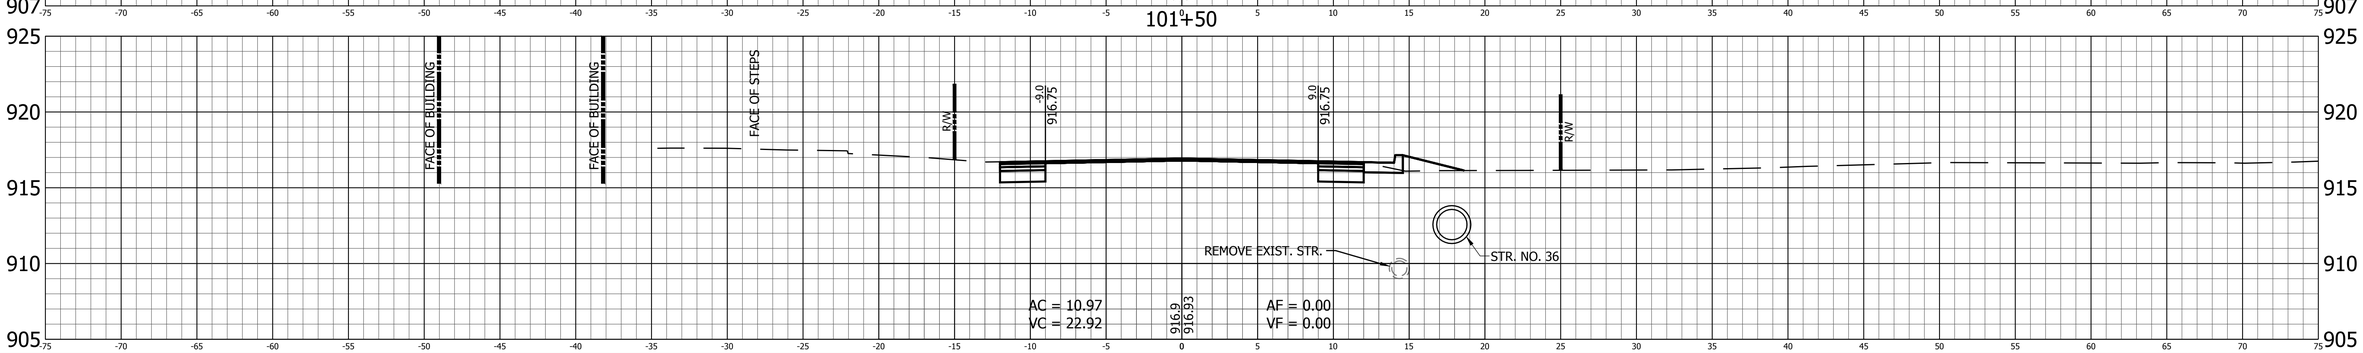

RECOMMENDED FOR APPROVAL — DESIGN ENGINEER — DATE	INDIANA DEPARTMENT OF TRANSPORTATION	HORIZONTAL SCALE 1" = 5'	BRIDGE FILE N/A
		VERTICAL SCALE 1" = 5'	DESIGNATION 1400760
DESIGNED: B.C.F. DRAWN: K.R.U.	CROSS SECTIONS LINE "PR-S-19-N"	SURVEY BOOK	SHEET 114 of 140
CHECKED: R.D.S. CHECKED: B.C.F.		CONTRACT R-37741	PROJECT 1400760

PRINT DATE: 2/20/19
PLOT SCALE: 1:1 EDIT DATE: 7/12/11 - 4:48 PM EDITED BY: KUPSHAW DRAWING FILE: P:\516036-1\ACAD\10 X-SECS\RD_XSEC SHEET_PRS19N_05_01.DWG

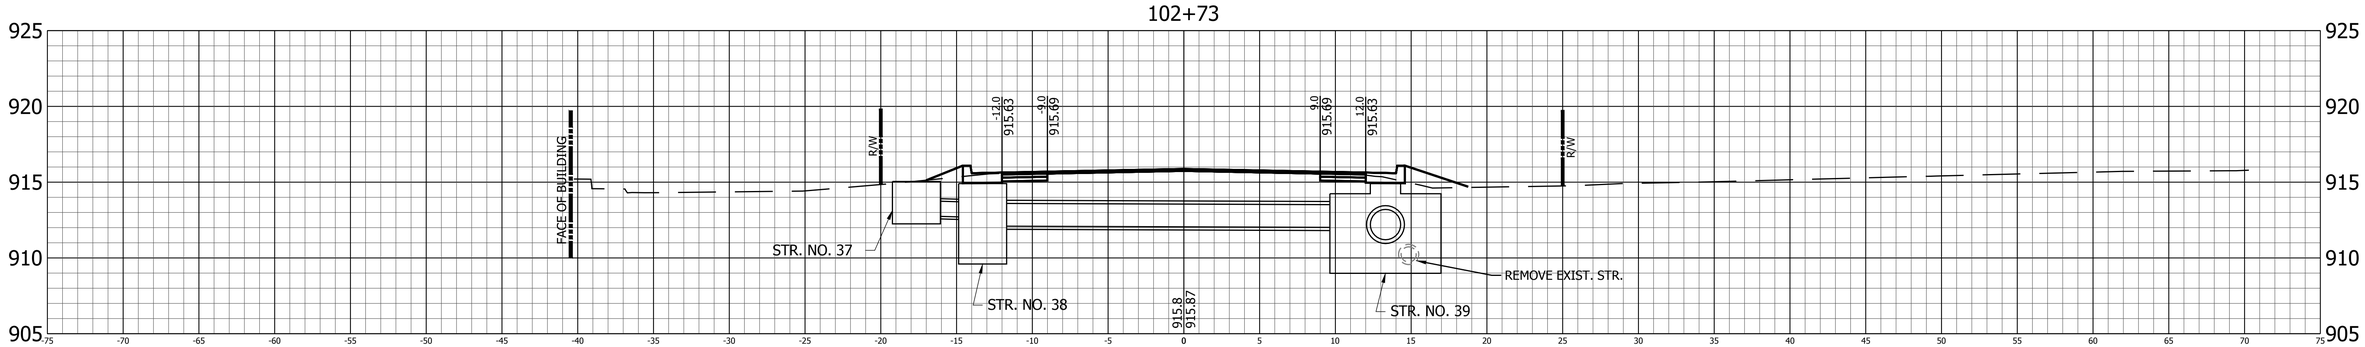

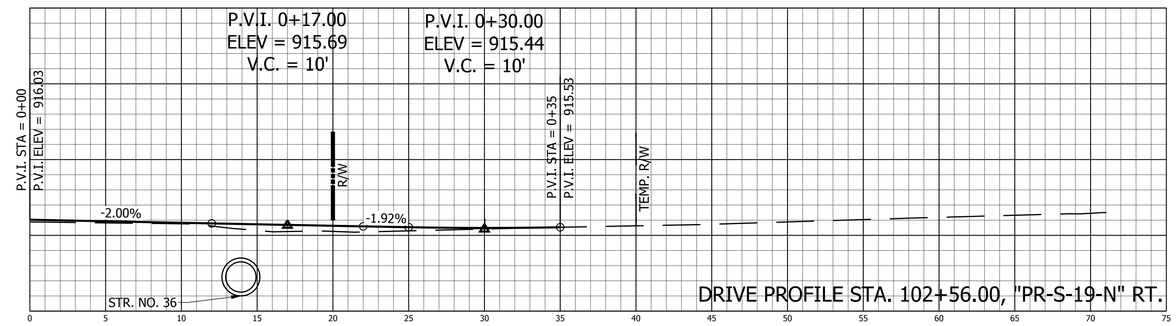

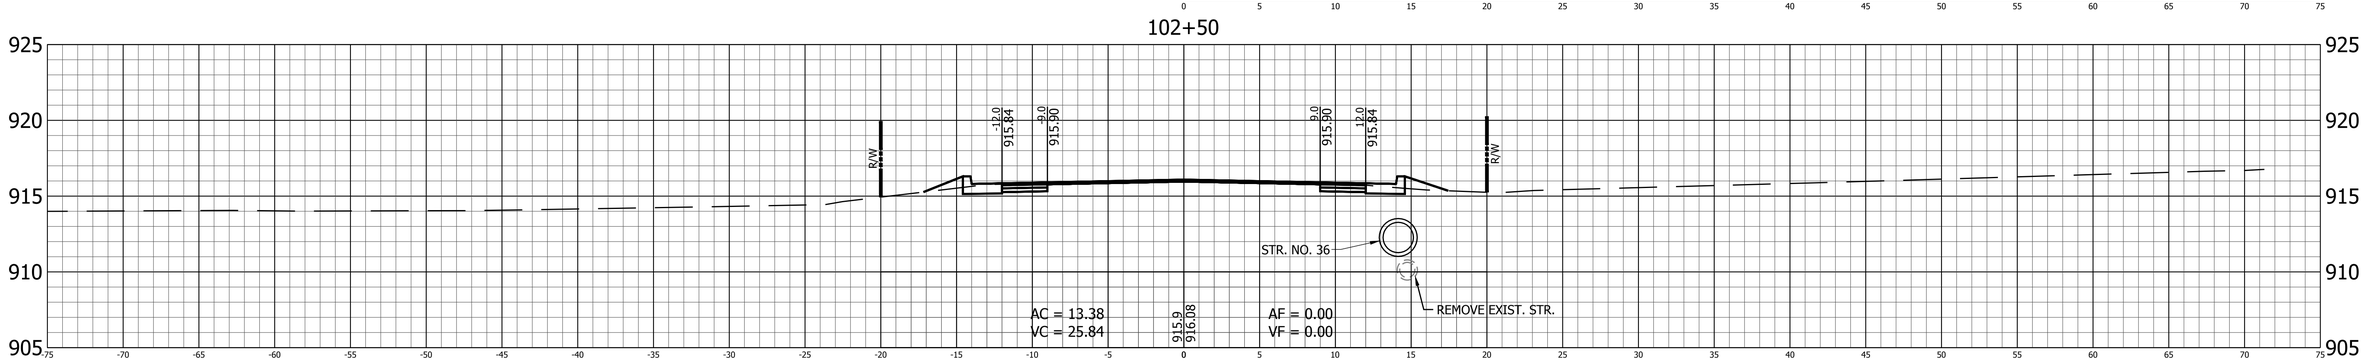

RECOMMENDED FOR APPROVAL

DESIGN ENGINEER DATE

DESIGNED: B.C.F. DRAWN: K.R.U.

CHECKED: R.D.S. CHECKED: B.C.F.

INDIANA
DEPARTMENT OF TRANSPORTATION

CROSS SECTIONS
LINE "PR-S-19-N"

HORIZONTAL SCALE	BRIDGE FILE
1" = 5'	N/A
VERTICAL SCALE	DESIGNATION
1" = 5'	1400760
SURVEY BOOK	SHEET
	115 of 140
CONTRACT	PROJECT
R-37741	1400760

PRINT DATE: 2/20/19
PLOT SCALE: 1:1 EDIT DATE: 7/12/11 - 4:48 PM EDITED BY: KUPSHAW DRAWING FILE: P:\516036-1\ACAD\10 X-SECS\RD_XSEC SHEET_PRS19N_05_01.DWG

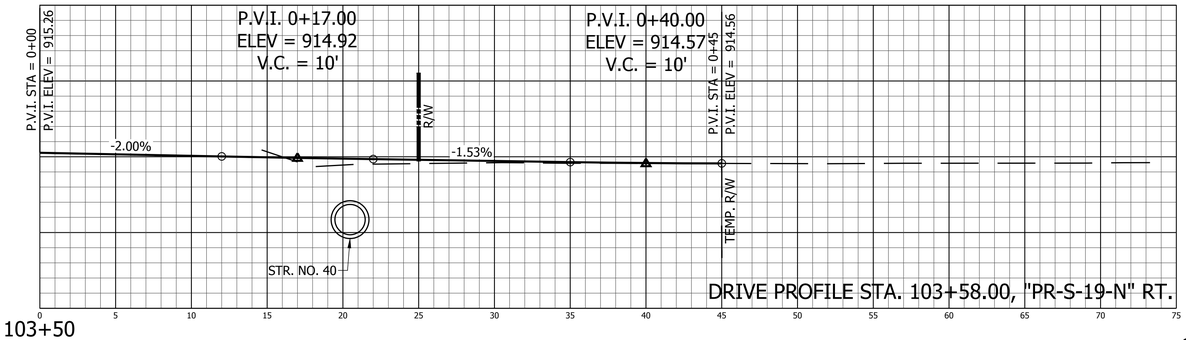

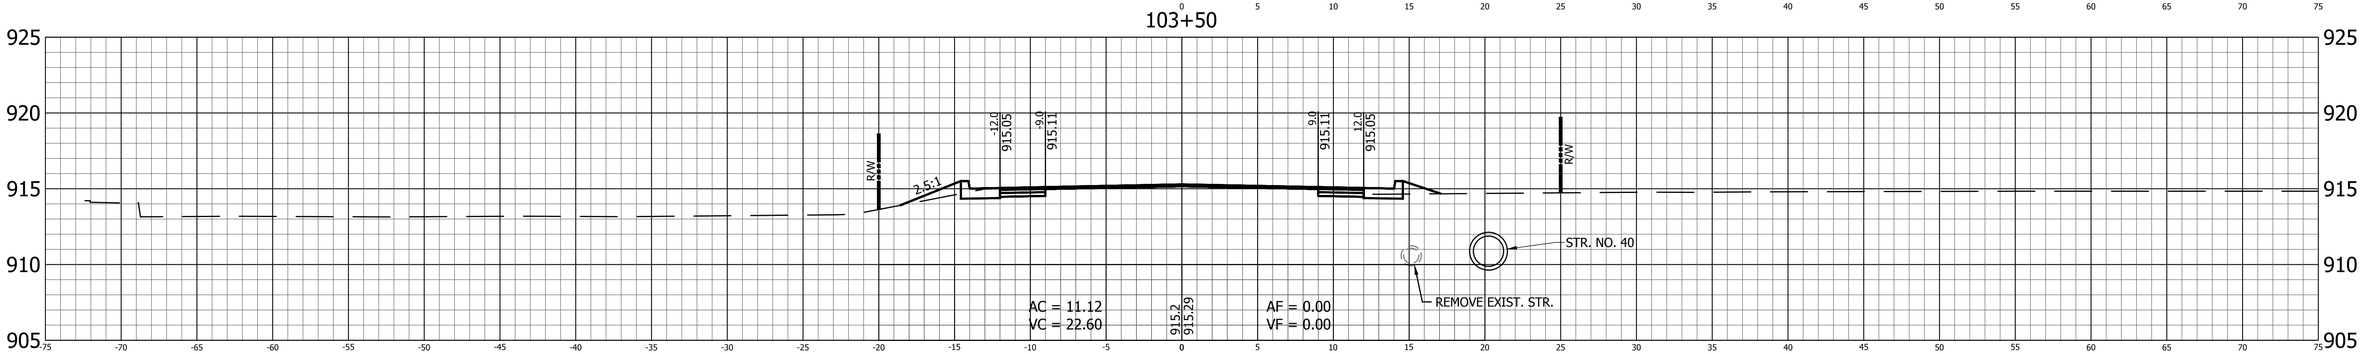

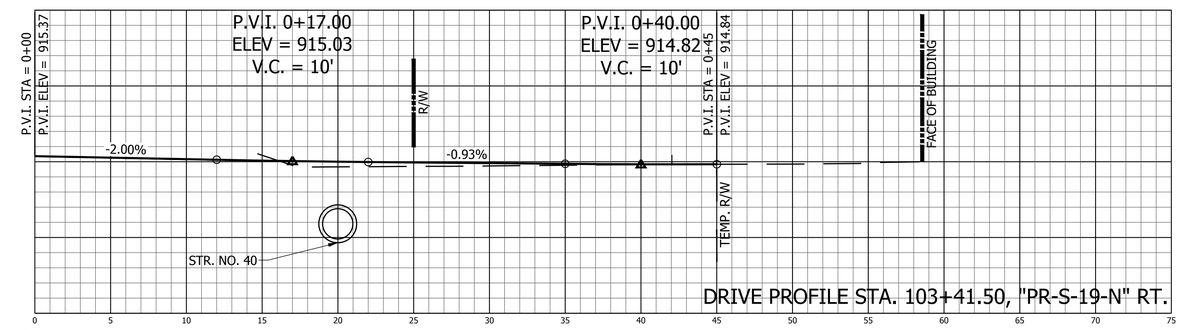

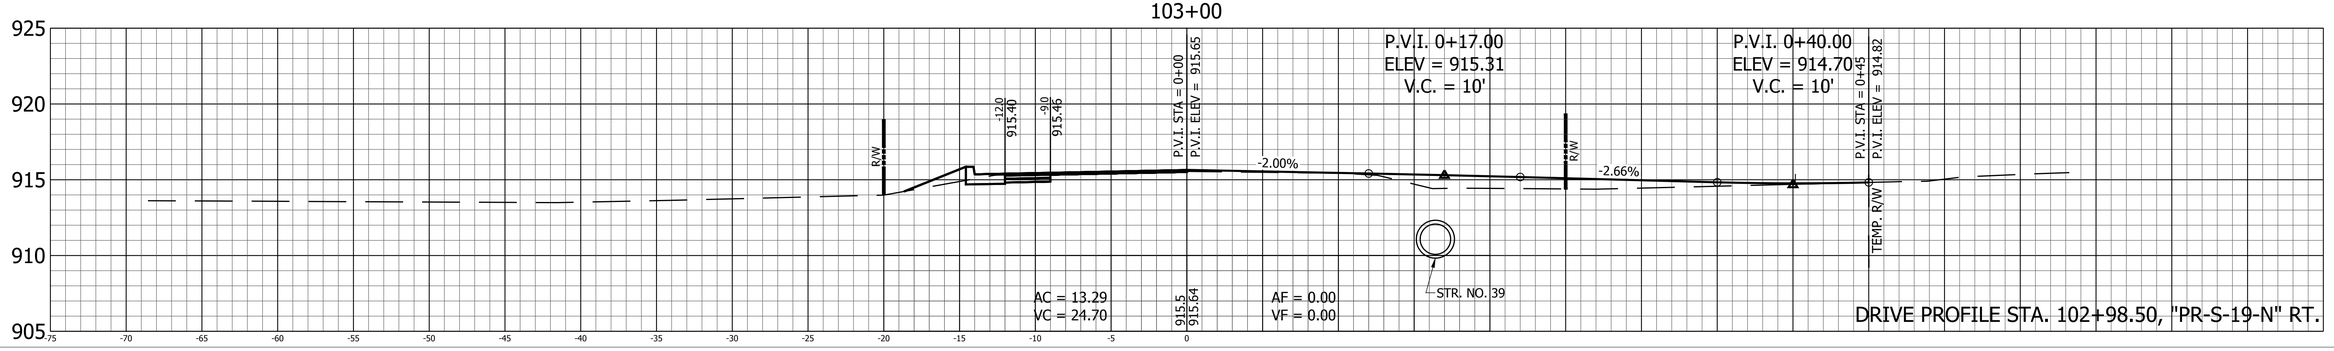

RECOMMENDED FOR APPROVAL

DESIGN ENGINEER DATE

DESIGNED: B.C.F. DRAWN: K.R.U.

CHECKED: R.D.S. CHECKED: B.C.F.

INDIANA
DEPARTMENT OF TRANSPORTATION

CROSS SECTIONS
LINE "PR-S-19-N"

HORIZONTAL SCALE	BRIDGE FILE
1" = 5'	N/A
VERTICAL SCALE	DESIGNATION
1" = 5'	1400760
SURVEY BOOK	SHEET
	116 of 140
CONTRACT	PROJECT
R-37741	1400760

PRINT DATE: 2/20/19
PLOT SCALE: 1:1 EDIT DATE: 7/12/11 - 4:48 PM EDITED BY: KUPSHAW DRAWING FILE: P:\516036-1\ACAD\10 X-SECS\RD_XSEC SHEET_PRS19N_05_01.DWG

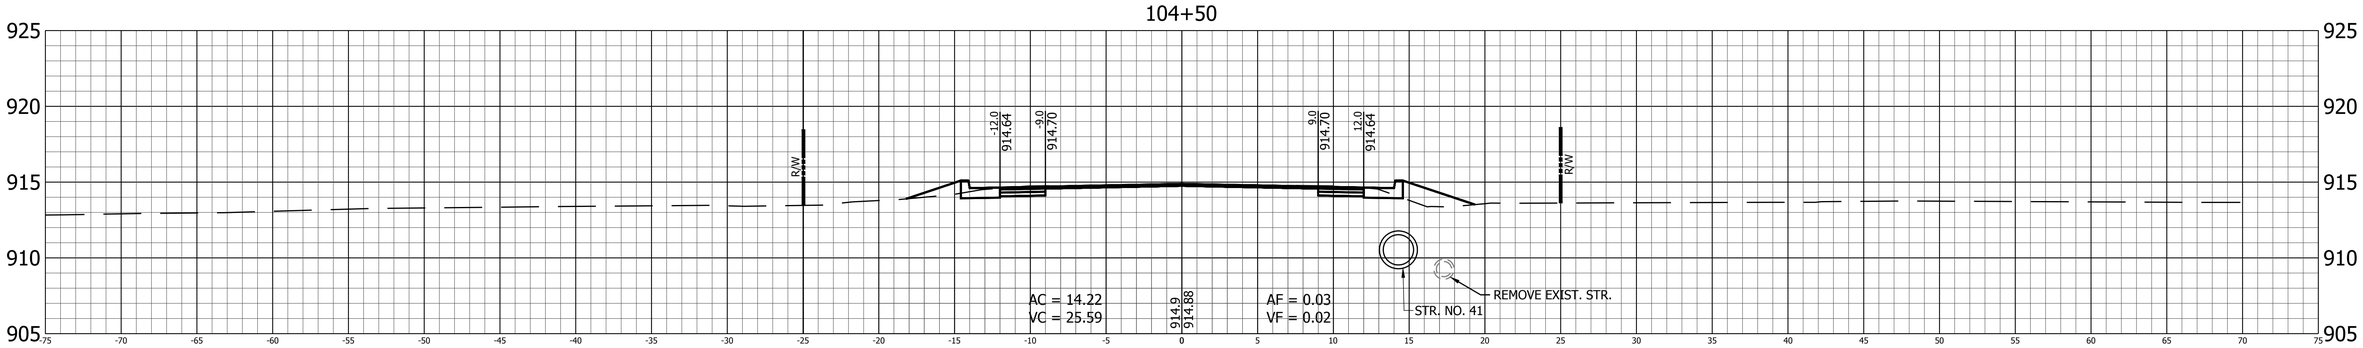

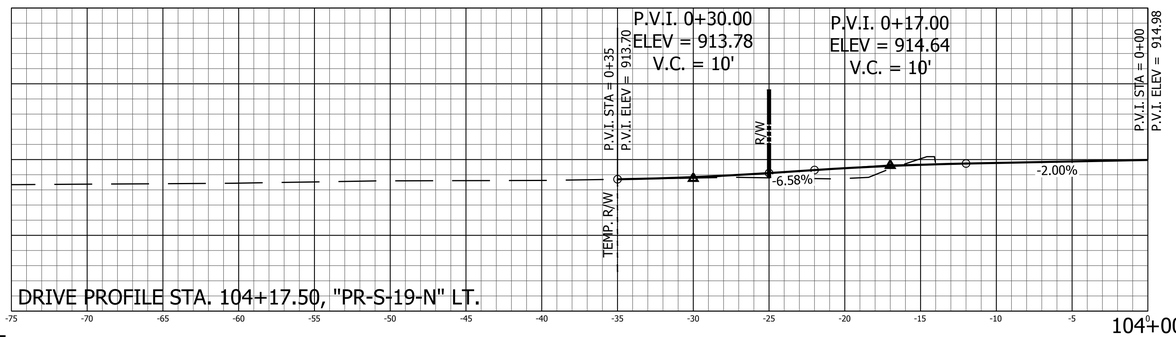

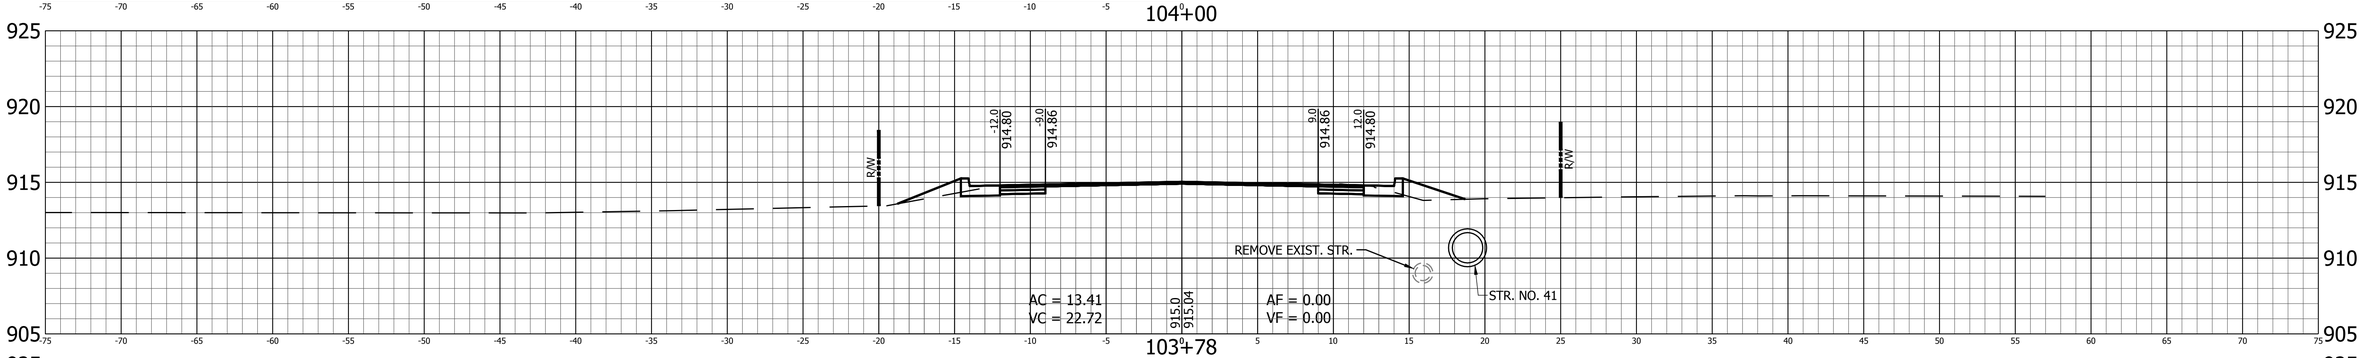

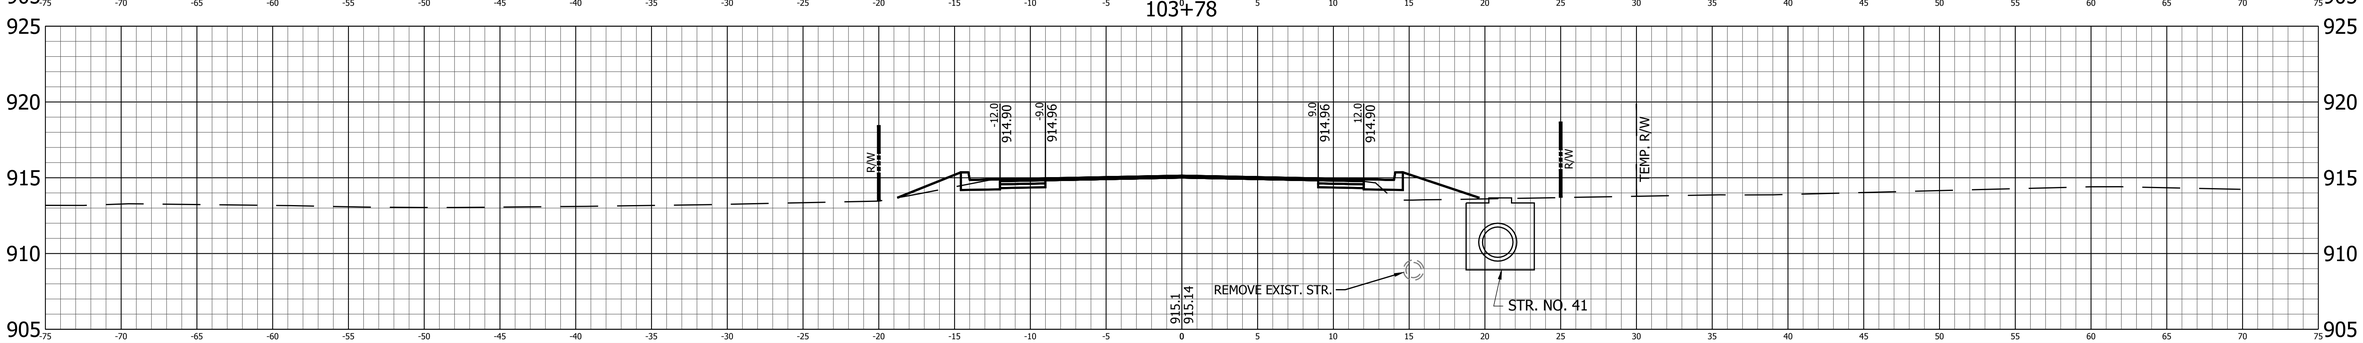

RECOMMENDED FOR APPROVAL — DESIGN ENGINEER — DATE	INDIANA DEPARTMENT OF TRANSPORTATION	HORIZONTAL SCALE: 1" = 5'	BRIDGE FILE: N/A
		VERTICAL SCALE: 1" = 5'	DESIGNATION: 1400760
DESIGNED: B.C.F. / DRAWN: K.R.U.	CROSS SECTIONS LINE "PR-S-19-N"	SURVEY BOOK:	SHEET: 117 of 140
CHECKED: R.D.S. / CHECKED: B.C.F.		CONTRACT: R-37741	PROJECT: 1400760

PRINT DATE: 2/20/19
PLOT SCALE: 1:1 EDIT DATE: 7/12/11 - 4:48 PM EDITED BY: KJPSHAW DRAWING FILE: P:\516036-1\ACAD\10 X-SECS\RD_XSEC SHEET_PRS19N_05_01.DWG

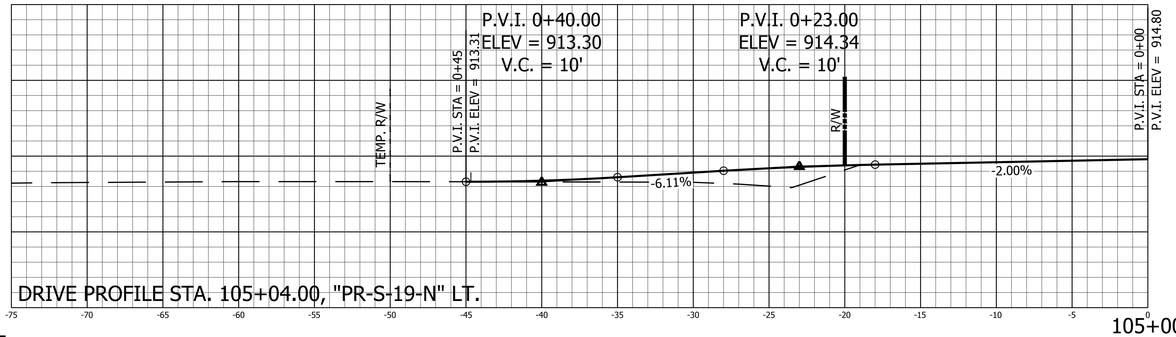

DRIVE PROFILE STA. 105+04.00, "PR-S-19-N" LT.

105+00

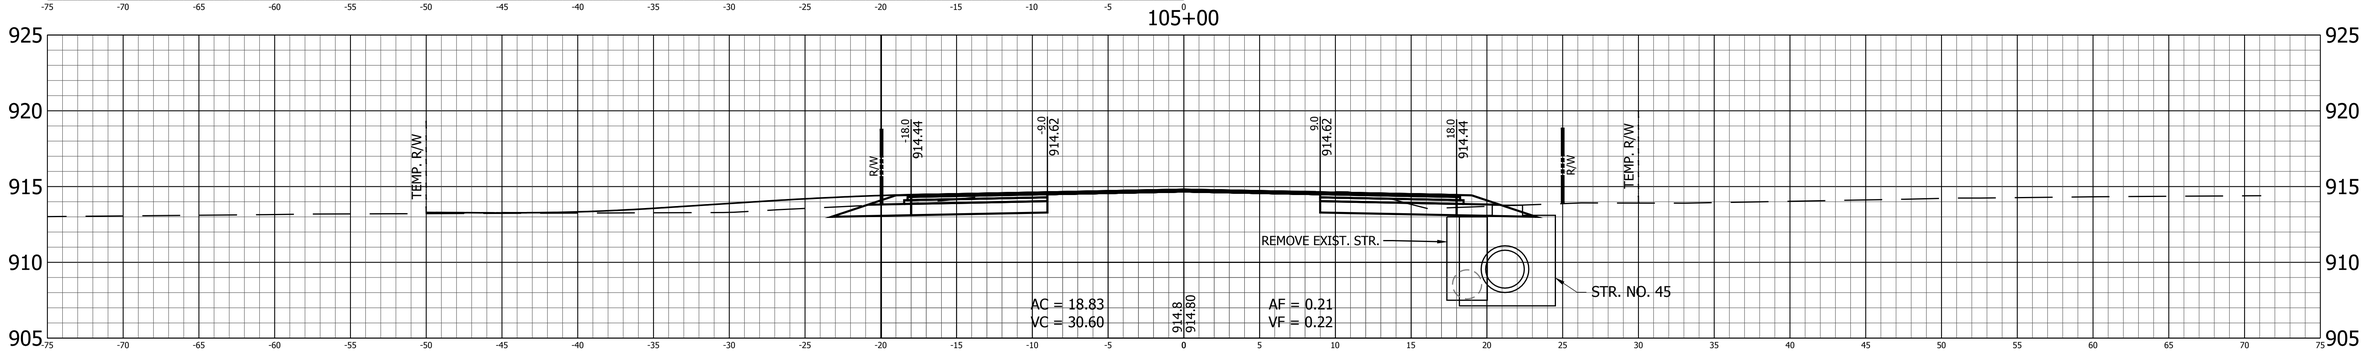

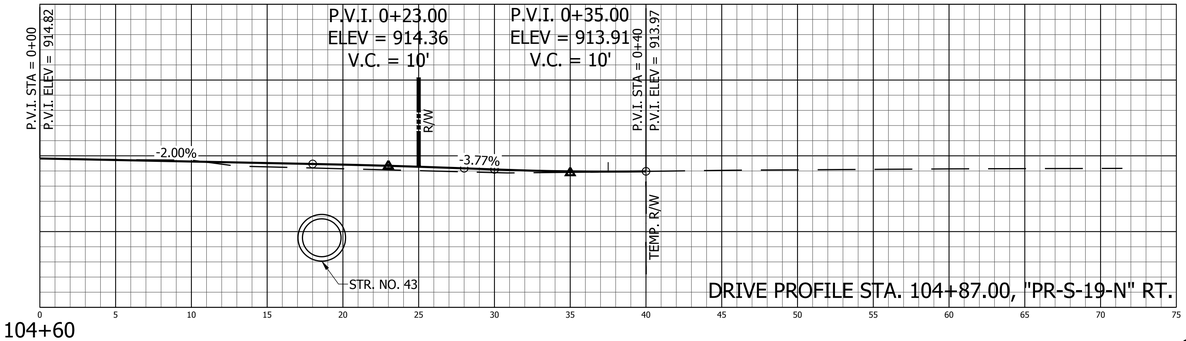

DRIVE PROFILE STA. 104+87.00, "PR-S-19-N" RT.

104+60

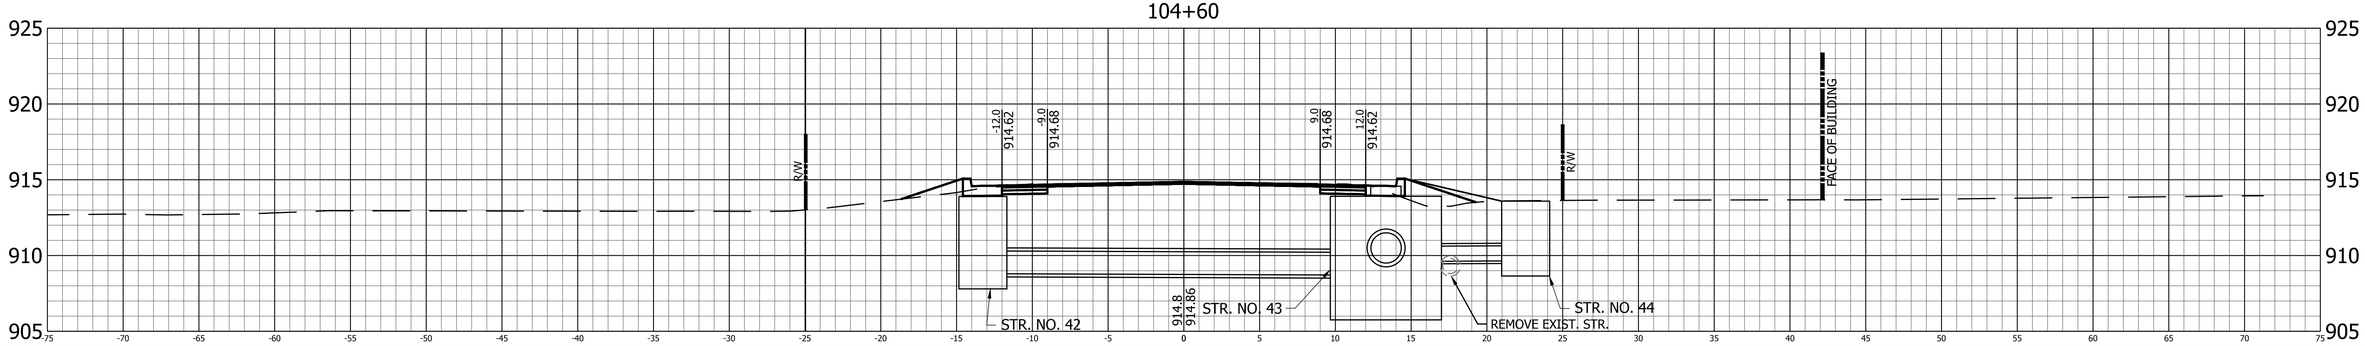

RECOMMENDED FOR APPROVAL

DESIGN ENGINEER DATE

DESIGNED: B.C.F. DRAWN: K.R.U.

CHECKED: R.D.S. CHECKED: B.C.F.

INDIANA
DEPARTMENT OF TRANSPORTATION

CROSS SECTIONS
LINE "PR-S-19-N"

HORIZONTAL SCALE	BRIDGE FILE
1" = 5'	N/A
VERTICAL SCALE	DESIGNATION
1" = 5'	1400760
SURVEY BOOK	SHEET
	118 of 140
CONTRACT	PROJECT
R-37741	1400760

PRINT DATE: 2/20/19
PLOT SCALE: 1:1 EDIT DATE: 7/12/11 - 4:48 PM EDITED BY: KUPSHAW DRAWING FILE: P:\516036-1\ACAD\10 X-SECS\RD_XSEC SHEET_PRS19N_05_01.DWG

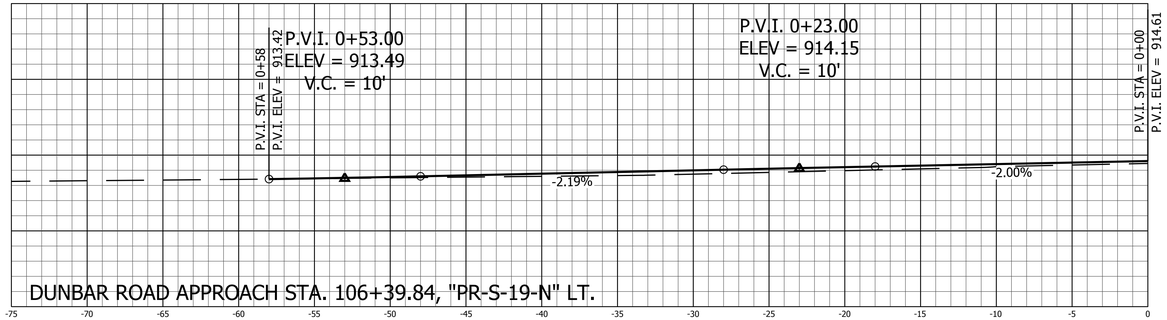

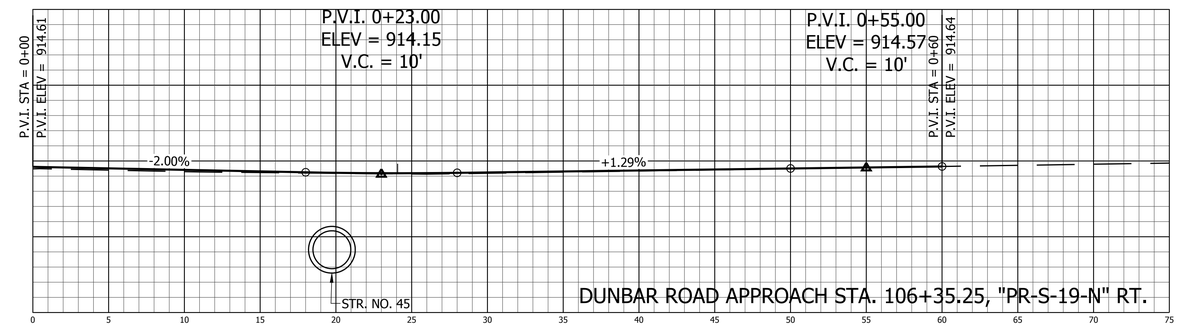

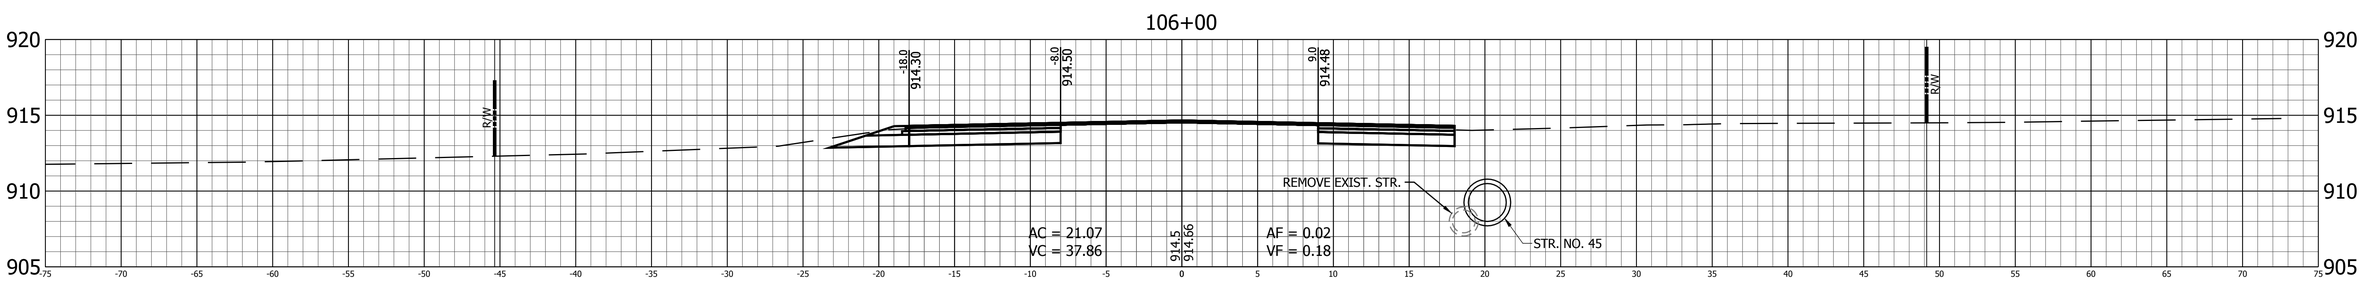

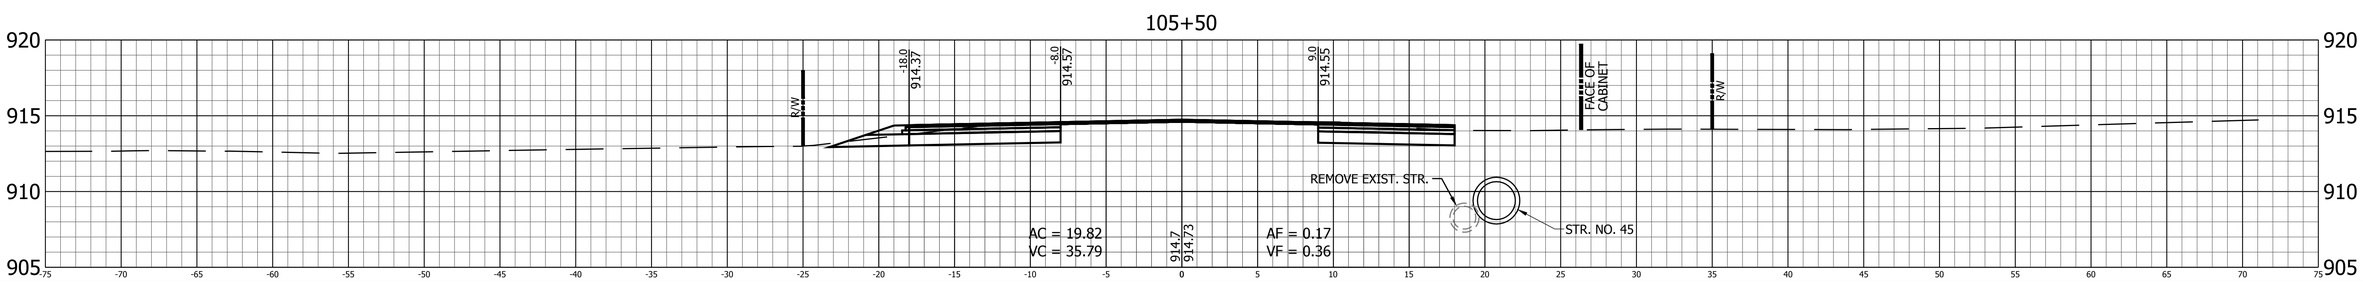

RECOMMENDED FOR APPROVAL

DESIGN ENGINEER DATE

DESIGNED: B.C.F. DRAWN: K.R.U.

CHECKED: R.D.S. CHECKED: B.C.F.

INDIANA
DEPARTMENT OF TRANSPORTATION

CROSS SECTIONS
LINE "PR-S-19-N"

HORIZONTAL SCALE	BRIDGE FILE
1" = 5'	N/A
VERTICAL SCALE	DESIGNATION
1" = 5'	1400760
SURVEY BOOK	SHEET
	119 of 140
CONTRACT	PROJECT
R-37741	1400760

PRINT DATE: 2/20/19
PLOT SCALE: 1:1 EDIT DATE: 7/12/11 - 4:48 PM EDITED BY: KUPSHAW DRAWING FILE: P:\516036-1\ACAD\10 X-SECS\RD_XSEC SHEET_PRS19N_05_01.DWG

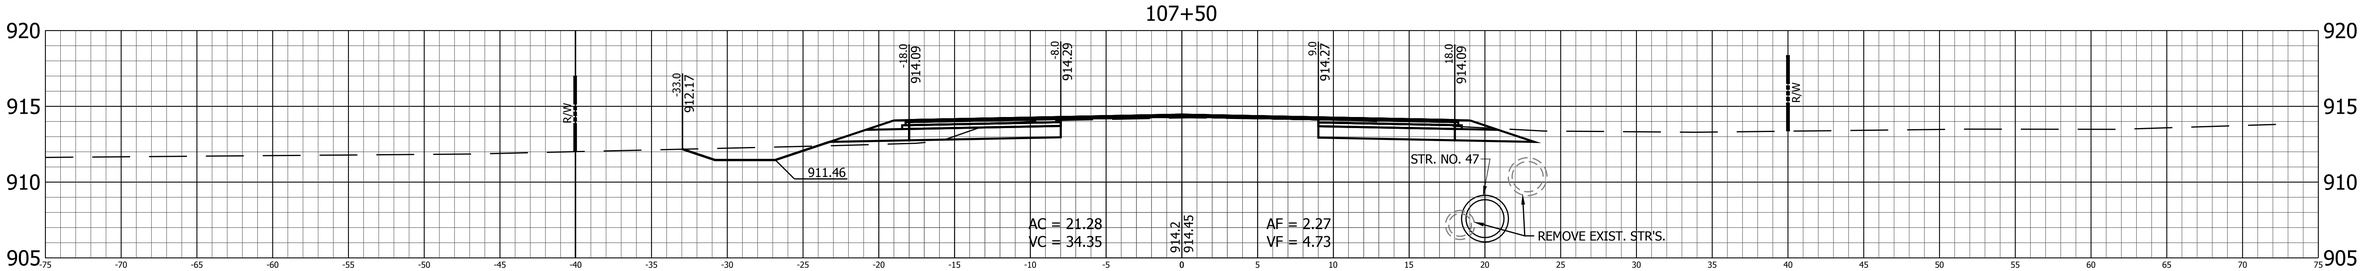

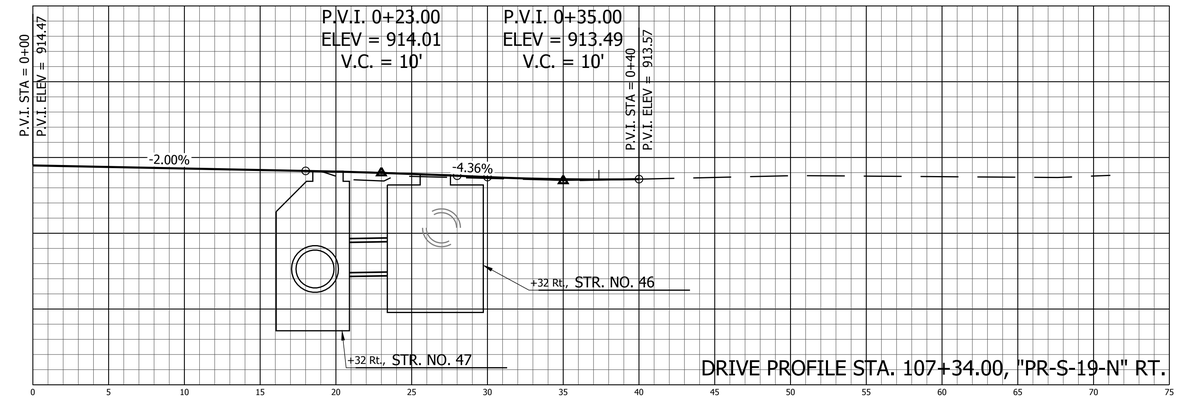

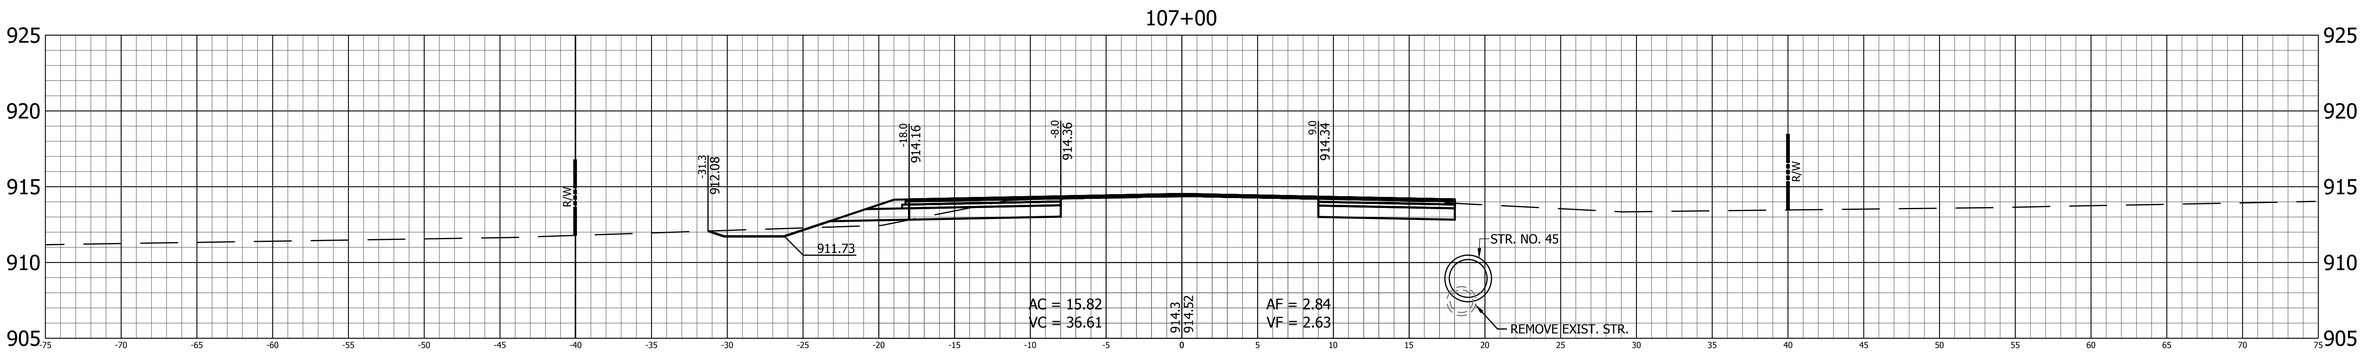

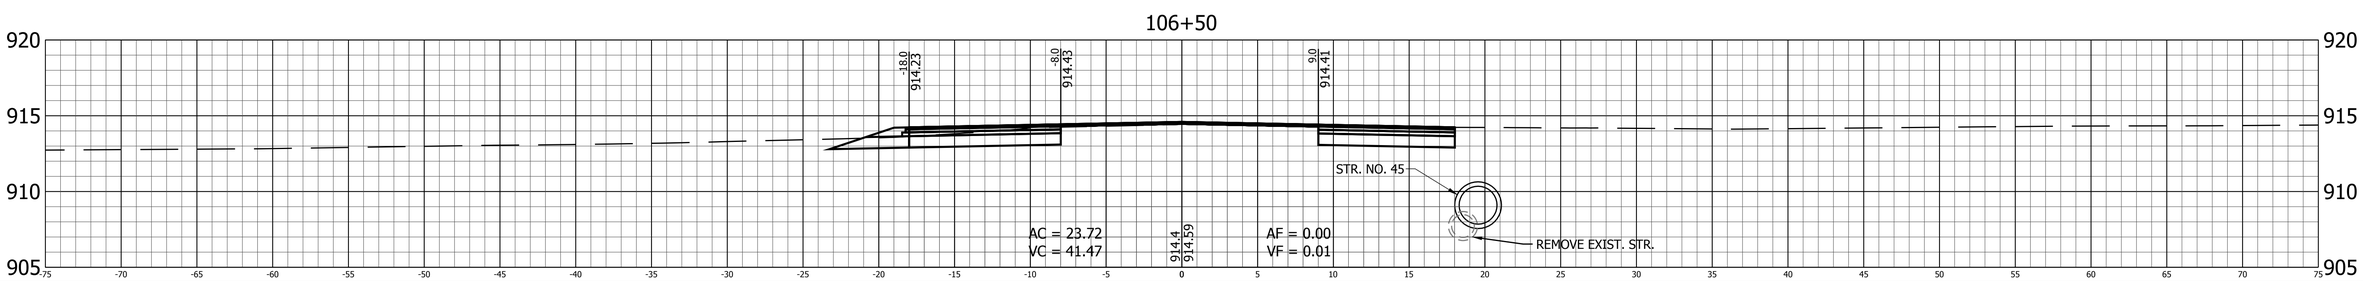

RECOMMENDED FOR APPROVAL _____ DESIGN ENGINEER DATE

DESIGNED: B.C.F. DRAWN: K.R.U.

CHECKED: R.D.S. CHECKED: B.C.F.

INDIANA
DEPARTMENT OF TRANSPORTATION

CROSS SECTIONS
LINE "PR-S-19-N"

HORIZONTAL SCALE	BRIDGE FILE
1" = 5'	N/A
VERTICAL SCALE	DESIGNATION
1" = 5'	1400760
SURVEY BOOK	SHEET
	120 of 140
CONTRACT	PROJECT
R-37741	1400760

PRINT DATE: 2/20/19
PLOT SCALE: 1:1 EDIT DATE: 7/12/11 - 4:48 PM EDITED BY: KUPSHAW DRAWING FILE: P:\516036-1\ACAD\10 X-SECS\RD_XSEC SHEET_PRS19N_05_01.DWG

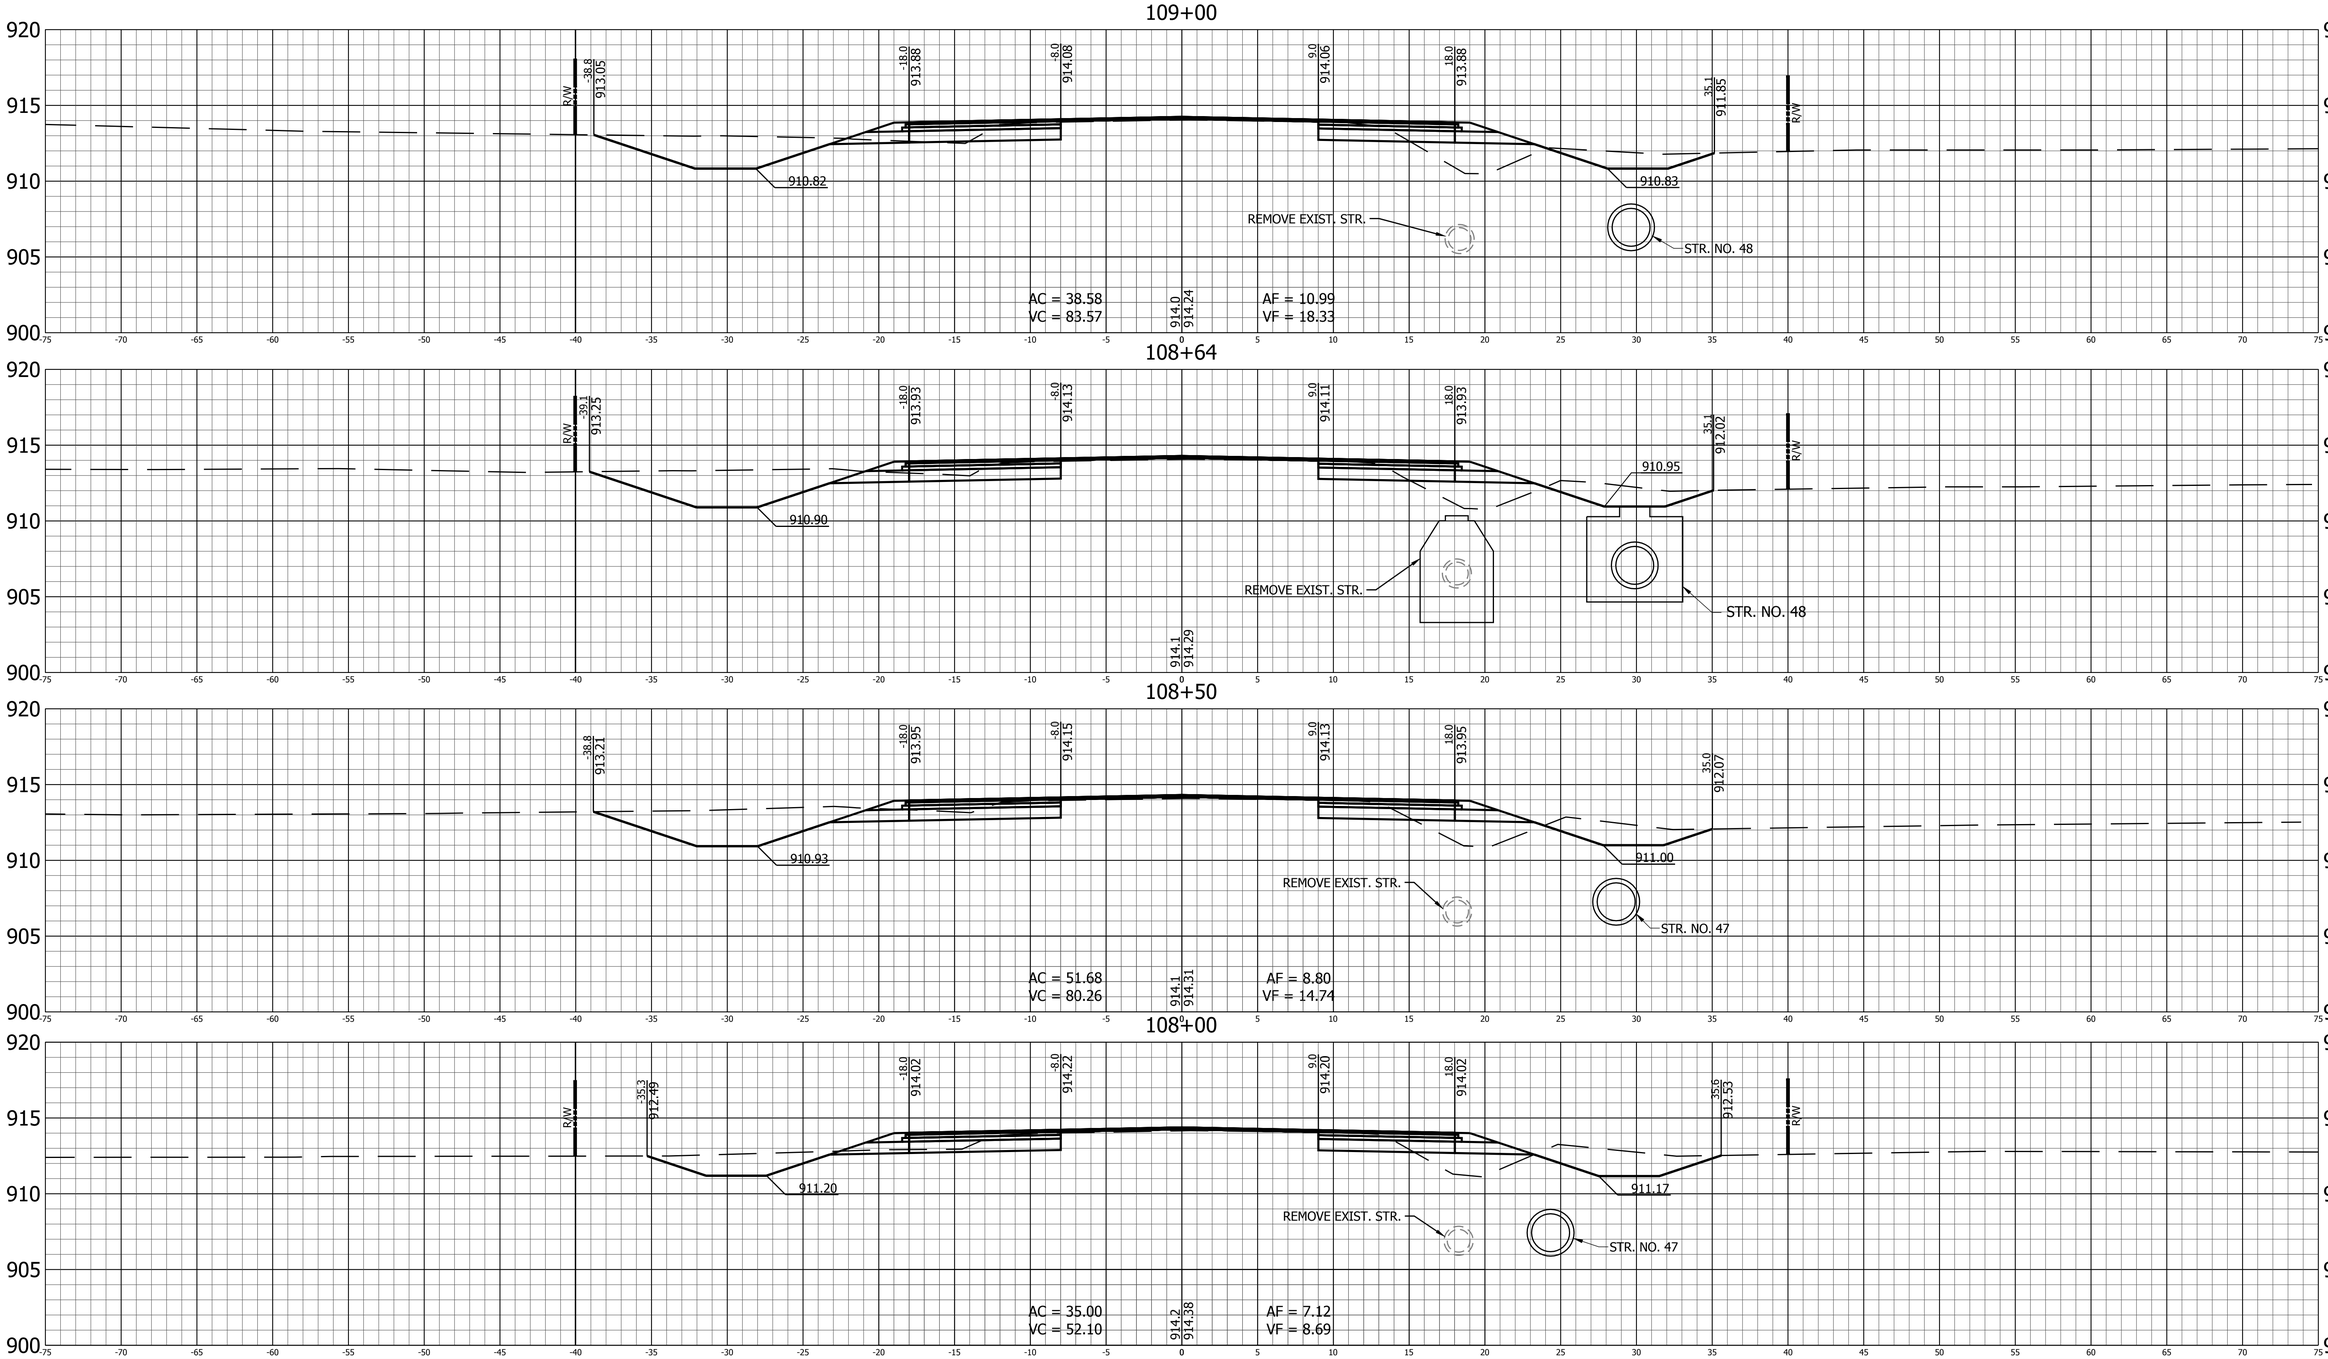

RECOMMENDED FOR APPROVAL

DESIGN ENGINEER DATE

DESIGNED: B.C.F. DRAWN: K.R.U.

CHECKED: R.D.S. CHECKED: B.C.F.

INDIANA
DEPARTMENT OF TRANSPORTATION

CROSS SECTIONS
LINE "PR-S-19-N"

HORIZONTAL SCALE	BRIDGE FILE
1" = 5'	N/A
VERTICAL SCALE	DESIGNATION
1" = 5'	1400760
SURVEY BOOK	SHEET
	121 of 140
CONTRACT	PROJECT
R-37741	1400760

PRINT DATE: 2/20/19
PLOT SCALE: 1:1 EDIT DATE: 7/12/11 - 4:48 PM EDITED BY: KJPSHAW DRAWING FILE: P:\516036-1\ACAD\10 X-SECS\RD_XSEC SHEET_PRS19N_05_01.DWG

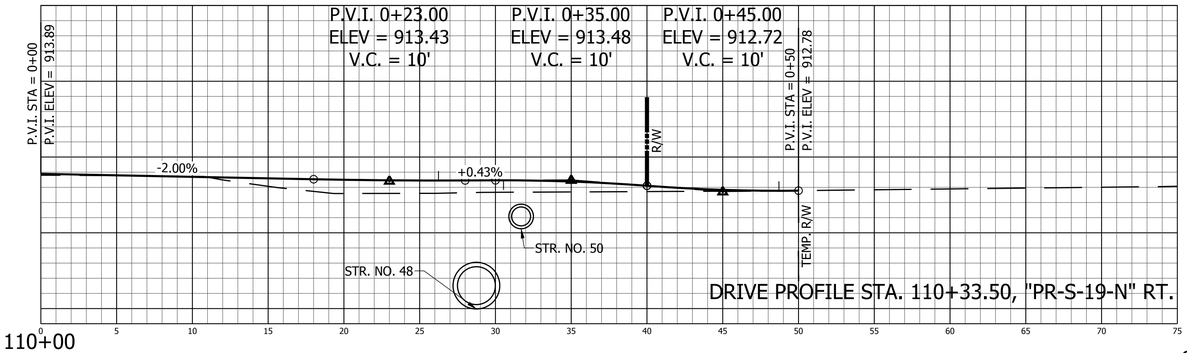

110+00

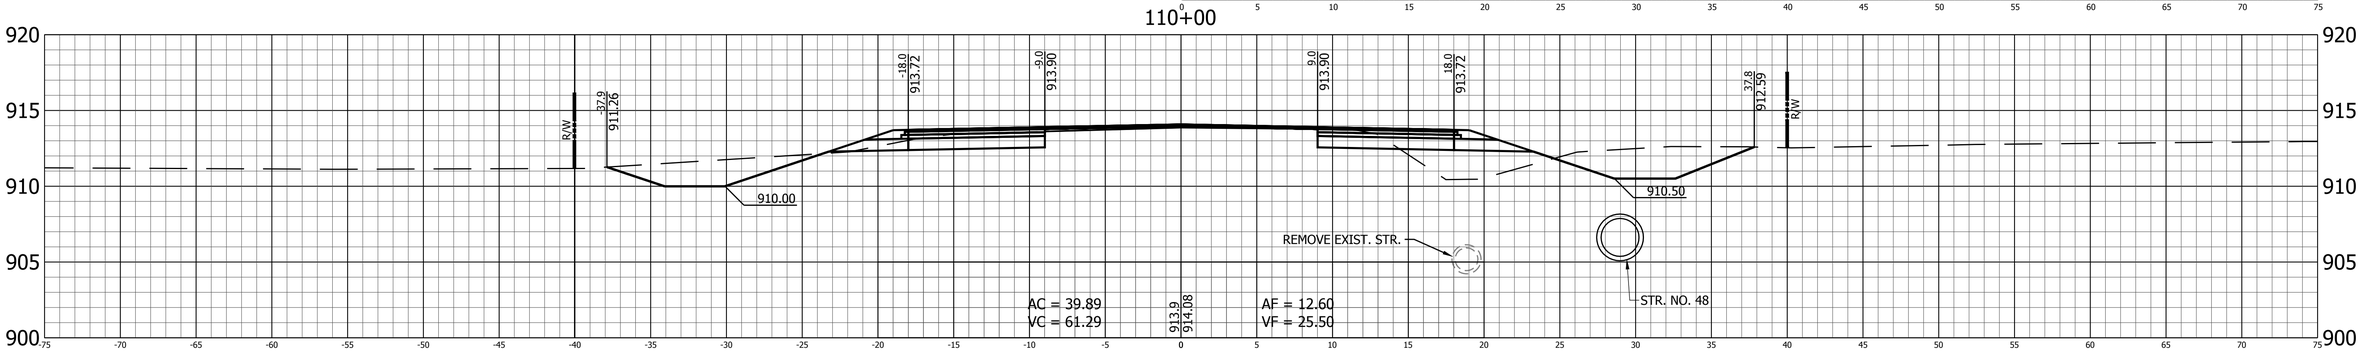

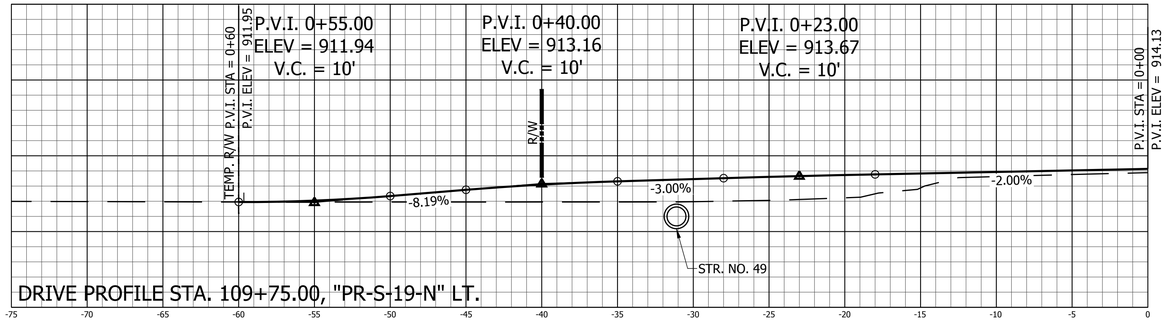

109+50

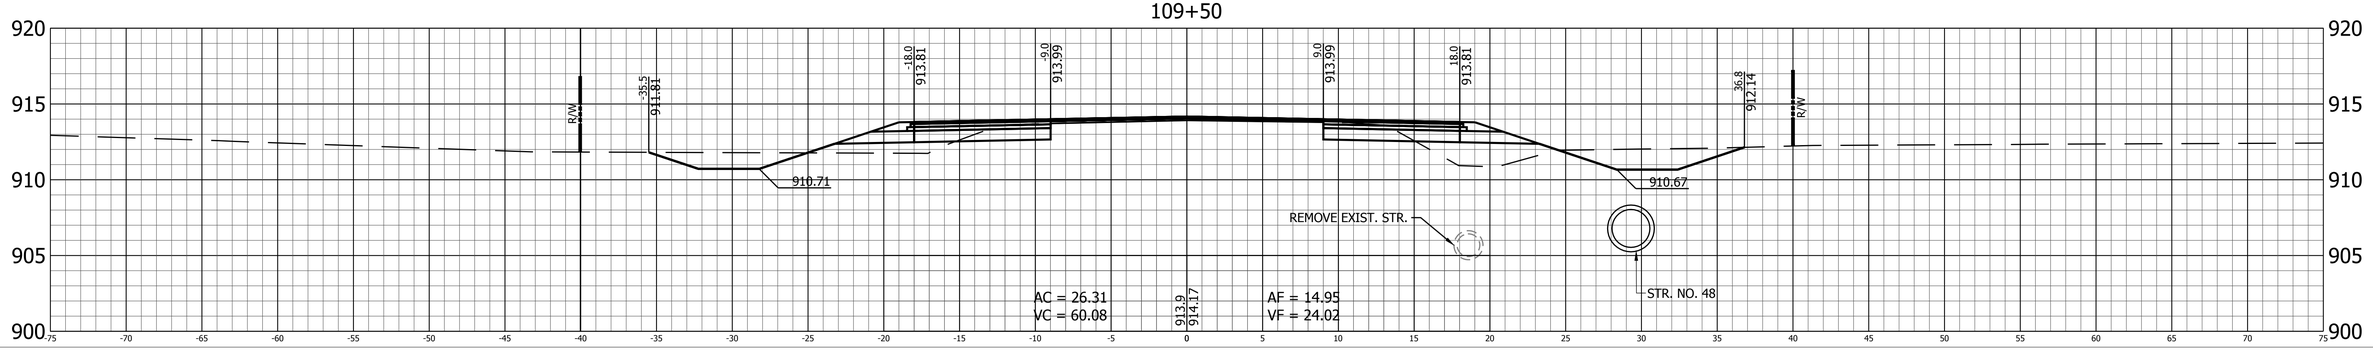

RECOMMENDED FOR APPROVAL

DESIGN ENGINEER DATE

DESIGNED: B.C.F. DRAWN: K.R.U.

CHECKED: R.D.S. CHECKED: B.C.F.

INDIANA
DEPARTMENT OF TRANSPORTATION

CROSS SECTIONS
LINE "PR-S-19-N"

HORIZONTAL SCALE	BRIDGE FILE
1" = 5'	N/A
VERTICAL SCALE	DESIGNATION
1" = 5'	1400760
SURVEY BOOK	SHEET
	122 of 140
CONTRACT	PROJECT
R-37741	1400760

PRINT DATE: 2/20/19
PLOT SCALE: 1:1 EDIT DATE: 7/12/11 - 4:48 PM EDITED BY: KUPSHAW DRAWING FILE: P:\516036-1\ACAD\10 X-SECS\RD_XSEC SHEET_PRS19N_05_01.DWG

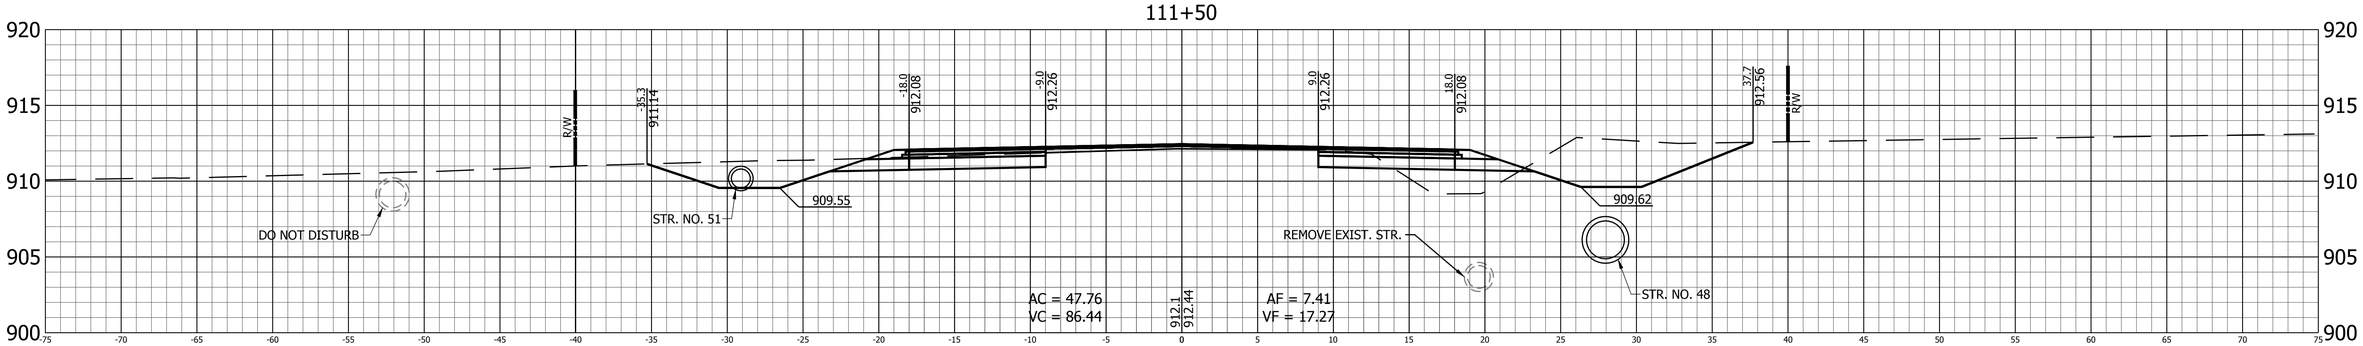

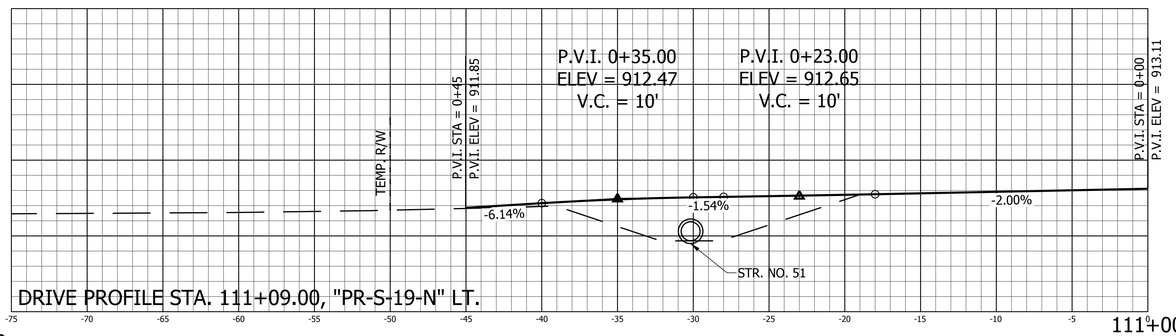

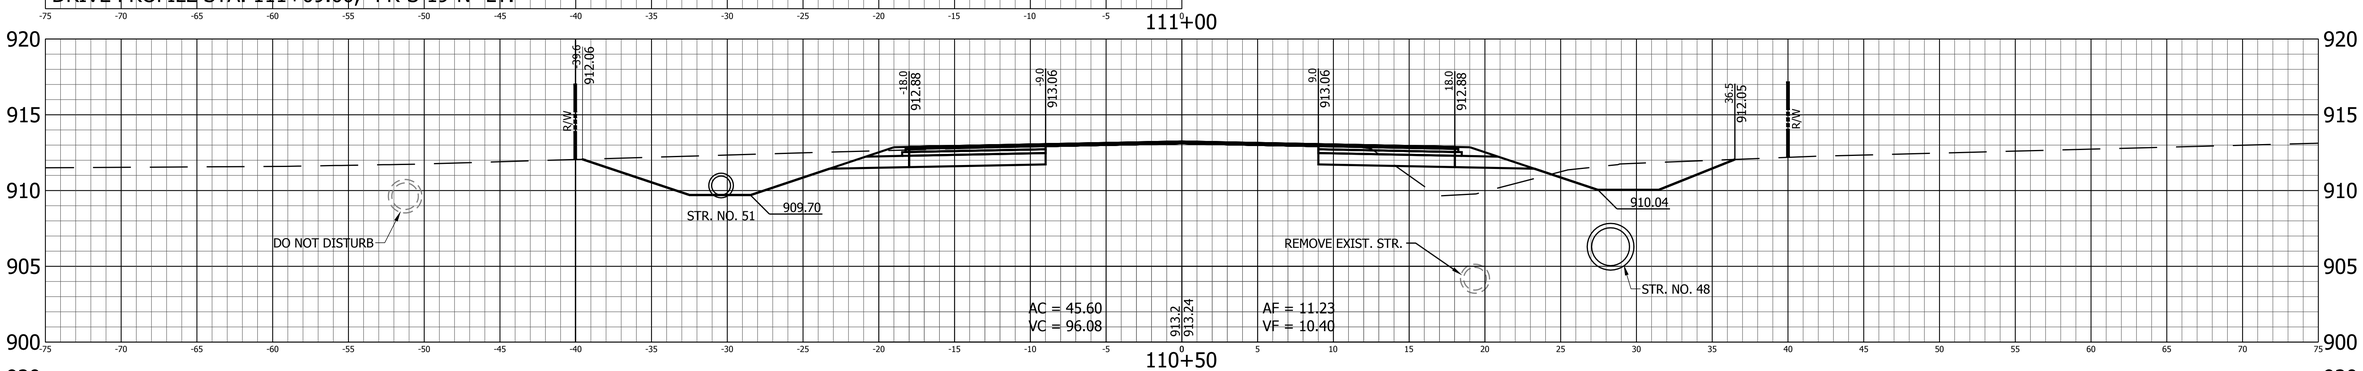

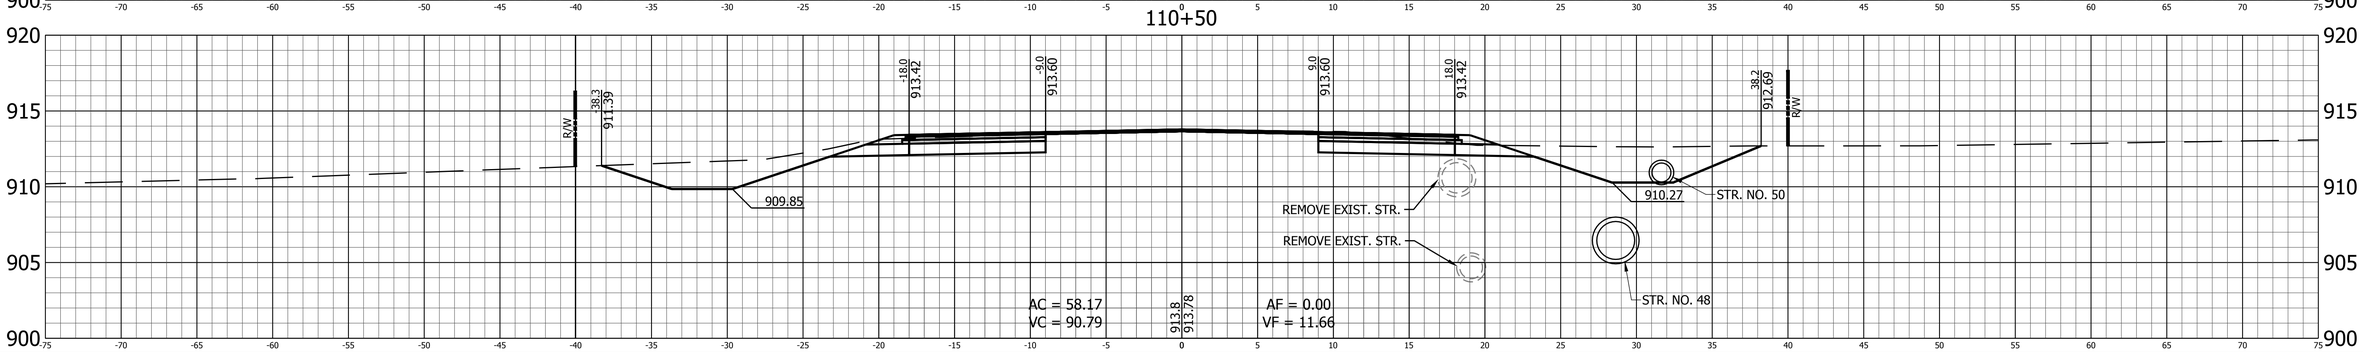

RECOMMENDED FOR APPROVAL

DESIGN ENGINEER DATE

DESIGNED: B.C.F. DRAWN: K.R.U.

CHECKED: R.D.S. CHECKED: B.C.F.

INDIANA
DEPARTMENT OF TRANSPORTATION

CROSS SECTIONS
LINE "PR-S-19-N"

HORIZONTAL SCALE	BRIDGE FILE
1" = 5'	N/A
VERTICAL SCALE	DESIGNATION
1" = 5'	1400760
SURVEY BOOK	SHEET
	123 of 140
CONTRACT	PROJECT
R-37741	1400760

PRINT DATE: 2/20/19
PLOT SCALE: 1:1 EDIT DATE: 7/12/11 - 4:48 PM EDITED BY: KUPSHAW DRAWING FILE: P:\516036-1\CAD\10 X-SECS\RD_XSEC SHEET_PRS19N_05_01.DWG

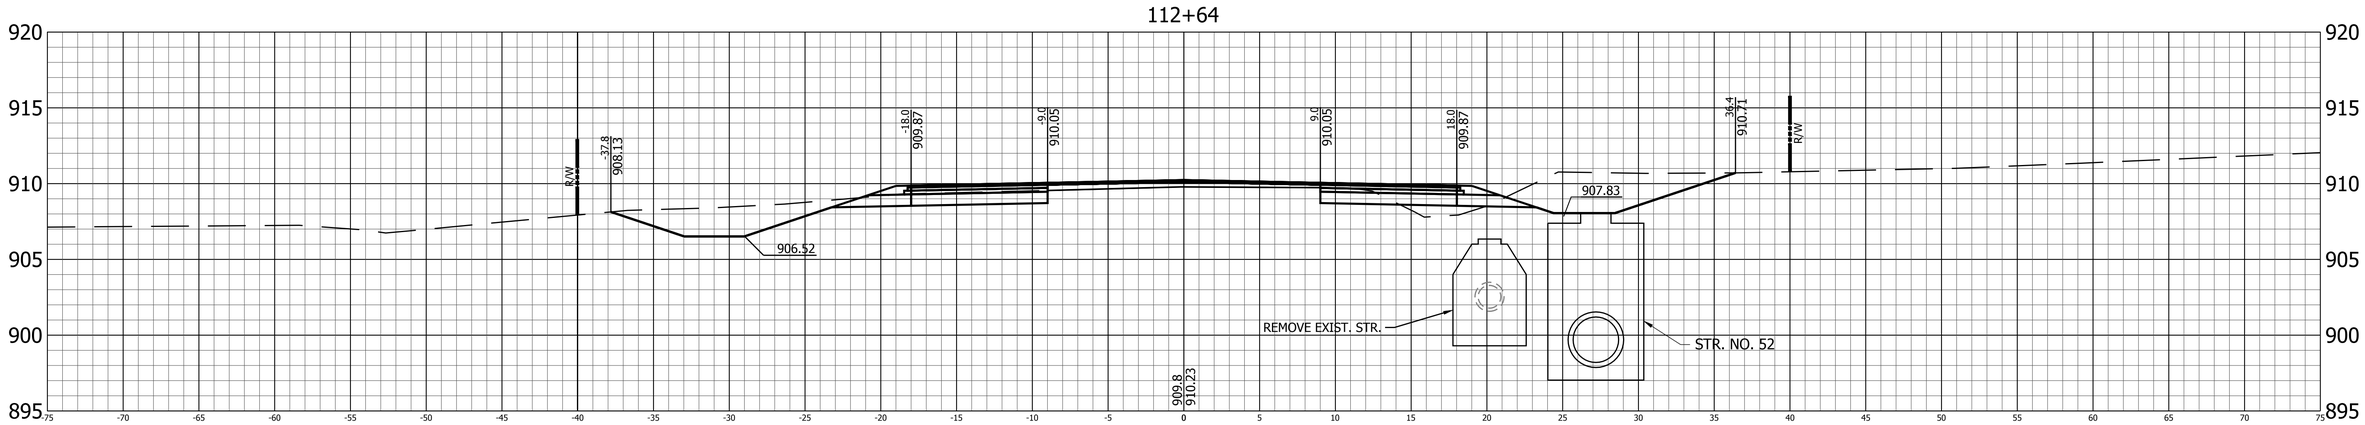

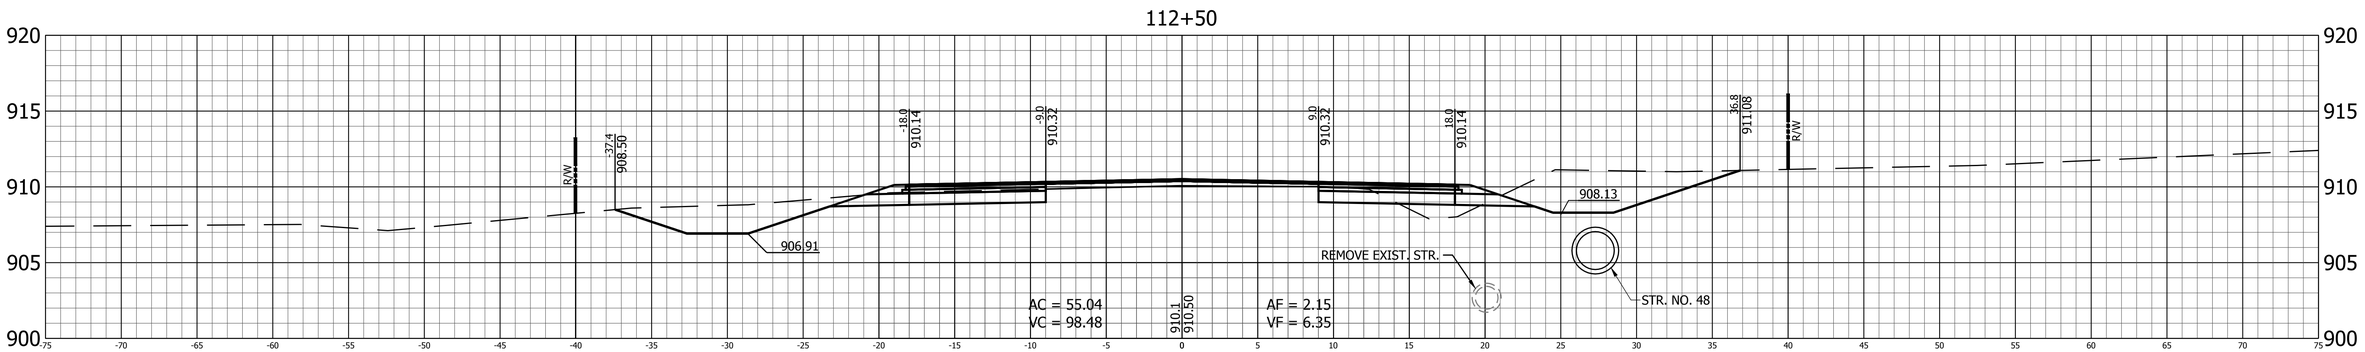

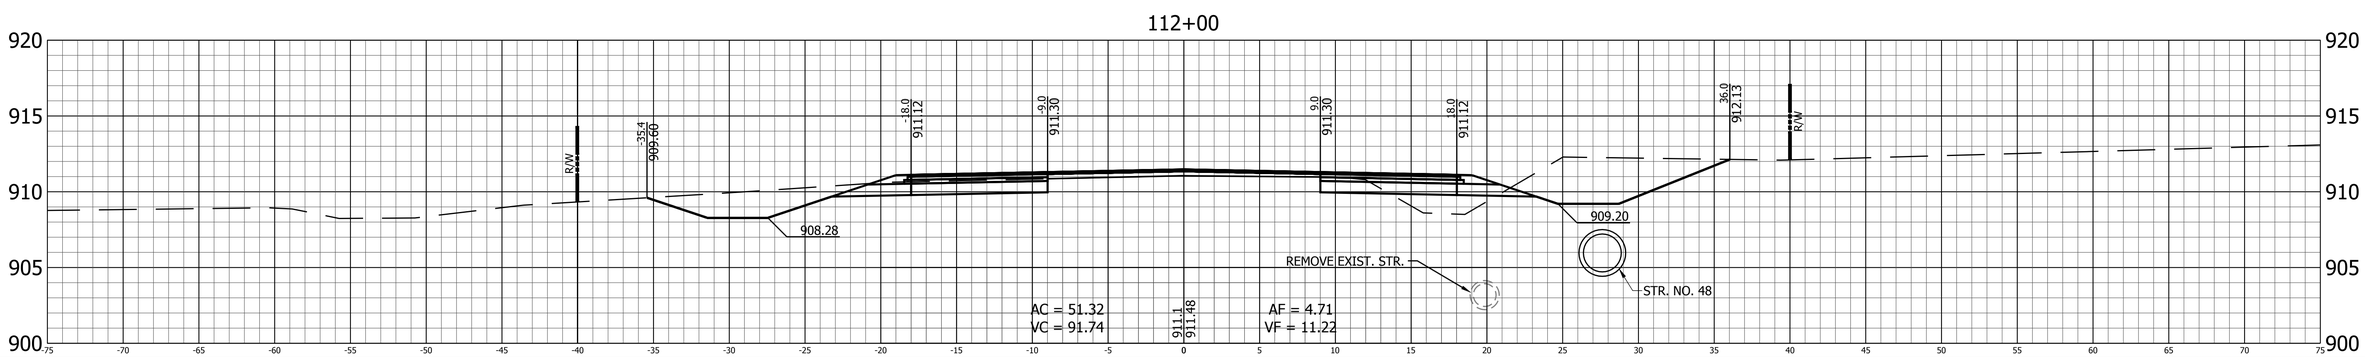

RECOMMENDED FOR APPROVAL

DESIGN ENGINEER DATE

DESIGNED: B.C.F. DRAWN: K.R.U.

CHECKED: R.D.S. CHECKED: B.C.F.

INDIANA
DEPARTMENT OF TRANSPORTATION

CROSS SECTIONS
LINE "PR-S-19-N"

HORIZONTAL SCALE	BRIDGE FILE
1" = 5'	N/A
VERTICAL SCALE	DESIGNATION
1" = 5'	1400760
SURVEY BOOK	SHEET
	124 of 140
CONTRACT	PROJECT
R-37741	1400760

PRINT DATE: 2/20/19
PLOT SCALE: 1:1 EDIT DATE: 7/12/11 - 4:48 PM EDITED BY: KUPSHAW DRAWING FILE: P:\516036-1\ACAD\10 X-SECS\RD_XSEC SHEET_PRS19N_05_01.DWG

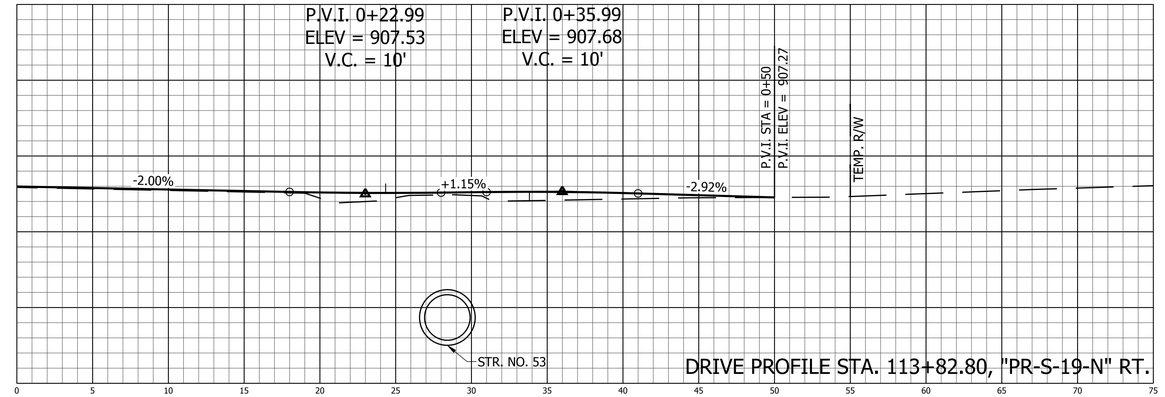

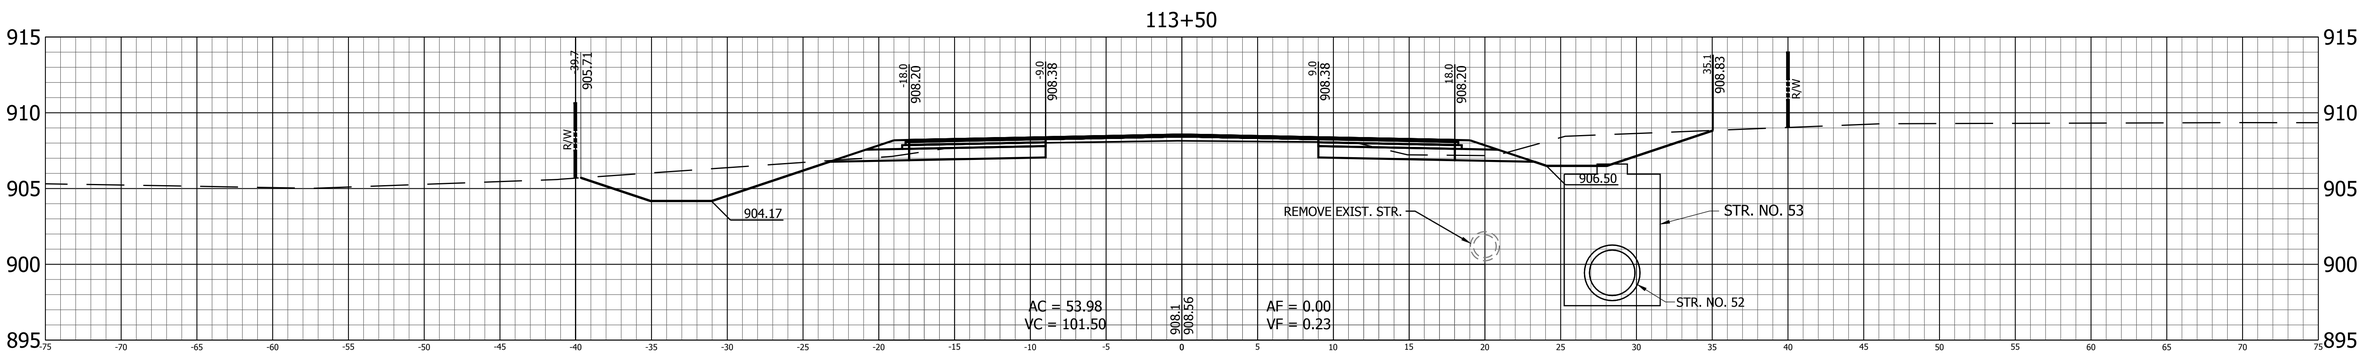

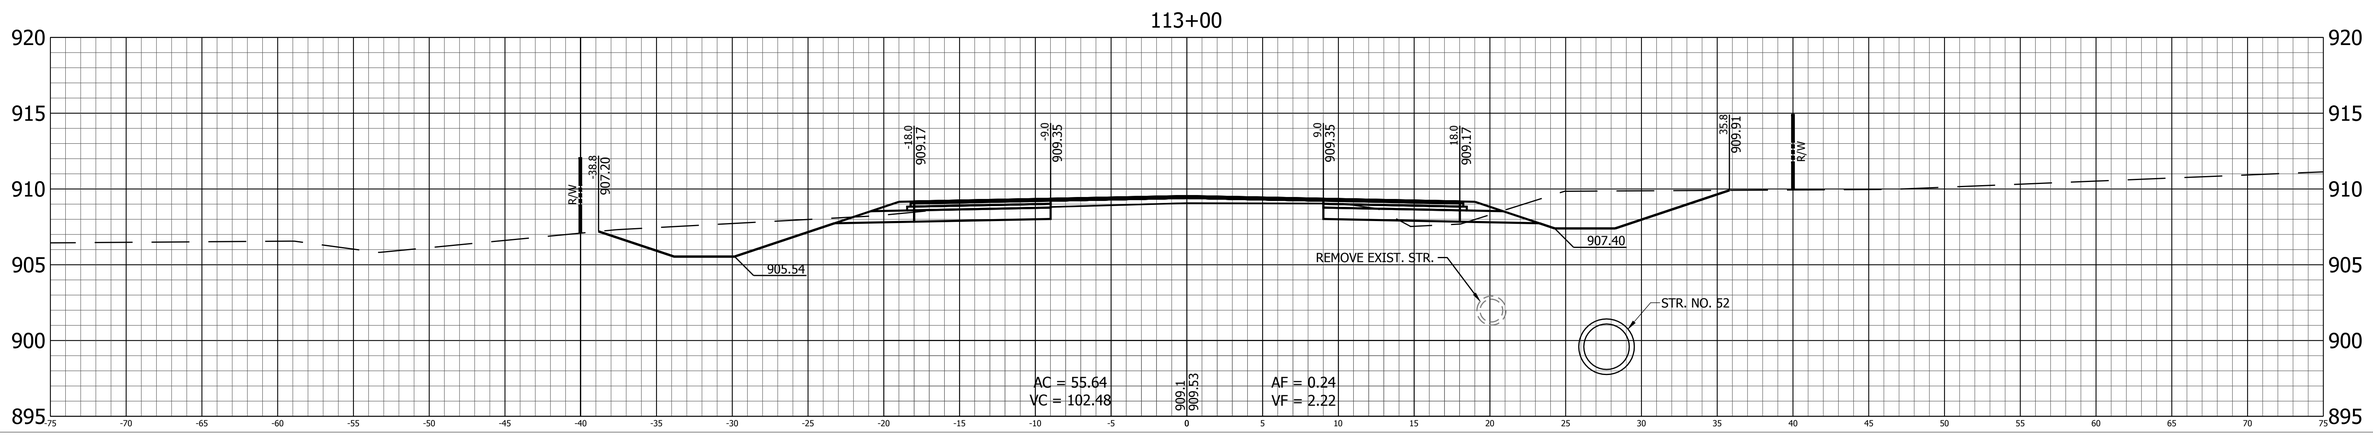

PRINT DATE: 2/20/19
PLOT SCALE: 1:1 EDIT DATE: 7/12/11 - 4:48 PM EDITED BY: KUPSHAW DRAWING FILE: P:\516036-1\ACAD\10 X-SECS\RD_XSEC SHEET_PRS19N_05_01.DWG

RECOMMENDED FOR APPROVAL _____ DESIGN ENGINEER DATE

DESIGNED: B.C.F. DRAWN: K.R.U.
CHECKED: R.D.S. CHECKED: B.C.F.

INDIANA
DEPARTMENT OF TRANSPORTATION

CROSS SECTIONS
LINE "PR-S-19-N"

HORIZONTAL SCALE	BRIDGE FILE
1" = 5'	N/A
VERTICAL SCALE	DESIGNATION
1" = 5'	1400760
SURVEY BOOK	SHEET
	125 of 140
CONTRACT	PROJECT
R-37741	1400760

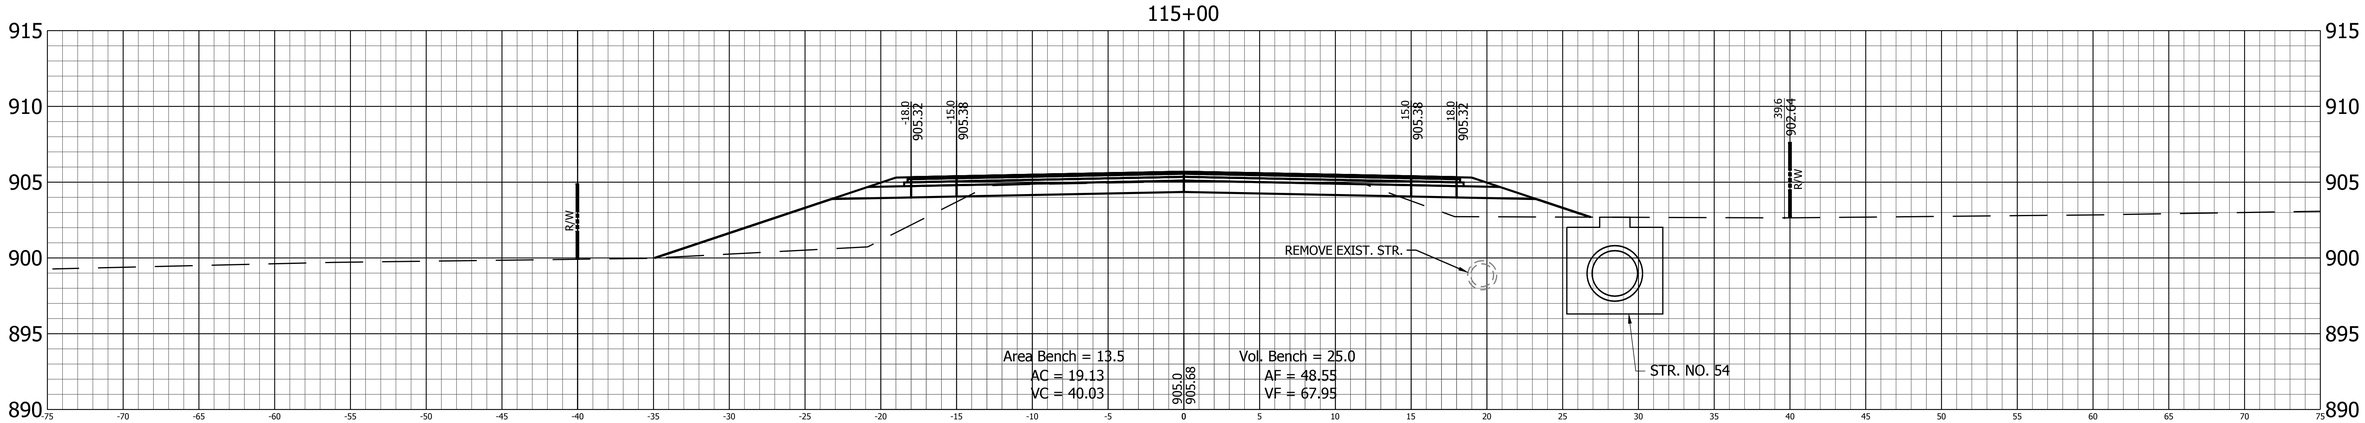

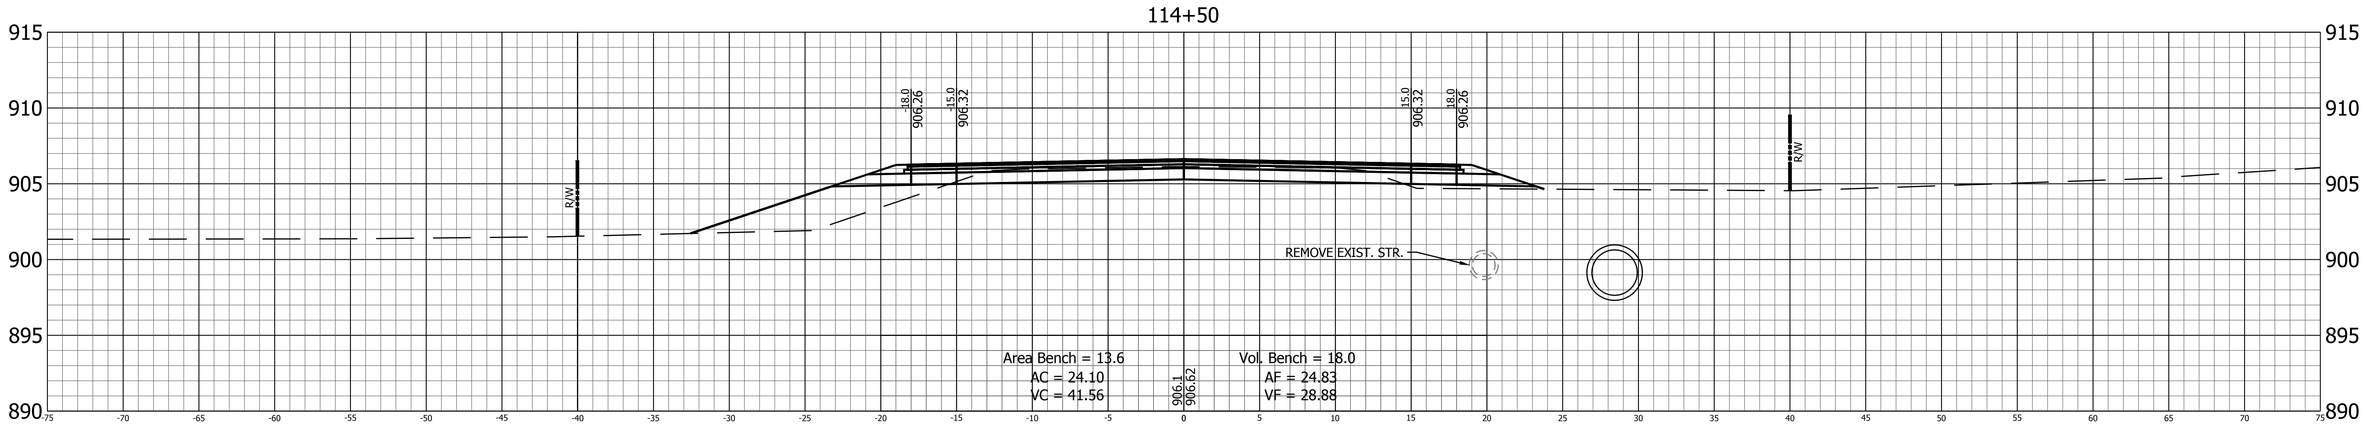

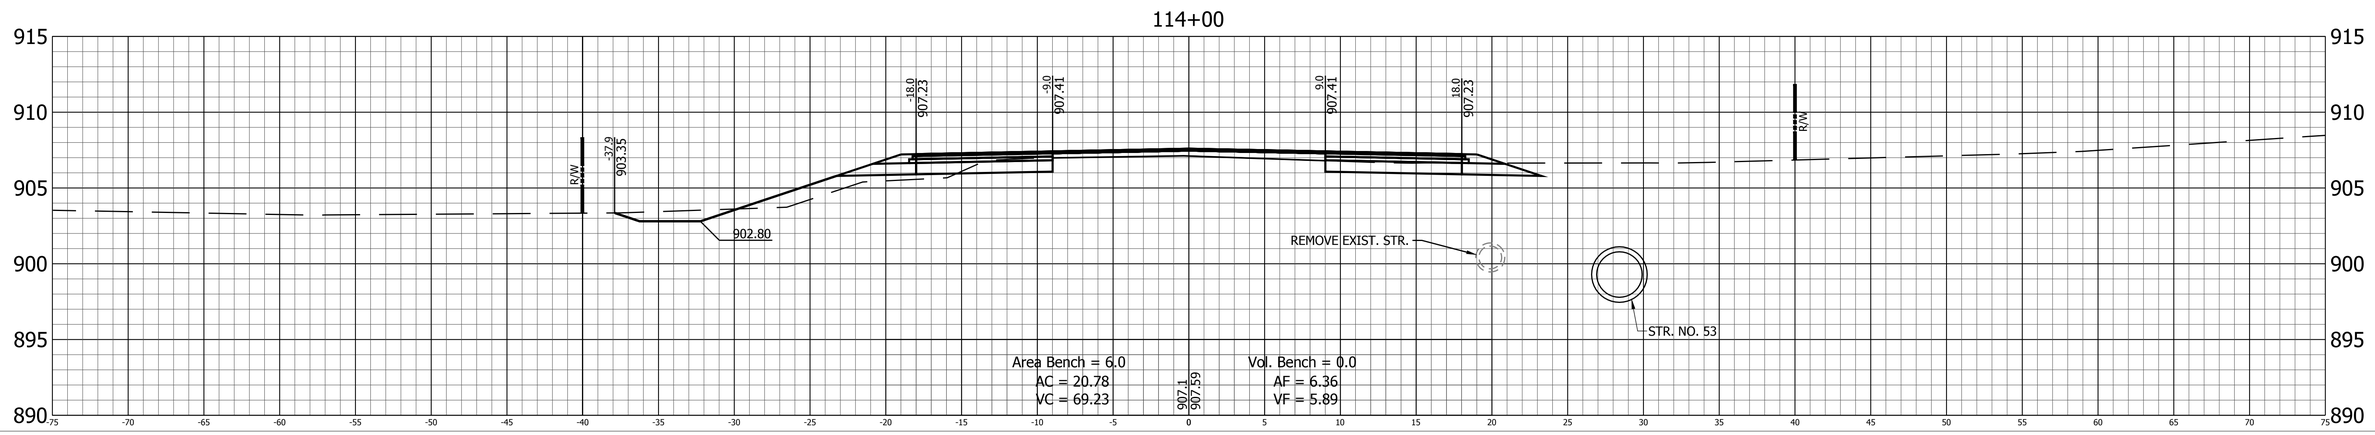

RECOMMENDED FOR APPROVAL

DESIGN ENGINEER DATE

DESIGNED: B.C.F. DRAWN: K.R.U.

CHECKED: R.D.S. CHECKED: B.C.F.

INDIANA
DEPARTMENT OF TRANSPORTATION

CROSS SECTIONS
LINE "PR-S-19-N"

HORIZONTAL SCALE	BRIDGE FILE
1" = 5'	N/A
VERTICAL SCALE	DESIGNATION
1" = 5'	1400760
SURVEY BOOK	SHEET
	126 of 140
CONTRACT	PROJECT
R-37741	1400760

PRINT DATE: 2/20/19
PLOT SCALE: 1:1 EDIT DATE: 7/12/11 - 4:48 PM EDITED BY: KUPSHAW DRAWING FILE: P:\516036-1\ACAD\10 X-SECS\RD_XSEC SHEET_PRS19N_05_01.DWG

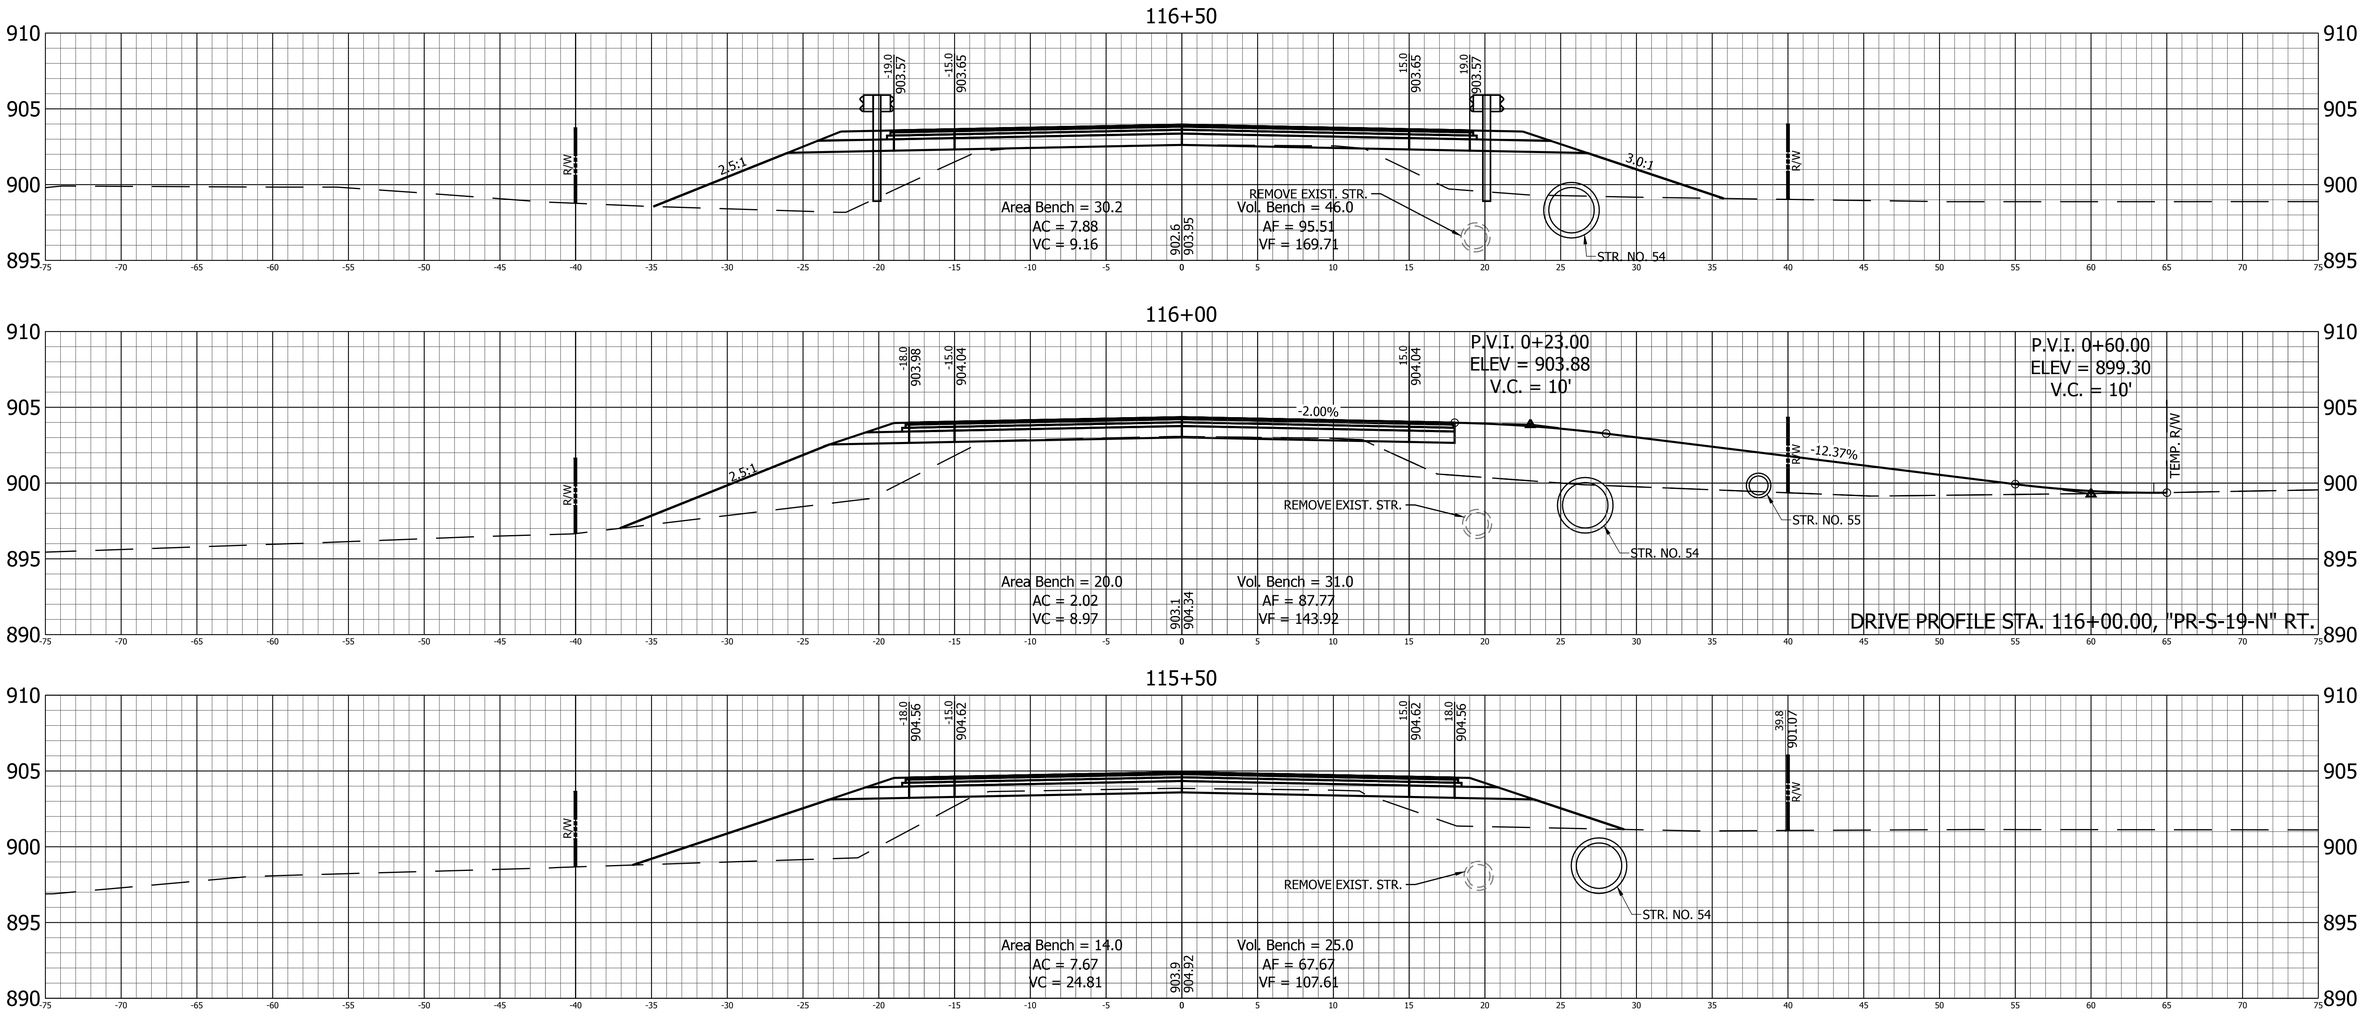

RECOMMENDED FOR APPROVAL

DESIGN ENGINEER DATE

DESIGNED: B.C.F. DRAWN: K.R.U.

CHECKED: R.D.S. CHECKED: B.C.F.

INDIANA
DEPARTMENT OF TRANSPORTATION

CROSS SECTIONS
LINE "PR-S-19-N"

HORIZONTAL SCALE	BRIDGE FILE
1" = 5'	N/A
VERTICAL SCALE	DESIGNATION
1" = 5'	1400760
SURVEY BOOK	SHEET
	127 of 140
CONTRACT	PROJECT
R-37741	1400760

PRINT DATE: 2/20/19
PLOT SCALE: 1:1 EDIT DATE: 7/12/11 - 4:48 PM EDITED BY: KUPSHAW DRAWING FILE: P:\516036-1\ACAD\10 X-SECS\RD_XSEC SHEET_PRS19N_05_01.DWG

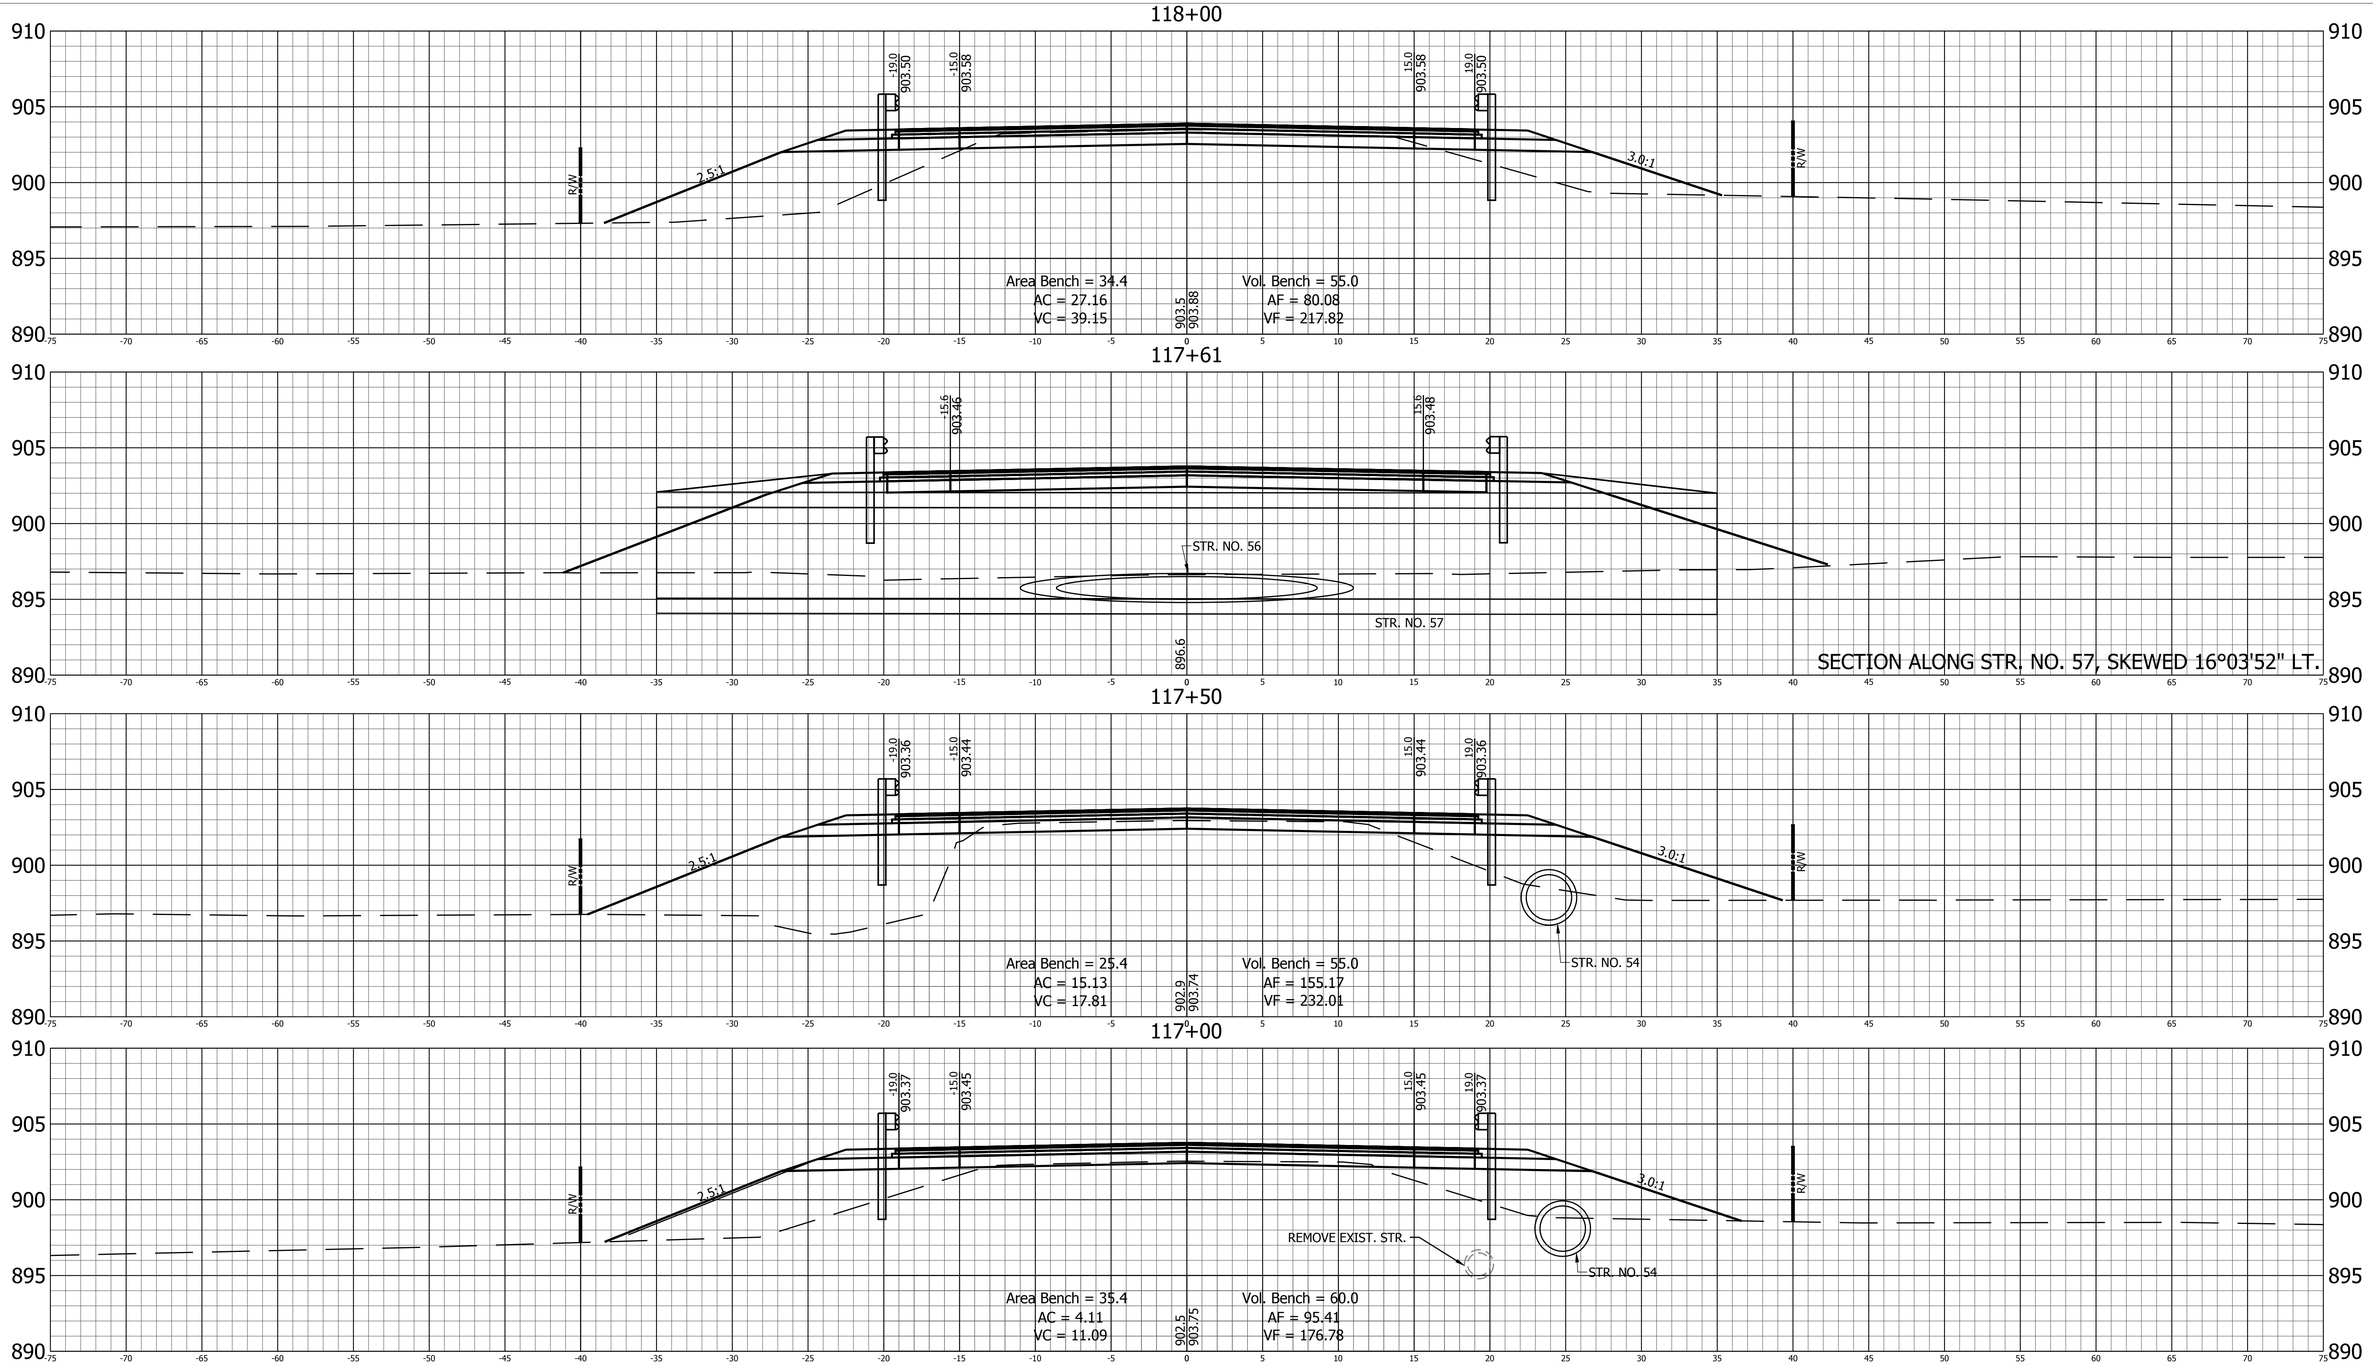

RECOMMENDED FOR APPROVAL

DESIGN ENGINEER DATE

DESIGNED: B.C.F. DRAWN: K.R.U.

CHECKED: R.D.S. CHECKED: B.C.F.

INDIANA
DEPARTMENT OF TRANSPORTATION

CROSS SECTIONS
LINE "PR-S-19-N"

HORIZONTAL SCALE	BRIDGE FILE
1" = 5'	N/A
VERTICAL SCALE	DESIGNATION
1" = 5'	1400760
SURVEY BOOK	SHEET
	128 of 140
CONTRACT	PROJECT
R-37741	1400760

PRINT DATE: 2/20/19
PLOT SCALE: 1:1 EDIT DATE: 7/12/11 - 4:48 PM EDITED BY: KJPSHAW DRAWING FILE: P:\516036-1\ACAD\10 X-SECS\RD_XSEC SHEET_PRS19N_05_01.DWG

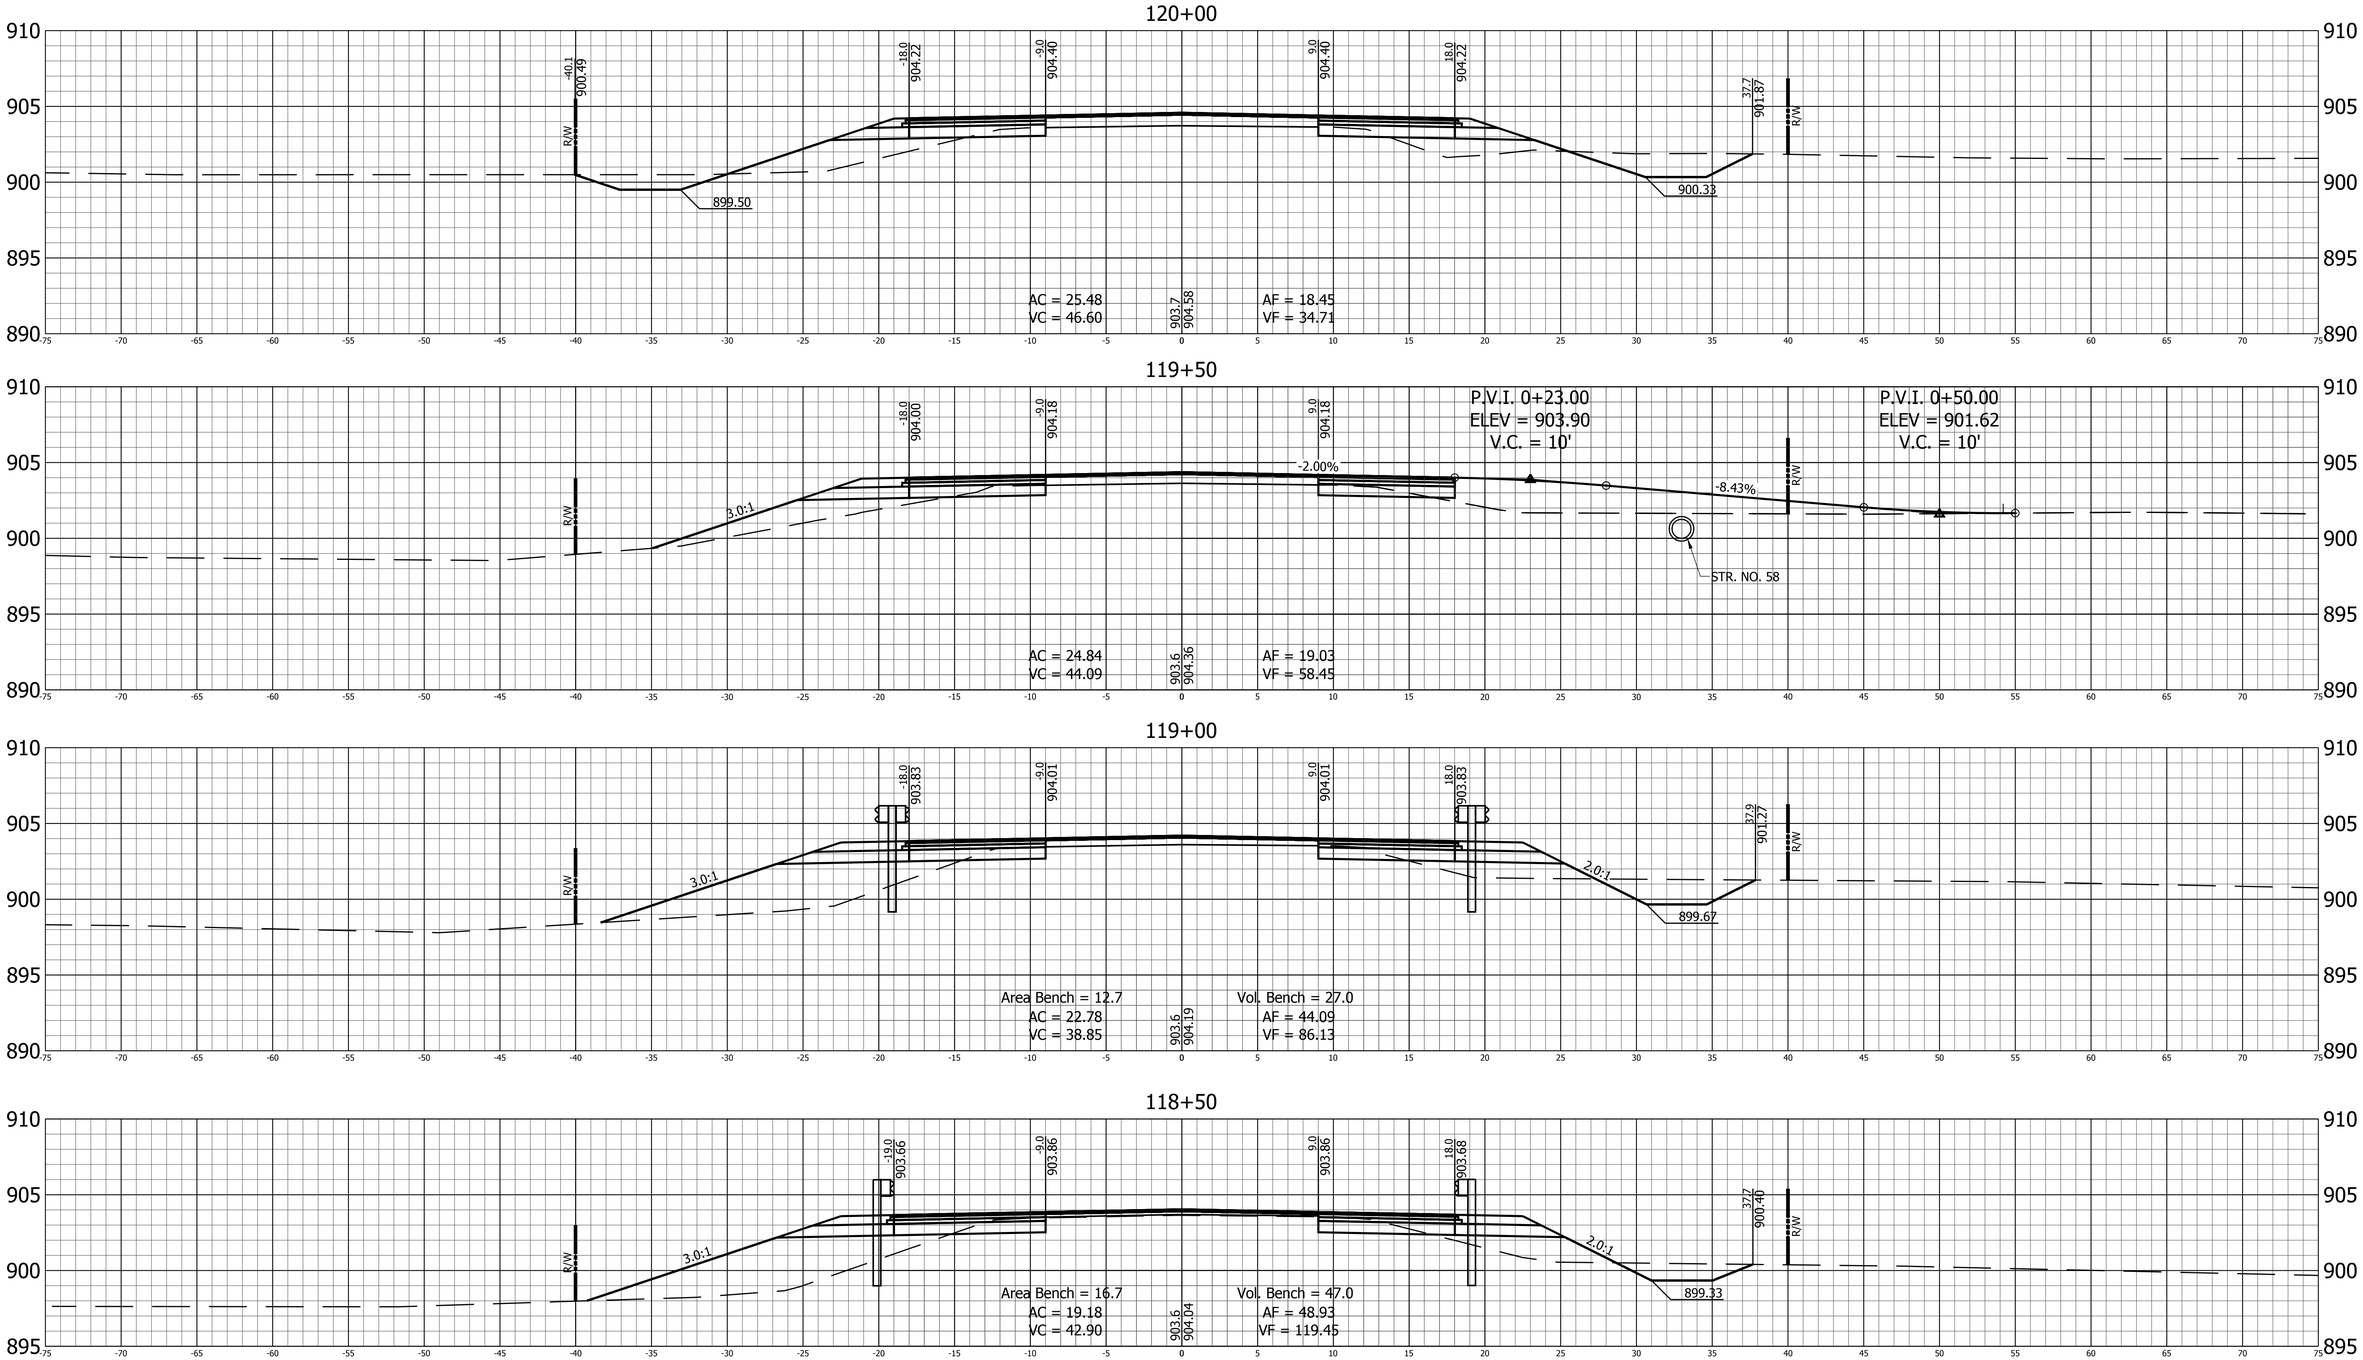

RECOMMENDED FOR APPROVAL

DESIGN ENGINEER DATE

DESIGNED: B.C.F. DRAWN: K.R.U.

CHECKED: R.D.S. CHECKED: B.C.F.

INDIANA
DEPARTMENT OF TRANSPORTATION

CROSS SECTIONS
LINE "PR-S-19-N"

HORIZONTAL SCALE	BRIDGE FILE
1" = 5'	N/A
VERTICAL SCALE	DESIGNATION
1" = 5'	1400760
SURVEY BOOK	SHEET
	129 of 140
CONTRACT	PROJECT
R-37741	1400760

PRINT DATE: 2/20/19
PLOT SCALE: 1:1 EDIT DATE: 7/12/11 - 4:48 PM EDITED BY: KUPSHAW DRAWING FILE: P:\516036-1\ACAD\10 X-SECS\RD_XSEC SHEET_PRS19N_05_01.DWG

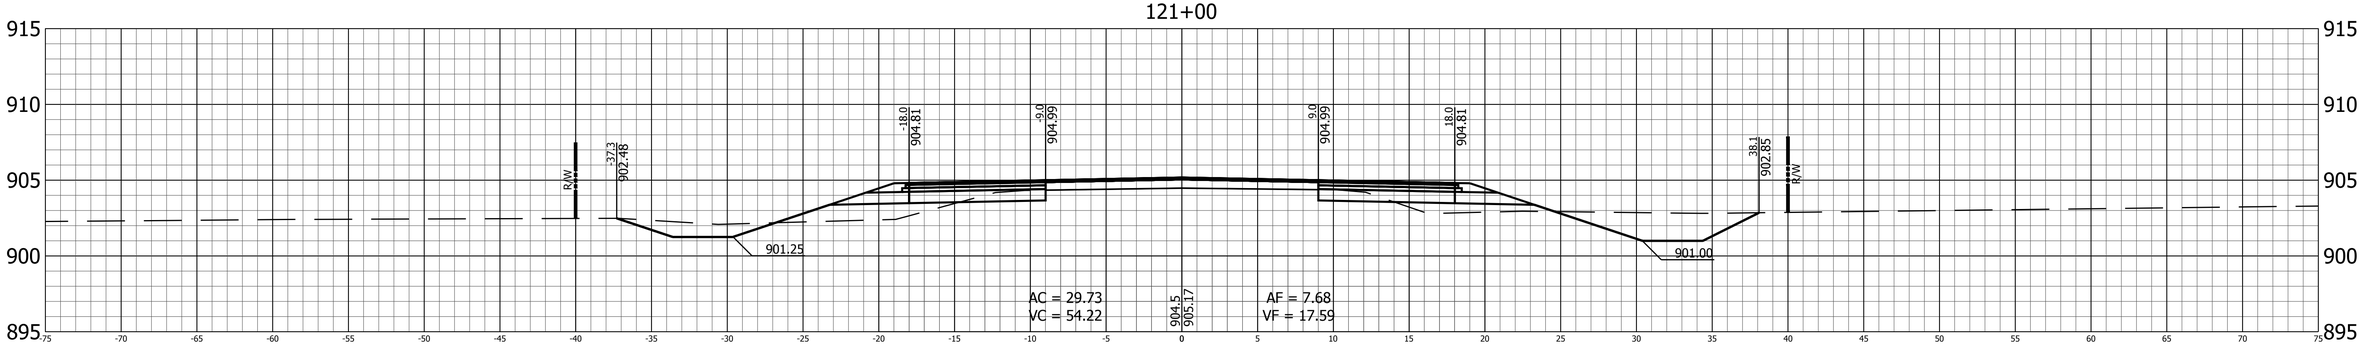

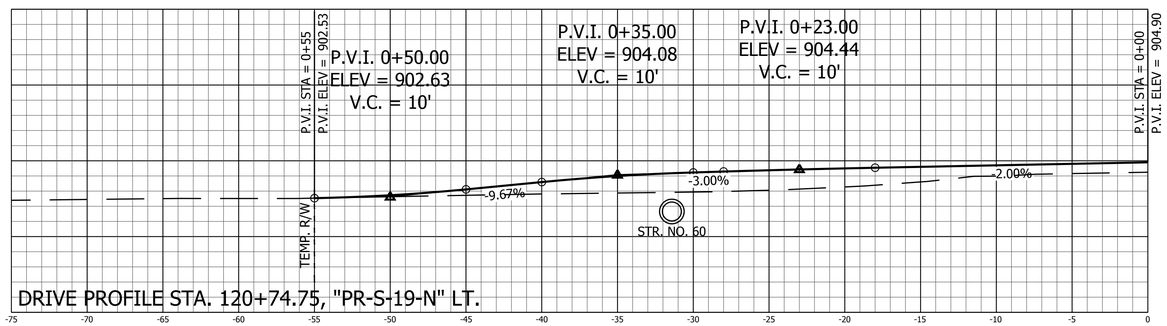

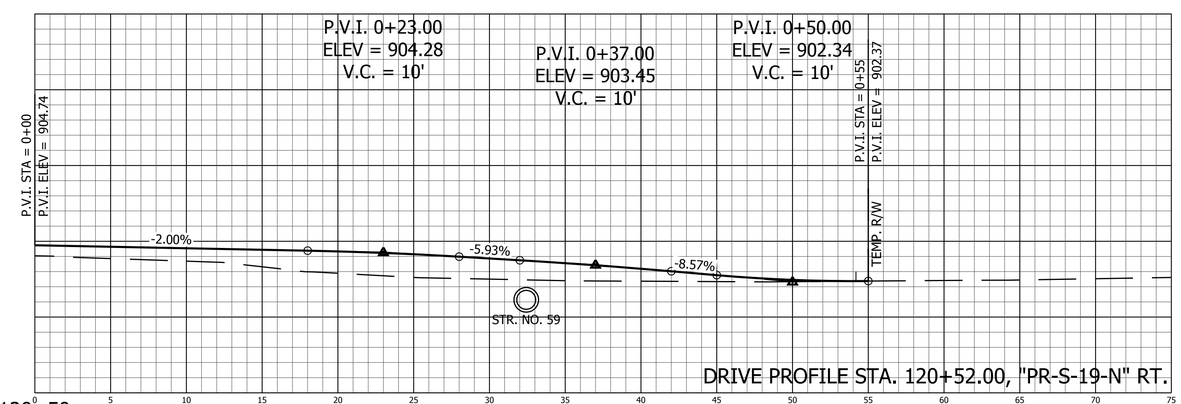

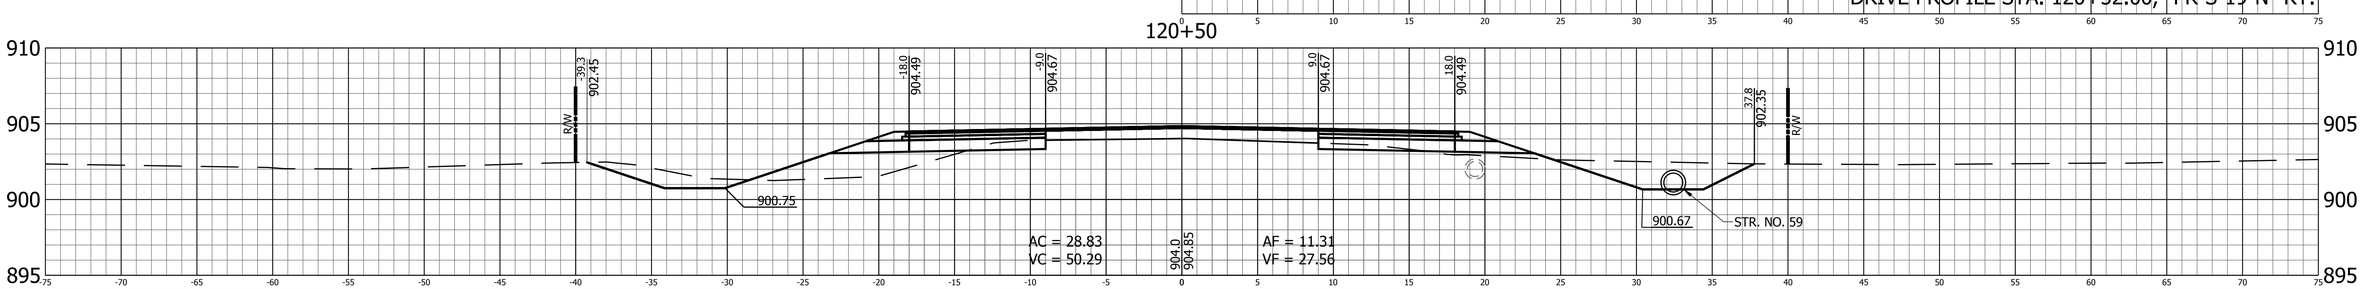

RECOMMENDED FOR APPROVAL _____ DESIGN ENGINEER DATE

DESIGNED: B.C.F. DRAWN: K.R.U.

CHECKED: R.D.S. CHECKED: B.C.F.

INDIANA
DEPARTMENT OF TRANSPORTATION

CROSS SECTIONS
LINE "PR-S-19-N"

HORIZONTAL SCALE	BRIDGE FILE
1" = 5'	N/A
VERTICAL SCALE	DESIGNATION
1" = 5'	1400760
SURVEY BOOK	SHEET
	130 of 140
CONTRACT	PROJECT
R-37741	1400760

PRINT DATE: 2/20/19
PLOT SCALE: 1:1 EDIT DATE: 7/12/11 - 4:48 PM EDITED BY: KUPSHAW DRAWING FILE: P:\516036-1\ACAD\10 X-SECS\RD_XSEC SHEET_PRS19N_05_01.DWG

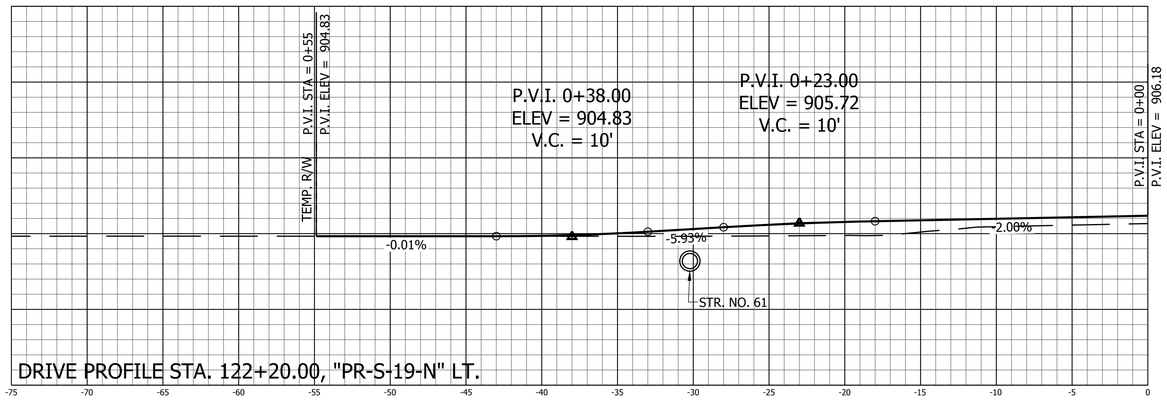

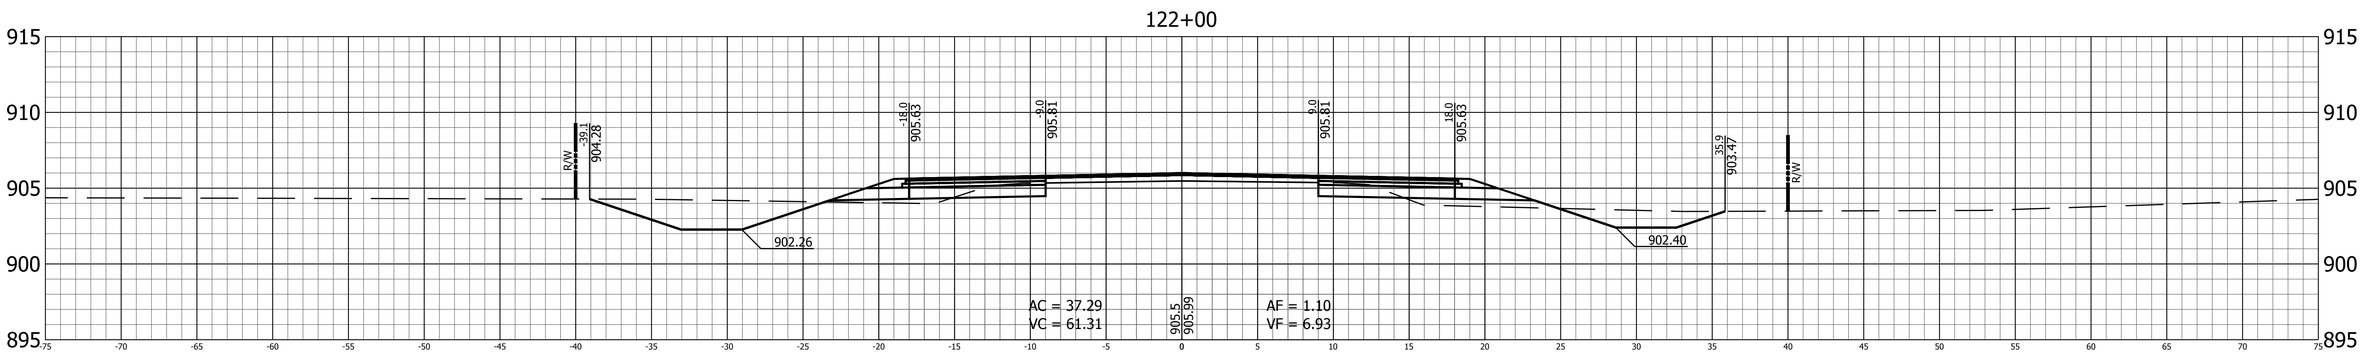

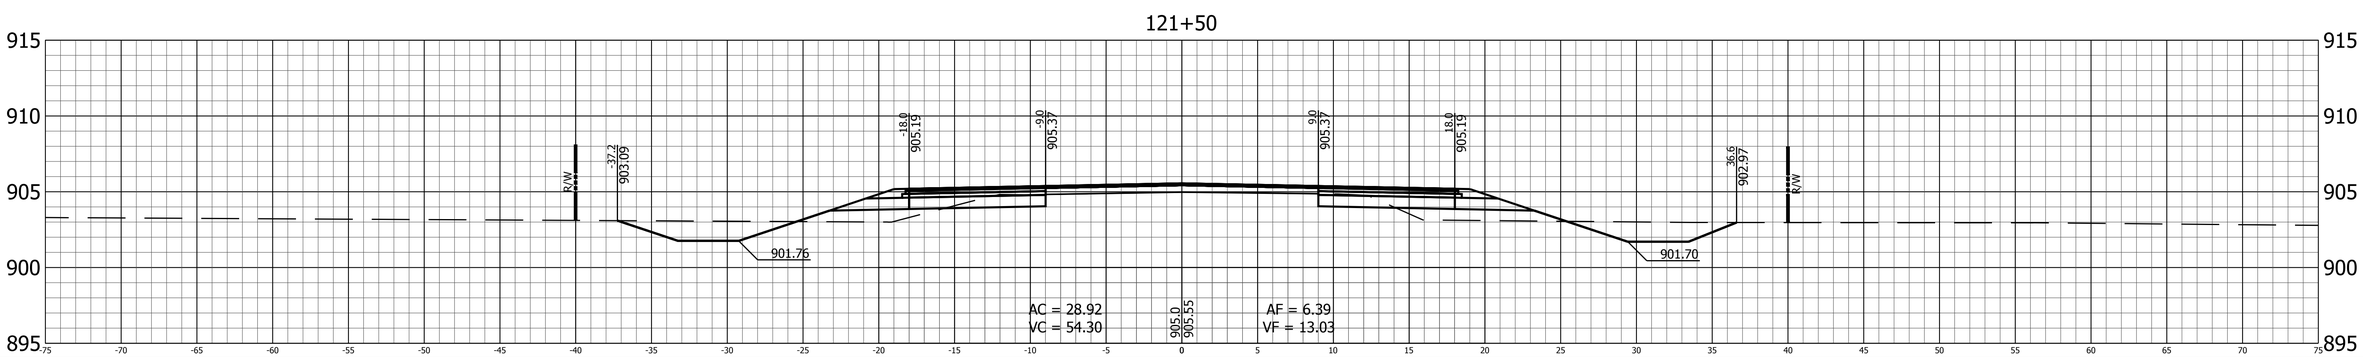

RECOMMENDED FOR APPROVAL _____ DESIGN ENGINEER DATE

DESIGNED: B.C.F. DRAWN: K.R.U.

CHECKED: R.D.S. CHECKED: B.C.F.

INDIANA
DEPARTMENT OF TRANSPORTATION

CROSS SECTIONS
LINE "PR-S-19-N"

HORIZONTAL SCALE	BRIDGE FILE
1" = 5'	N/A
VERTICAL SCALE	DESIGNATION
1" = 5'	1400760
SURVEY BOOK	SHEET
	131 of 140
CONTRACT	PROJECT
R-37741	1400760

PRINT DATE: 2/20/19
PLOT SCALE: 1:1 EDIT DATE: 7/12/11 - 4:48 PM EDITED BY: KUPSHAW DRAWING FILE: P:\516036-1\ACAD\10 X-SECS\RD_XSEC SHEET_PRS19N_05_01.DWG

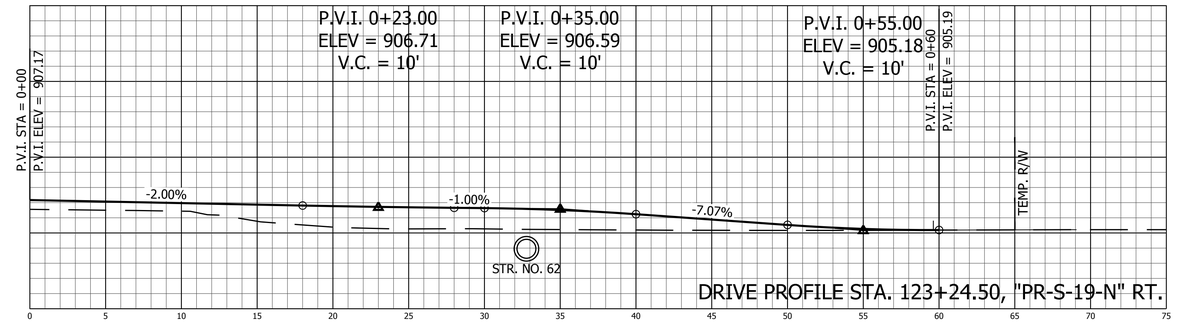

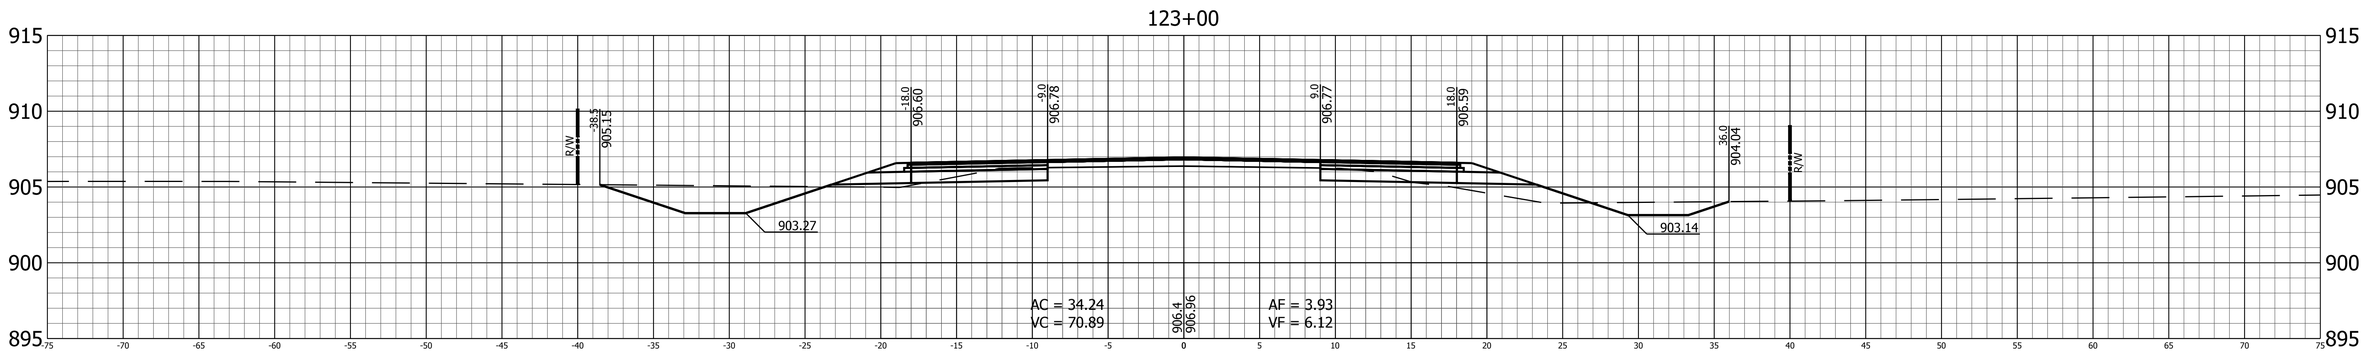

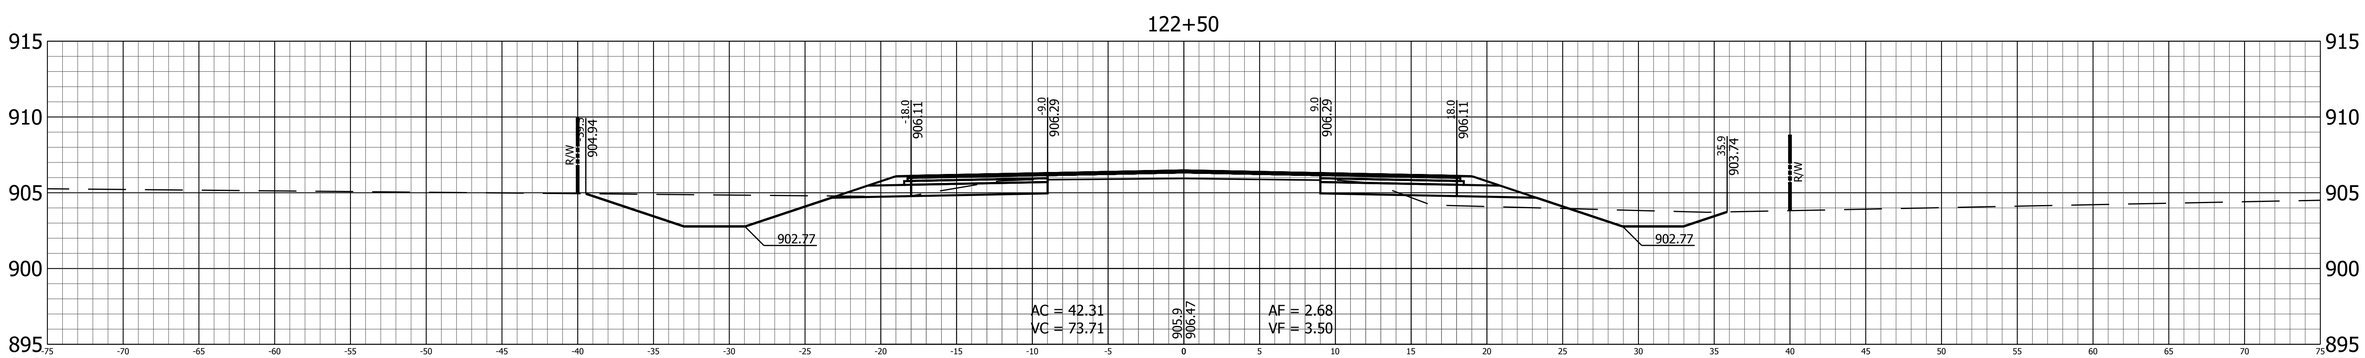

RECOMMENDED FOR APPROVAL _____ DESIGN ENGINEER DATE

DESIGNED: B.C.F. DRAWN: K.R.U.

CHECKED: R.D.S. CHECKED: B.C.F.

INDIANA
DEPARTMENT OF TRANSPORTATION

CROSS SECTIONS
LINE "PR-S-19-N"

HORIZONTAL SCALE	BRIDGE FILE
1" = 5'	N/A
VERTICAL SCALE	DESIGNATION
1" = 5'	1400760
SURVEY BOOK	SHEET
	132 of 140
CONTRACT	PROJECT
R-37741	1400760

PRINT DATE: 2/20/19
PLOT SCALE: 1:1 EDIT DATE: 7/12/11 - 4:48 PM EDITED BY: KUPSHAW DRAWING FILE: P:\516036-1\ACAD\10 X-SECS\RD_XSEC SHEET_PRS19N_05_01.DWG

124+50

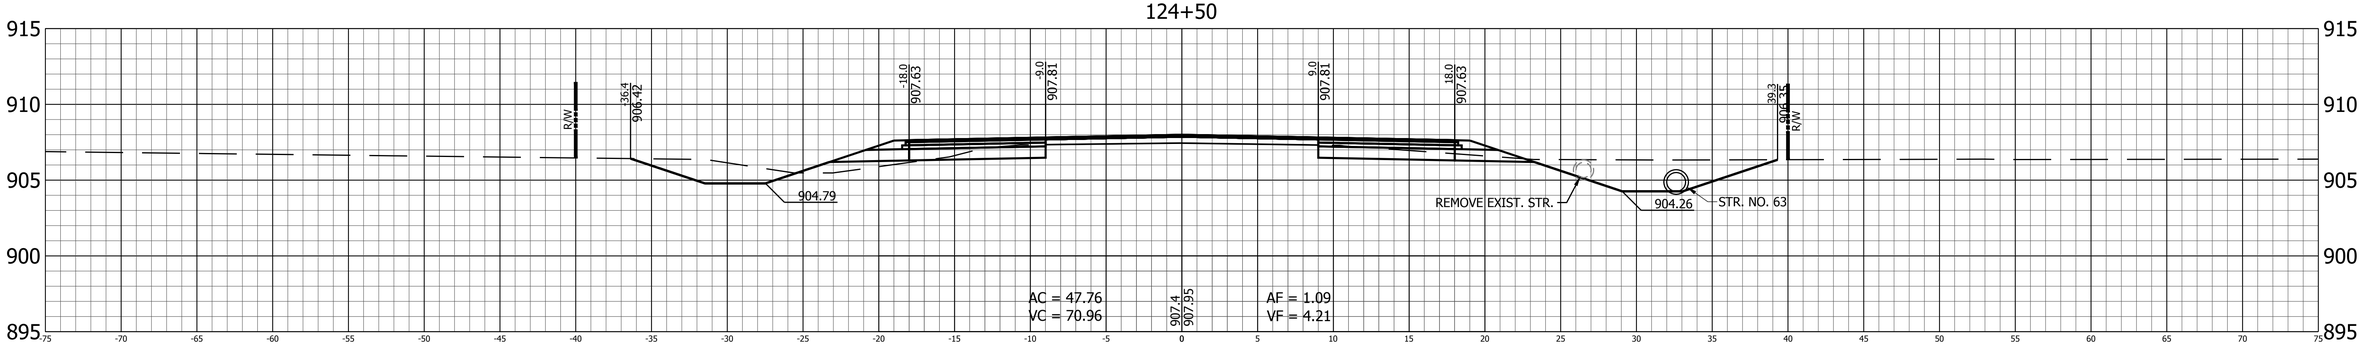

124+00

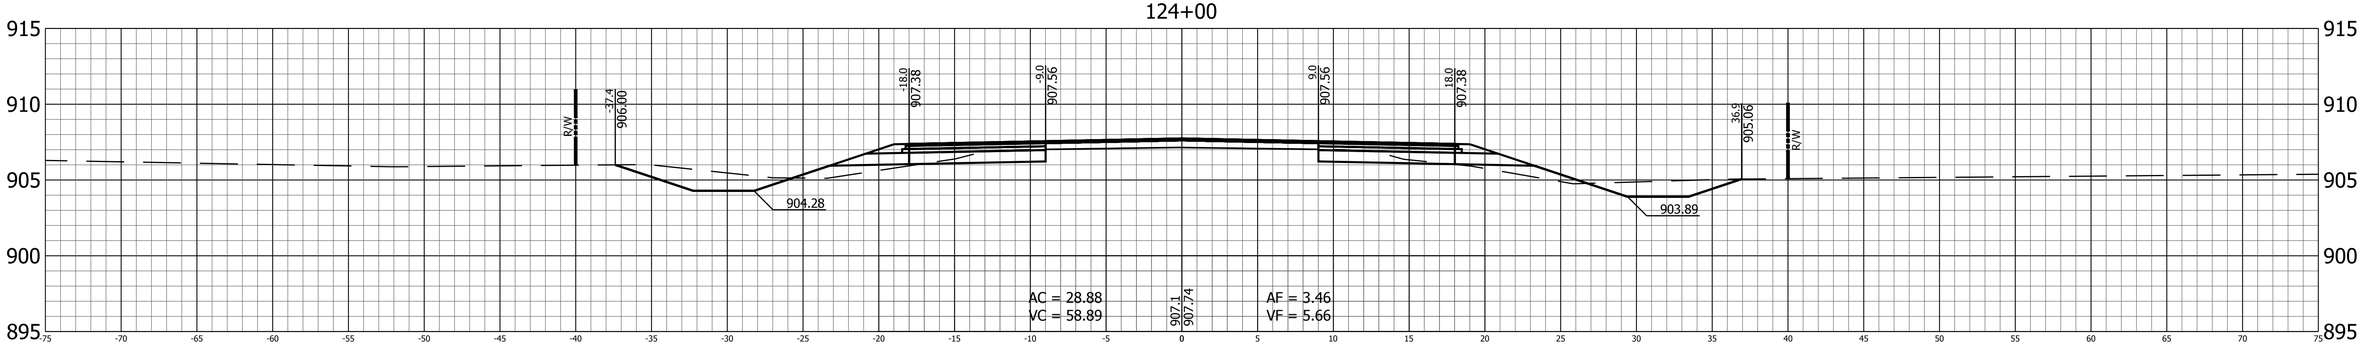

123+50

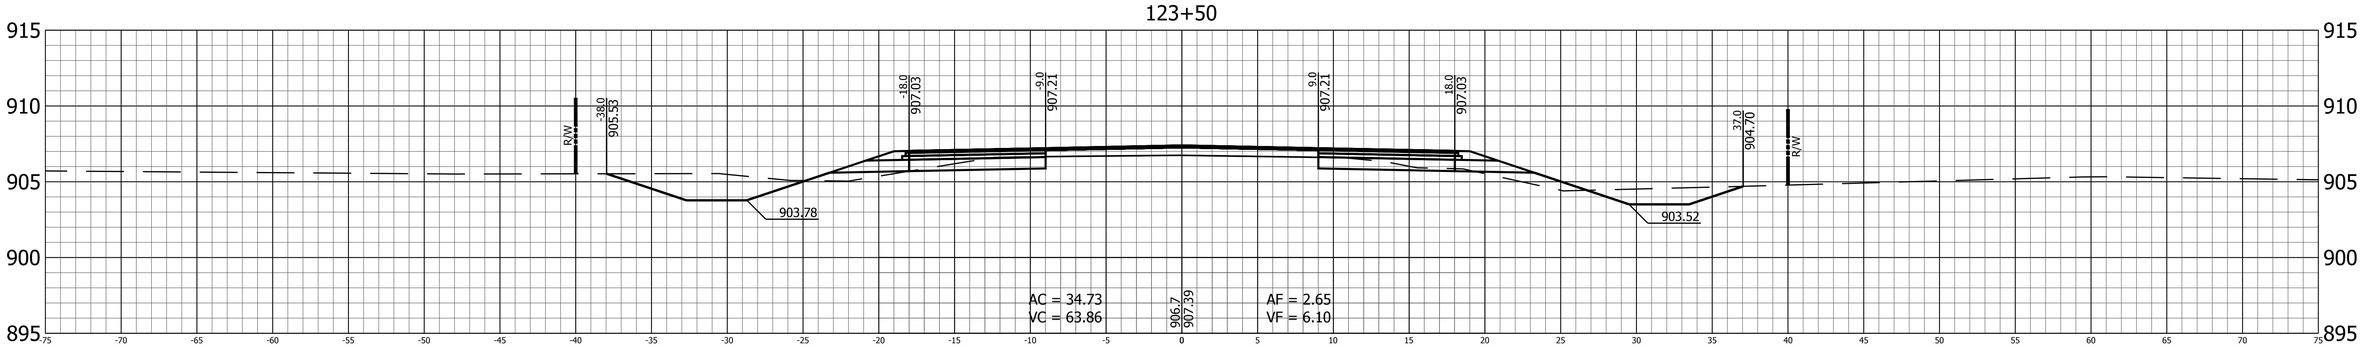

RECOMMENDED FOR APPROVAL _____ DESIGN ENGINEER DATE	INDIANA DEPARTMENT OF TRANSPORTATION	HORIZONTAL SCALE 1" = 5'	BRIDGE FILE N/A
		VERTICAL SCALE 1" = 5'	DESIGNATION 1400760
DESIGNED: B.C.F. DRAWN: K.R.U.	CROSS SECTIONS LINE "PR-S-19-N"	SURVEY BOOK	SHEET 133 of 140
CHECKED: R.D.S. CHECKED: B.C.F.		CONTRACT R-37741	PROJECT 1400760

PRINT DATE: 2/20/19
PLOT SCALE: 1:1 EDIT DATE: 7/12/11 - 4:48 PM EDITED BY: KUPSHAW DRAWING FILE: P:\51603\6-1\VACAD\10 X-SECS\RD_XSEC SHEET_PRS19N_05_01.DWG

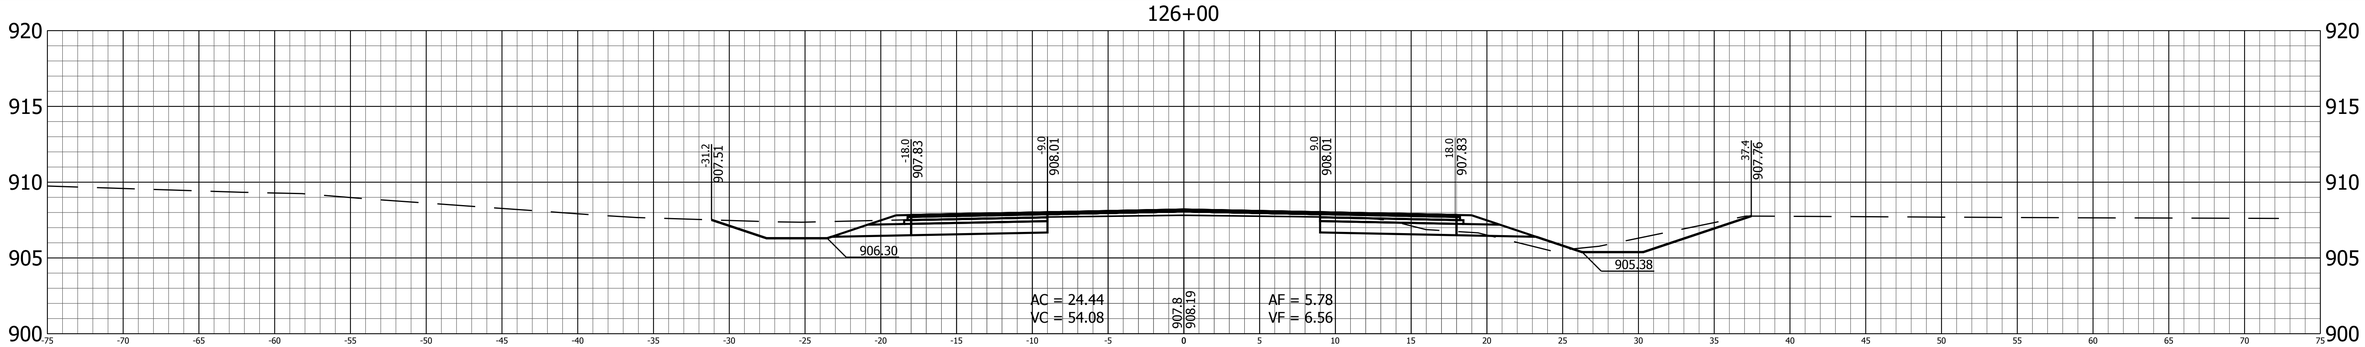

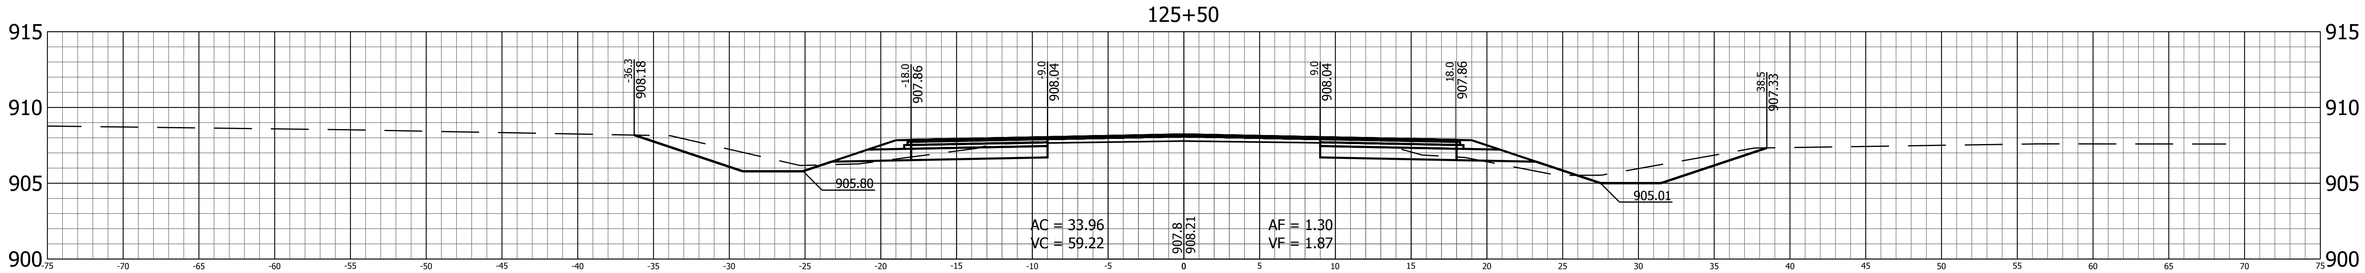

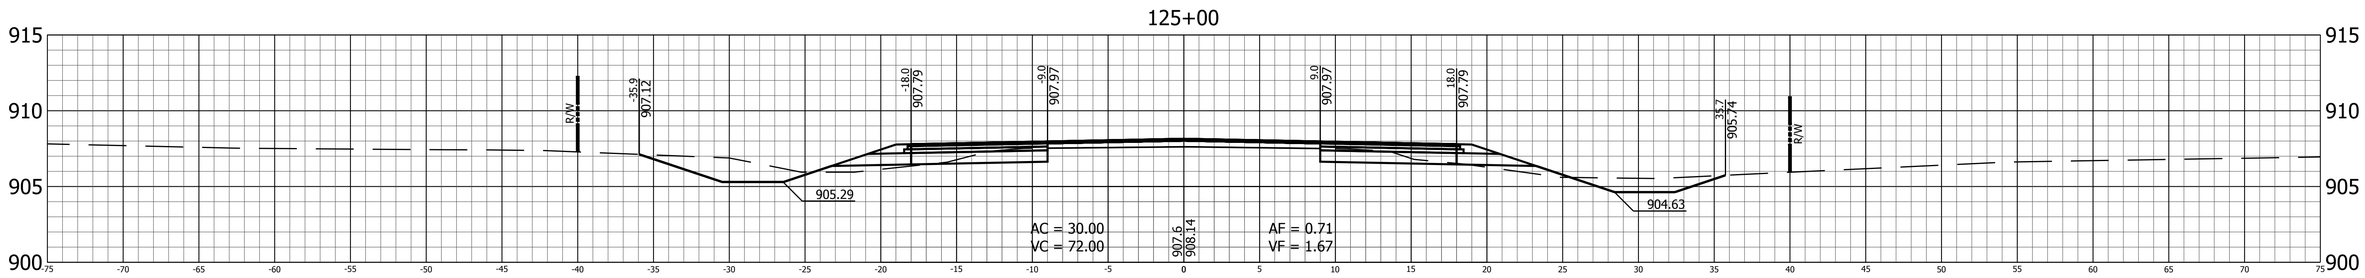

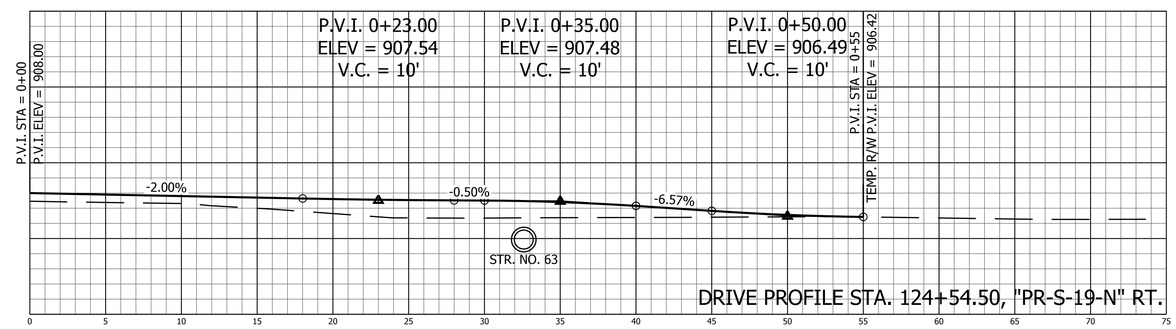

RECOMMENDED FOR APPROVAL

DESIGN ENGINEER DATE

DESIGNED: B.C.F. DRAWN: K.R.U.

CHECKED: R.D.S. CHECKED: B.C.F.

INDIANA
DEPARTMENT OF TRANSPORTATION

CROSS SECTIONS
LINE "PR-S-19-N"

HORIZONTAL SCALE	BRIDGE FILE
1" = 5'	N/A
VERTICAL SCALE	DESIGNATION
1" = 5'	1400760
SURVEY BOOK	SHEET
	134 of 140
CONTRACT	PROJECT
R-37741	1400760

PRINT DATE: 2/20/19
PLOT SCALE: 1:1 EDIT DATE: 7/12/11 - 4:48 PM EDITED BY: KUPSHAW DRAWING FILE: P:\516036-1\ACAD\10 X-SECS\RD_XSEC SHEET_PRS19N_05_01.DWG

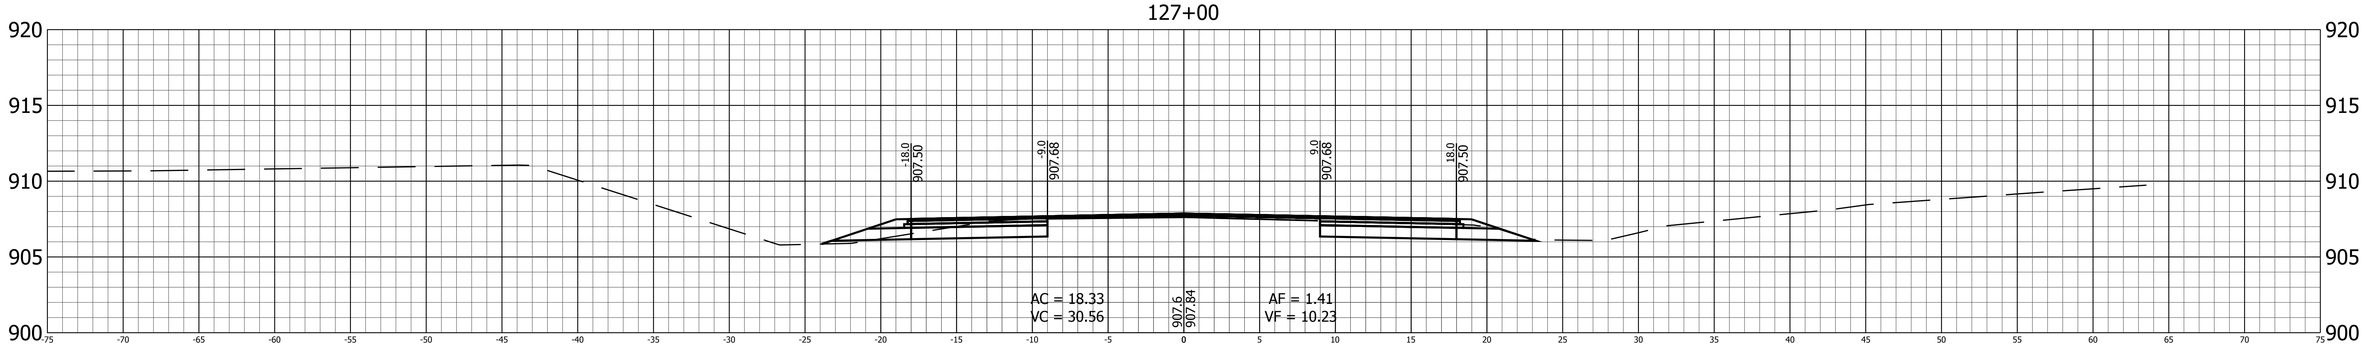

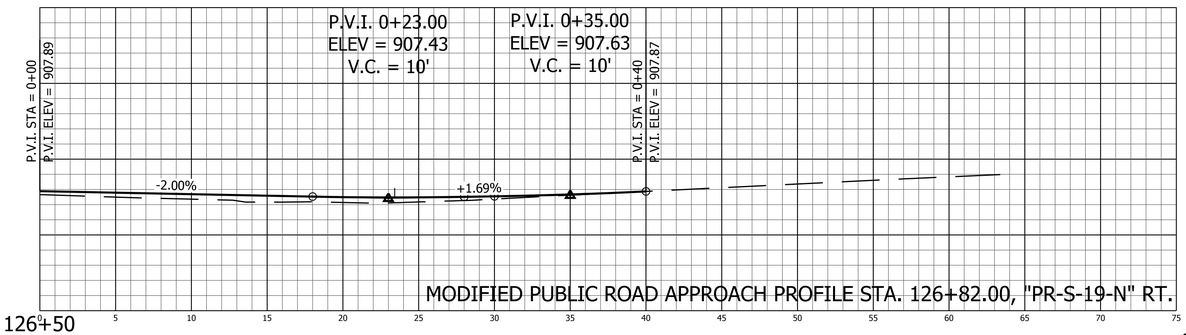

MODIFIED PUBLIC ROAD APPROACH PROFILE STA. 126+82.00, "PR-S-19-N" RT.

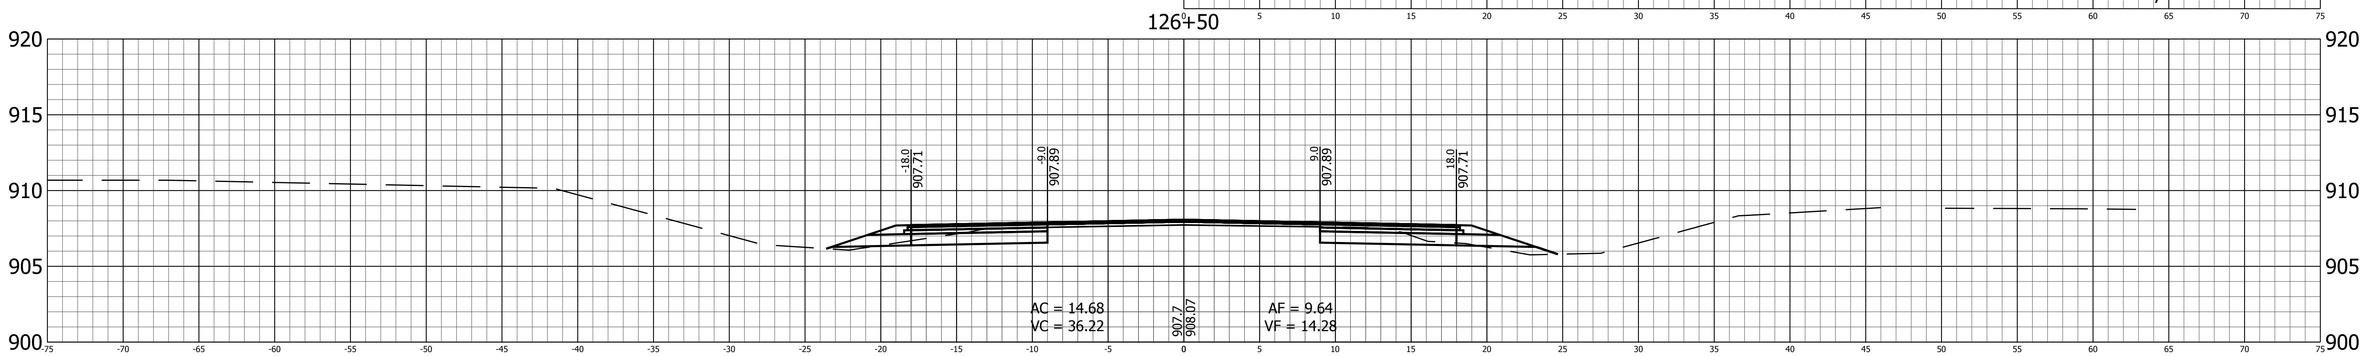

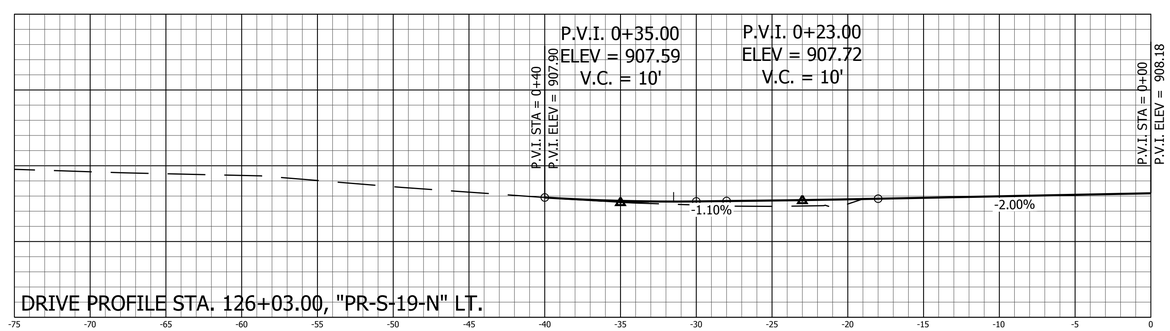

DRIVE PROFILE STA. 126+03.00, "PR-S-19-N" LT.

RECOMMENDED FOR APPROVAL _____ DESIGN ENGINEER DATE

DESIGNED: B.C.F. DRAWN: K.R.U.

CHECKED: R.D.S. CHECKED: B.C.F.

INDIANA
DEPARTMENT OF TRANSPORTATION

CROSS SECTIONS
LINE "PR-S-19-N"

HORIZONTAL SCALE	BRIDGE FILE
1" = 5'	N/A
VERTICAL SCALE	DESIGNATION
1" = 5'	1400760
SURVEY BOOK	SHEET
	135 of 140
CONTRACT	PROJECT
R-37741	1400760

PRINT DATE: 2/20/19
PLOT SCALE: 1:1 EDIT DATE: 7/12/11 - 4:48 PM EDITED BY: KUPSHAW DRAWING FILE: P:\516036-1\ACAD\10 X-SECS\RD_XSEC SHEET_PRS19N_05_01.DWG

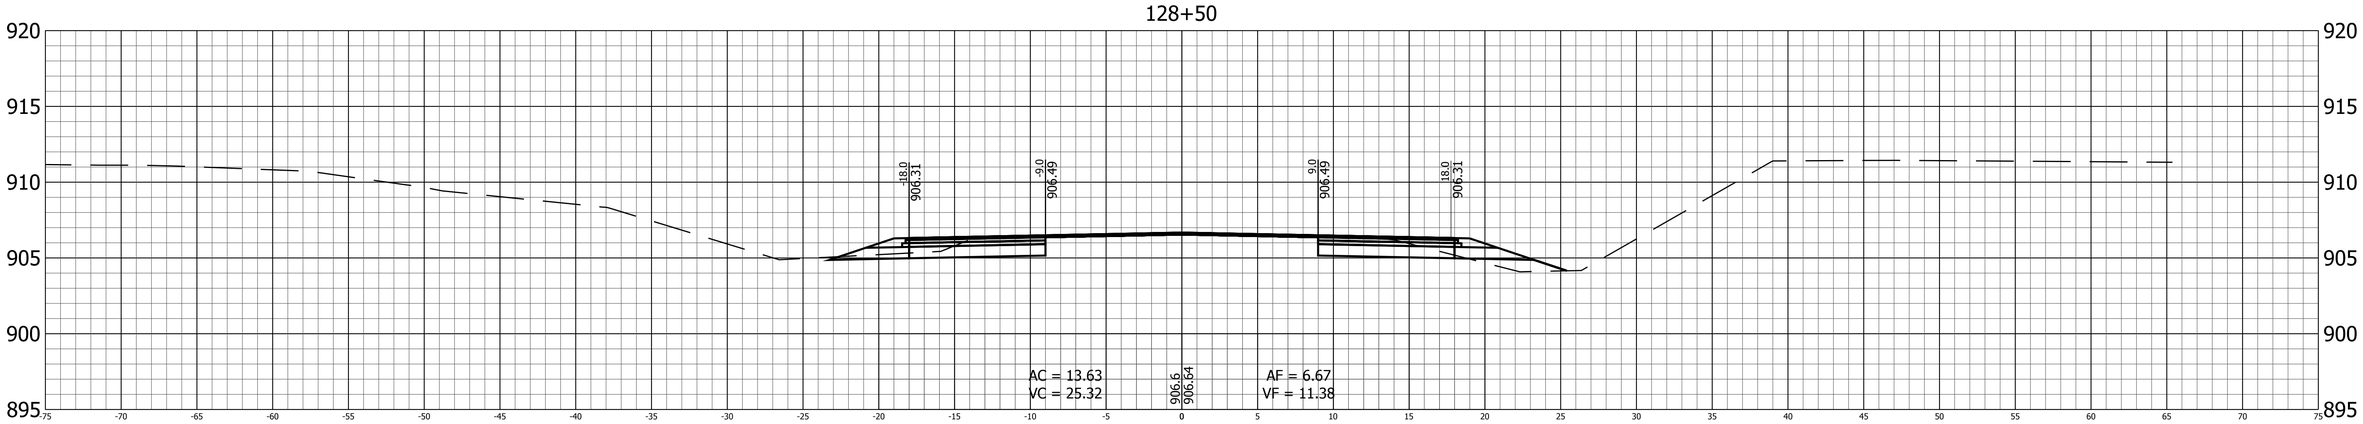

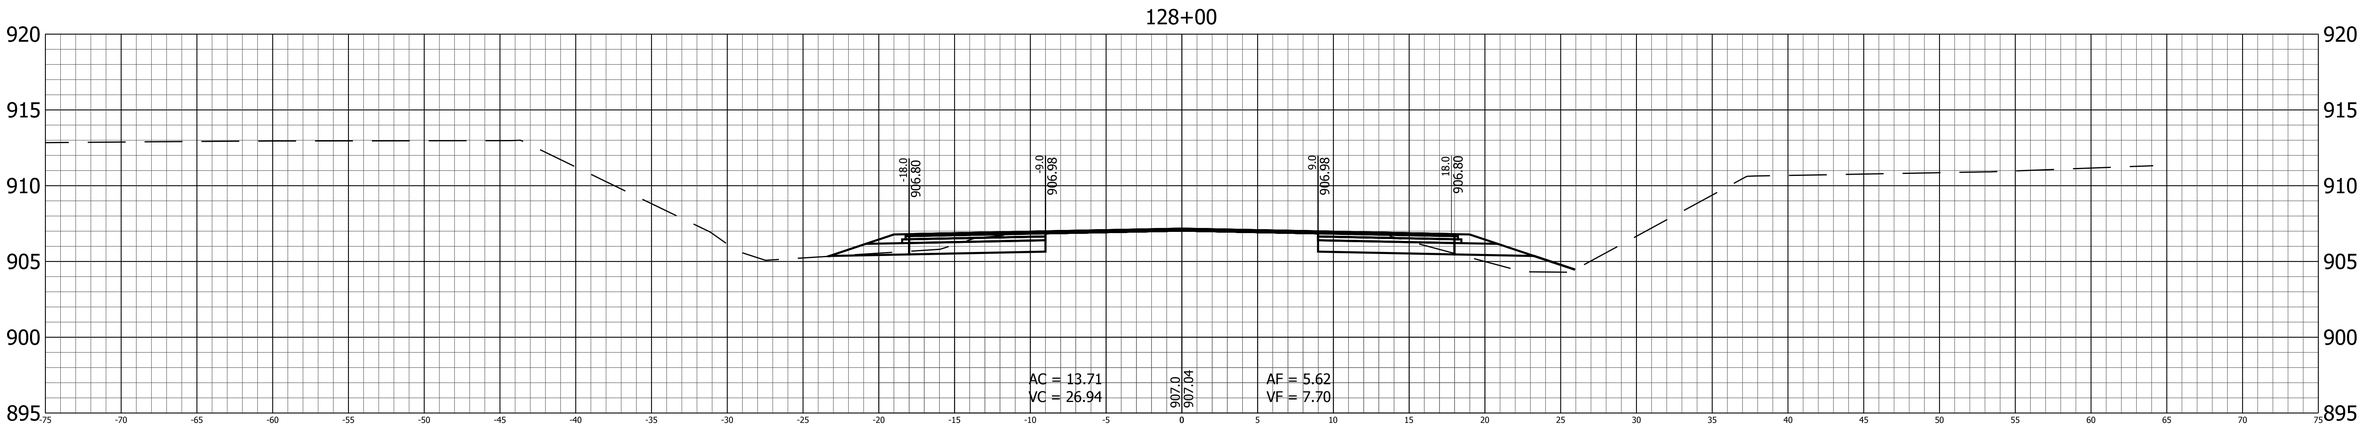

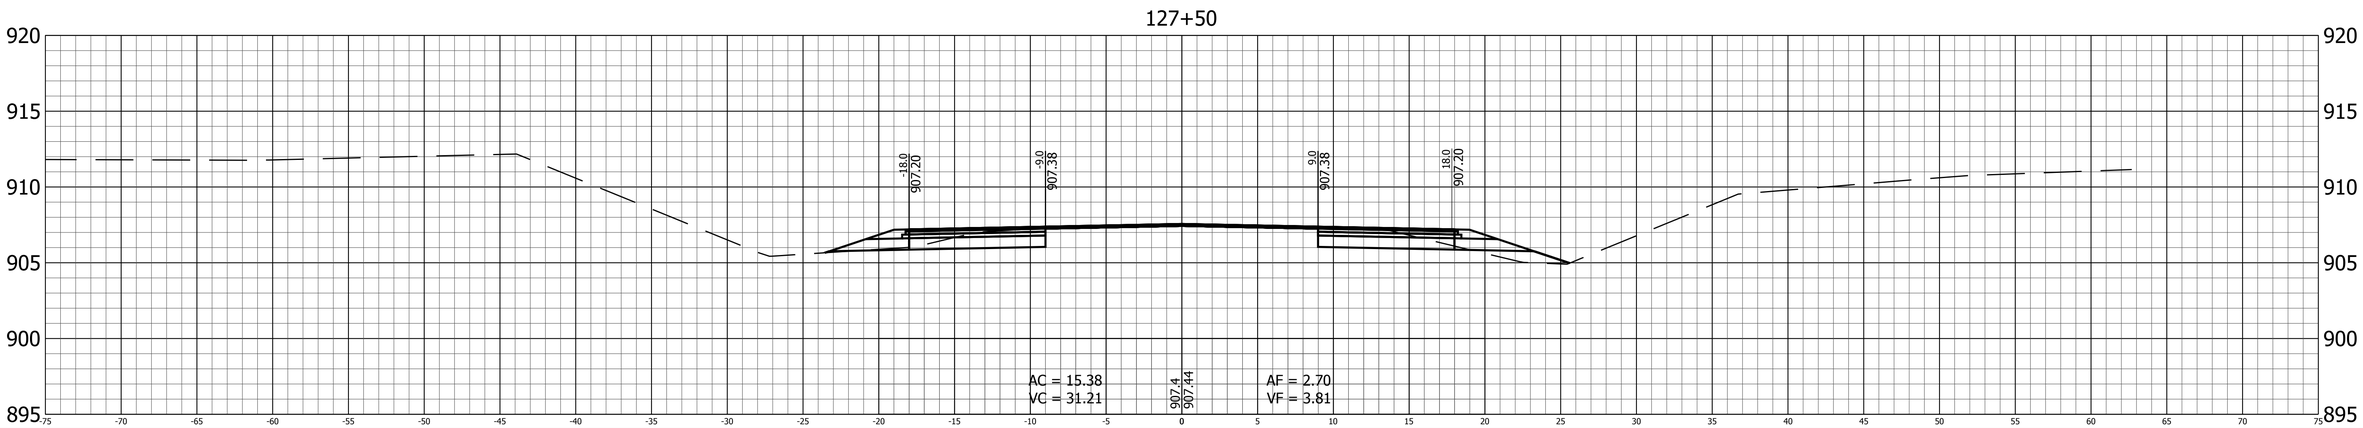

RECOMMENDED FOR APPROVAL

DESIGN ENGINEER DATE

DESIGNED: B.C.F. DRAWN: K.R.U.

CHECKED: R.D.S. CHECKED: B.C.F.

INDIANA
DEPARTMENT OF TRANSPORTATION

CROSS SECTIONS
LINE "PR-S-19-N"

HORIZONTAL SCALE	BRIDGE FILE
1" = 5'	N/A
VERTICAL SCALE	DESIGNATION
1" = 5'	1400760
SURVEY BOOK	SHEET
	136 of 140
CONTRACT	PROJECT
R-37741	1400760

PRINT DATE: 2/20/19
PLOT SCALE: 1:1 EDIT DATE: 7/12/11 - 4:48 PM EDITED BY: KUPSHAW DRAWING FILE: P:\516036-1\ACAD\10 X-SECS\RD_XSEC SHEET_PRS19N_05_01.DWG

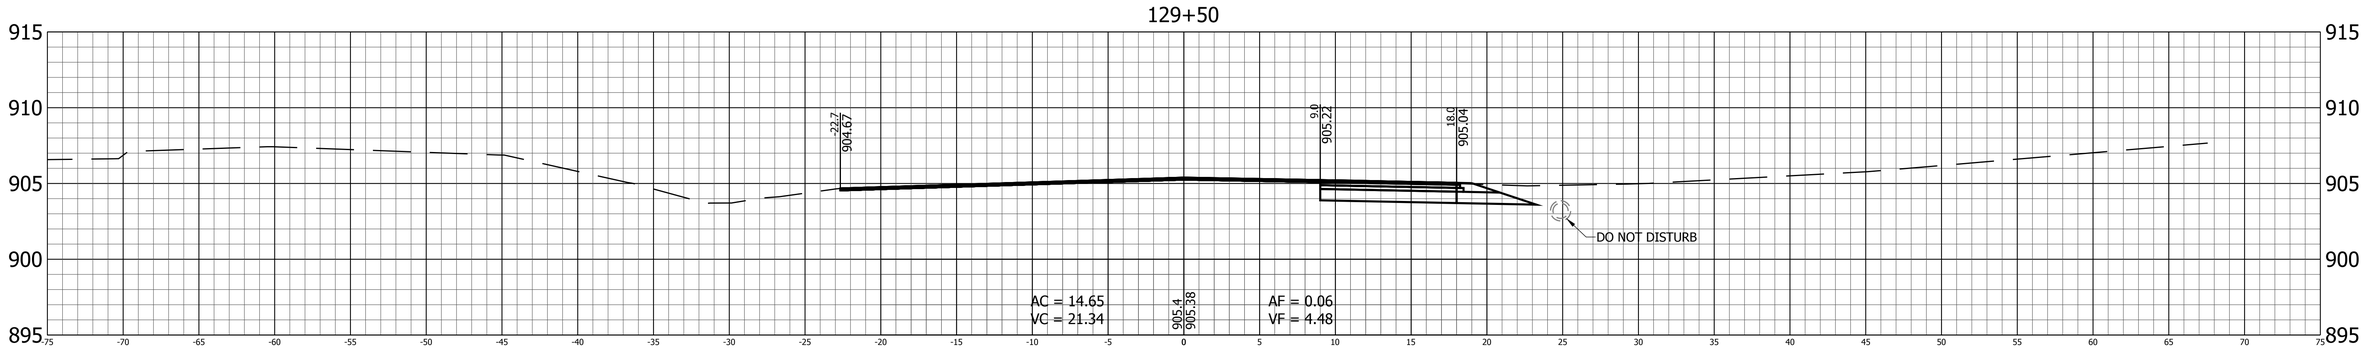

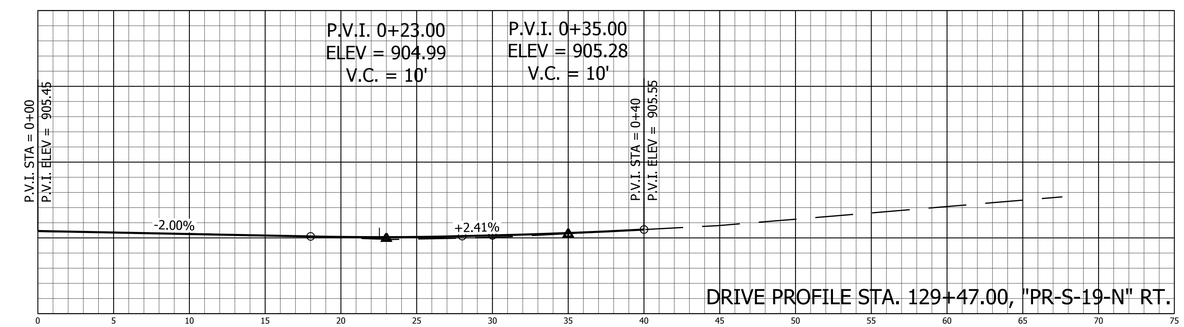

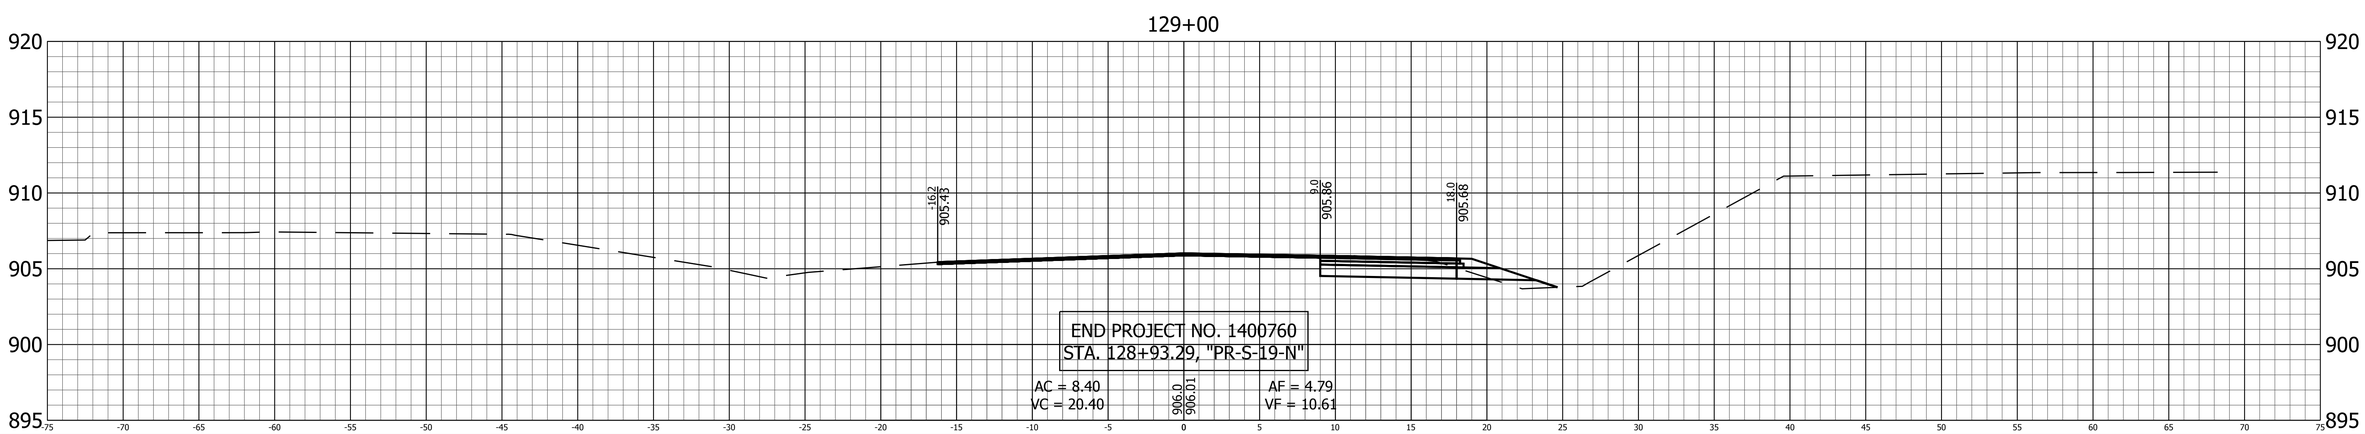

RECOMMENDED FOR APPROVAL _____ DESIGN ENGINEER DATE

DESIGNED: B.C.F. DRAWN: K.R.U.

CHECKED: R.D.S. CHECKED: B.C.F.

INDIANA
DEPARTMENT OF TRANSPORTATION

CROSS SECTIONS
LINE "PR-S-19-N"

HORIZONTAL SCALE	BRIDGE FILE
1" = 5'	N/A
VERTICAL SCALE	DESIGNATION
1" = 5'	1400760
SURVEY BOOK	SHEET
	137 of 140
CONTRACT	PROJECT
R-37741	1400760

PRINT DATE: 2/20/19
PLOT SCALE: 1:1 EDIT DATE: 7/12/11 - 4:48 PM EDITED BY: KUPSHAW DRAWING FILE: P:\516036-1\ACAD\10 X-SECS\RD_XSEC SHEET_PRS19N_05_01.DWG

130+50

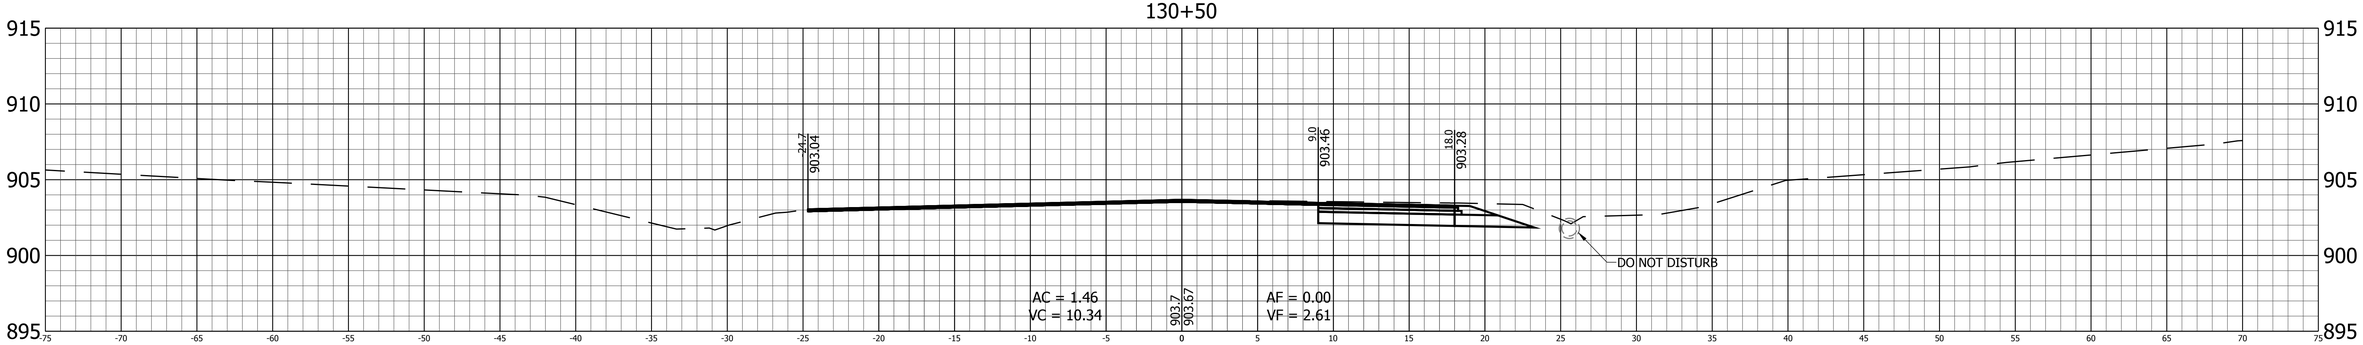

130+12

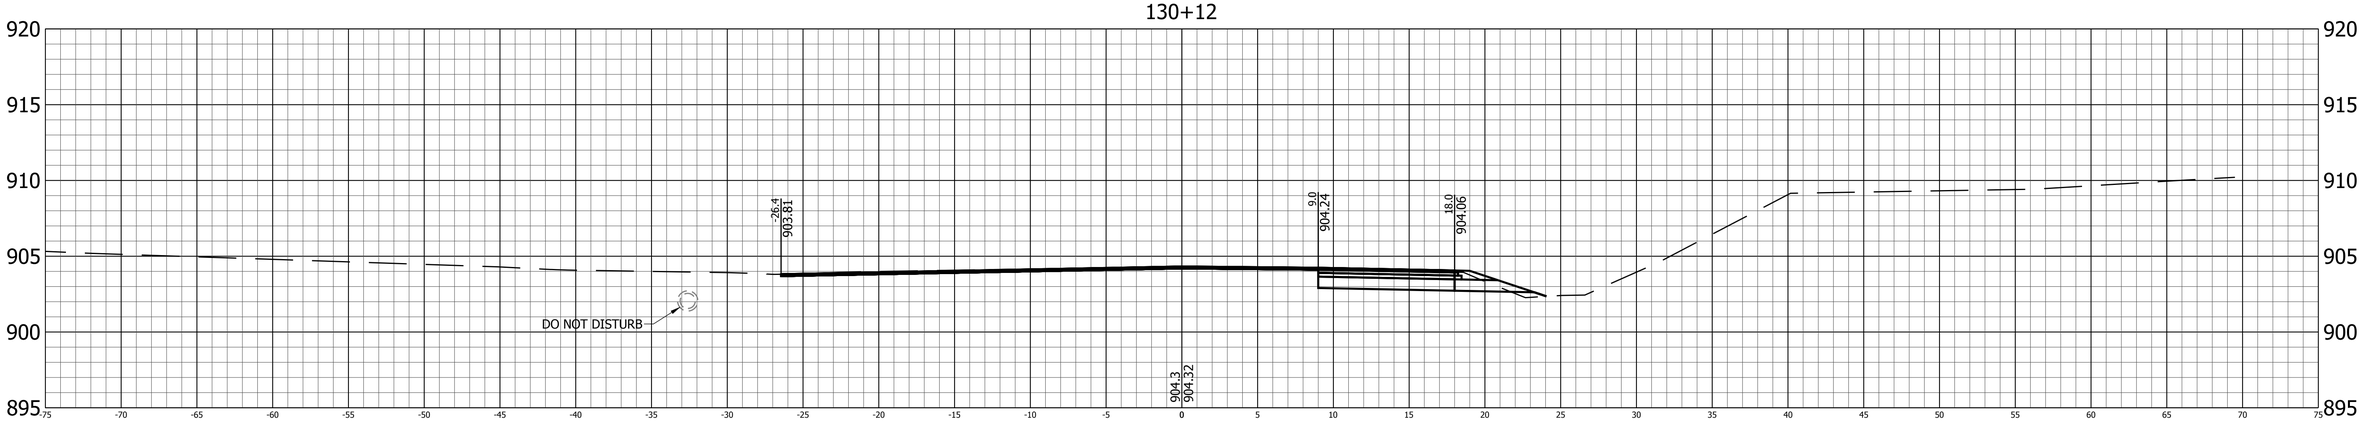

130+00

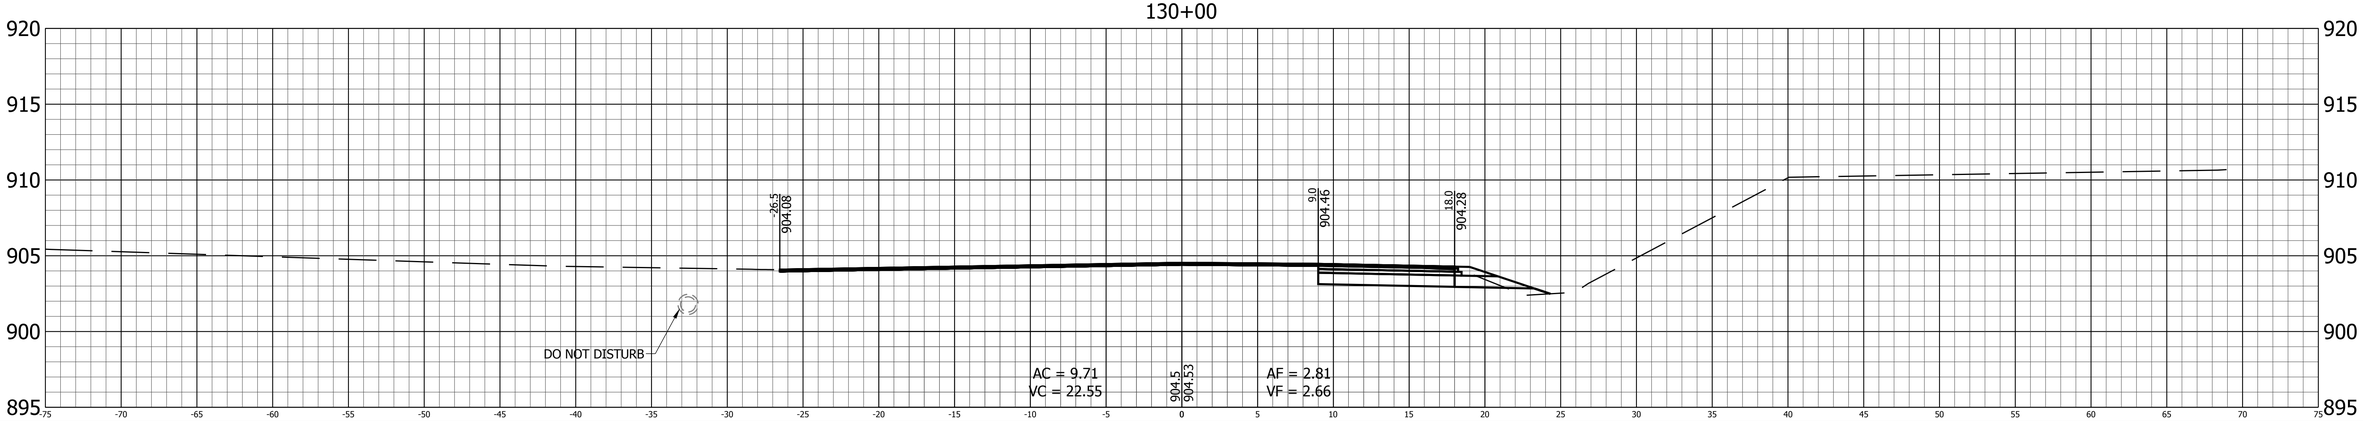

RECOMMENDED FOR APPROVAL — DESIGN ENGINEER — DATE	INDIANA DEPARTMENT OF TRANSPORTATION	HORIZONTAL SCALE 1" = 5'	BRIDGE FILE N/A
		VERTICAL SCALE 1" = 5'	DESIGNATION 1400760
DESIGNED: B.C.F. / DRAWN: K.R.U.	CROSS SECTIONS LINE "PR-S-19-N"	SURVEY BOOK	SHEET 138 of 140
CHECKED: R.D.S. / CHECKED: B.C.F.		CONTRACT R-37741	PROJECT 1400760

PRINT DATE: 2/20/19
PLOT SCALE: 1:1 EDIT DATE: 7/12/11 - 4:48 PM EDITED BY: KUPSHAW DRAWING FILE: P:\516036-1\ACAD\10 X-SECS\RD_XSEC SHEET_PRS19N_05_01.DWG

END INCIDENTAL CONSTRUCTION
STA. 131+86.67, "PR-S-19-N"

131+50

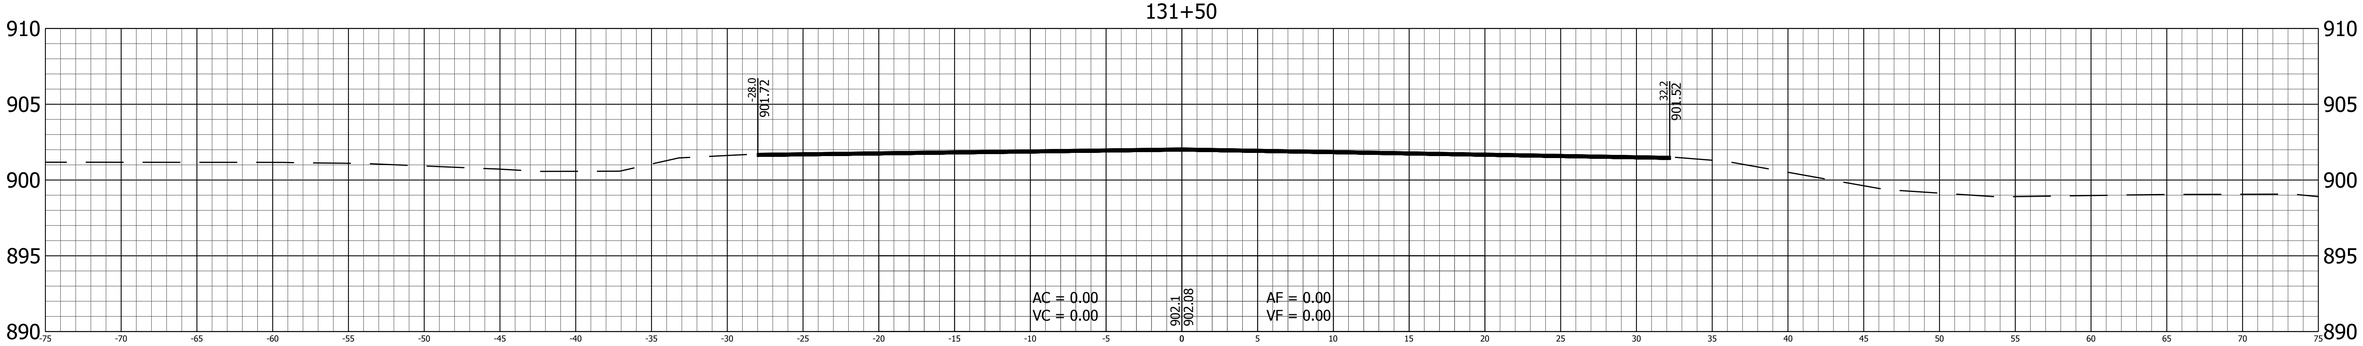

131+00

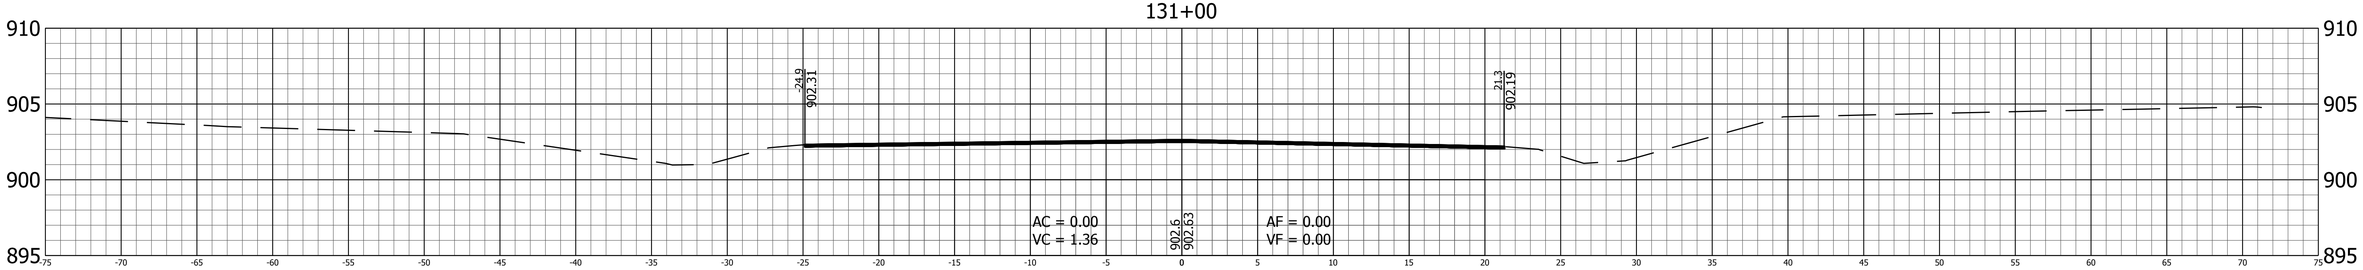

130+62

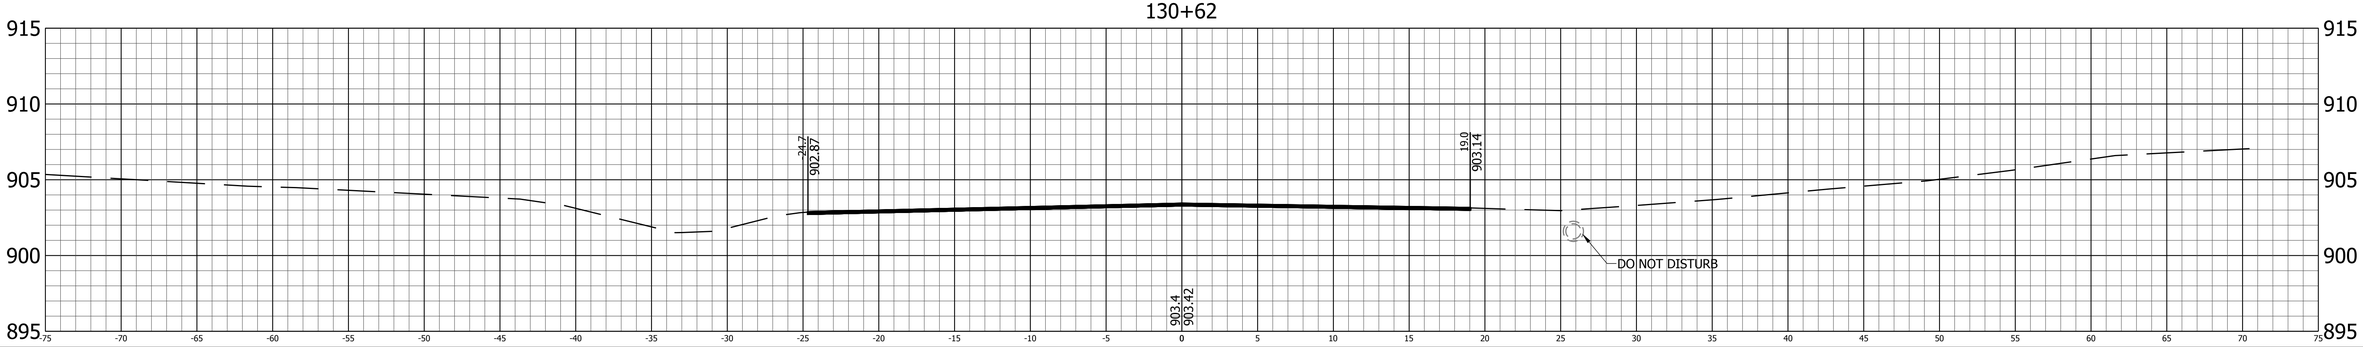

RECOMMENDED FOR APPROVAL _____ DESIGN ENGINEER DATE

DESIGNED: B.C.F. DRAWN: K.R.U.

CHECKED: R.D.S. CHECKED: B.C.F.

INDIANA
DEPARTMENT OF TRANSPORTATION

CROSS SECTIONS
LINE "PR-S-19-N"

HORIZONTAL SCALE	BRIDGE FILE
1" = 5'	N/A
VERTICAL SCALE	DESIGNATION
1" = 5'	1400760
SURVEY BOOK	SHEET
	139 of 140
CONTRACT	PROJECT
R-37741	1400760

PRINT DATE: 2/20/19
PLOT SCALE: 1:1 EDIT DATE: 7/12/11 - 4:48 PM EDITED BY: KUPSHAW DRAWING FILE: P:\516036-1\ACAD\10 X-SECS\RD_XSEC SHEET_PRS19N_05_01.DWG

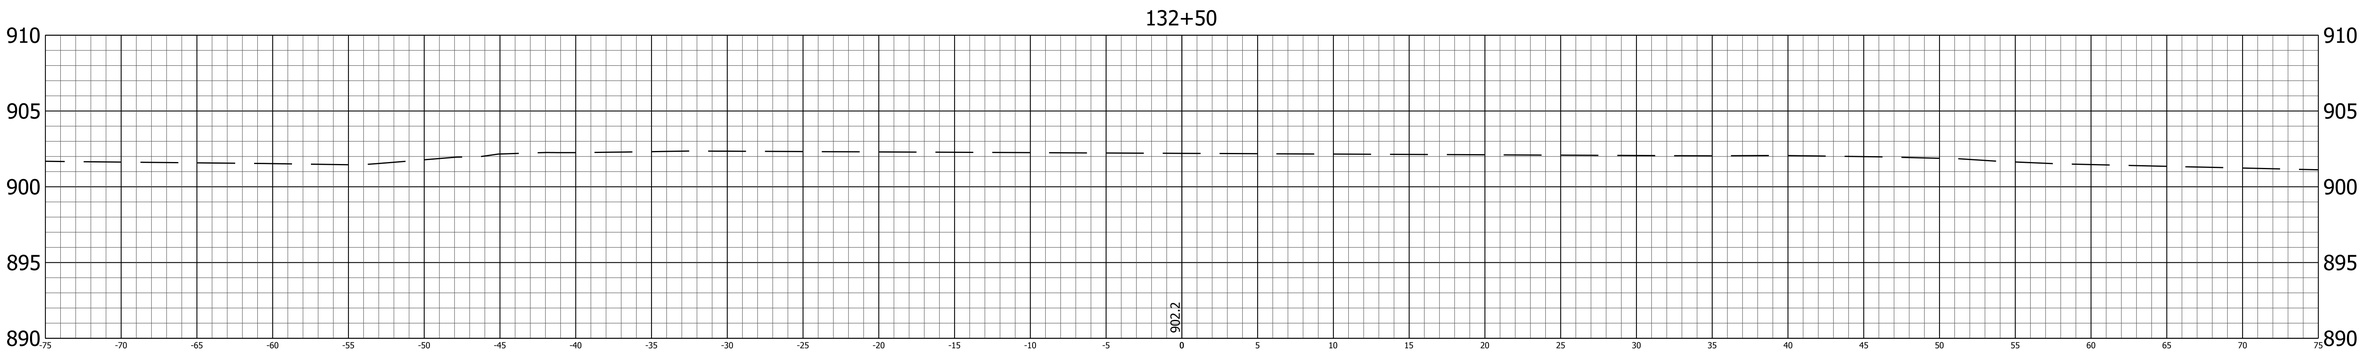

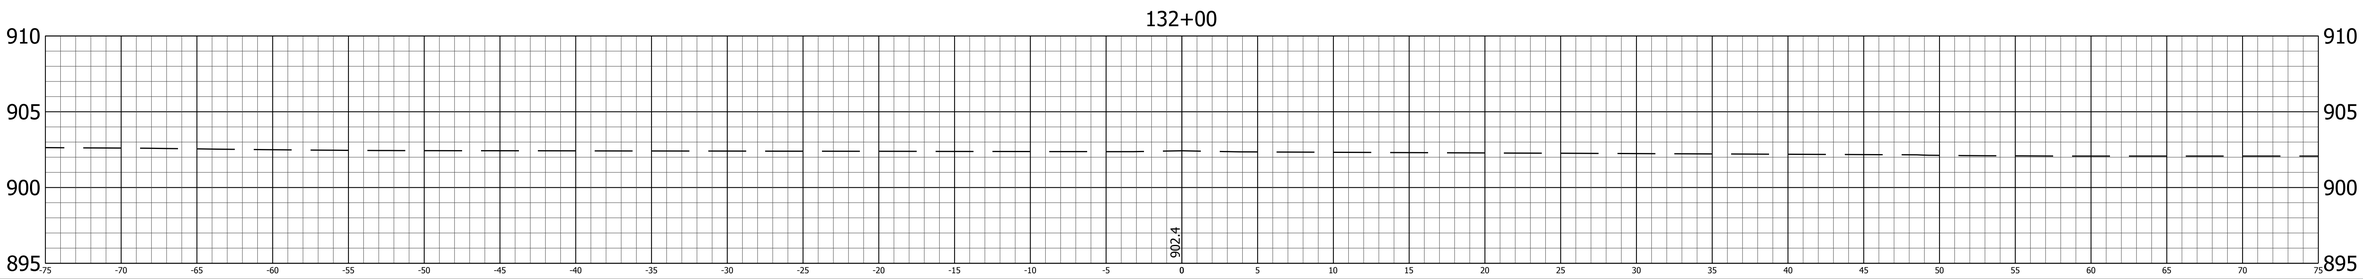

RECOMMENDED FOR APPROVAL

DESIGN ENGINEER DATE

DESIGNED: B.C.F. DRAWN: K.R.U.

CHECKED: R.D.S. CHECKED: B.C.F.

INDIANA
DEPARTMENT OF TRANSPORTATION

CROSS SECTIONS
LINE "PR-S-19-N"

HORIZONTAL SCALE	BRIDGE FILE
1" = 5'	N/A
VERTICAL SCALE	DESIGNATION
1" = 5'	1400760
SURVEY BOOK	SHEET
	140 of 140
CONTRACT	PROJECT
R-37741	1400760

PRINT DATE: 2/20/19
PLOT SCALE: 1:1 EDIT DATE: 7/12/11 - 4:48 PM EDITED BY: KUPSHAW DRAWING FILE: P:\516036-1\ACAD\10 X-SECS\RD_XSEC SHEET_PRS19N_05_01.DWG