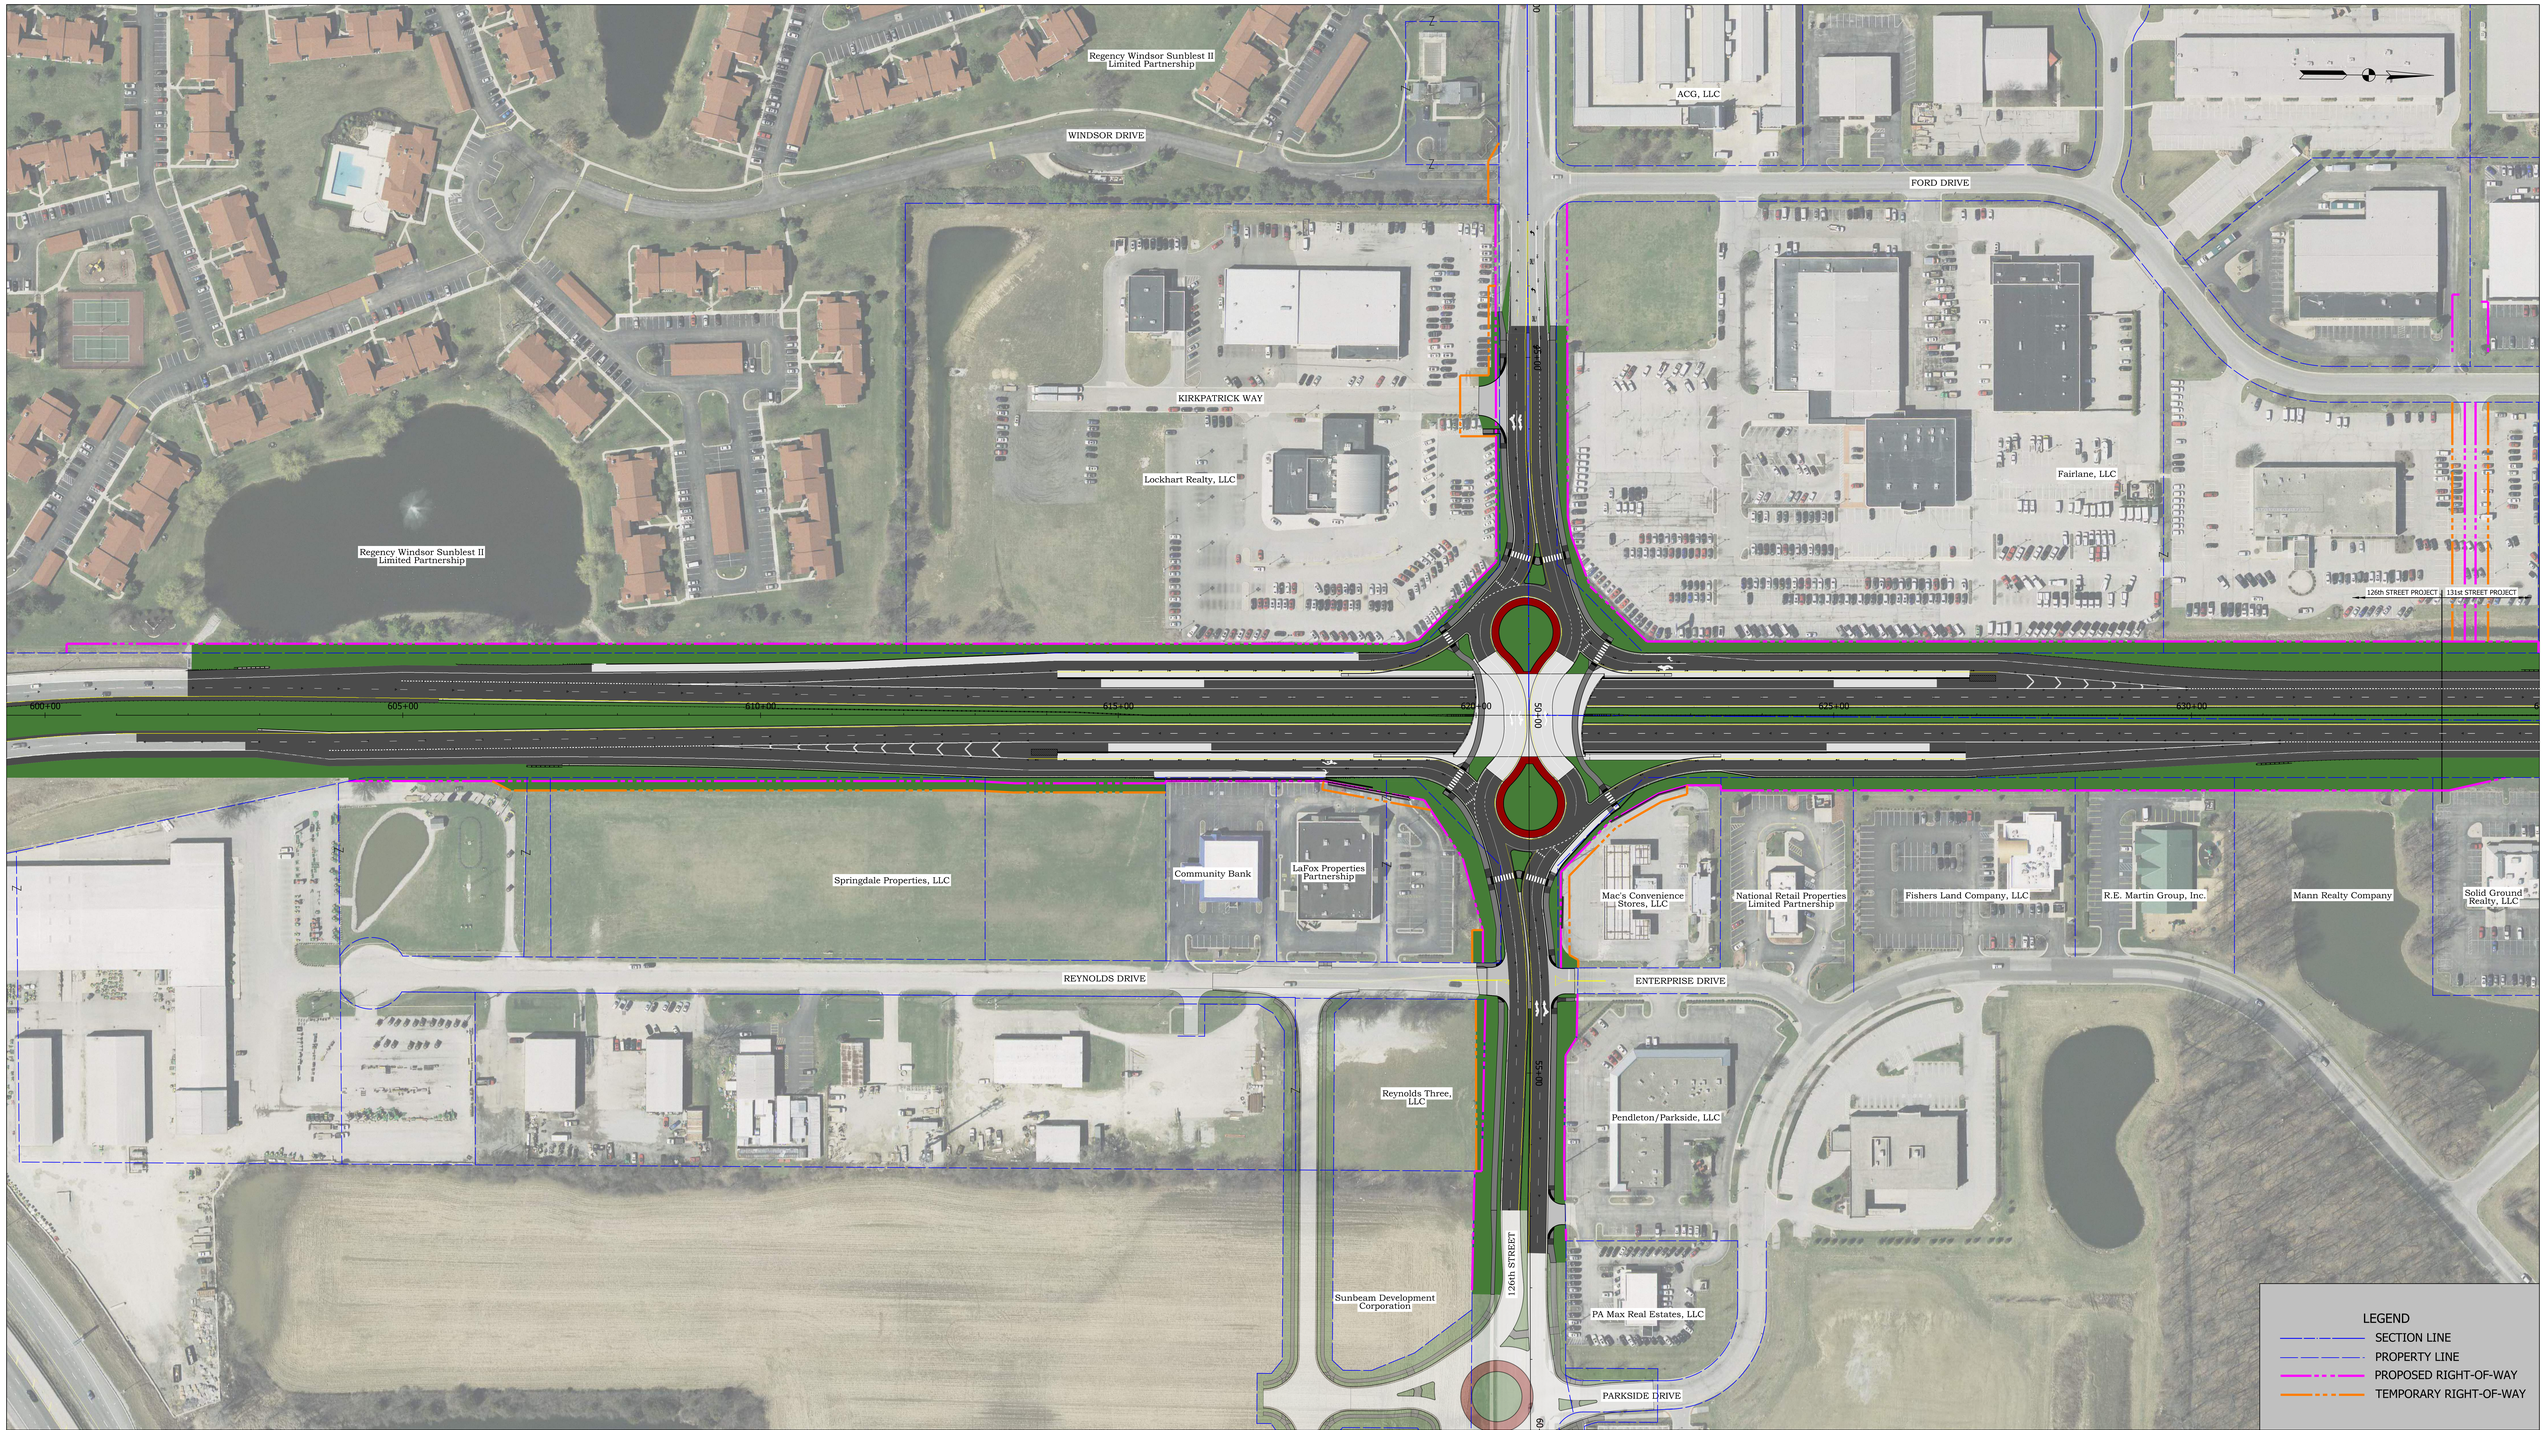

AMERICAN STRUCTUREPOINT INC.
7260 SHADELAND STATION
INDIANAPOLIS, IN 46256-3957
TEL 317.847.5965 FAX 317.543.0270
www.structurepoint.com

0 60
SCALE

INDIANA DEPARTMENT OF TRANSPORTATION

NEW INTERCHANGE PROJECT SR 37 AND 126TH STREET
INTERCHANGE SITE PLAN