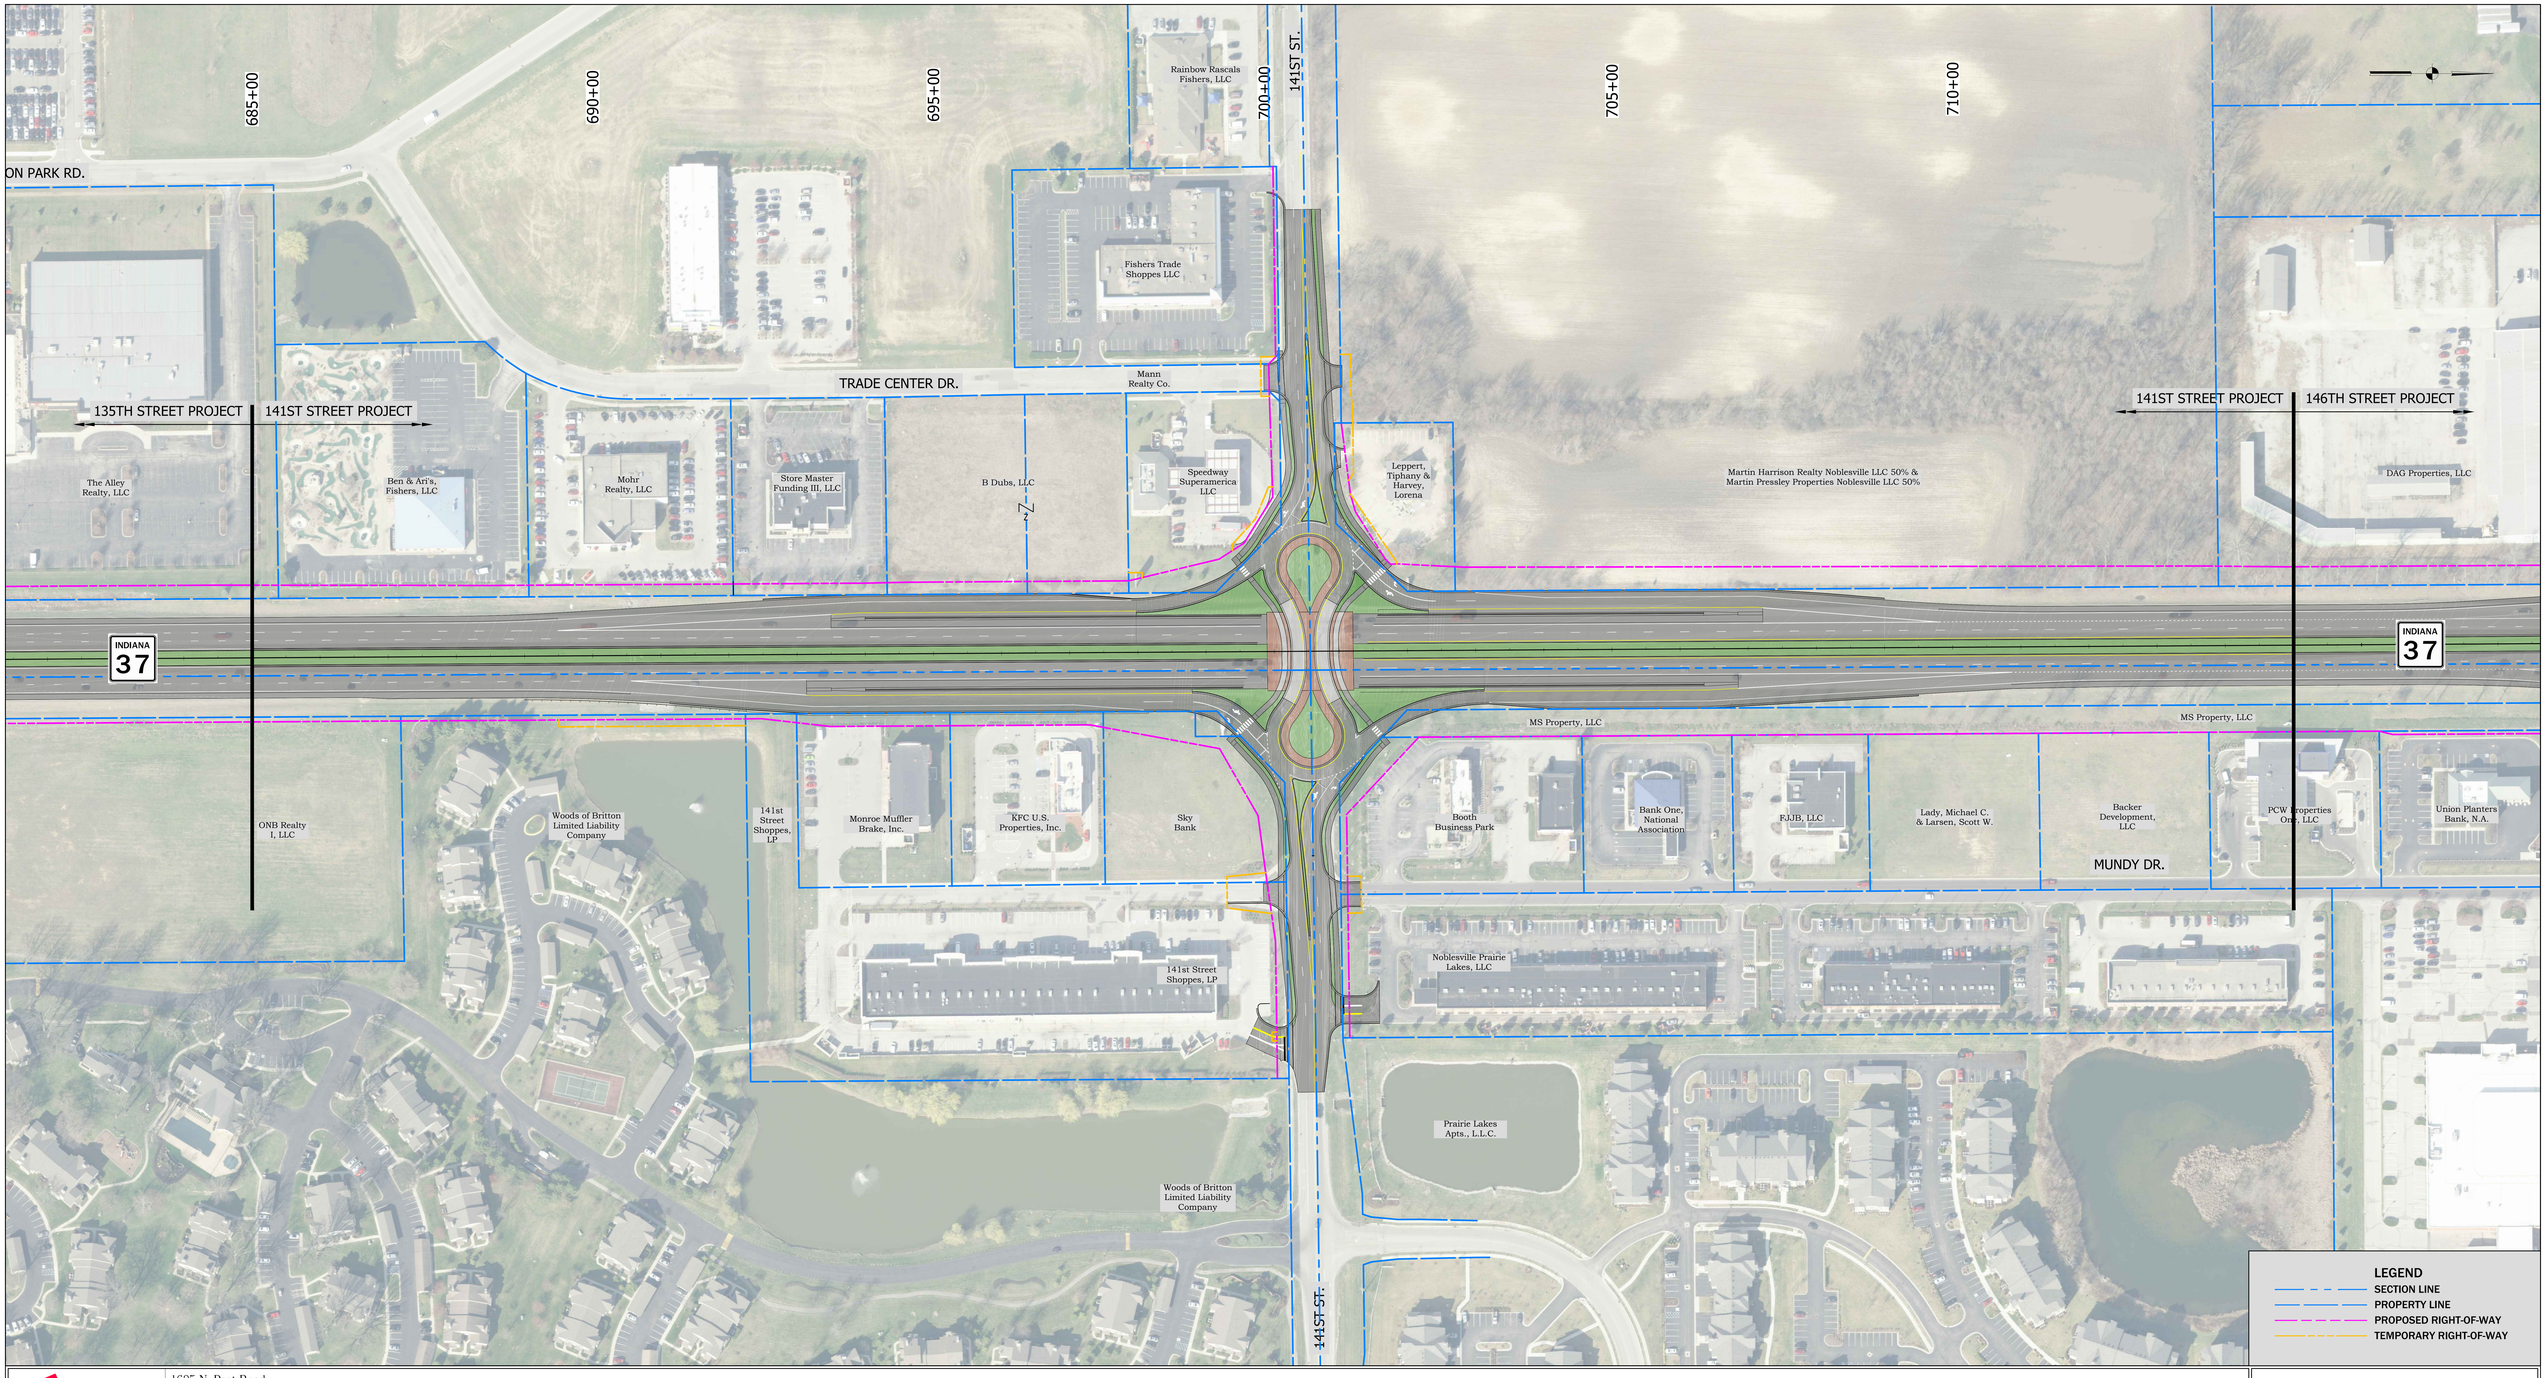

UNITED Consulting
1625 N. Post Road
Indianapolis, Indiana 46219
Phone (317) 895-2585
Fax (317) 895-2596 www.ucindy.com

0 100 200 300 400 500
SCALE

INDIANA DEPARTMENT OF TRANSPORTATION

NEW INTERCHANGE PROJECT SR 37 AND 141ST STREET

141ST STREET INTERCHANGE SITE PLAN